


- Technical Notes:**
- All survey levels and co-ordinates are related to OS Datum using the GPS Active Network. The Grid is orientated to Grid North with a Scale Factor of 1.00.
 - All Boundaries surveyed are physical features. Please bear in mind that these may not represent the legally conveyed ownership.
 - Trees are drawn to scale showing the average canopy spread and are approximate only. Where heights are shown they have been taken from ground level and are an estimate only.
 - All underground features have been measured from the surface, therefore pipe sizes, depths etc are only an estimate or assumption. If dimensions are critical information must be checked and verified prior to work commencing.
 - Whilst every effort has been made to locate all physical features during the survey no responsibility can be taken where features are obscured or hidden at the time of survey. This is especially important where high volumes of plant or vehicles are present on site.
 - Off site features may have been measured remotely and as such may not show the full detail of the feature due to limited access or obstructions with line of sight.
 - All critical dimensions including levels should be checked prior to construction. Any errors or discrepancies should be reported immediately.
 - All measurements have been taken from ground level only.
 - Do not scale from this drawing.
 - Tree Information
 - Trunk Diameters are measured where possible at approximately 1.5m above ground.
 - Tree Spreads are indicative only and are representative of the generalised canopy size, and therefore may not represent the true canopy position as outlined on site. Tree boles may also not sit centrally to the canopy.
 - Where tree heights are shown they are an approximate height to the top of the canopy and are an estimation from ground level.
 - Attention should be paid to the original survey brief as to which trees have actually been surveyed; i.e. Only Trees larger than "X"mm diameter, or Only Trees within the site.

Topographical Survey Abbreviations			
AC	AIR CONDITIONING UNIT	LP	LAMP POST
B	BOLLARD	MKR	MARKER POST
BB	BELUSHIA BEACON	MH	MANHOLE
BED	BED LEVEL	OHC	OVERHEAD CABLE
BH	BOREHOLE (WITH No.)	PM	PARKING METER
BS	BUS STOP	P	POST
BT	BRITISH TELECOM COVER	RE	RODDING EYE
CATV	CABLE TELEVISION COVER	RS	ROAD SIGN
CC	CONTROL CABINET	RWL	RETAINING WALL
CL	COVER LEVEL (MANHOLE)	SA	SOAK AWAY
COL	COLUMN	SCAM	SECURITY CAMERA
CP	CATCH PIT	SG	STRIP GULLY
DP	RAIN WATER DOWN PIPE	SP	SIGN POST
EC	ELECTRIC CABLE	SV	STOP VALVE
EL	ELECTRIC COVER	TAP	WATER TAP
EP	ELECTRIC POLE	TCB	TELEPHONE CALL BACK
ER	EARTH ROD	THL	THRESHOLD LEVEL
FFL	FINISHED FLOOR LEVEL	TL	TRAFFIC LIGHT
FH	FIRE HYDRANT	TOF	TOP OF FENCE LEVEL
FLT	FLOODLIGHT	TOW	TOP OF WALL LEVEL
G	GULLY	TP	TELEGRAPH POLE
GP	GATE POST	TPIT	TRIAL PIT (WITH No)
GV	GAS VALVE	VP	VENT PIPE
IC	INSPECTION CHAMBER	WLV	WATER LEVEL
IL	INVERT LEVEL	WM	WATER METER
KO	KERB OUTLET	WO	WASH OUT
LB	LITTER BIN		


BUILDINGS

OPEN SIDED BUILDINGS

TREE
SPREAD & DIA. TO SCALE

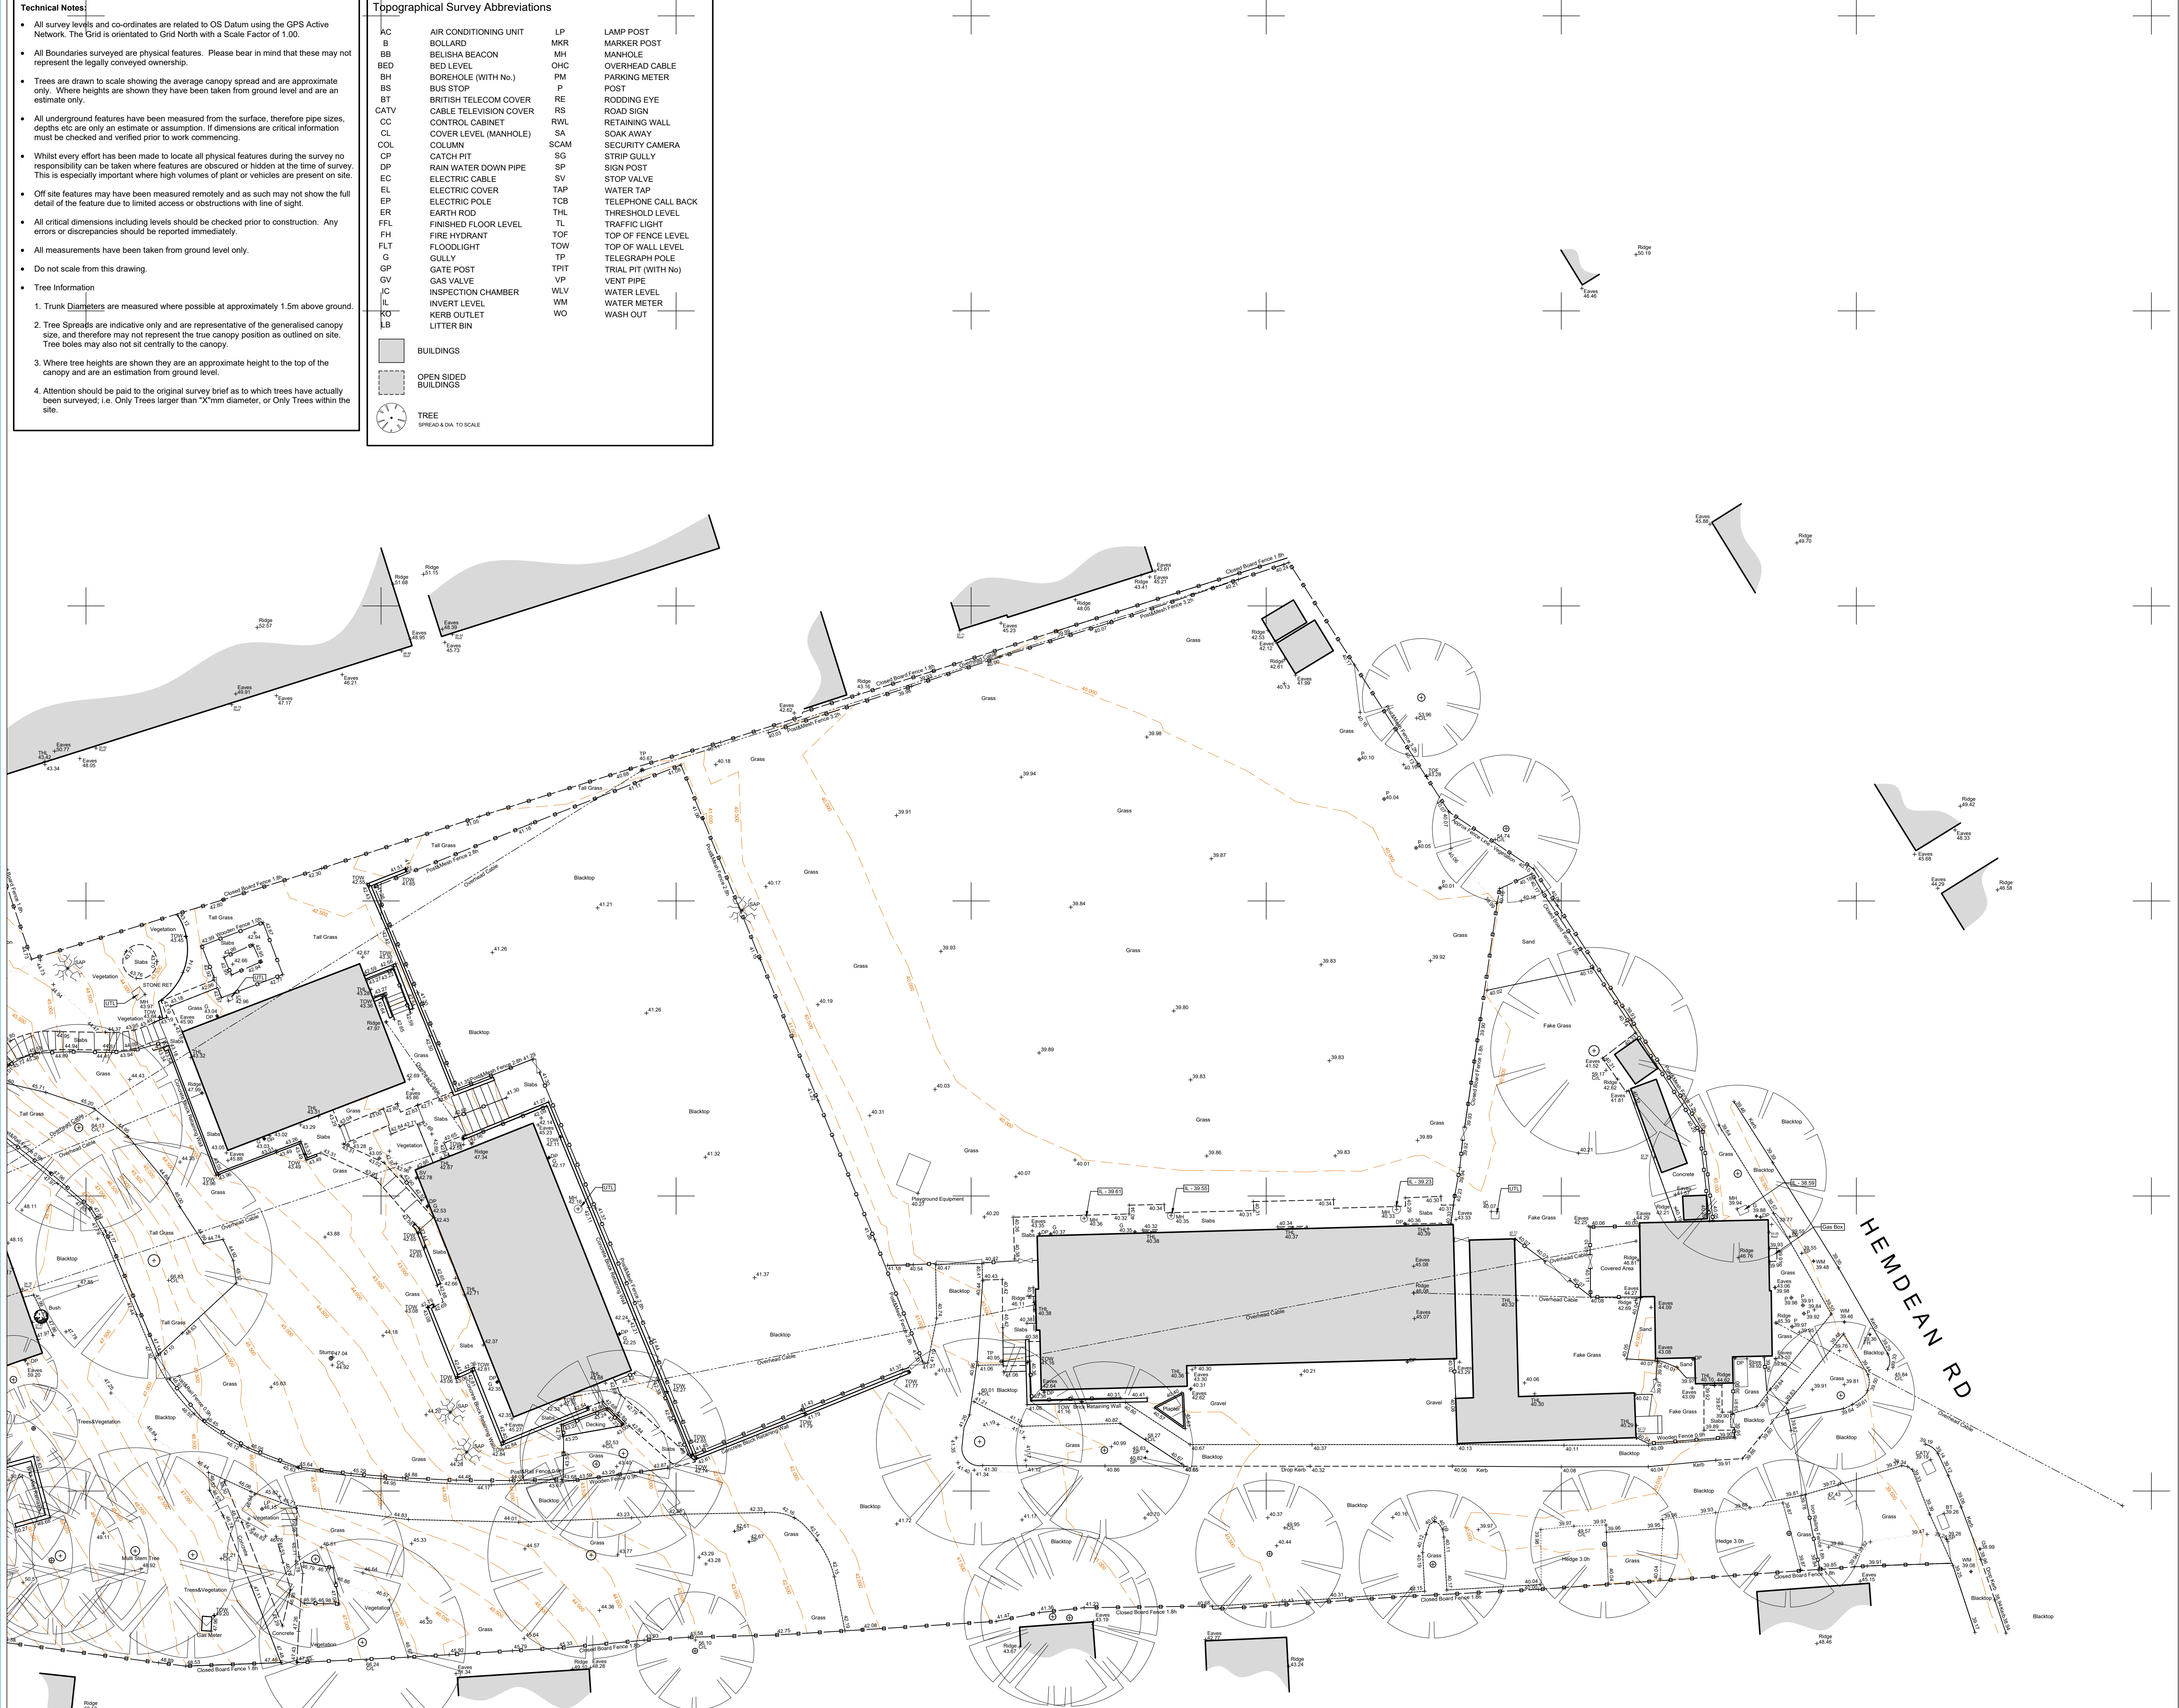

Sheet Layout:

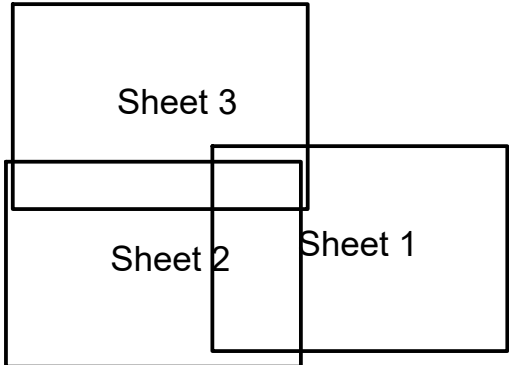

LEGEND

ELECTRIC	ELEC
ELECTRIC FROM RECORDS	ELEC (R)
WATER	WTR
WATER FROM RECORDS	WTR (R)
GAS	GAS
GAS FROM RECORDS	GAS (R)
BT	BT
BT FROM RECORDS	BT (R)
COMMS	COMMS
COMMS FROM RECORDS	COMMS (R)
STREET LIGHTING	SL
STREET LIGHTING FROM RECORDS	SL (R)
CCTV	CCTV
CCTV FROM RECORDS	CCTV (R)
TRAFFIC MANAGEMENT	TM
TRAFFIC MANAGEMENT FROM RECORDS	TM (R)
OIL PIPELINE	OIL
OIL PIPELINE FROM RECORDS	OIL (R)
UNKNOWN	UNK
MISCELLANEOUS	MISC
DRAINAGE	DRA
DRAINAGE FROM RECORDS	DRA (R)
OVERHEAD BT	BT (O)
OVERHEAD ELECTRIC	ELEC (O)
EXTRA HIGH VOLTAGE ELECTRIC	ELEC (EHV)
HIGH VOLTAGE ELECTRIC	ELEC (HV)
LOW VOLTAGE ELECTRIC	ELEC (LV)
HIGH PRESSURE GAS	GAS (HP)
LOW PRESSURE GAS	GAS (LP)
INTERMEDIATE PRESSURE GAS	GAS (IP)
ASSUMED DRAINAGE	ADK
SURVEY AREA	
TEXT BOX	
EOT	END OF TRACE
NO	NO DEPTH RECORDS
d	DEPTH OF UTILITY
Ø	DIAMETER OF PIPE
GPR	GROUND PENETRATING RADAR

SURVEY INFORMATION


Title: Topographical Survey
Former Hemdean House School
Hemdean Rd, Reading, RG4 7SD
Remarks:

Always Exercise Caution When Excavating
A range of detection methods are used to obtain the underground information produced in this drawing. Variations in ground conditions can affect the quality of the data and therefore an absolute affirmation cannot be guaranteed.
IF IN ANY DOUBT ASK

Client : Churchill Retirement Living
Project Title : Former Hemdean House School
Drawing Title : Topographical Survey
Surveyed By and Date : VM 06/08-05-2025
Drawn By and Date : VM 14-05-2025
Approved By and Date : AJS 14-05-2025
Drawing Number : CUB-RBS-CRL-024
Sheet Number : 1 of 3
Scale: A1: 1:200



TEL 01270 767 093
E. SALES@CUBESURVEYS.CO.UK

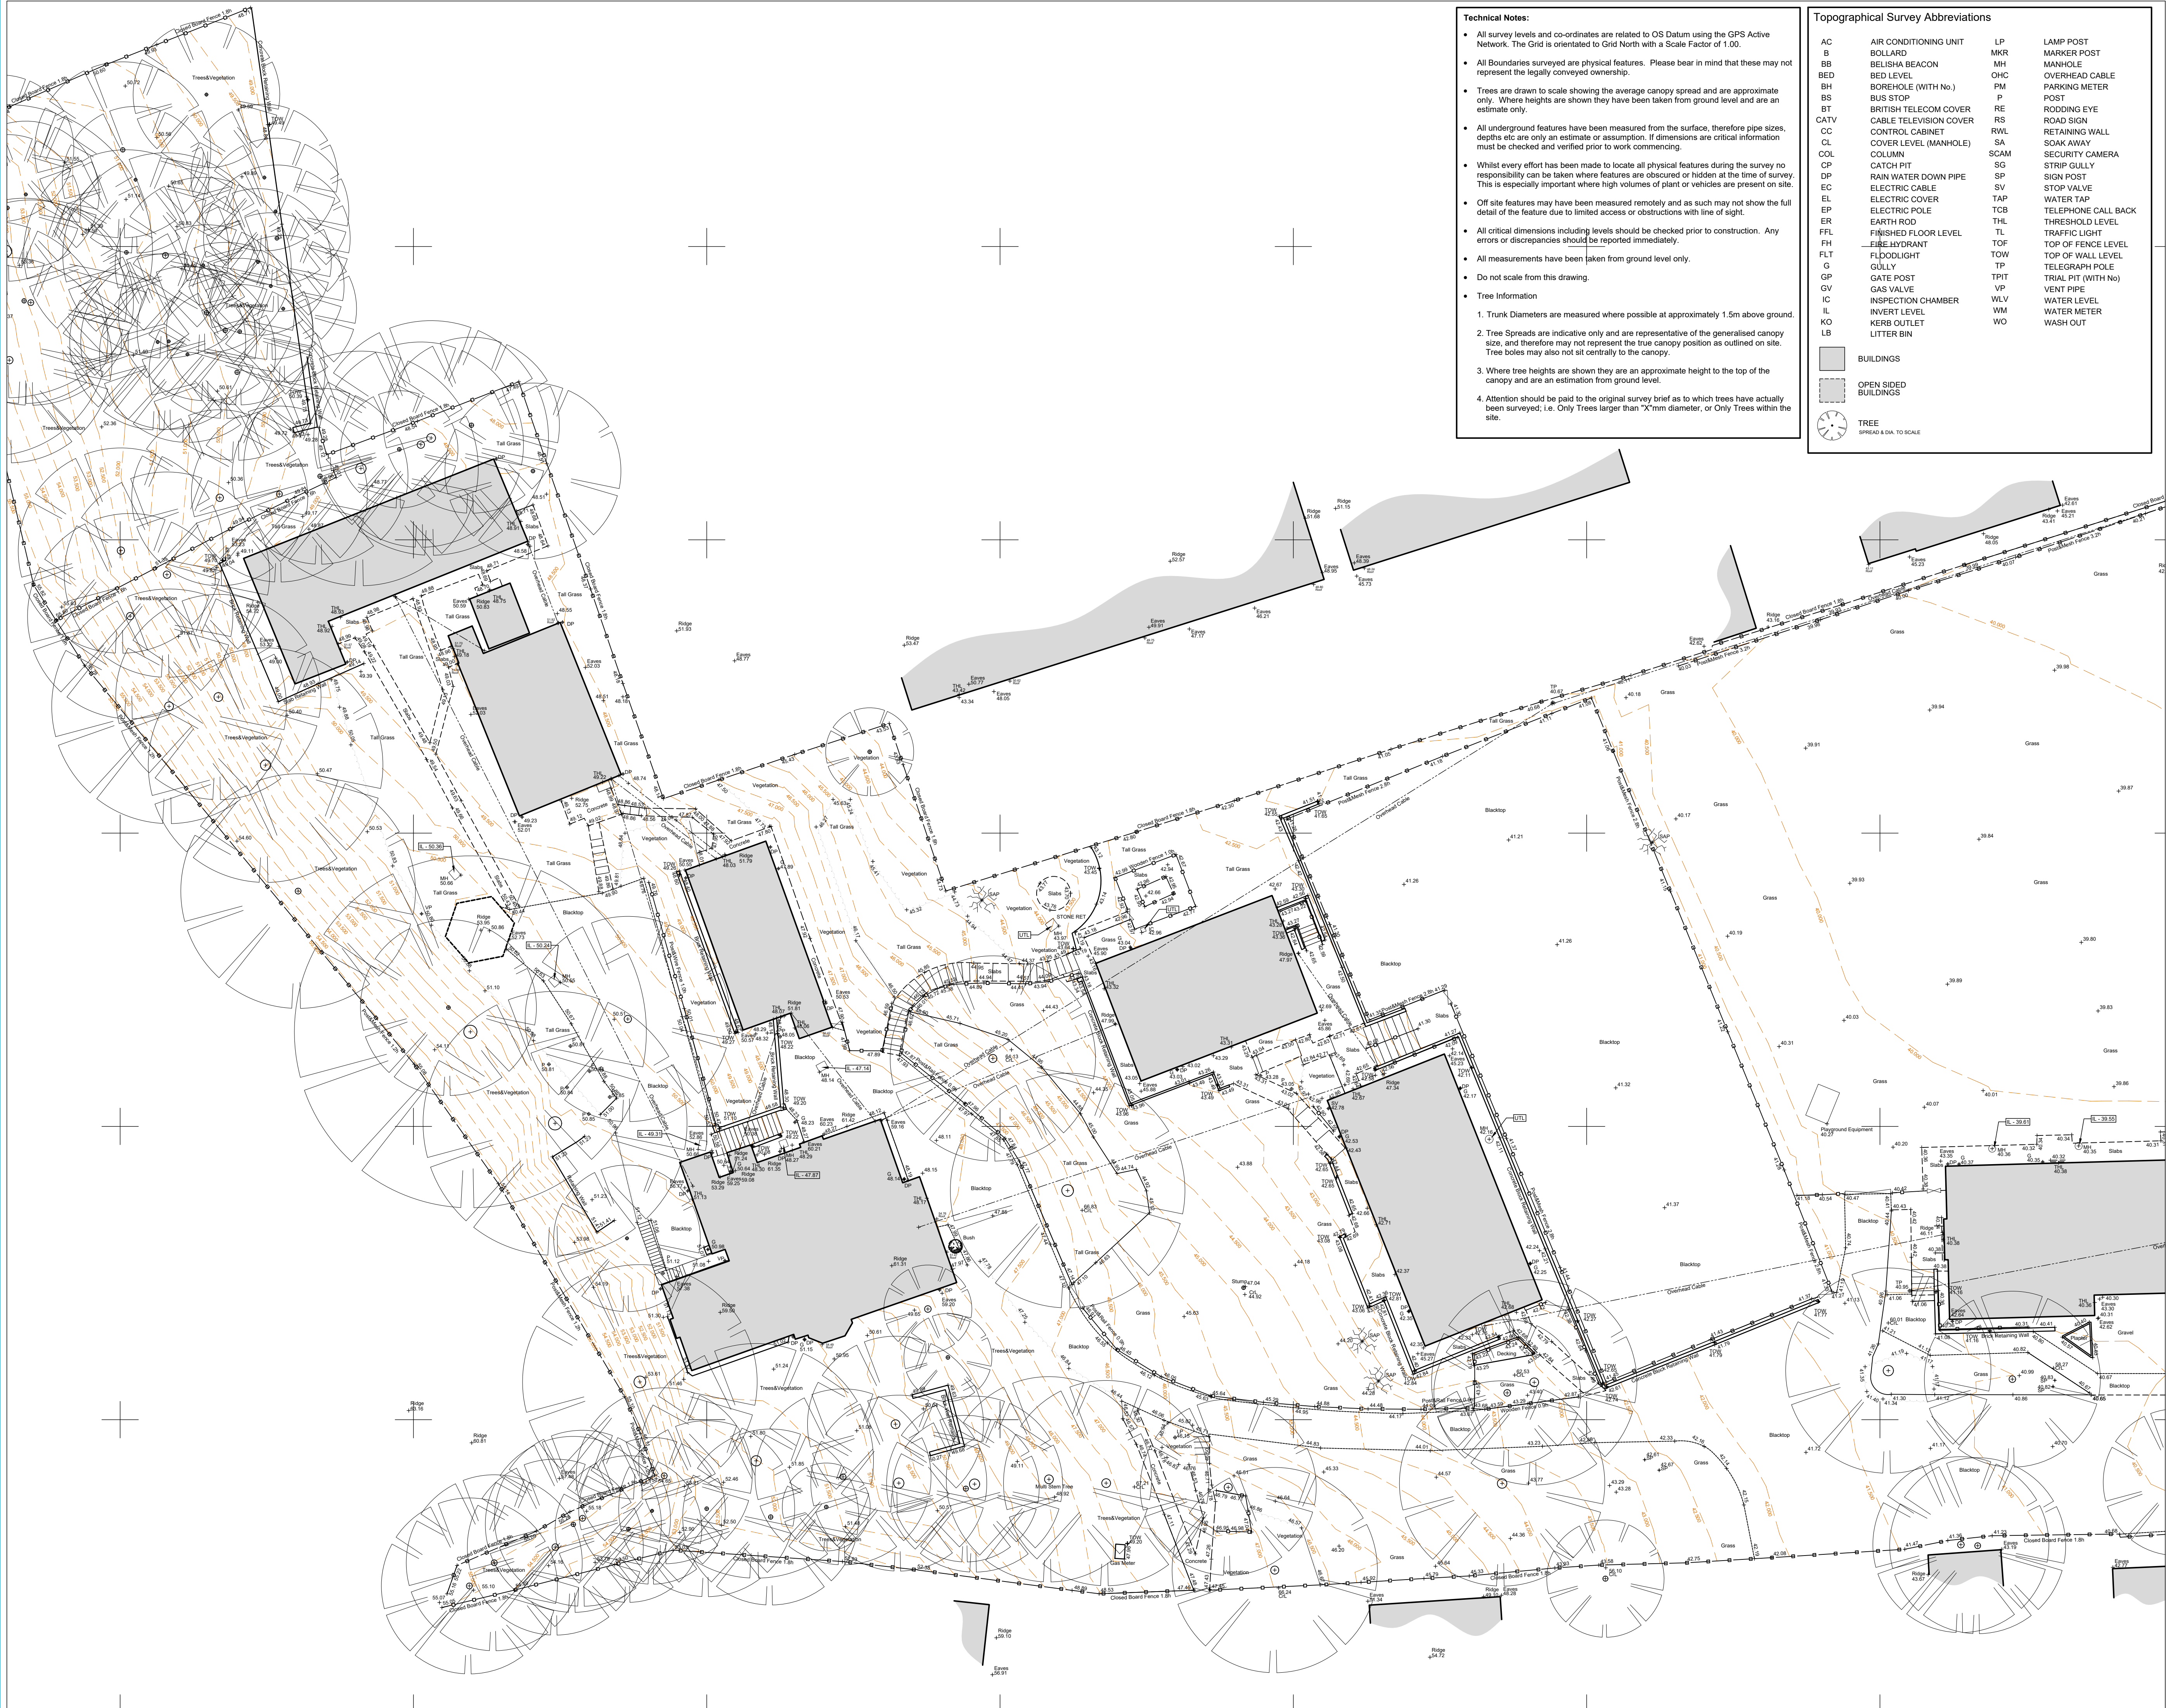

- Technical Notes:**
- All survey levels and co-ordinates are related to OS Datum using the GPS Active Network. The Grid is orientated to Grid North with a Scale Factor of 1.00.
 - All Boundaries surveyed are physical features. Please bear in mind that these may not represent the legally conveyed ownership.
 - Trees are drawn to scale showing the average canopy spread and are approximate only. Where heights are shown they have been taken from ground level and are an estimate only.
 - All underground features have been measured from the surface, therefore pipe sizes, depths etc are only an estimate or assumption. If dimensions are critical information must be checked and verified prior to work commencing.
 - Whilst every effort has been made to locate all physical features during the survey no responsibility can be taken where features are obscured or hidden at the time of survey. This is especially important where high volumes of plant or vehicles are present on site.
 - Off site features may have been measured remotely and as such may not show the full detail of the feature due to limited access or obstructions with line of sight.
 - All critical dimensions including levels should be checked prior to construction. Any errors or discrepancies should be reported immediately.
 - All measurements have been taken from ground level only.
 - Do not scale from this drawing.
 - Tree Information
 - Trunk Diameters are measured where possible at approximately 1.5m above ground.
 - Tree Spreads are indicative only and are representative of the generalised canopy size, and therefore may not represent the true canopy position as outlined on site. Tree boles may also not sit centrally to the canopy.
 - Where tree heights are shown they are an approximate height to the top of the canopy and are an estimation from ground level.
 - Attention should be paid to the original survey brief as to which trees have actually been surveyed; i.e. Only Trees larger than "X"mm diameter, or Only Trees within the site.

Topographical Survey Abbreviations

AC	AIR CONDITIONING UNIT	LP	LAMP POST
B	BOLLARD	MKR	MARKER POST
BB	BELLISHA BEACON	MH	MANHOLE
BED	BED LEVEL	OHC	OVERHEAD CABLE
BH	BOREHOLE (WITH No.)	PM	PARKING METER
BS	BUS STOP	P	POST
BT	BRITISH TELECOM COVER	RE	RODDING EYE
CATV	CABLE TELEVISION COVER	RS	ROAD SIGN
CC	CONTROL CABINET	RWL	RETAINING WALL
CL	COVER LEVEL (MANHOLE)	SA	SOAK AWAY
COL	COLUMN	SCAM	SECURITY CAMERA
CP	CATCH PIT	SG	STRIP GULLY
DP	RAIN WATER DOWN PIPE	SP	SIGN POST
EC	ELECTRIC CABLE	SV	STOP VALVE
EL	ELECTRIC COVER	TAP	WATER TAP
ER	ELECTRIC POLE	TCB	TELEPHONE CALL BACK
FH	FINISHED FLOOR LEVEL	THL	THRESHOLD LEVEL
FLT	FLOODLIGHT	TL	TRAFFIC LIGHT
G	GULLY	TOF	TOP OF FENCE LEVEL
GP	GATE POST	TOW	TOP OF WALL LEVEL
GV	GAS VALVE	TP	TELEGRAPH POLE
IC	INSPECTION CHAMBER	TPIT	TRIAL PIT (WITH No)
IL	INVERT LEVEL	VP	VENT PIPE
KO	KERB OUTLET	WLV	WATER LEVEL
LB	LITTER BIN	WM	WATER METER
		WO	WASH OUT

	BUILDINGS
	OPEN SIDED BUILDINGS
	TREE SPREAD & DIA. TO SCALE

Sheet Layout:

Sheet 3

Sheet 2

Sheet 1

LEGEND

ELECTRIC	ELEC
ELECTRIC FROM RECORDS	ELEC (R)
WATER	WTR
WATER FROM RECORDS	WTR (R)
GAS	GAS
GAS FROM RECORDS	GAS (R)
BT	BT
BT FROM RECORDS	BT (R)
COMMS	COMMS
COMMS FROM RECORDS	COMMS (R)
STREET LIGHTING	SL
STREET LIGHTING FROM RECORDS	SL (R)
CCTV	CCTV
CCTV FROM RECORDS	CCTV (R)
TRAFFIC MANAGEMENT	TM
TRAFFIC MANAGEMENT FROM RECORDS	TM (R)
OIL PIPELINE	OIL
OIL PIPELINE FROM RECORDS	OIL (R)
UNKNOWN	UNK
MISCELLANEOUS	MISC
DRAINAGE	DRA
DRAINAGE FROM RECORDS	DRA (R)
OVERHEAD BT	BT (O)
OVERHEAD ELECTRIC	ELEC (O)
EXTRA HIGH VOLTAGE ELECTRIC	ELEC (EHV)
HIGH VOLTAGE ELECTRIC	ELEC (HV)
LOW VOLTAGE ELECTRIC	ELEC (LV)
HIGH PRESSURE GAS	GAS (HP)
LOW PRESSURE GAS	GAS (LP)
INTERMEDIATE PRESSURE GAS	GAS (IP)
ASSUMED DRAINAGE	ADK
SURVEY AREA	
TEXT BOX	
EOT	END OF TRACE
NO	NO DEPTH RECORDS
d	DEPTH OF UTILITY
Ø	DIAMETER OF PIPE
GPR	GROUND PENETRATING RADAR


SURVEY INFORMATION

Title: Topographical Survey
Former Hemdean House School
Hemdean Rd, Reading, RG4 7SD

Remarks:

Always Exercise Caution When Excavating
A range of detection methods are used to obtain the underground information produced in this drawing. Variations in ground conditions can affect the quality of the data and therefore an absolute affirmation cannot be guaranteed.
IF IN ANY DOUBT ASK

Client : Churchill Retirement Living
Project Title : Former Hemdean House School
Drawing Title : Topographical Survey
Surveyed By and Date : VM 06/08-05-2025
Drawn By and Date : VM 14-05-2025
Approved By and Date : AJS 14-05-2025
Drawing Number : CUB-RBS-CRL-024
Sheet Number : 2 of 3
Scale: A1: 1:200

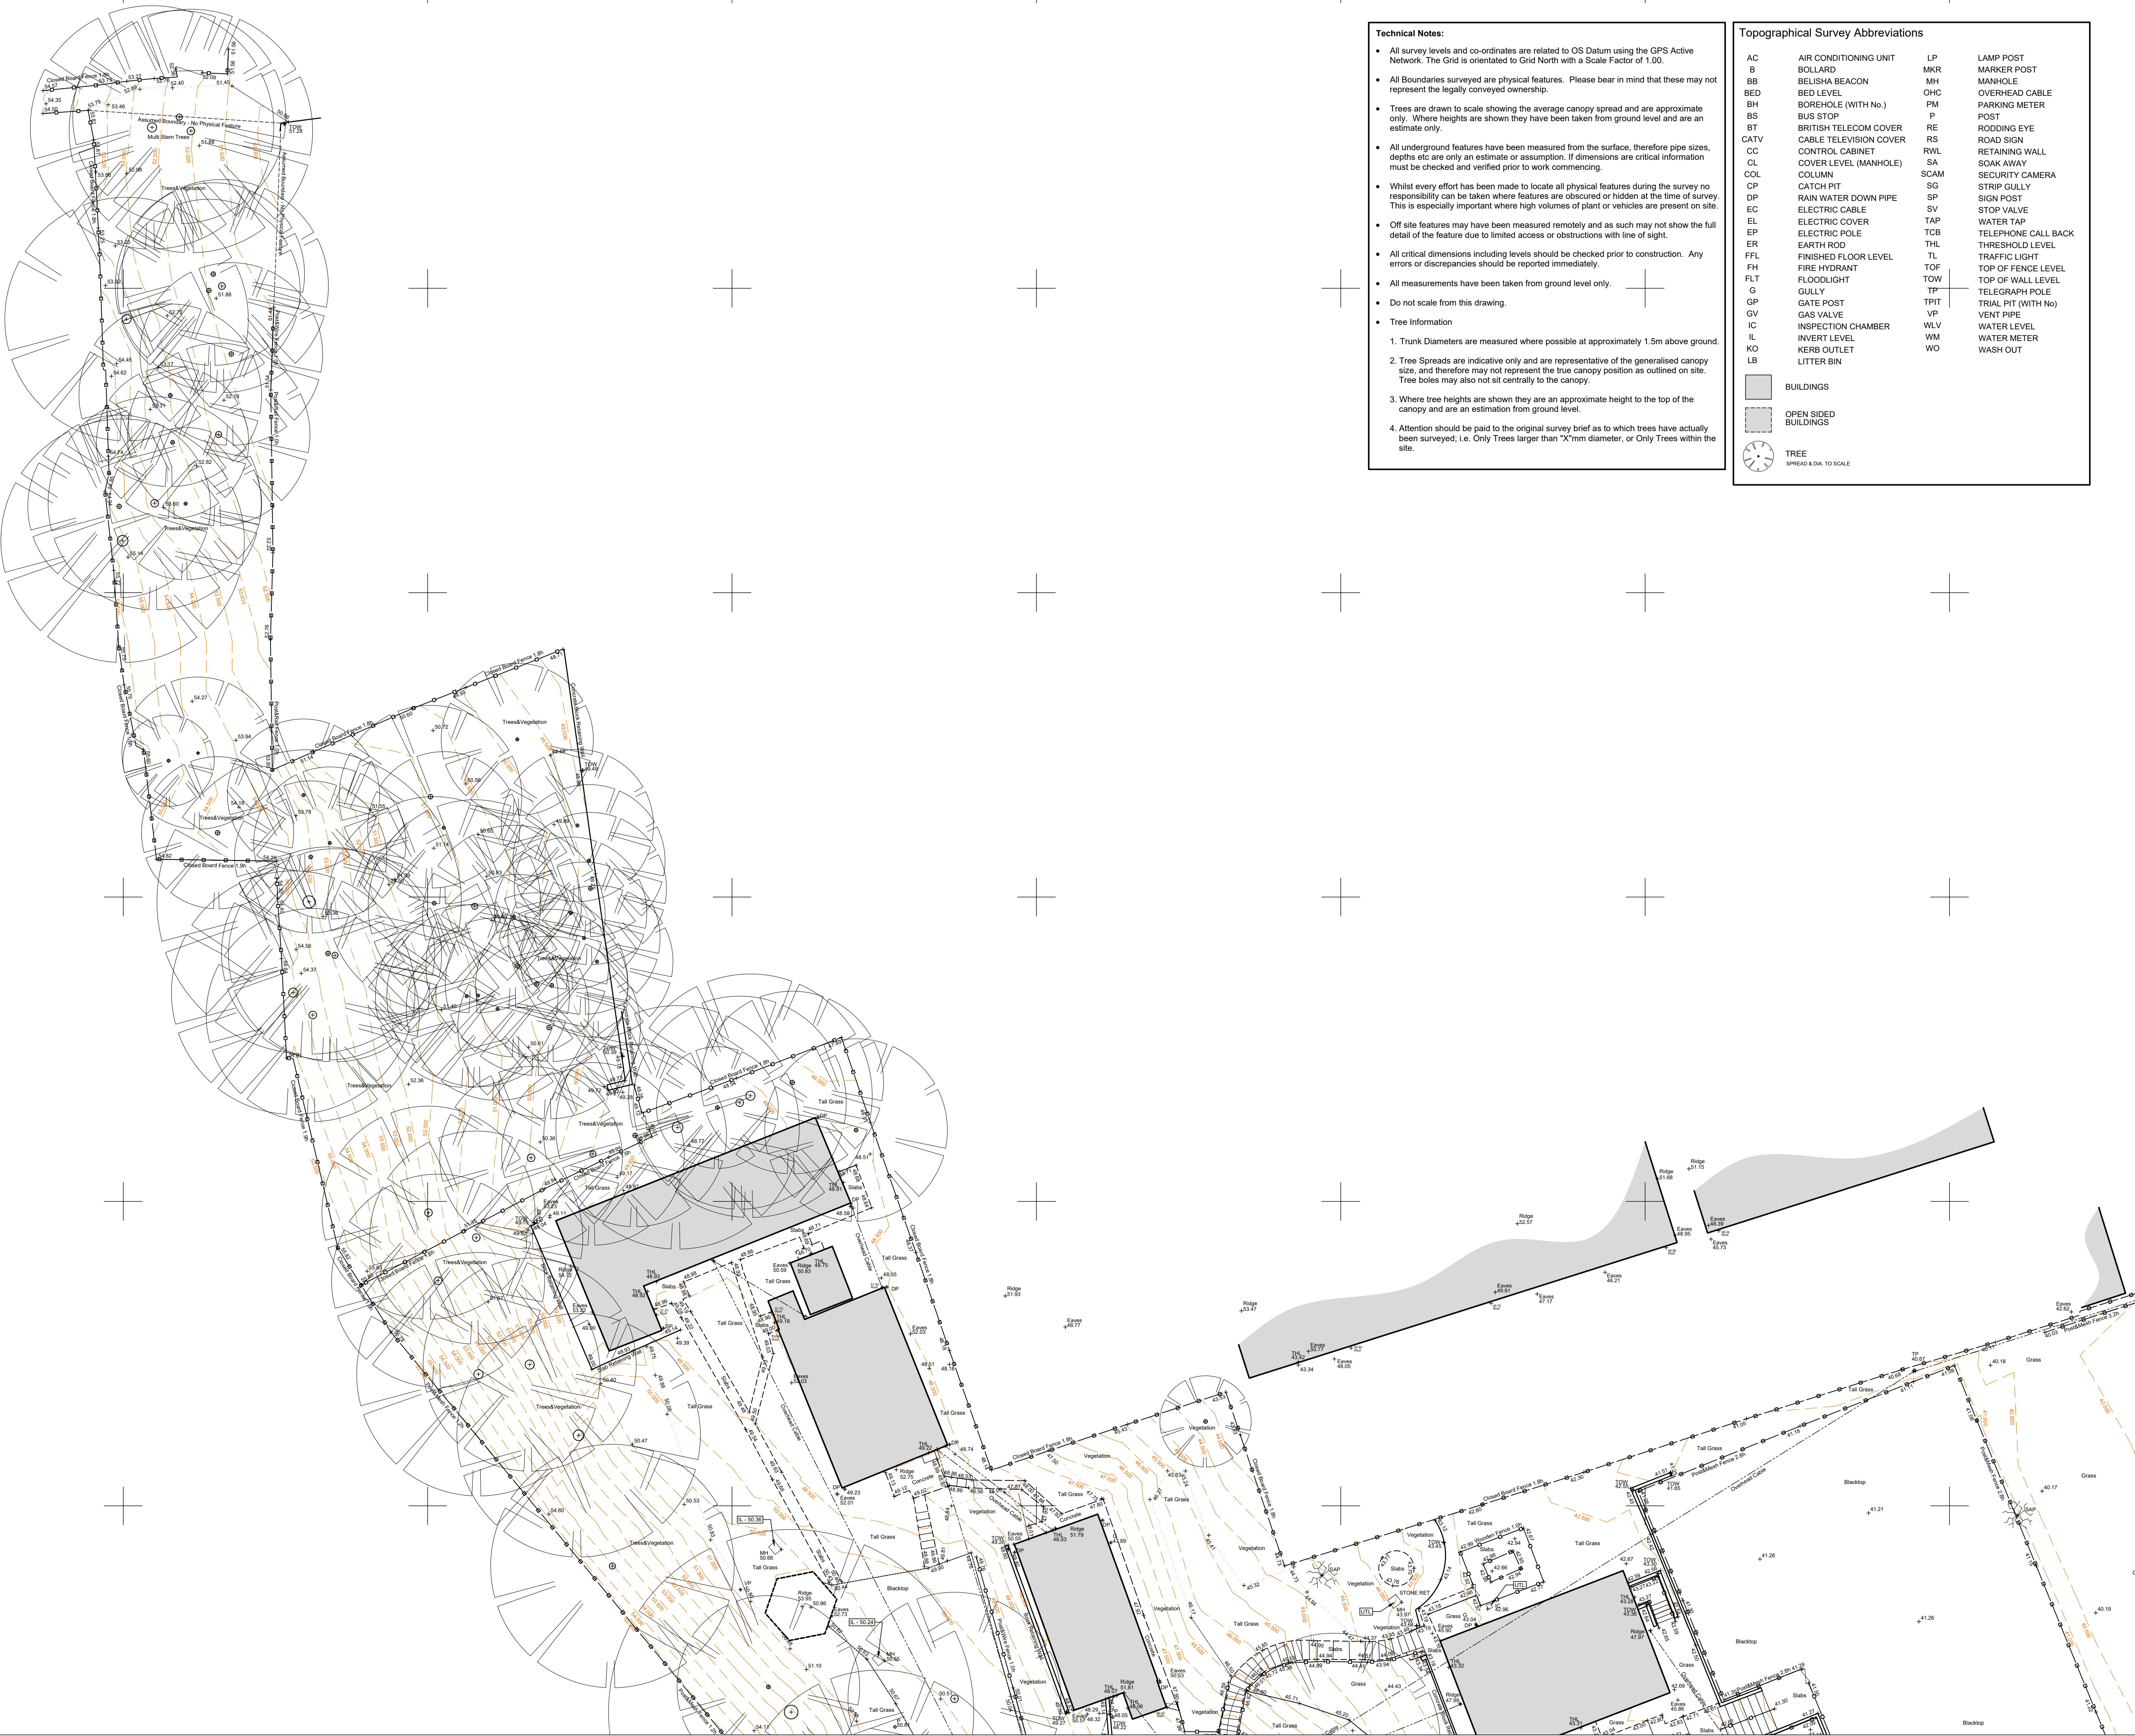

- Technical Notes:**
- All survey levels and co-ordinates are related to OS Datum using the GPS Active Network. The Grid is orientated to Grid North with a Scale Factor of 1.00.
 - All Boundaries surveyed are physical features. Please bear in mind that these may not represent the legally conveyed ownership.
 - Trees are drawn to scale showing the average canopy spread and are approximate only. Where heights are shown they have been taken from ground level and are an estimate only.
 - All underground features have been measured from the surface, therefore pipe sizes, depths etc are only an estimate or assumption. If dimensions are critical information must be checked and verified prior to work commencing.
 - Whilst every effort has been made to locate all physical features during the survey no responsibility can be taken where features are obscured or hidden at the time of survey. This is especially important where high volumes of plant or vehicles are present on site.
 - Off site features may have been measured remotely and as such may not show the full detail of the feature due to limited access or obstructions with line of sight.
 - All critical dimensions including levels should be checked prior to construction. Any errors or discrepancies should be reported immediately.
 - All measurements have been taken from ground level only.
 - Do not scale from this drawing.
 - Tree Information
 - Trunk Diameters are measured where possible at approximately 1.5m above ground.
 - Tree Spreads are indicative only and are representative of the generalised canopy size, and therefore may not represent the true canopy position as outlined on site. Tree boles may also not sit centrally to the canopy.
 - Where tree heights are shown they are an approximate height to the top of the canopy and are an estimation from ground level.
 - Attention should be paid to the original survey brief as to which trees have actually been surveyed; i.e. Only Trees larger than "X"mm diameter, or Only Trees within the site.

Topographical Survey Abbreviations


AC	AIR CONDITIONING UNIT	LP	LAMP POST
B	BOLLARD	MKR	MARKER POST
BB	BELISHA BEACON	MH	MANHOLE
BED	BED LEVEL	OH	OVERHEAD CABLE
BH	BOREHOLE (WITH No.)	PM	PARKING METER
BS	BUS STOP	P	POST
BT	BRITISH TELECOM COVER	RE	RODDING EYE
CATV	CABLE TELEVISION COVER	RS	ROAD SIGN
CC	CONTROL CABINET	RWL	RETAINING WALL
CL	COVER LEVEL (MANHOLE)	SA	SOAK AWAY
COL	COLUMN	SCAM	SECURITY CAMERA
CP	CATCH PIT	SG	STRIP GULLY
DP	RAIN WATER DOWN PIPE	SP	SIGN POST
EC	ELECTRIC CABLE	SV	STOP VALVE
EL	ELECTRIC COVER	TAP	WATER TAP
EP	ELECTRIC POLE	TCB	TELEPHONE CALL BACK
ER	EARTH ROD	THL	THRESHOLD LEVEL
FFL	FINISHED FLOOR LEVEL	TL	TRAFFIC LIGHT
FH	FIRE HYDRANT	TOF	TOP OF FENCE LEVEL
FLT	FLOODLIGHT	TOW	TOP OF WALL LEVEL
G	GULLY	TP	TELEGRAPH POLE
GP	GATE POST	TPIT	TRIAL PIT (WITH No.)
GV	GAS VALVE	VP	VENT PIPE
IC	INSPECTION CHAMBER	WLV	WATER LEVEL
IL	INVERT LEVEL	WM	WATER METER
KO	KERB OUTLET	WO	WASH OUT
LB	LITTER BIN		

BUILDINGS

OPEN SIDED BUILDINGS

TREE
SPREAD & DIA. TO SCALE

Sheet Layout:

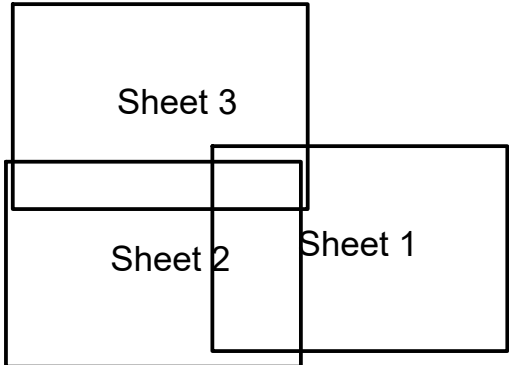

LEGEND

ELECTRIC	— ELEC —
ELECTRIC FROM RECORDS	— ELEC (R) —
WATER	— WTR —
WATER FROM RECORDS	— WTR (R) —
GAS	— GAS —
GAS FROM RECORDS	— GAS (R) —
BT	— BT —
BT FROM RECORDS	— BT (R) —
COMMS	— COMMS —
COMMS FROM RECORDS	— COMMS (R) —
STREET LIGHTING	— SL —
STREET LIGHTING FROM RECORDS	— SL (R) —
CCTV	— CCTV —
CCTV FROM RECORDS	— CCTV (R) —
TRAFFIC MANAGEMENT	— TM —
TRAFFIC MANAGEMENT FROM RECORDS	— TM (R) —
OIL PIPELINE	— OIL —
OIL PIPELINE FROM RECORDS	— OIL (R) —
UNKNOWN	— UNK —
MISCELLANEOUS	— MSC —
DRAINAGE	— DRA —
DRAINAGE FROM RECORDS	— DRA (R) —
OVERHEAD BT	— BT (O) —
OVERHEAD ELECTRIC	— ELEC (O) —
EXTRA HIGH VOLTAGE ELECTRIC	— ELEC (EHV) —
HIGH VOLTAGE ELECTRIC	— ELEC (HV) —
LOW VOLTAGE ELECTRIC	— ELEC (LV) —
HIGH PRESSURE GAS	— GAS (HP) —
LOW PRESSURE GAS	— GAS (LP) —
INTERMEDIATE PRESSURE GAS	— GAS (IP) —
ASSUMED DRAINAGE	— ADK —
SURVEY AREA	— SURV —
TEXT BOX	— TEXT —
EOT	END OF TRACE
NO	NO DEPTH RECORDS
d	DEPTH OF UTILITY
Ø	DIAMETER OF PIPE
GRP	GROUND PENETRATING RADAR

SURVEY INFORMATION

Title: Topographical Survey
Former Hemdean House School
Hemdean Rd, Reading, RG4 7SD
Remarks:

Always Exercise Caution When Excavating
A range of detection methods are used to obtain the underground information produced in this drawing. Variations in ground conditions can affect the quality of the data and therefore an absolute affirmation cannot be guaranteed.
IF IN ANY DOUBT ASK

Client : Churchill Retirement Living
Project Title : Former Hemdean House School
Drawing Title : Topographical Survey
Surveyed By and Date : VM 06/08-05-2025
Drawn By and Date : VM 14-05-2025
Approved By and Date : AJS 14-05-2025
Drawing Number : CUB-RBS-CRL-024
Sheet Number : 3 of 3
Scale: A1: 1:200



TEL 01270 767 093
E. SALES@CUBESURVEYS.CO.UK