


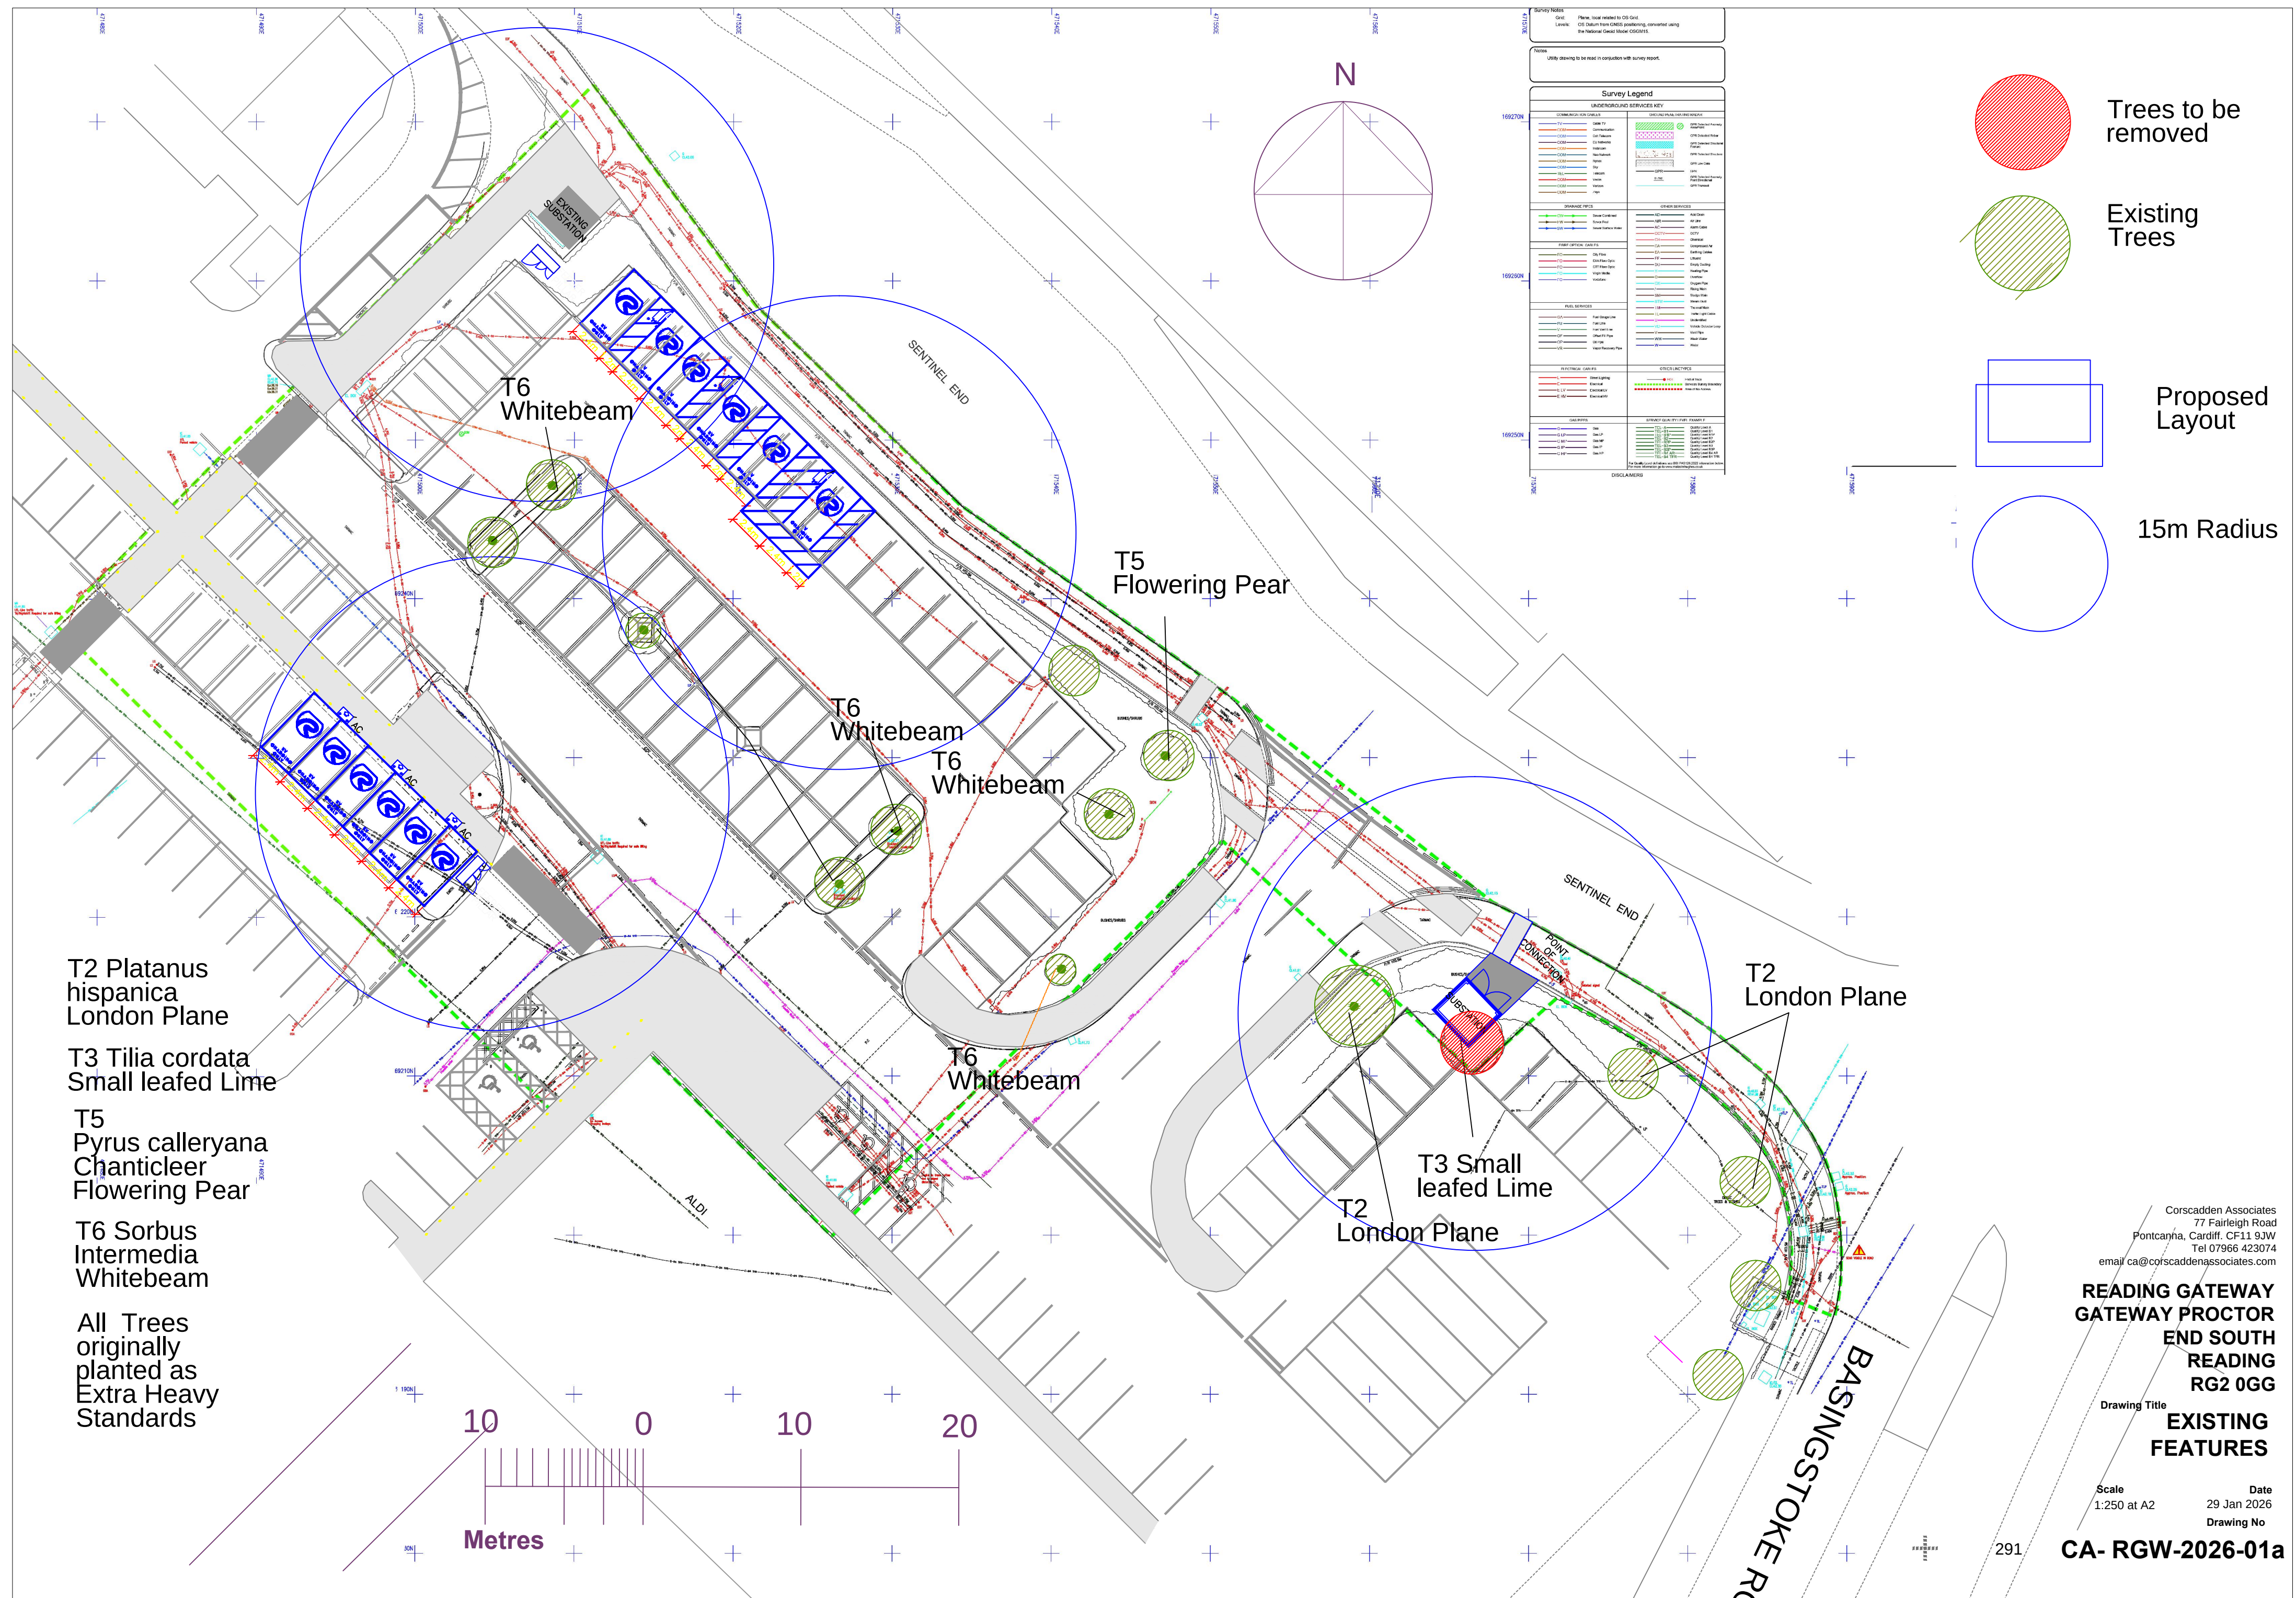

T2 Platanus hispanica
London Plane

T3 Tilia cordata
Small leafed Lime

T5
Pyrus calleryana
Chanticleer
Flowering Pear

T6 Sorbus
Intermedia
Whitebeam

All Trees
originally
planted as
Extra Heavy
Standards

- Trees to be removed
- Existing Trees
- Proposed Layout
- 15m Radius