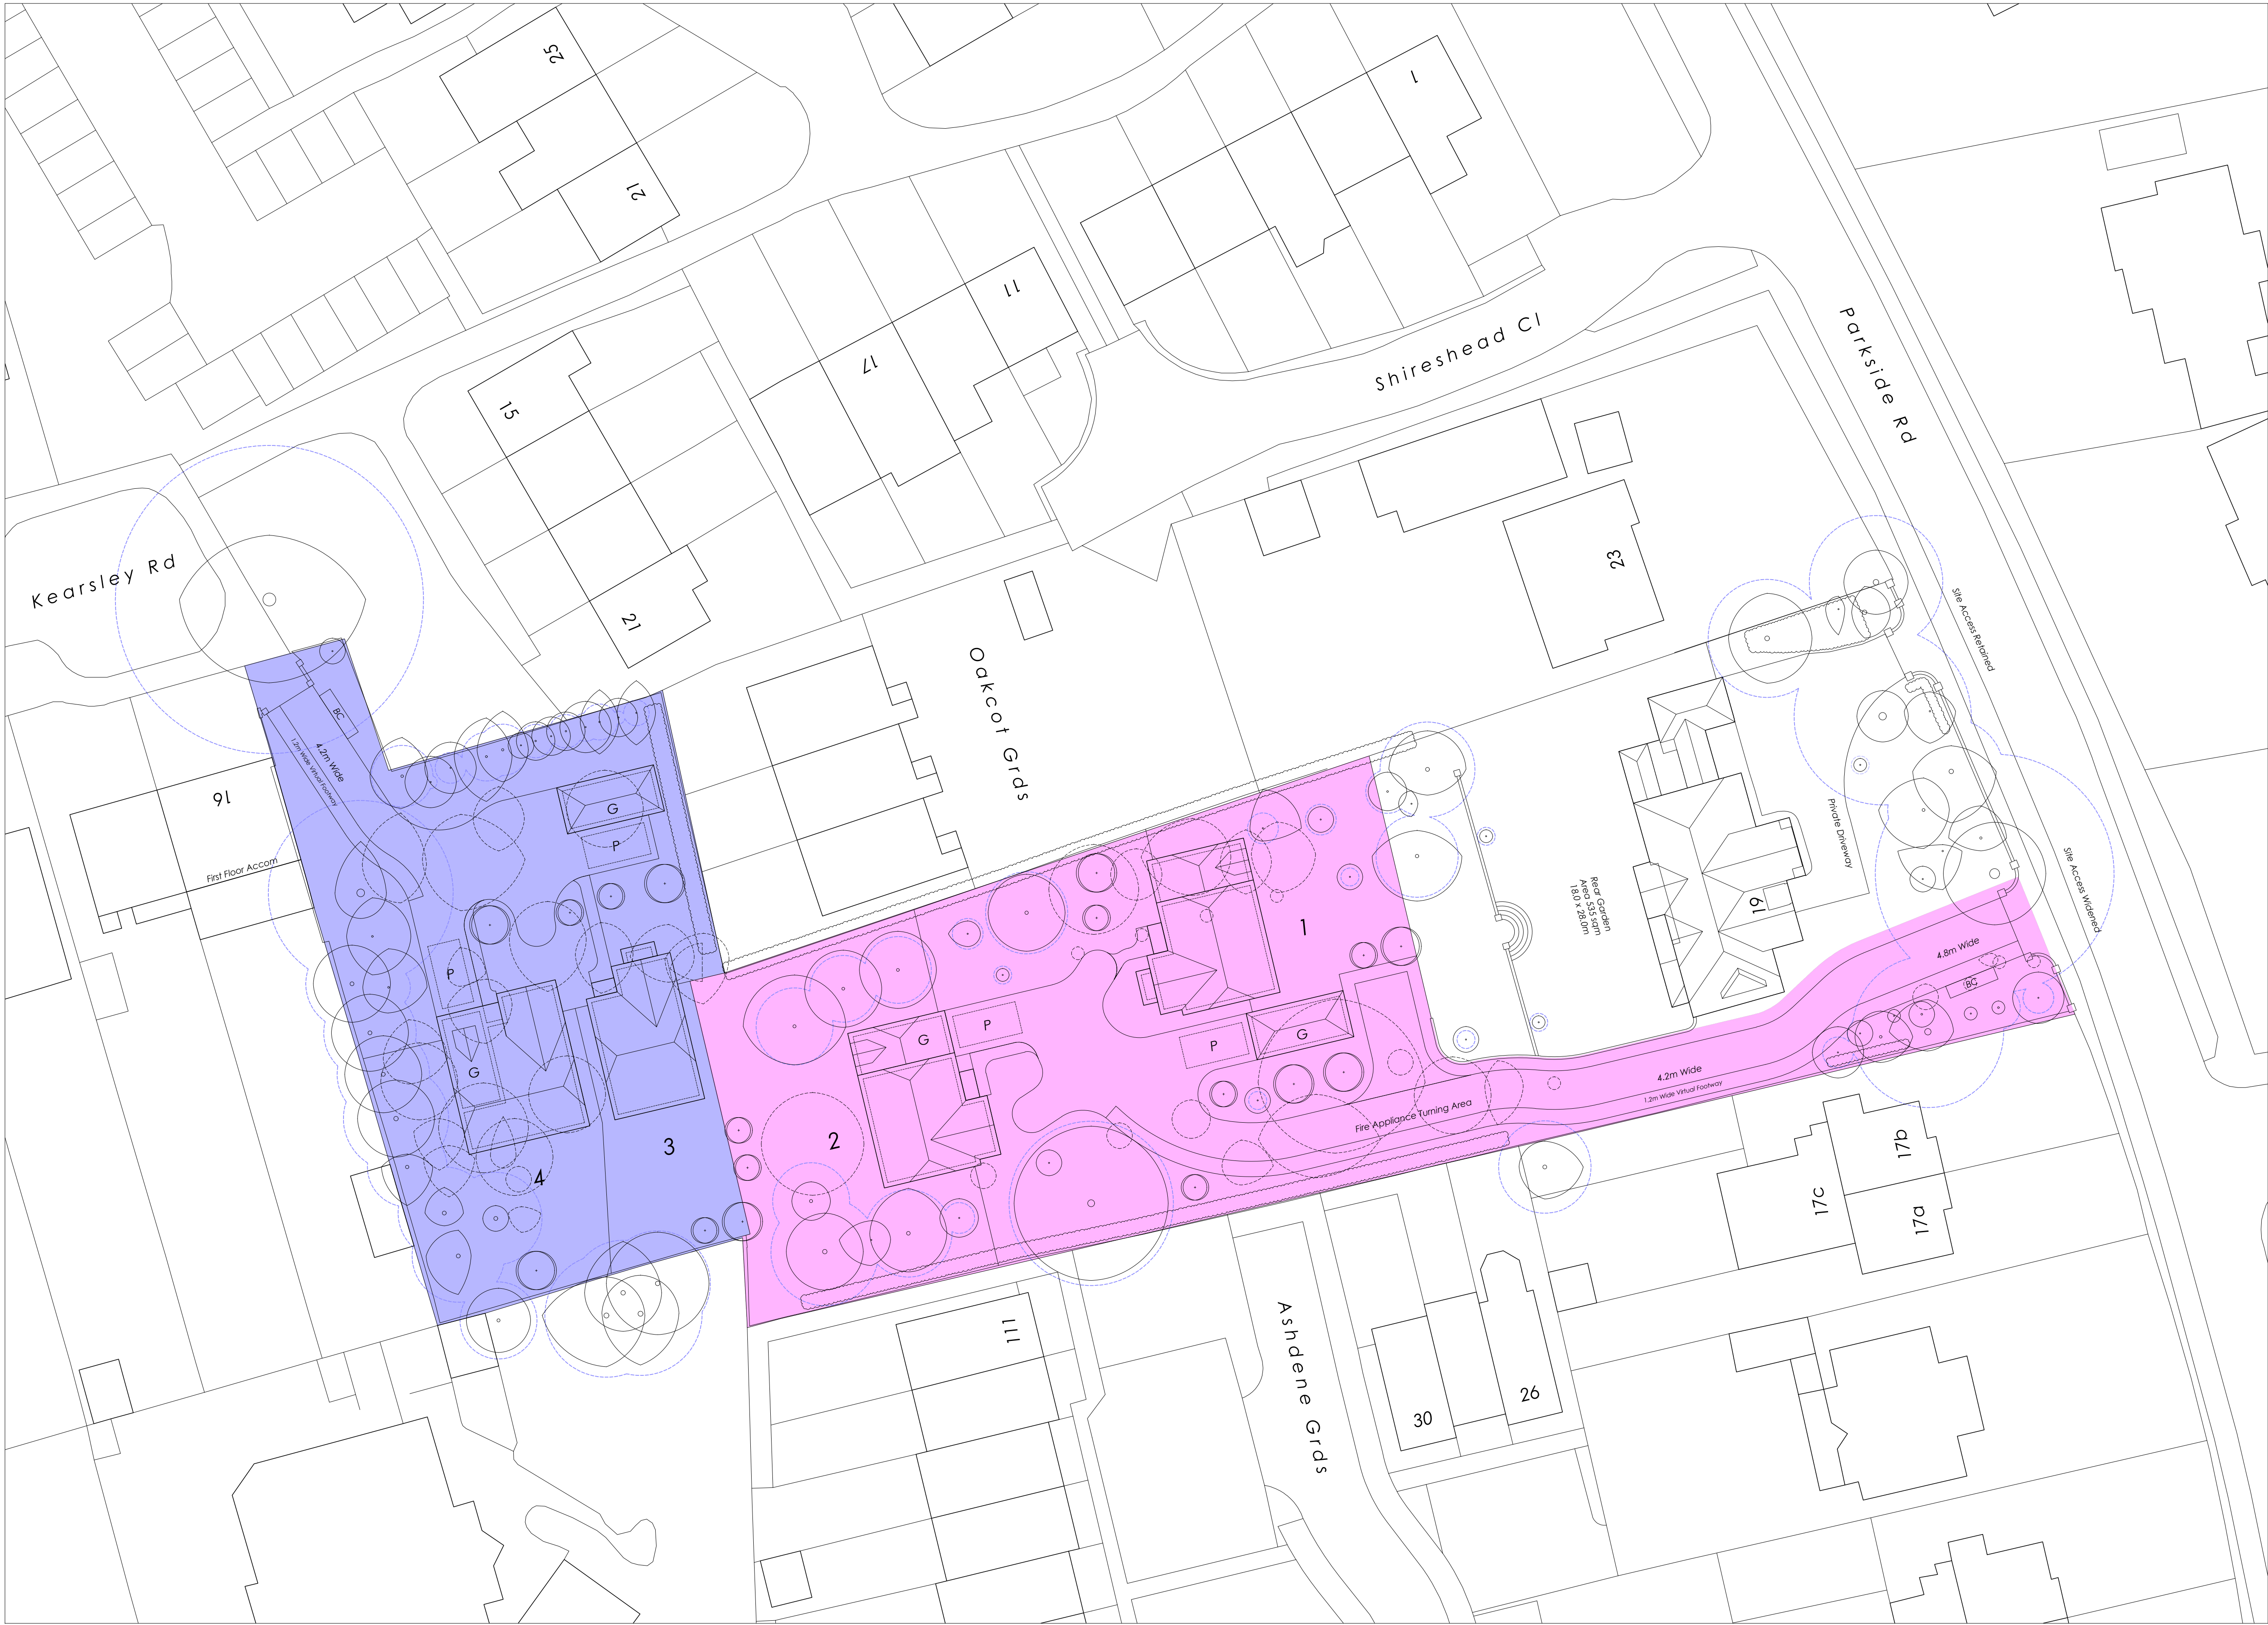


Ordnance Survey, (c) Crown Copyright 2025.  
All rights reserved. Licence number 100022432

Key:

Parkside Road Phase

Kearsley Road Phase

|           |                                                                    |          |    |
|-----------|--------------------------------------------------------------------|----------|----|
| Revisions | A 29.01.26 Virtual Footway Added                                   |          |    |
| Client    | Mr R Stimpson                                                      |          |    |
| Project   | Residential Development<br>19 Parkside Road<br>Reading<br>RG30 2BT |          |    |
| Status    | Planning                                                           |          |    |
| Date      | 2025.10.20                                                         |          |    |
| Scale     | 1:250                                                              | Size     | A1 |
| Title     | Phasing Plan                                                       |          |    |
| Number    | 22.19-030                                                          | Revision | A  |

**Spires Architects**  
9 Monks Way | Reading | RG30 3DP  
Tel 07495 529905

This drawing is copyright and may not be reproduced in whole or part without written authority.