
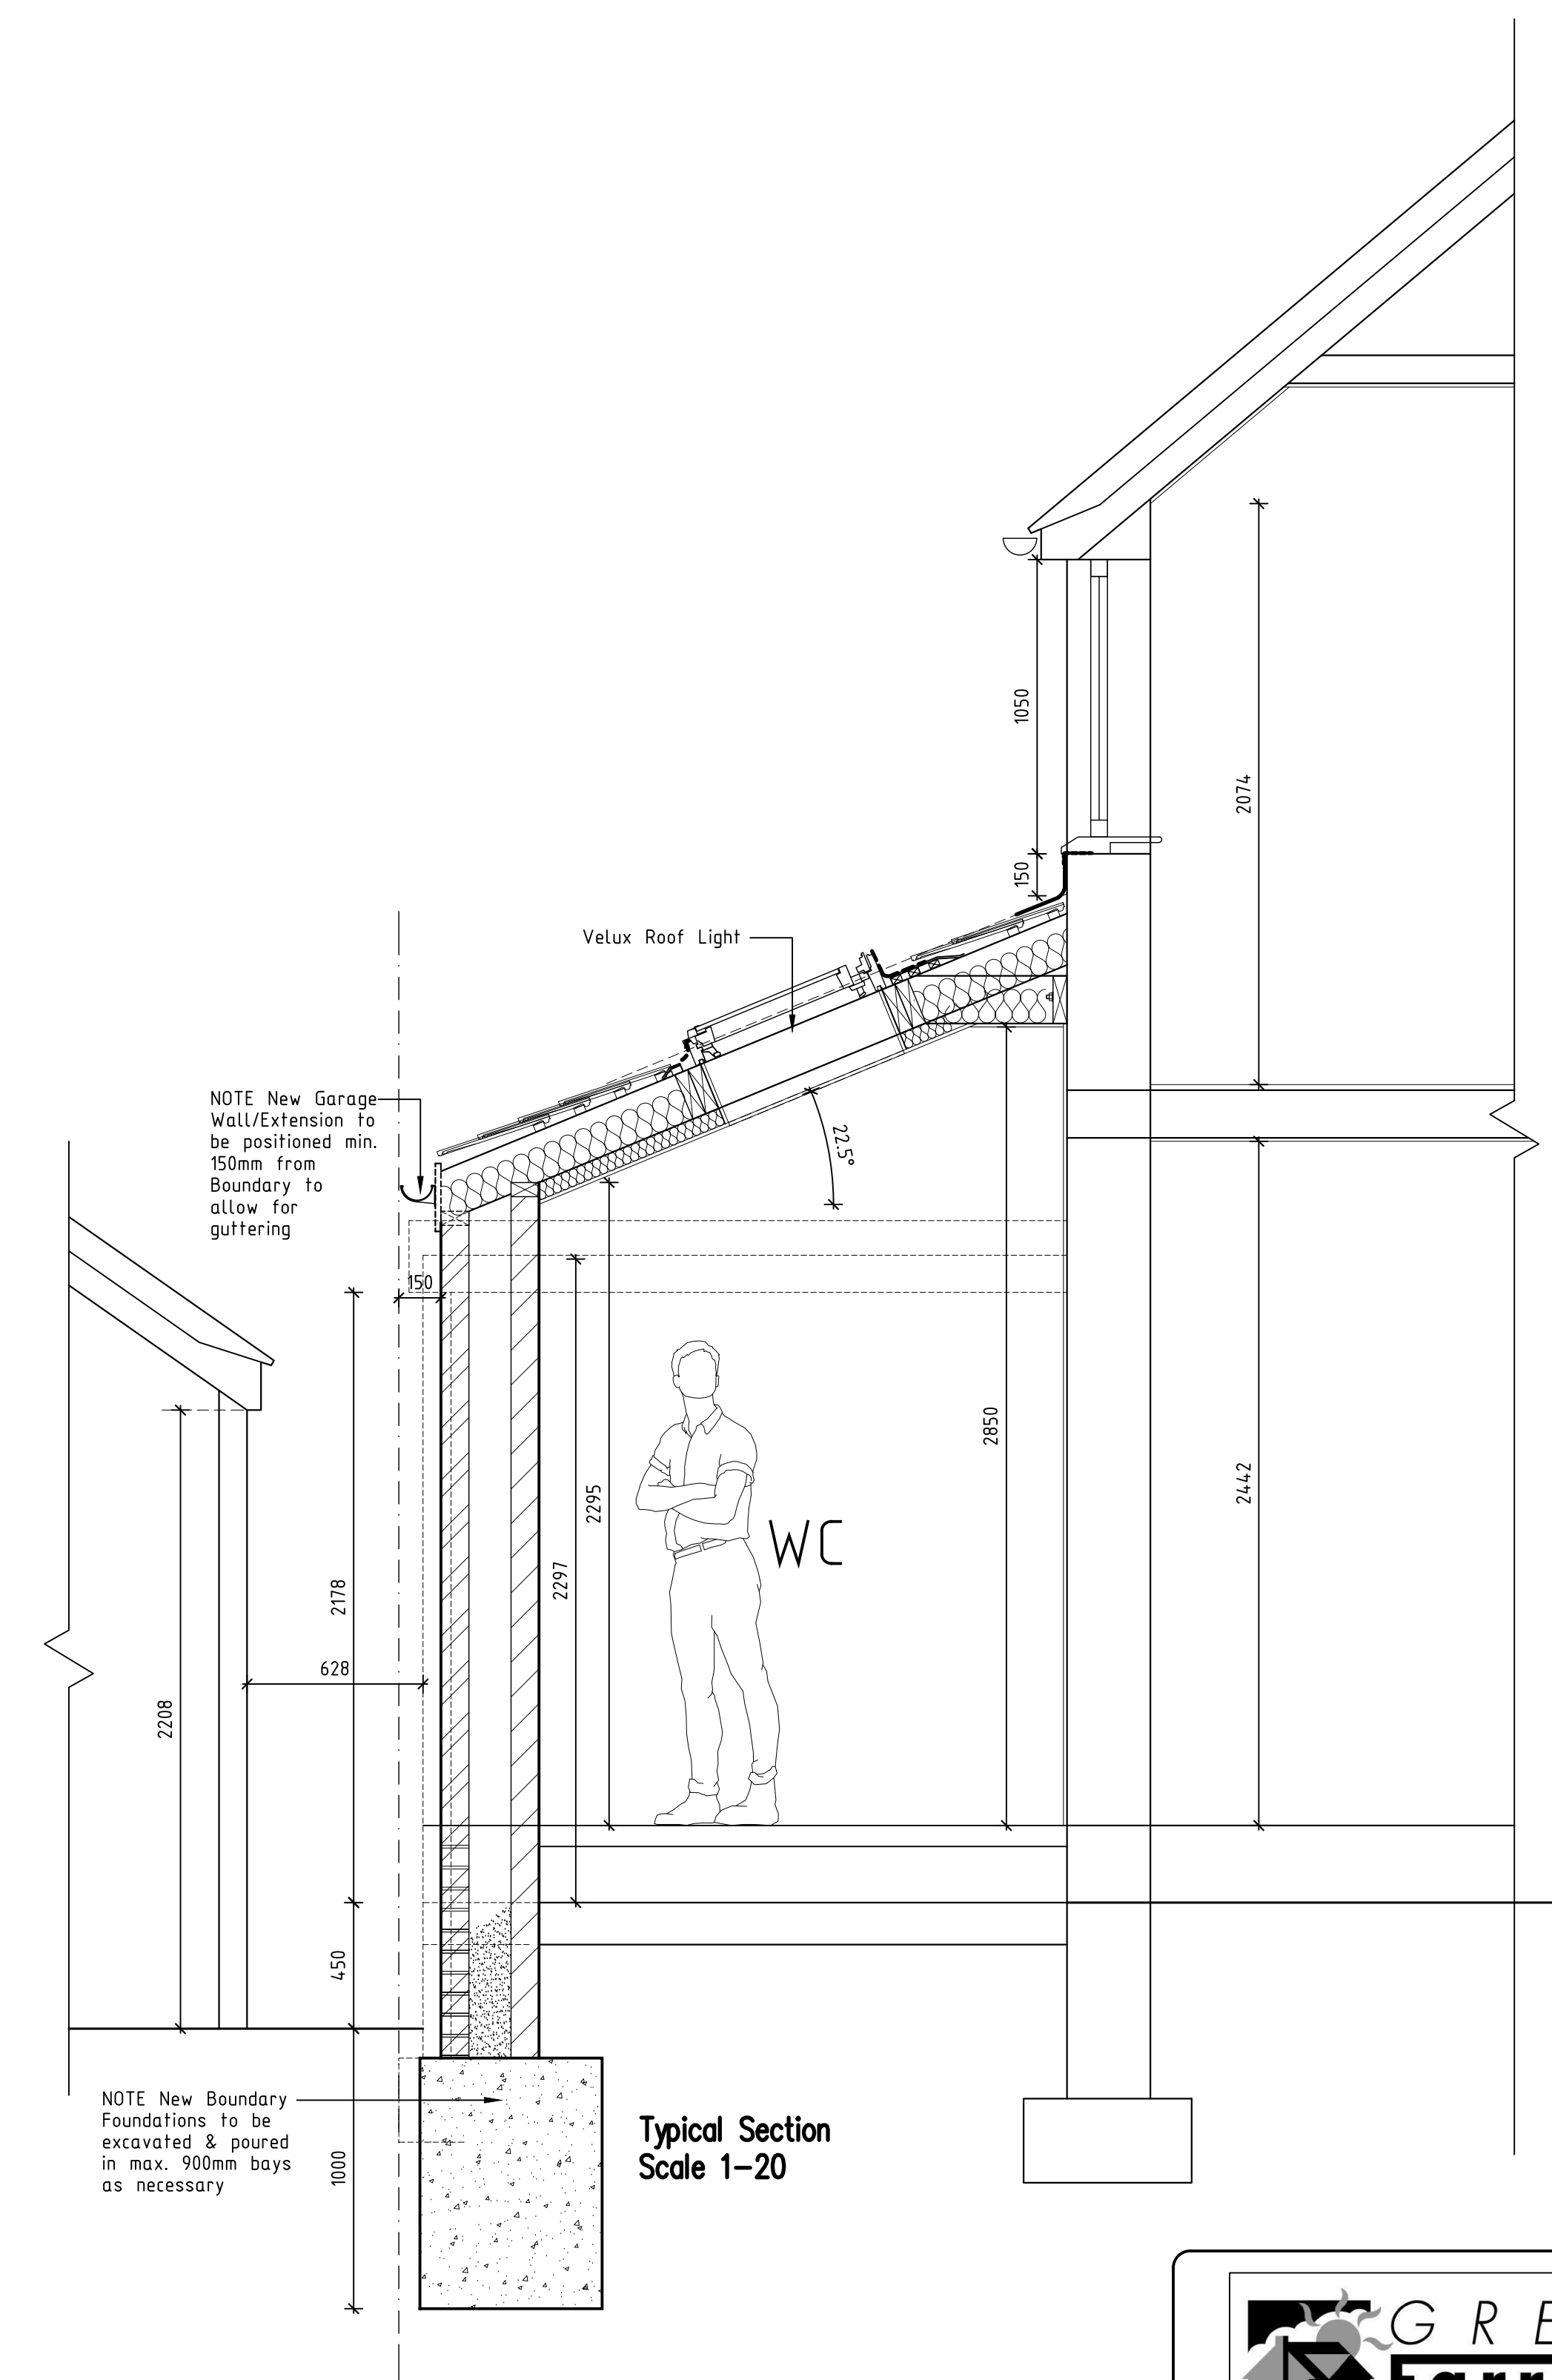


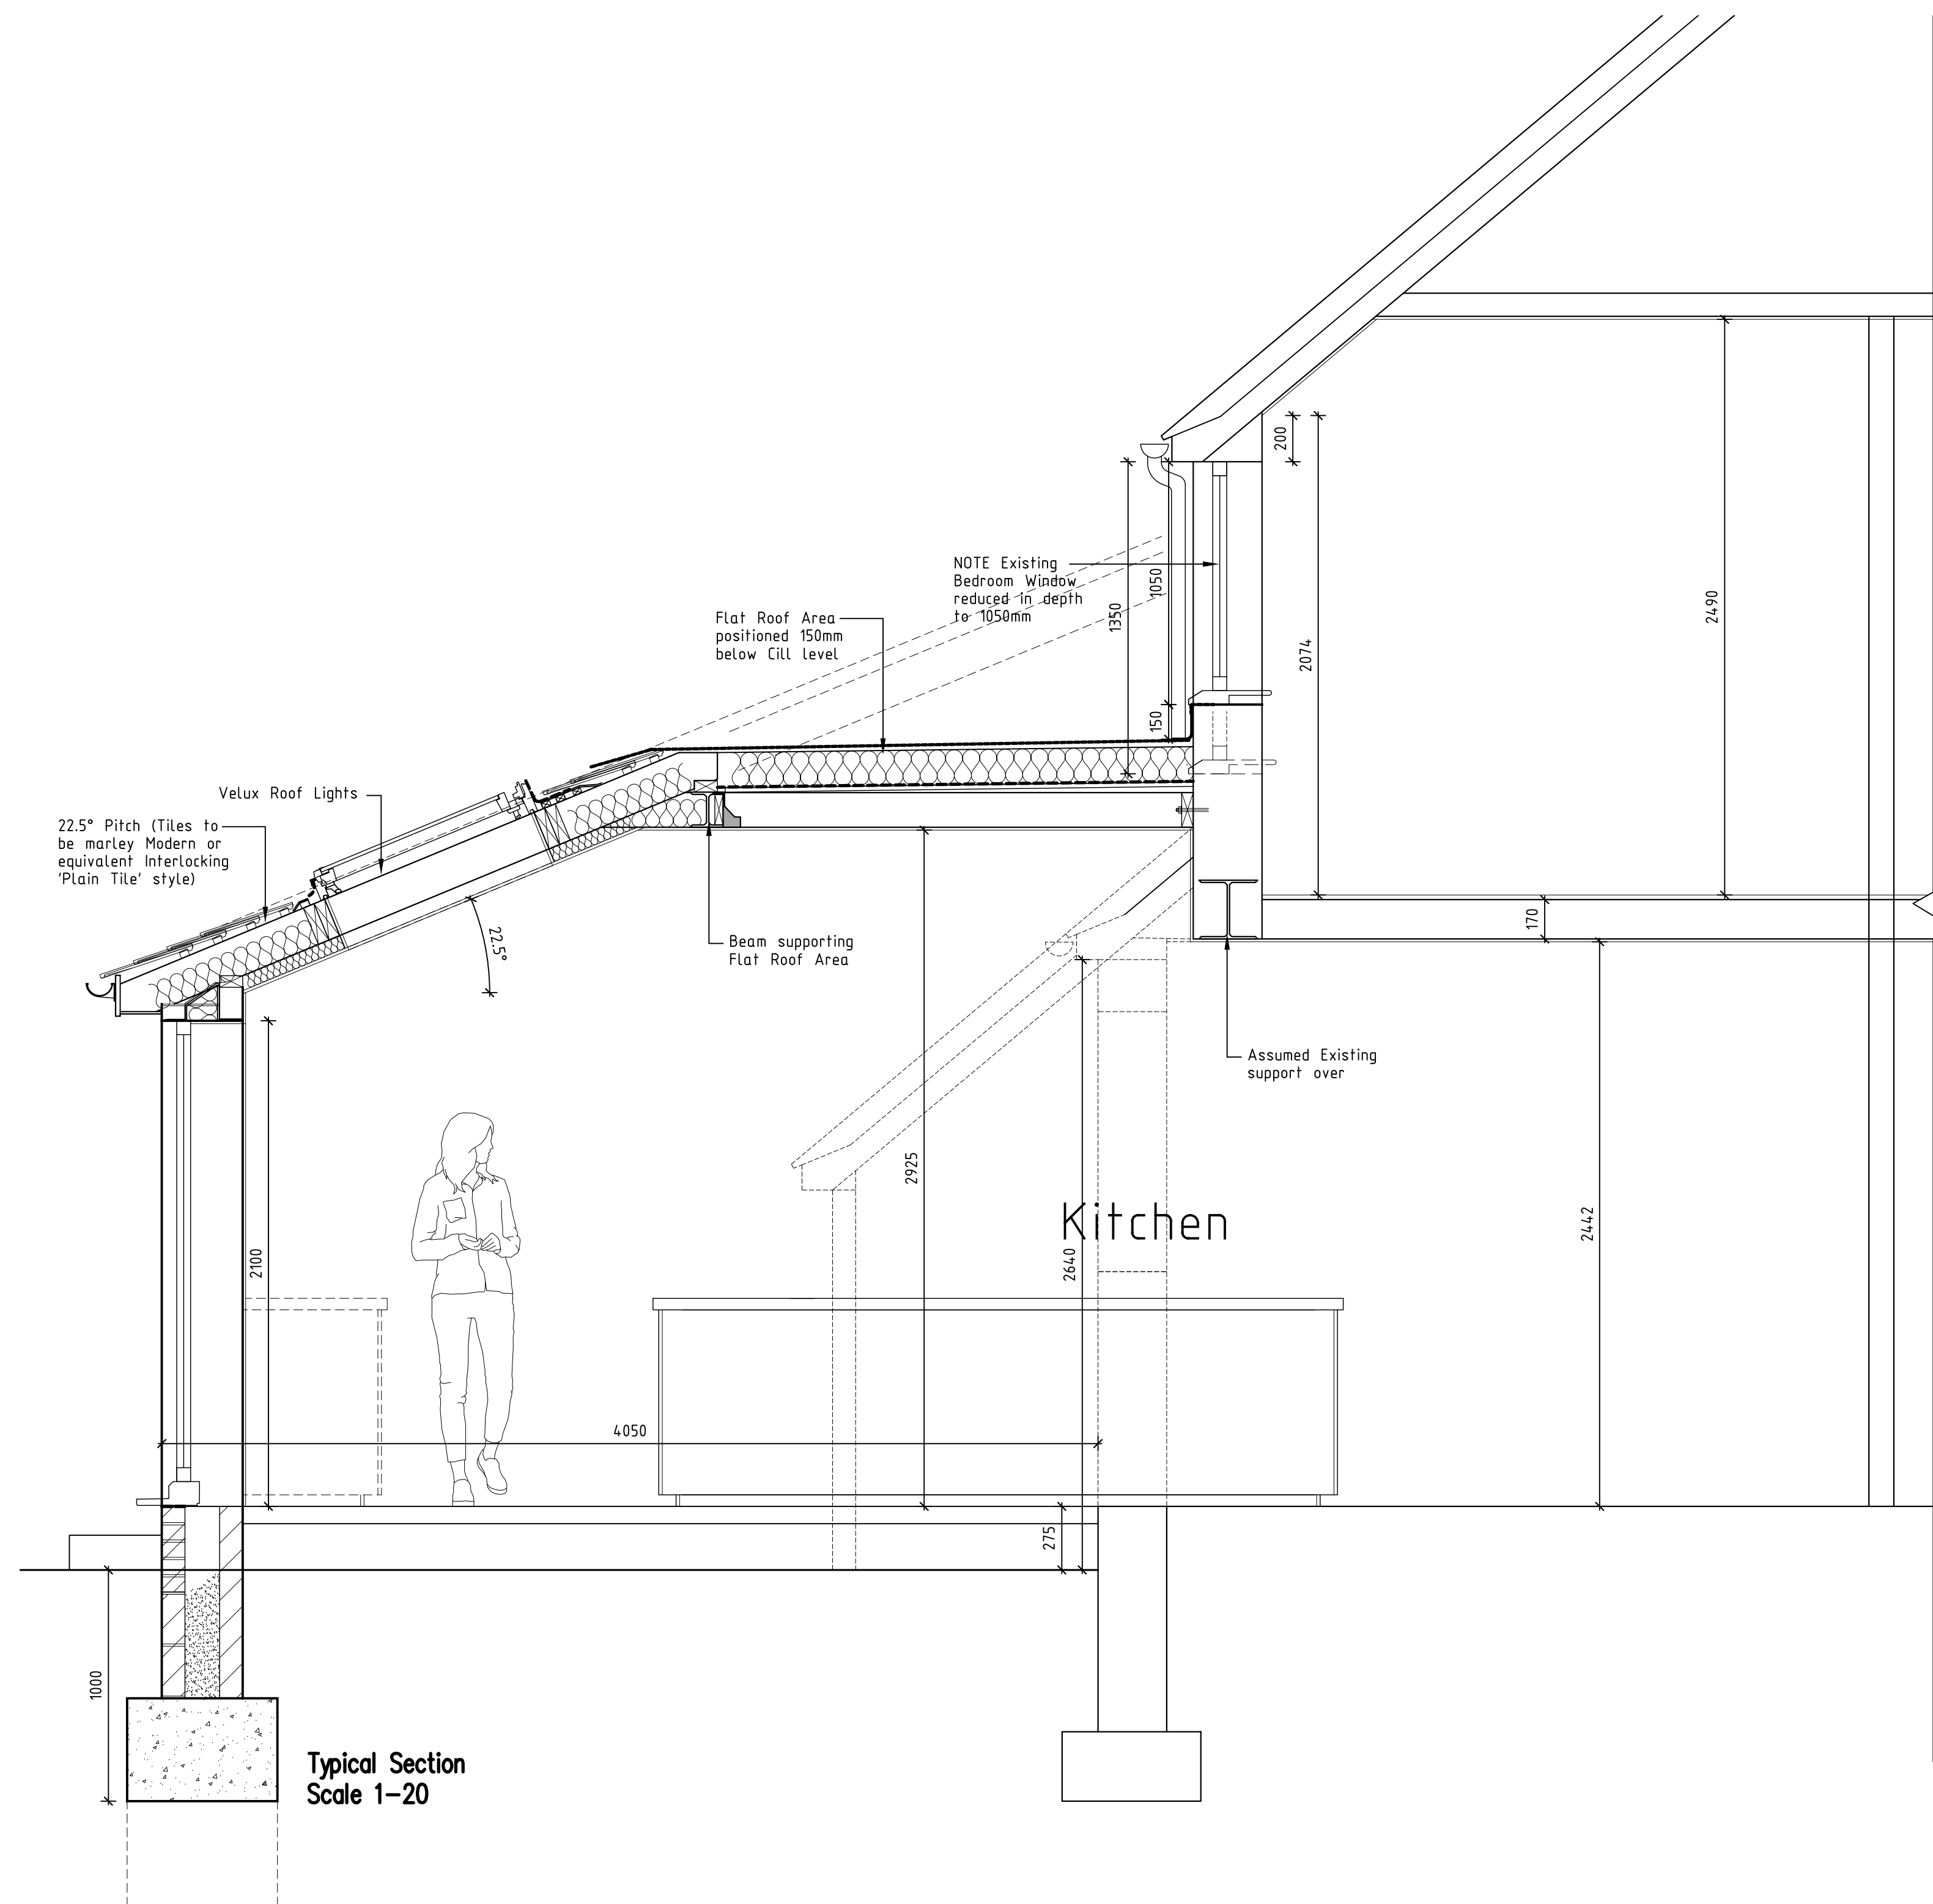

REVISIONS		
Rev.	Description	Date
A	Clients updates added	09-02-2026
B	Boundary amendments	10-02-2026

JOB TITLE

53 Woodcote Way
Caversham, Reading

TITLE _____
Typical Sections

SCALE 1:20

DATE December 2025

DRAWING No. **B**