



PROPOSED
TYPICAL SECTIONS

1:25 @ A1
AUGUST 2025
22146.S.BC-08
HAYDEN COOPER

HAC DESIGNS LTD
10 BEECH COURT
WOKINGHAM ROAD
HURST
BERKSHIRE
RG10 0RQ
info@hac-designs.co.uk
www.hac-designs.co.uk

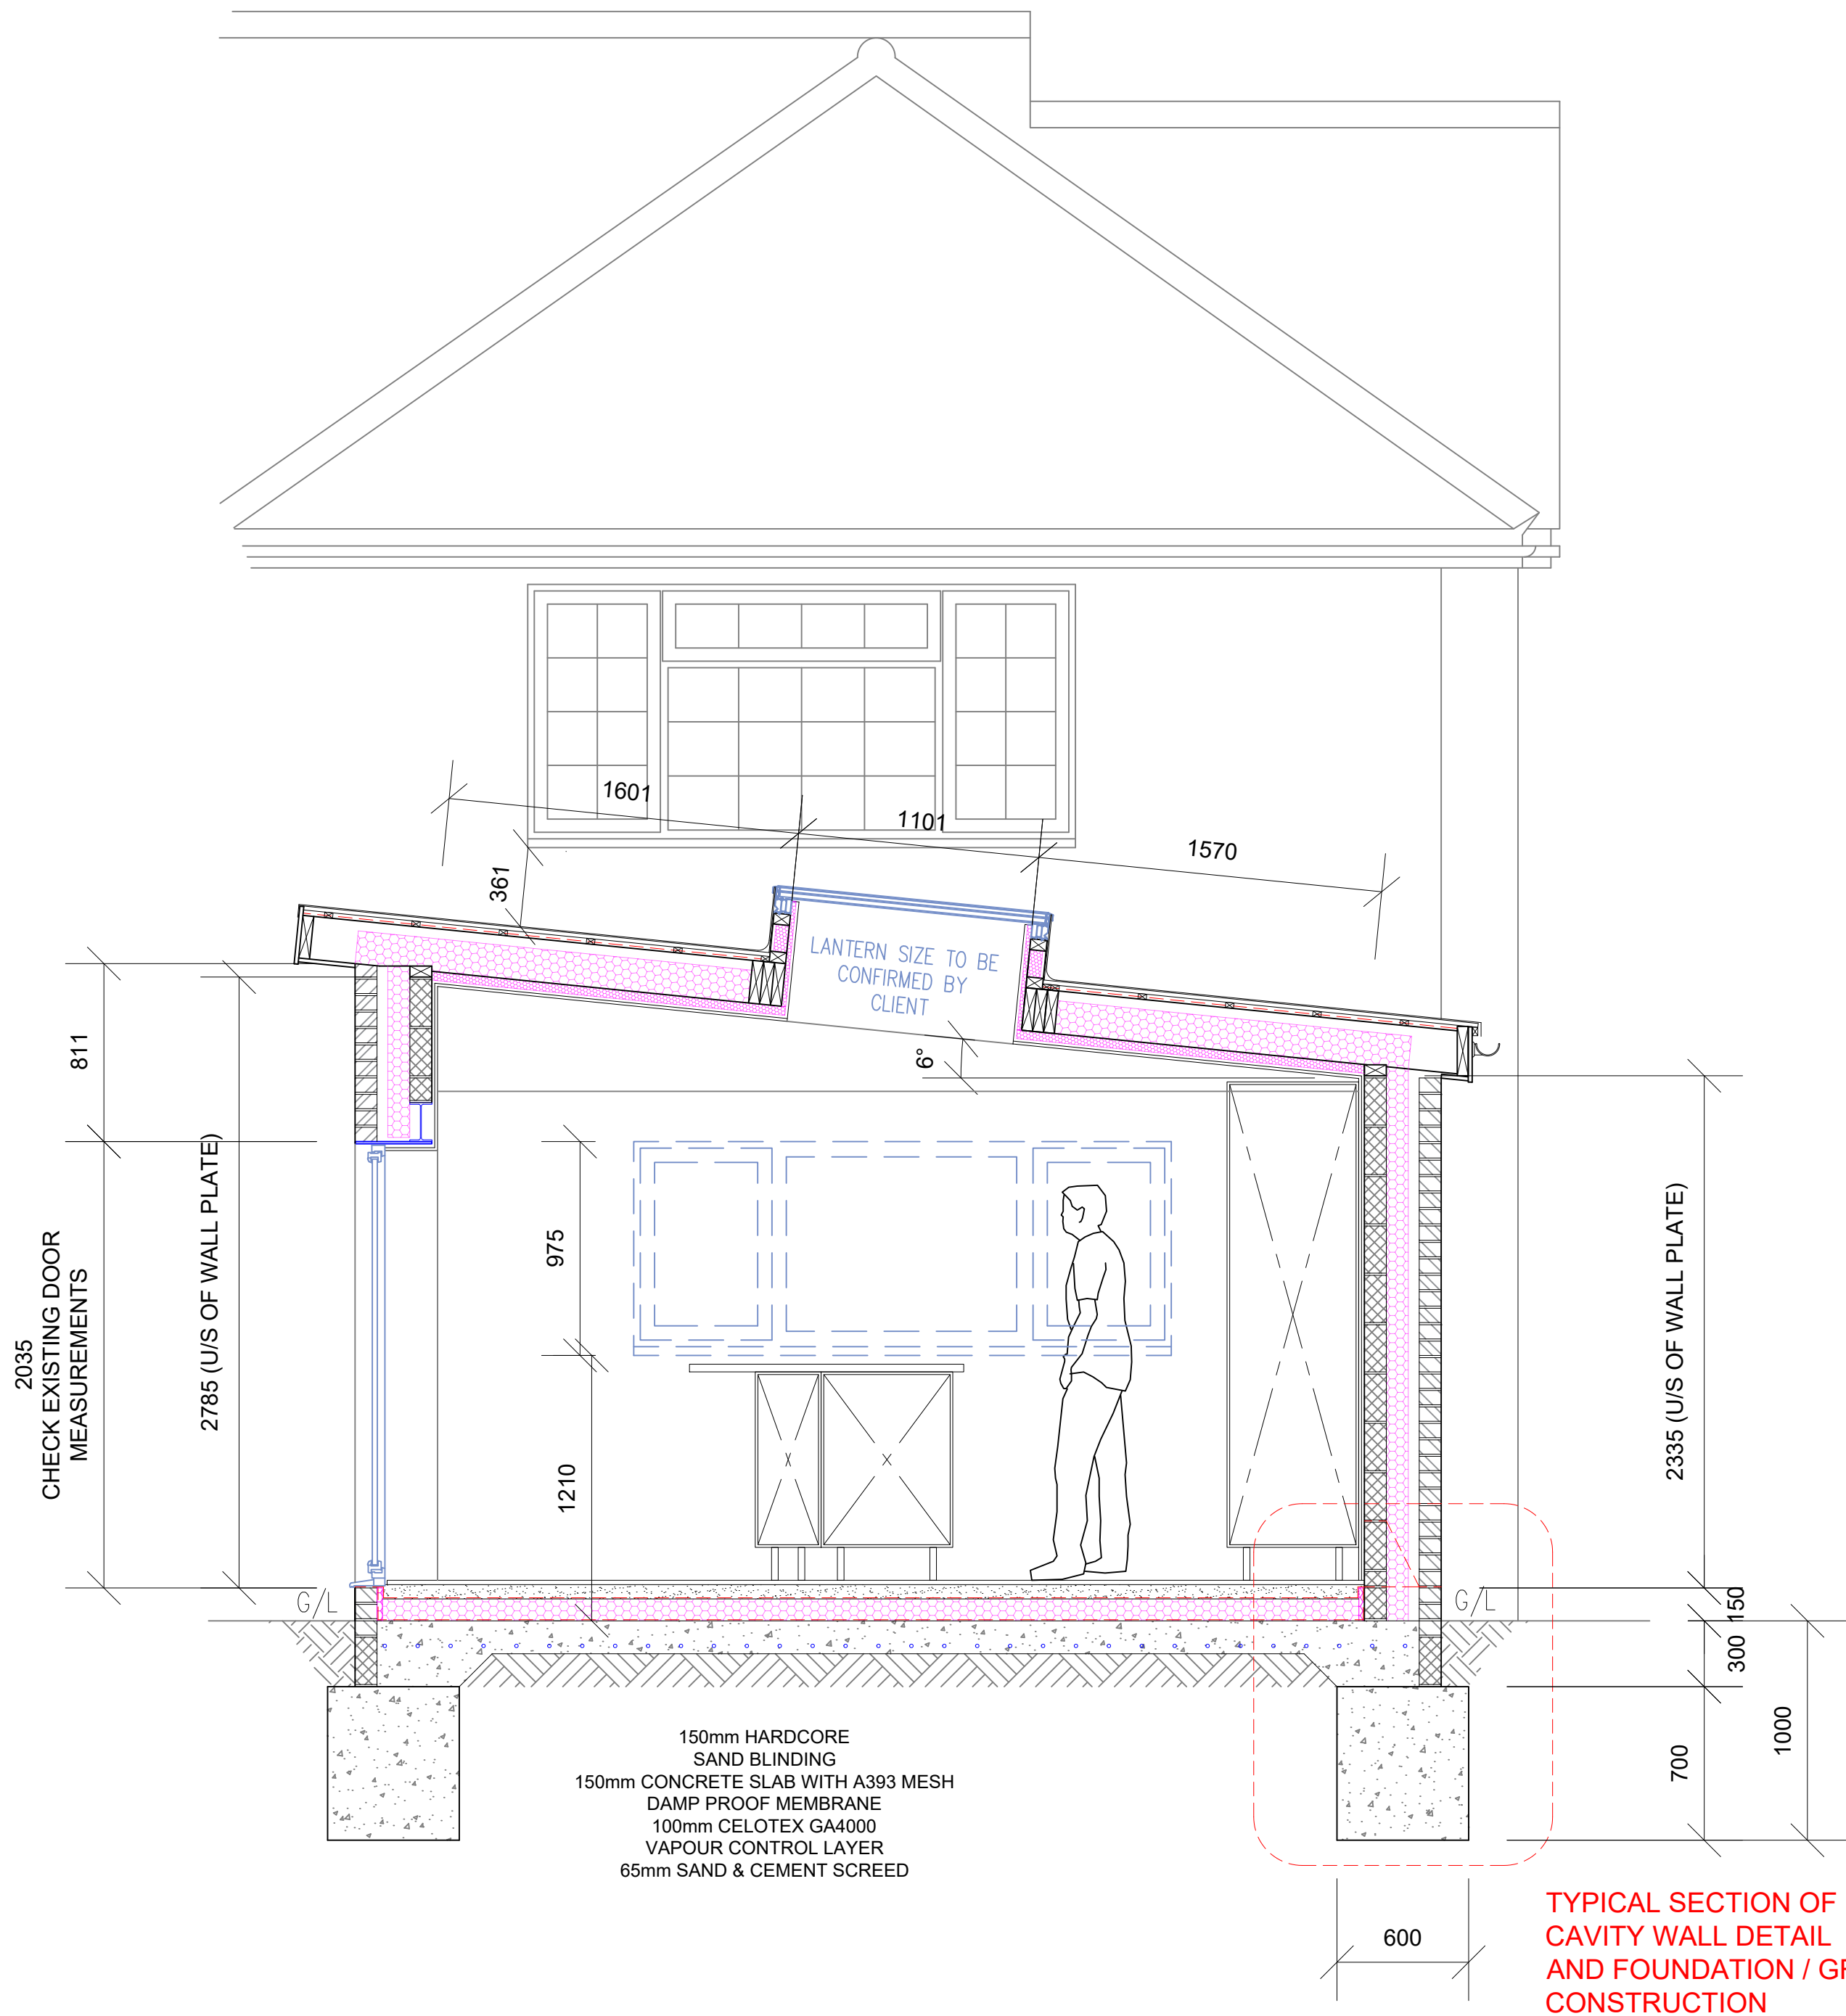

TYPICAL SECTION
THROUGH GROUND FLOOR
EXTENSION

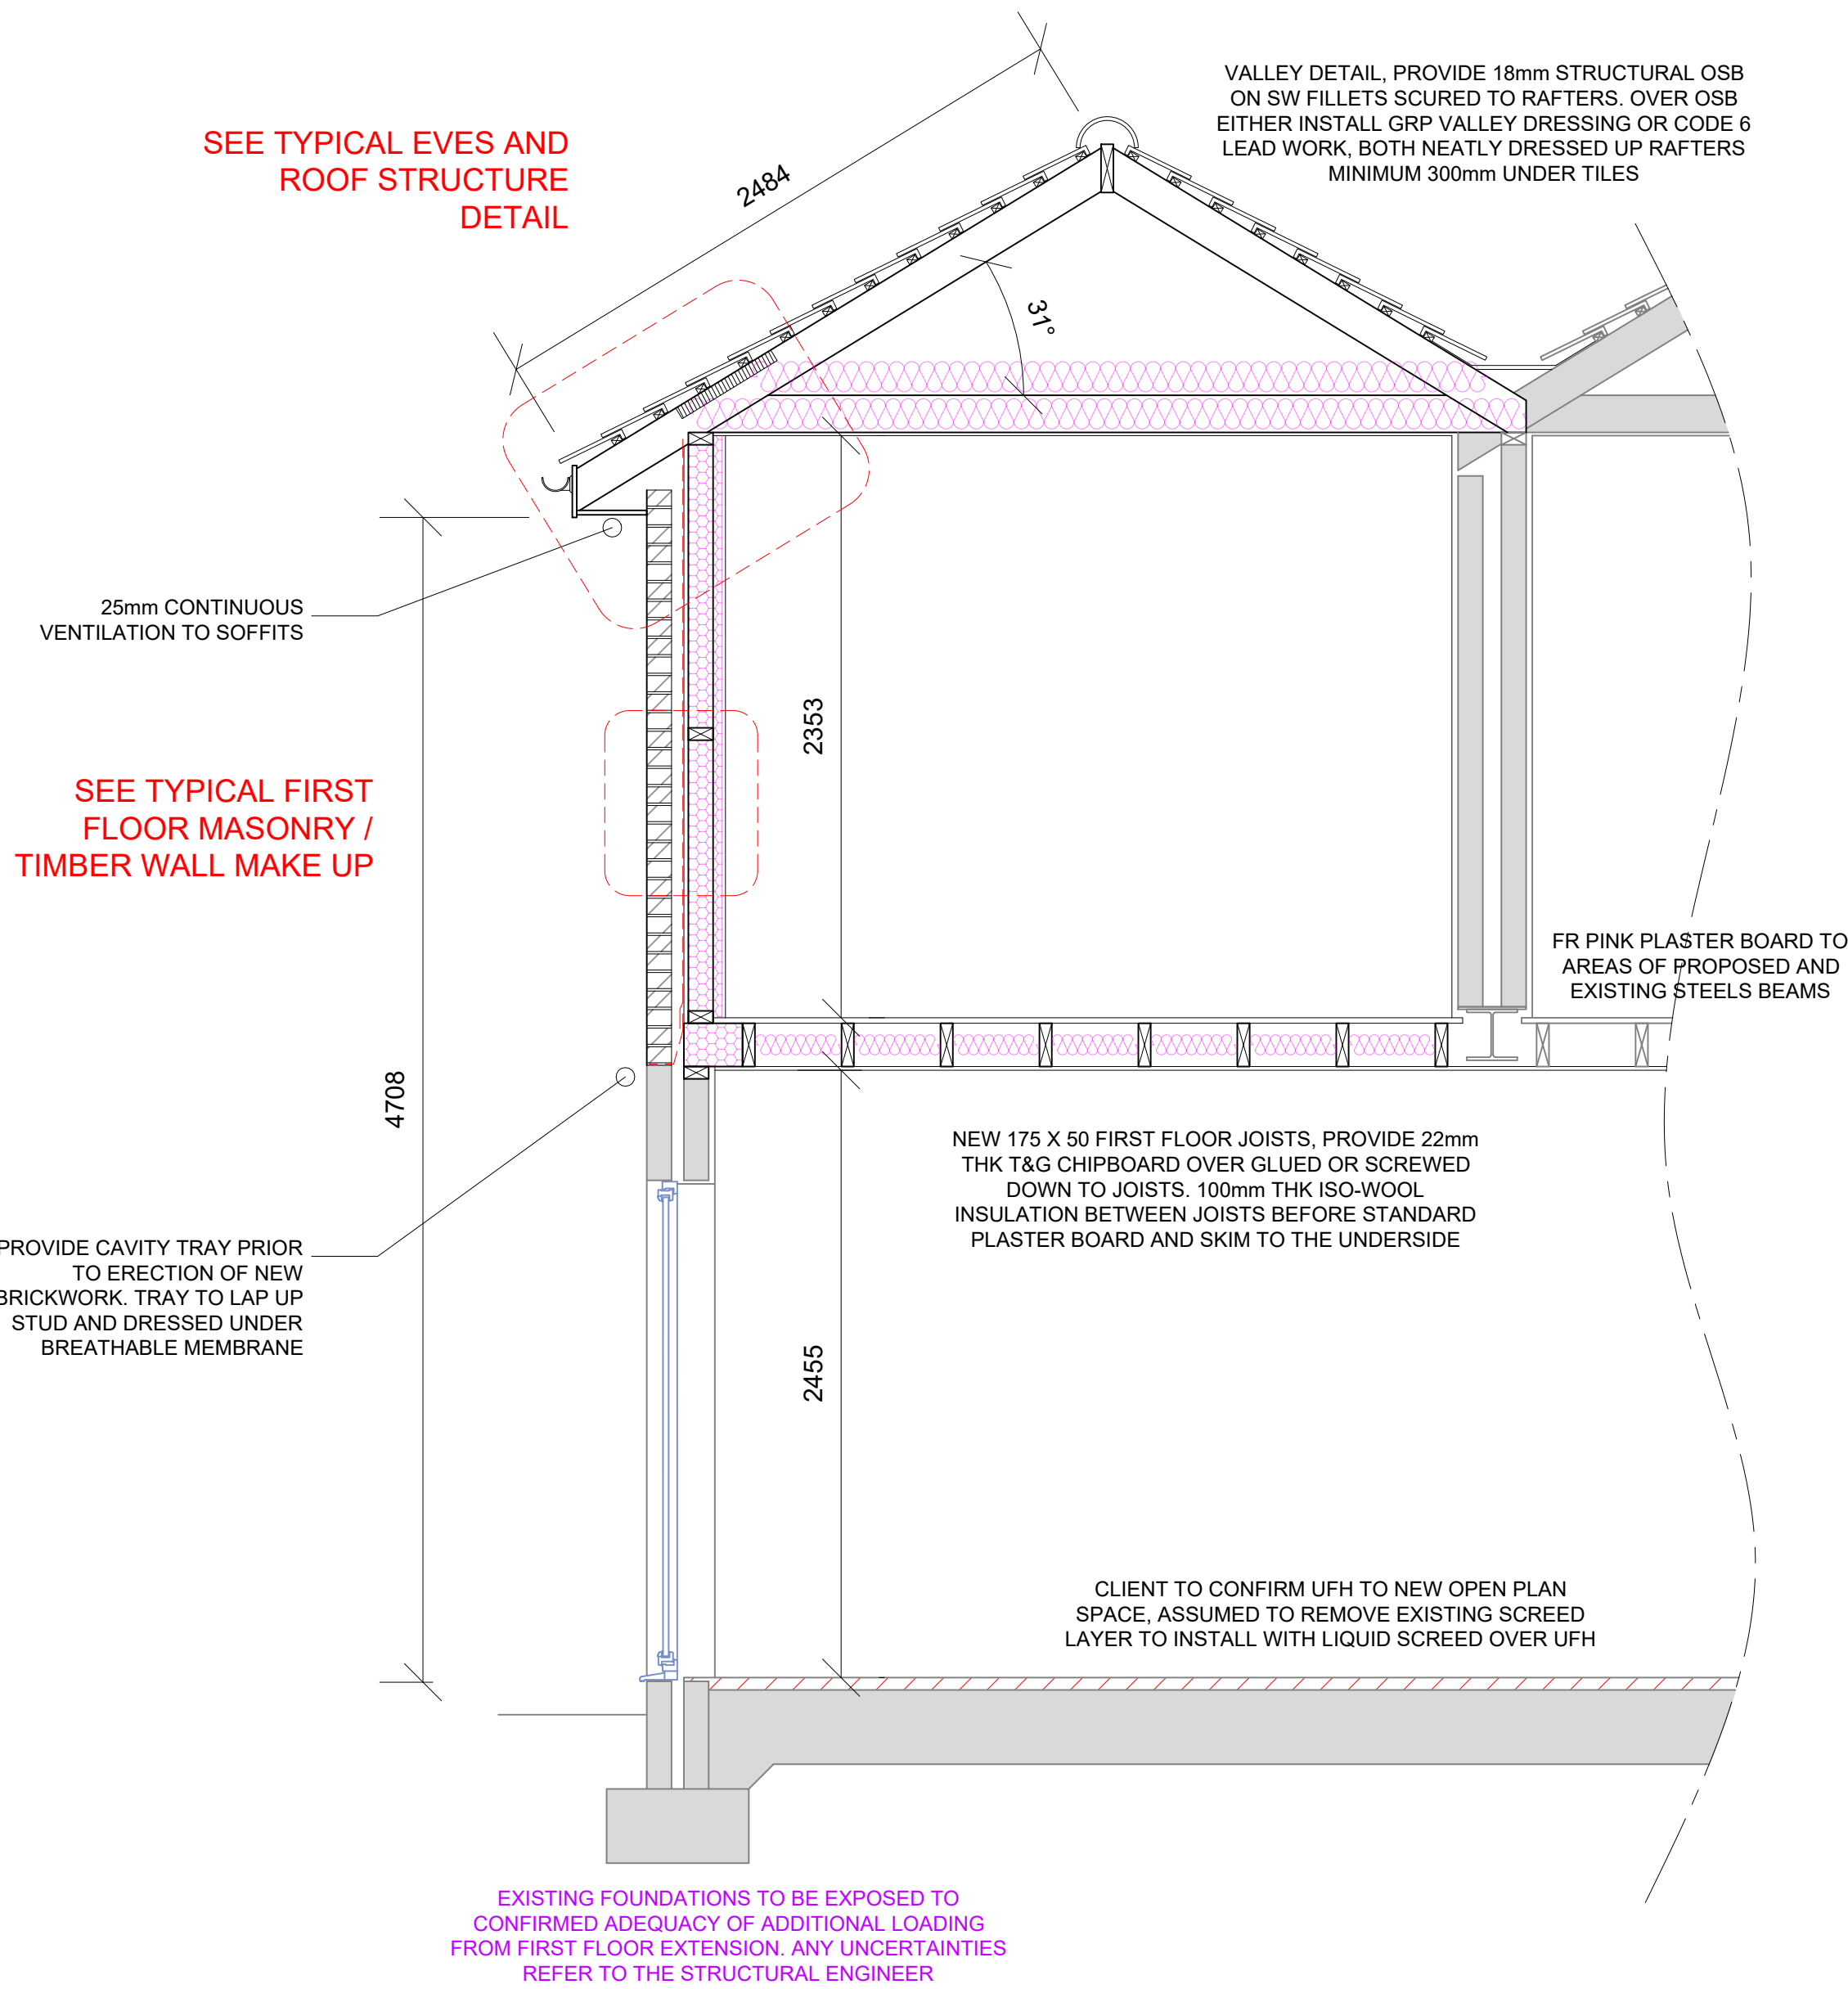

TYPICAL SECTION
THROUGH FIRST FLOOR
EXTENSION

NOTES:

1. CONTRACTOR MUST CHECK DIMENSIONS ON-SITE PRIOR TO COMMENCEMENT OF WORKS.
2. ANY DISCREPANCIES OR UNCERTAINTIES MUST BE NOTIFIED TO THE PRINCIPAL DESIGNER.
3. DIMENSIONS HAVE BEEN ASSUMED ON SITE. CLARIFICATION AND CONFIRMATION OF BOUNDARY MUST BE TAKEN UP WITH A LEGAL PARTY.
4. ALL DRAWINGS ARE TO BE PLAN-CHECKED BY THE LOCAL AUTHORITY, OR AN ALLOCATED INDEPENDENT BUILDING CONTROL, SUPERVISOR AND APPROVED.
5. ANY UNPUBLISHED USAGE OR REPRODUCTION OF HAC DESIGNS LTD DRAWING ARE SUBJECT TO INTELLECTUAL PROPERTY AND COPYRIGHT LAWS AND MUST BE APPROVED BY PRIOR WRITTEN CONSENT.
6. STRUCTURAL ELEMENTS AND SUPPORTS MUST BE DESIGNED BY A CERTIFIED STRUCTURAL ENGINEER, THAT HAS PROVIDED SUPPORTIVE CALCULATIONS TO BE APPROVED BY THE LOCAL AUTHORITY BEFORE INSTALLATION.
7. NON-SPECIFIED MATERIALS MUST BE CONSULTED AND APPROVED BY ALL RELEVANT PARTIES PRIOR TO INSTALLATION.



0 1 2
SCALE 1:25