

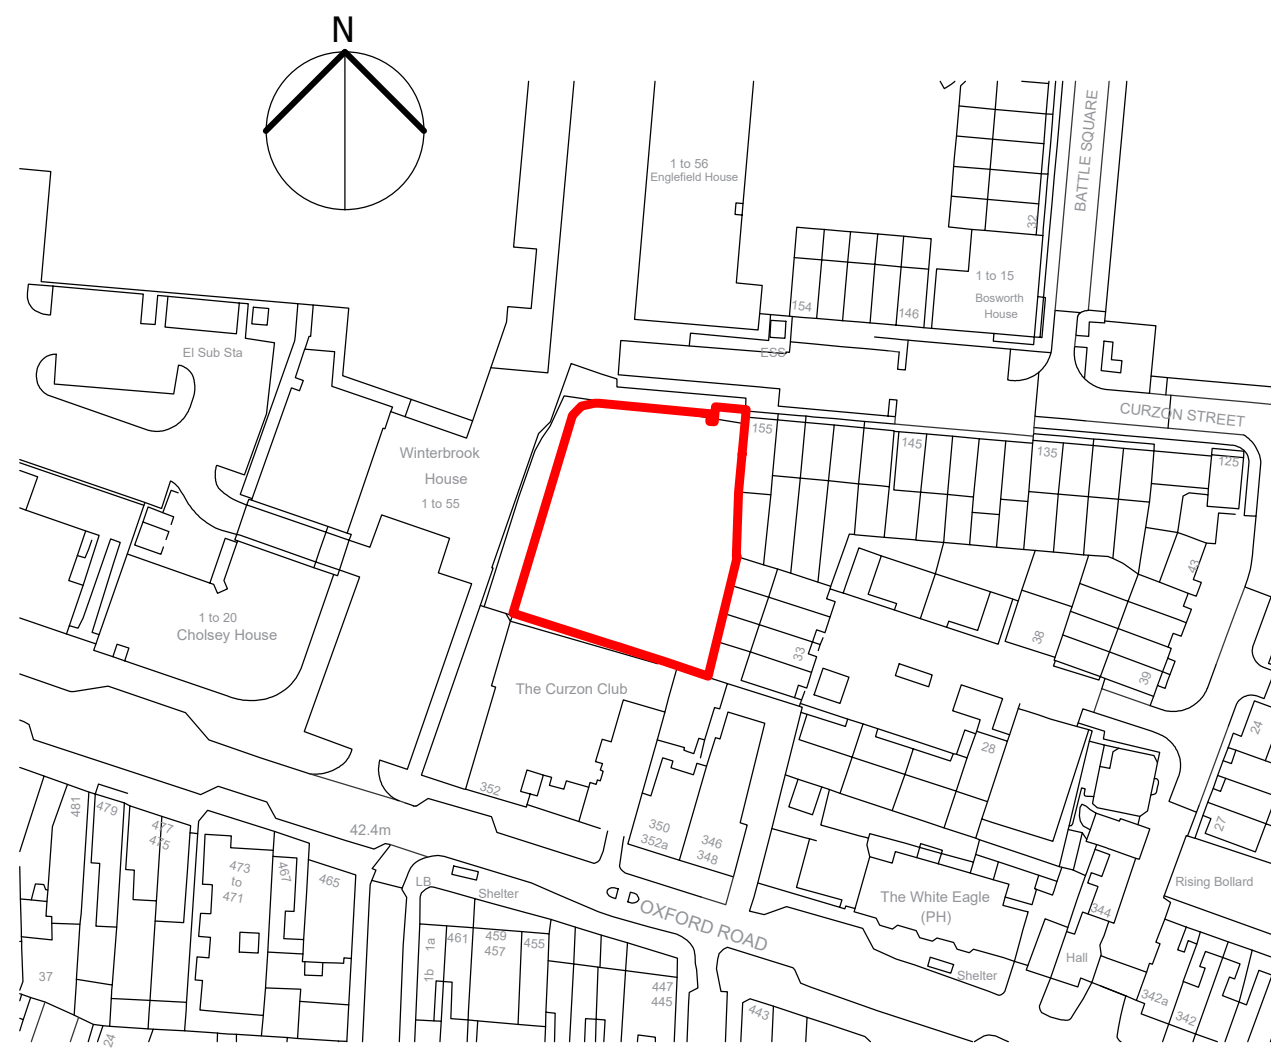


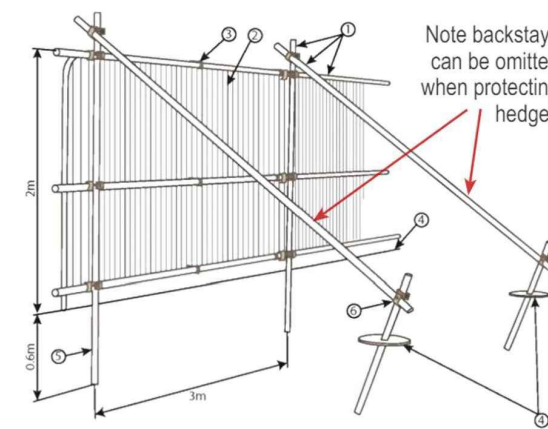

LOCATION PLAN

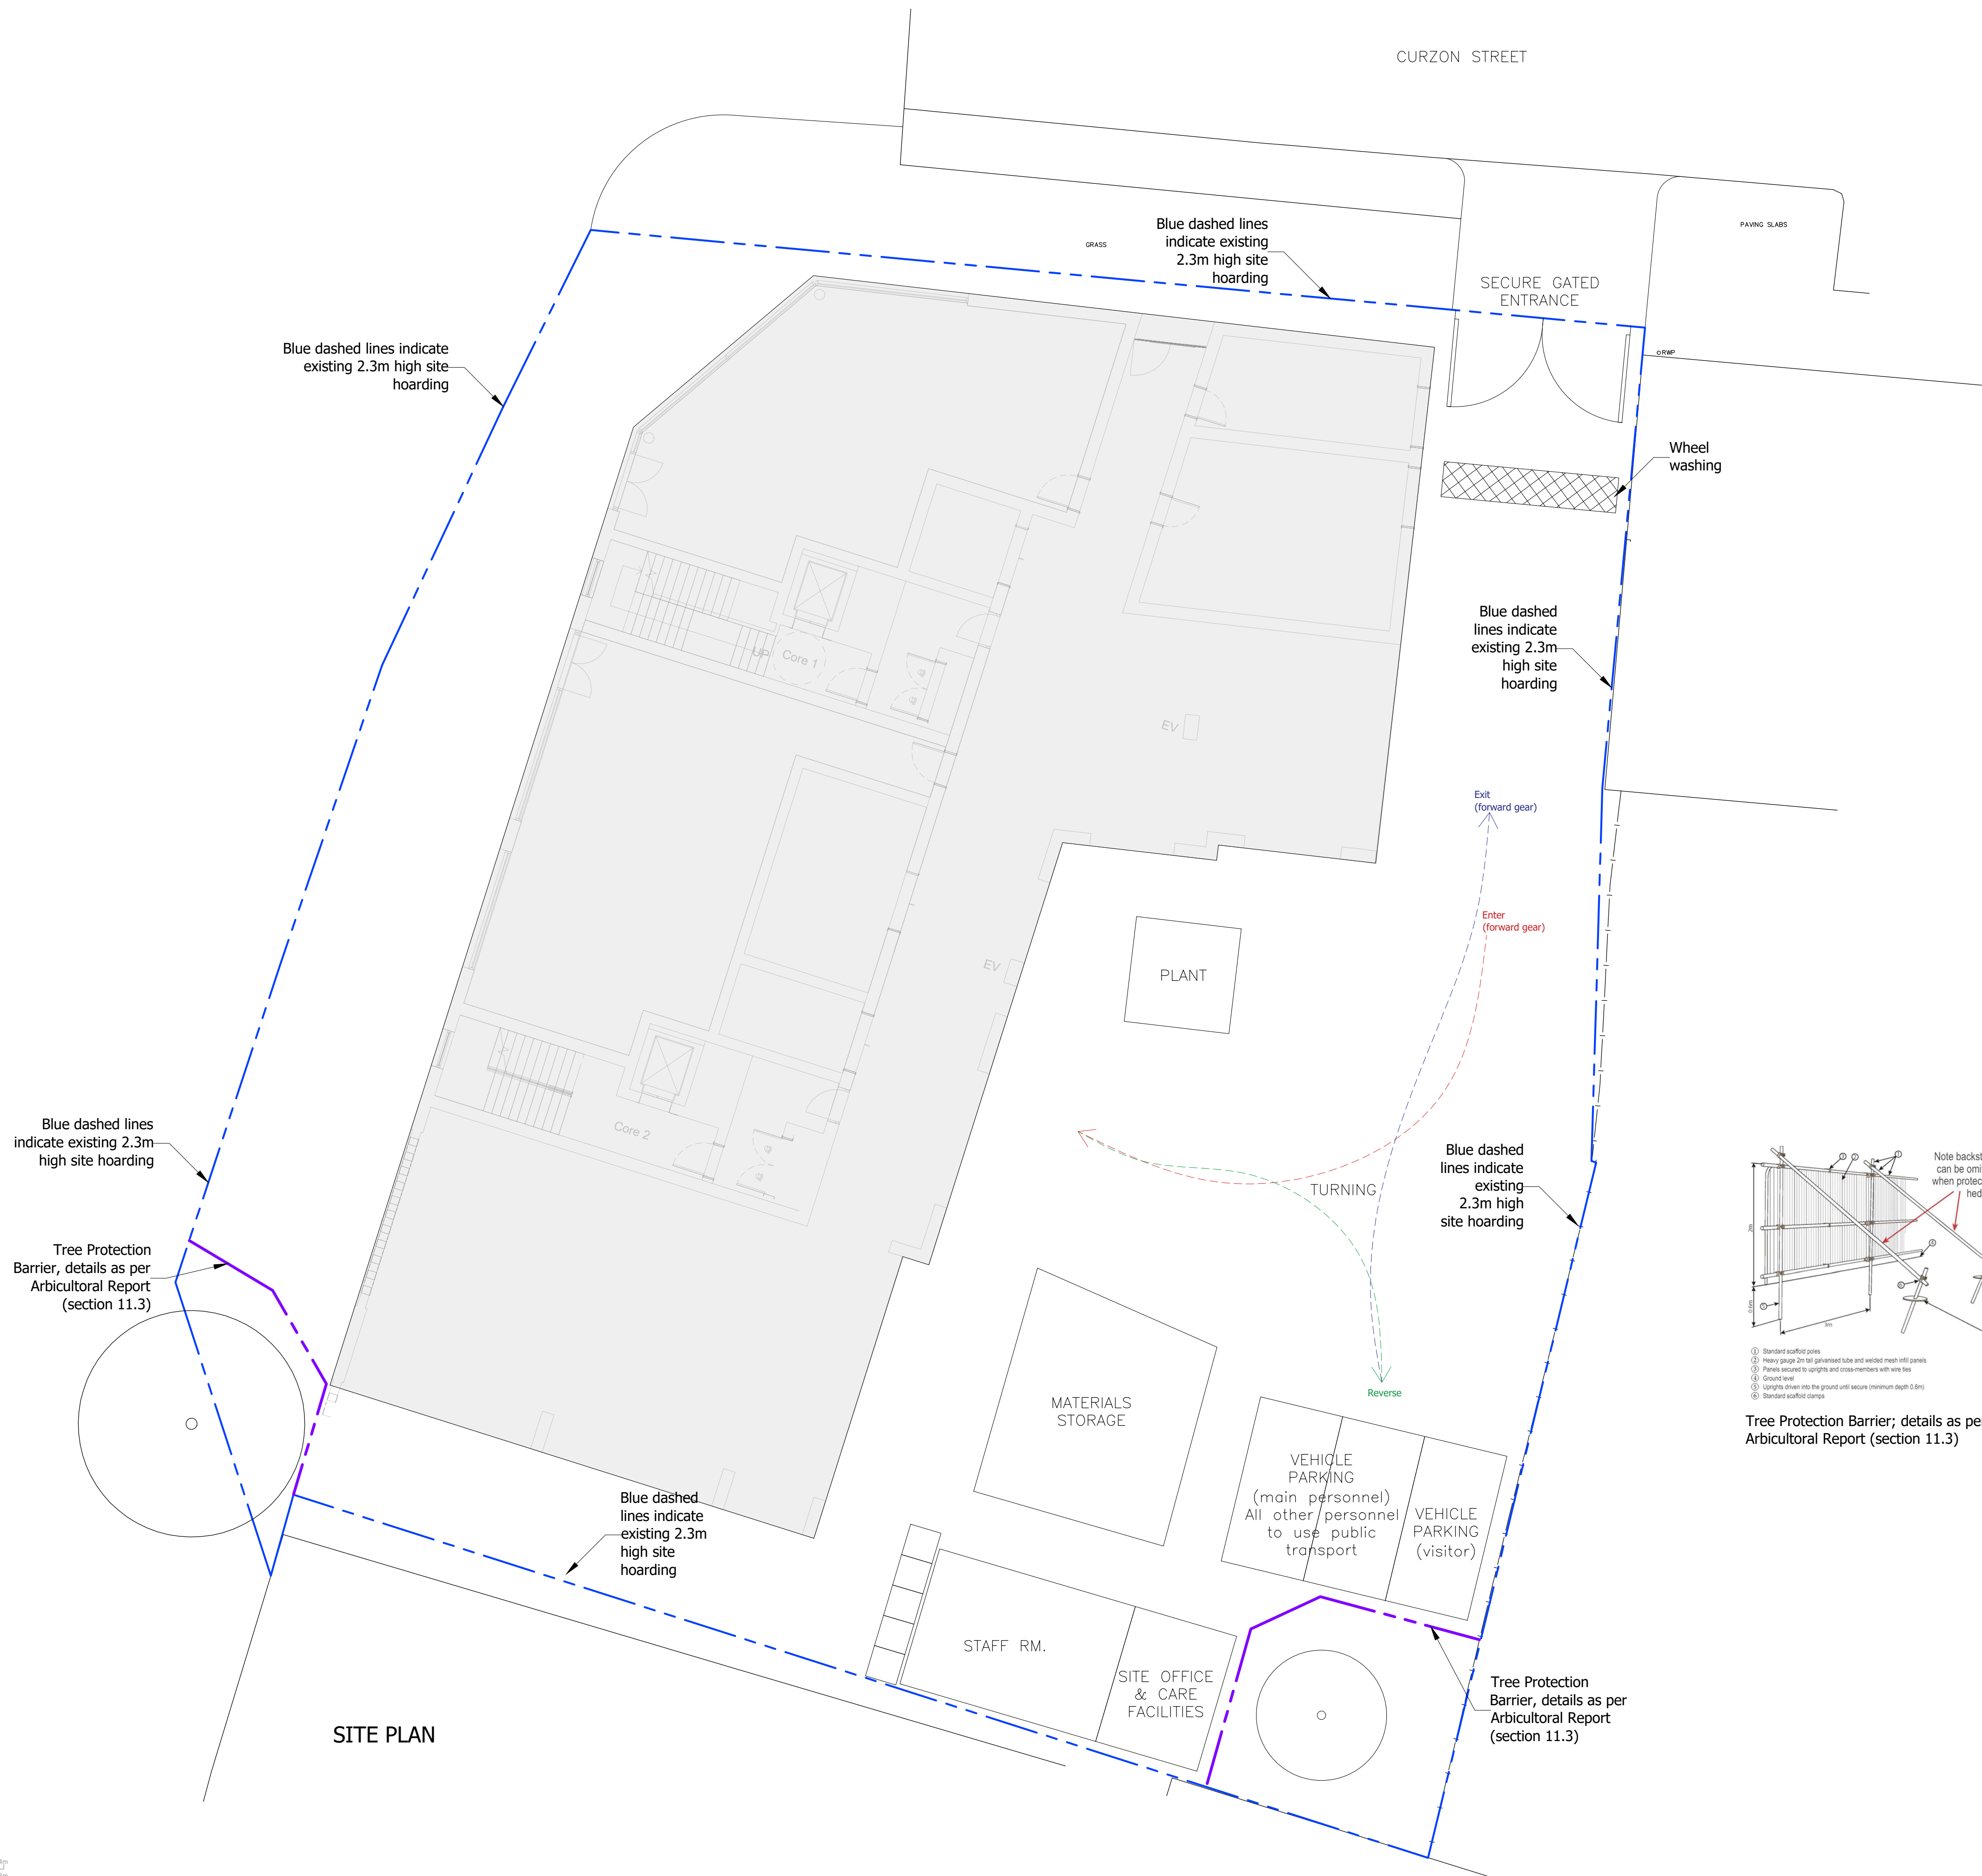

- ① Standard scaffold poles
- ② Heavy gauge 2m tall galvanized tube and welded mesh infill panels
- ③ Panels secured to uprights and cross-members with wire ties
- ④ Ground level
- ⑤ Length driven into the ground until secure (minimum depth 0.6m)
- ⑥ Standard scaffold clamps

Tree Protection Barrier; details as per Arbicultural Report (section 11.3)

PROJECT:	Flats
ADDRESS:	362 Oxford Road, Reading RG30 1AQ
DRAWING:	CMS Plan - Landscaping, Location Plan
REV. A	SCALE: 1/100/1250
PAGE:	01
PAPER:	A1

BLUEPRINT
VISTA
ARCHITECTURE

Architecture
Interiors
Planning
Engineering

Unit 1 Cowley Mill Trading Estate
Longbridge Way, Uxbridge
UB8 2YD
T +44 (0) 7973 663 706
E info@blueprintvista.co.uk
W www.blueprintvista.co.uk

Do not scale from drawing. All dimensions/levels must be checked on site by a contractor/lead party prior to commencement. Any discrepancies must be reported to us in writing before proceeding. All works are copyright protected and must not be copied or reprinted without our prior written permission. Copyright infringements shall be legally enforced and pursued. Works should not commence before a Building Control approval is received. Client bears full responsibility for any resulting alterations due to commencement of works prior to an approval.