

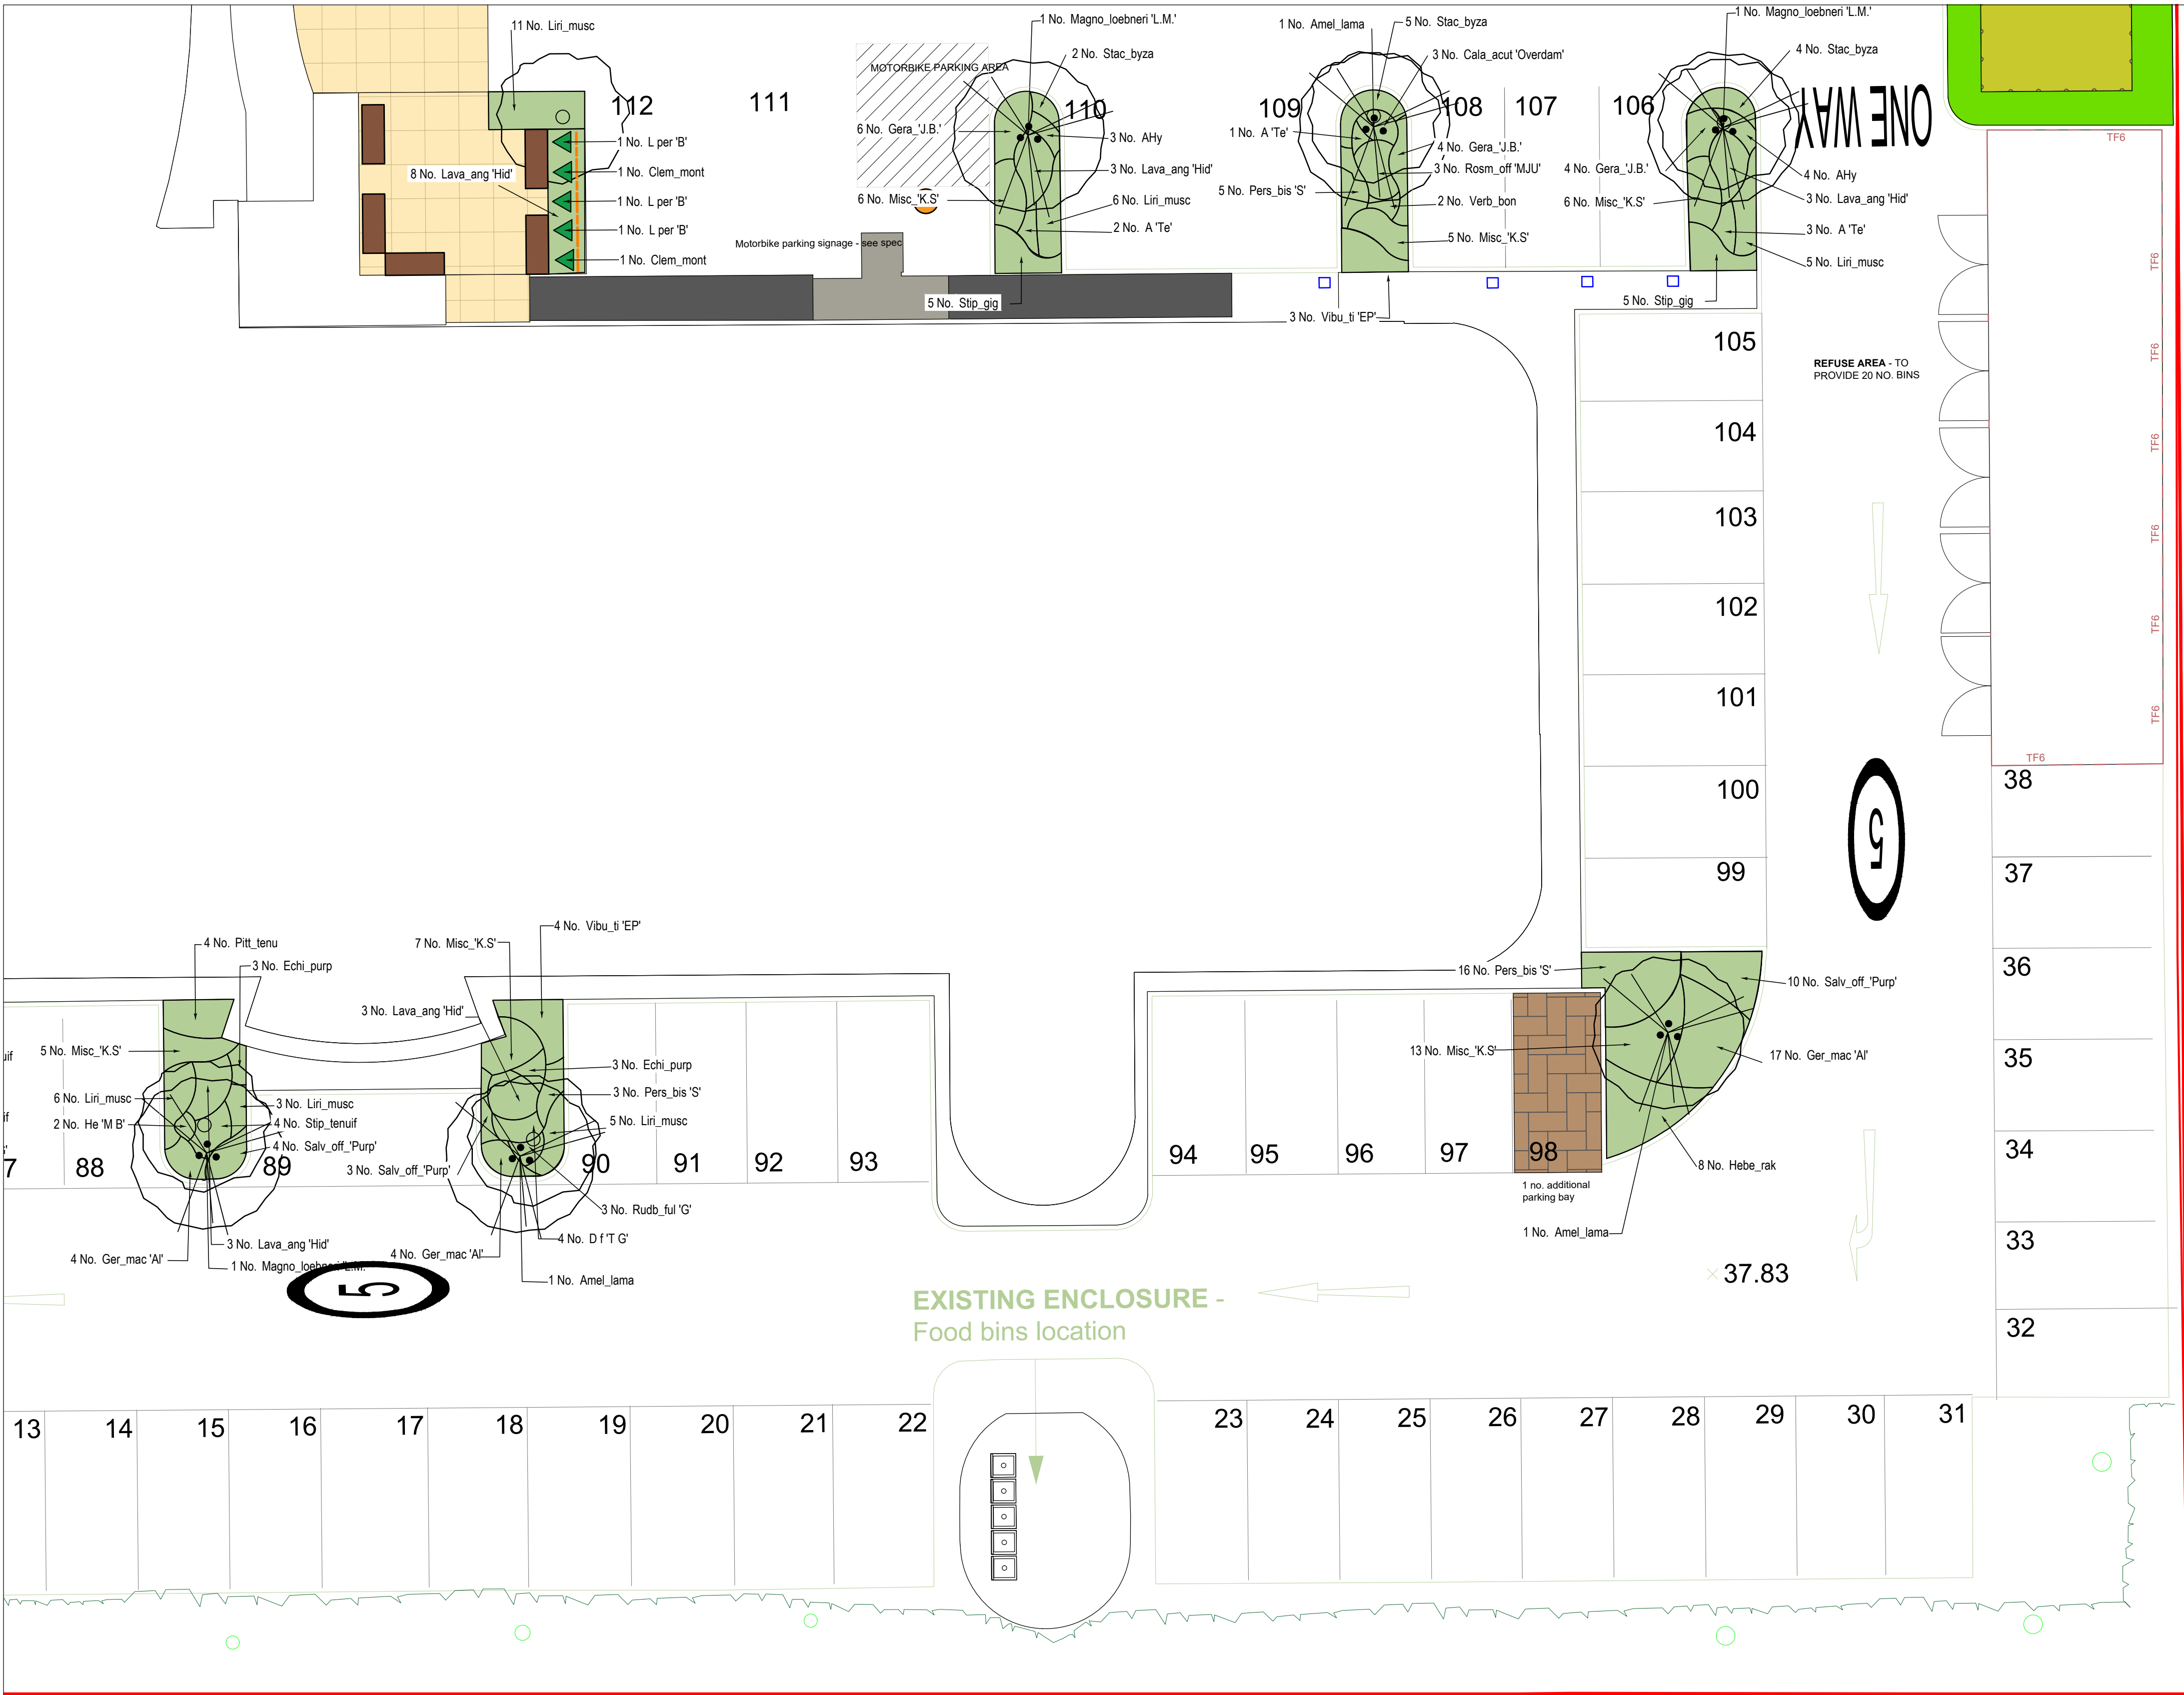


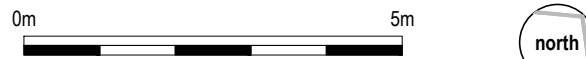


Regents Riverside

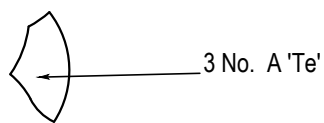

- All dimensions in millimetres unless otherwise indicated. All levels in metres relative to Ordnance Datum and any positive (AD) unless otherwise indicated.
- Figure dimensions only to be taken from this drawing. Dimensions and levels to be checked on site.
- Do not re-scale this drawing.
- For civil and structural matters including existing and proposed services, sub-base construction and site structures (including retaining walls over 900mm height) refer to information by others.
- The original version of this drawing was produced in colour - monochrome copies should not be relied upon to accurately reflect all drawing elements.
- This drawing has been prepared for planning purposes only and should not be used for quantification, tender or construction.

Notes:

- All materials to be as detailed or accepted equivalent.
- For XXX refer to 'YYY'.
- Refer to NBS specification XXX.
- Refer also to architectural and engineering drawings as applicable.

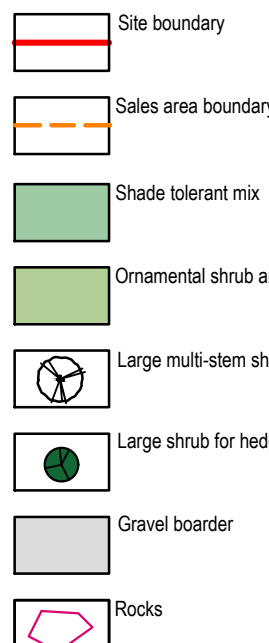

Notes:

- All materials to be as detailed or accepted equivalent.
- Refer to NBS specification 2561-TFC-00-ZZ-SP-L-7001.
- Refer also to architectural and engineering drawings as applicable.
- See drawing 2561-TFC-00-00-DR-L-3004 for planting schedule.

PLEASE NOTE ONLY PROPOSED PLANTING DETAIL INDICATED

Planting Schedule

Clipped Hedges						
Abbreviation	Species	Height	Pot Size	Specification	Density	Qty.
Prun_laur	Prunus laurocerasus	100-125cm	25L	Bushy, 9 breaks CG	0.75Cr	25 No.

Shrubs			
Qty.	Abbreviation	Species	Specification
14 No.	Amel_lama	Amelanchier lamarkii	200-250cm ht. RB. 3x; Multi-stem; Bushy; 3 stems min
9 No.	Cean_thyr	Ceanothus thyrsiflorus repens	10L; CG; Bushy; 6 brks
86 No.	Hebe_rak	Hebe rakaiensis	10L; CG; Bushy; 6 brks
114 No.	Lava_ang 'Hid'	Lavandula angustifolia 'Hidcote'	10L; CG; 20-30cm ht. Bushy; 9 Brks
8 No.	Magno_loebneri 'L.M.'	Magnolia loebneri 'Leonard Messel'	200-250cm ht. RB. 3x; Multi-stem; Bushy; 3 stems min
28 No.	Pitt_tenu	Prinosporum tenuifolium	10L; CG; Bushy; 7 brks
6 No.	Prun_jusi	Prunus lusitanica	80-100cm ht. 10L; Bushy; 6 brks
6 No.	Rosm_off 'MUJ'	Rosmarinus officinalis 'Miss Jessop's Upright'	10L; Bushy; 7 brks
60 No.	Vibu_8 'EP'	Viburnum tinus 'Eve Price'	10L; CG; Bushy; 7 brks


Herbaceous			
Qty.	Abbreviation	Species	Specification
52 No.	A 'Te'	Achillea 'Terracotta'	3L; Full pot
23 No.	AHy	Astilbe 'Hyazinth'	3L; Full pot
57 No.	Echi_purp	Echinacea purpurea	3L; Full pot
50 No.	Gera_'J.B.'	Geranium 'Johnson's Blue'	3L; Full pot
120 No.	Ger_mac 'Al'	Geranium macrorrhizum 'Album'	3L; Full pot
27 No.	He 'M B'	Helenium 'Moerheim Beauty'	3L; Full pot
192 No.	Liri_musc	Liriope muscarum	3L; Full pot
193 No.	Pers_bis 'S'	Pericallis bistorta 'Superba'	3L; Full pot
36 No.	Rudb_ful 'G'	Rutbeckia fulgida 'Goldstrum'	3L; Full pot
77 No.	Salv_off 'Purp'	Salvia officinalis 'Purpurascens'	3L; Full pot
59 No.	Stac_byza	Stachys byzantina	3L; Full pot
27 No.	Verb_bon	Verbena bonariensis	3L; Full pot

Grasses			
Qty.	Abbreviation	Species	Specification
44 No.	Cala_acut 'Overdam'	Calamagrostis x acutiflora 'Overdam'	3L; Full pot
47 No.	D f 'T G'	Deschampsia flexuosa 'Tatra Gold'	3L; Full pot
208 No.	Misc_'K.S'	Miscanthus sinensis 'Kleine Silberspinne'	3L; Full pot
25 No.	Stip_gig	Stipa gigantea	3L; Full pot
61 No.	Stip_tenuif	Stipa tenuifolia	3L; Full pot

Climbers			
Abbreviation	Species	Height	Pot Size
Clem_mont	Clematis montana	100-150cm	10L
L per 'B'	Lonicera periclymenum 'Belgica'	100-150cm	10L

Shade Tolerant Mix				
Number	Abbreviation	Species	Specification	Density
45 No.	Aspl_sco	Asplenium scolopendrium	3L; Full pot	3m²
31 No.	Aspl_sco Crist	Asplenium scolopendrium 'Cristatum'	3L; Full pot	3m²
59 No.	Gall_odo	Galium odoratum	3L; Full pot	3m²
31 No.	Hell_ora	Heliothis orientalis	3L; Full pot	3m²
17 No.	Osmu_reg	Osmunda regalis	3L; Full pot	3m²
17 No.	Poly_hybr	Polygonatum x hybridum	3L; Full pot	3m²
31 No.	Poly_seli	Polystichum setiferum	3L; Full pot	3m²
45 No.	Pulm_off 'SW'	Pulmonaria officinalis 'Sissinghurst White'	3L; Full pot	3m²
31 No.	Tiar_cord	Tiarella cordifolia	3L; Full pot	3m²
Total :307 No.				

Key Plan @ 1:2000

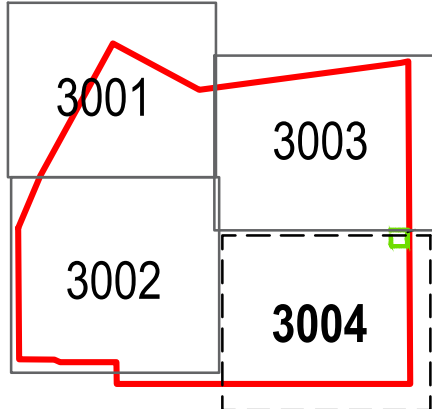

P04	17.02.26	JD	RB	Updated in line with GA updates to parking bays
P03	22.01.26	RB	AG	Updated in line with GA updates
P02	18.03.24	EF	RB	Movement of planting schedule for visibility
P01	10.03.24	EF	RB	First issue
rev	date	by	notes	
project	Great Brightens Mead			
title	Planting Plan 4 of 4			
status	Stage 4		scale @ A1	1:100
dwg no.	2561-TF-XX-00-DR-L-3004			
references				