


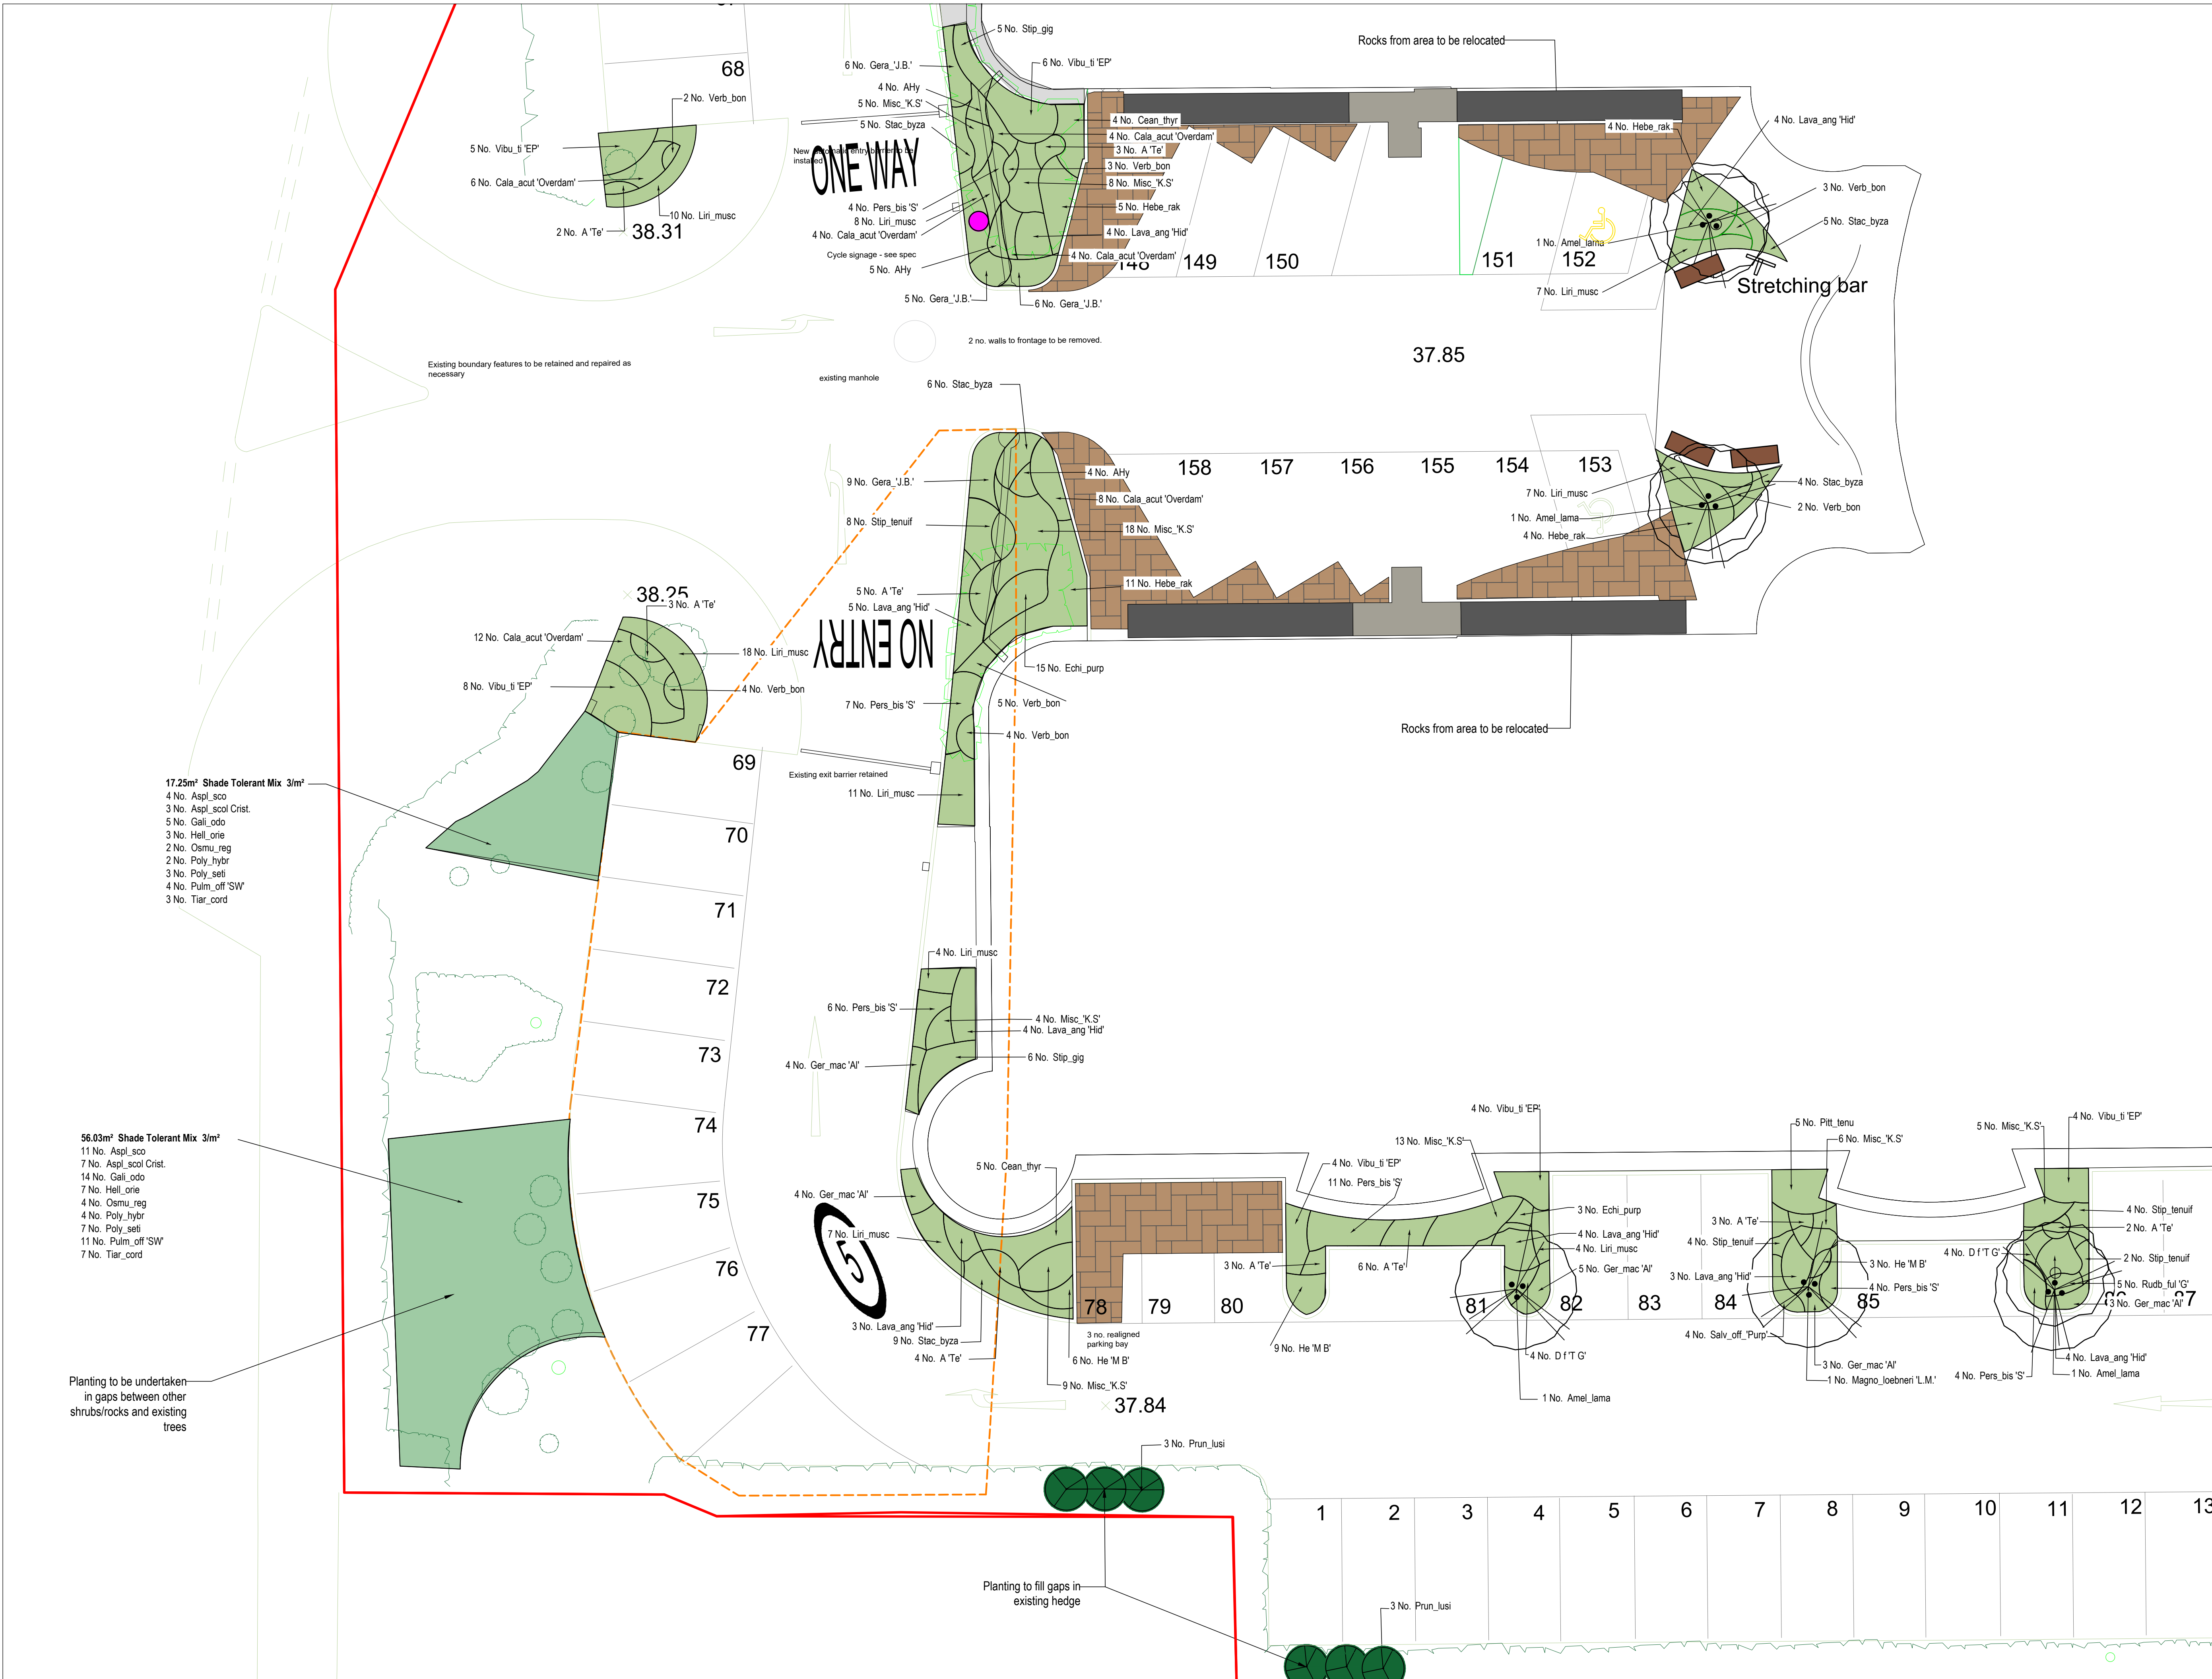

0m5m

north

- All dimensions in millimetres unless otherwise indicated. All levels in metres relative to Ordnance Datum and any positive (ACD) unless otherwise indicated.
- Figure dimensions only to be taken from this drawing. Dimensions and levels to be checked on site.
- Do not re-scale this drawing.
- For civil and structural matters including existing and proposed services, sub-base construction and site structures (including retaining walls over 900mm height) refer to information by others.
- The original version of this drawing was produced in colour - monochrome copies should not be relied upon to accurately reflect all drawing elements.
- This drawing has been prepared for planning purposes only and should not be used for quantification, tender or construction.

Notes:

- All materials to be as detailed or accepted equivalent.
- For XXX refer to 'Y'Y'.
- Refer to NBS specification XXX.
- Refer also to architectural and engineering drawings as applicable.

Site boundary

Sales area boundary

Shade tolerant mix

Ornamental shrub and groundcover

Large multi-stem shrub

Large shrub for hedge infill

Gravel boarder

Rocks

PLEASE NOTE ONLY PROPOSED PLANTING DETAIL INDICATED

Key Plan @ 1:2000

3001

3002

3003

3004

P03	17.02.26	JD	RB	Updated in line with GA updates to parking bays
P02	22.01.26	RB	AG	Updated in line with GA updates
P01	14.03.24	EF	RB	First issue
rev	date	by	cm	notes
project	Great Brighams Mead			
title	Planting Plan 2 of 4			
status	Stage 4			scale @ A1 1:100
dwg no	2561-TF-XX-00-DR-L-3002			
references				

terrafirma

LANDSCAPE ARCHITECTS

Suite 11, Level House, Bedford Road, Tel: +44 (0)1753 262 040

Peterfield, Hampshire GU24 2BA, Web: www.terrafirmalandscape.co.uk

© Copyright reserved 2024

14.03.24