



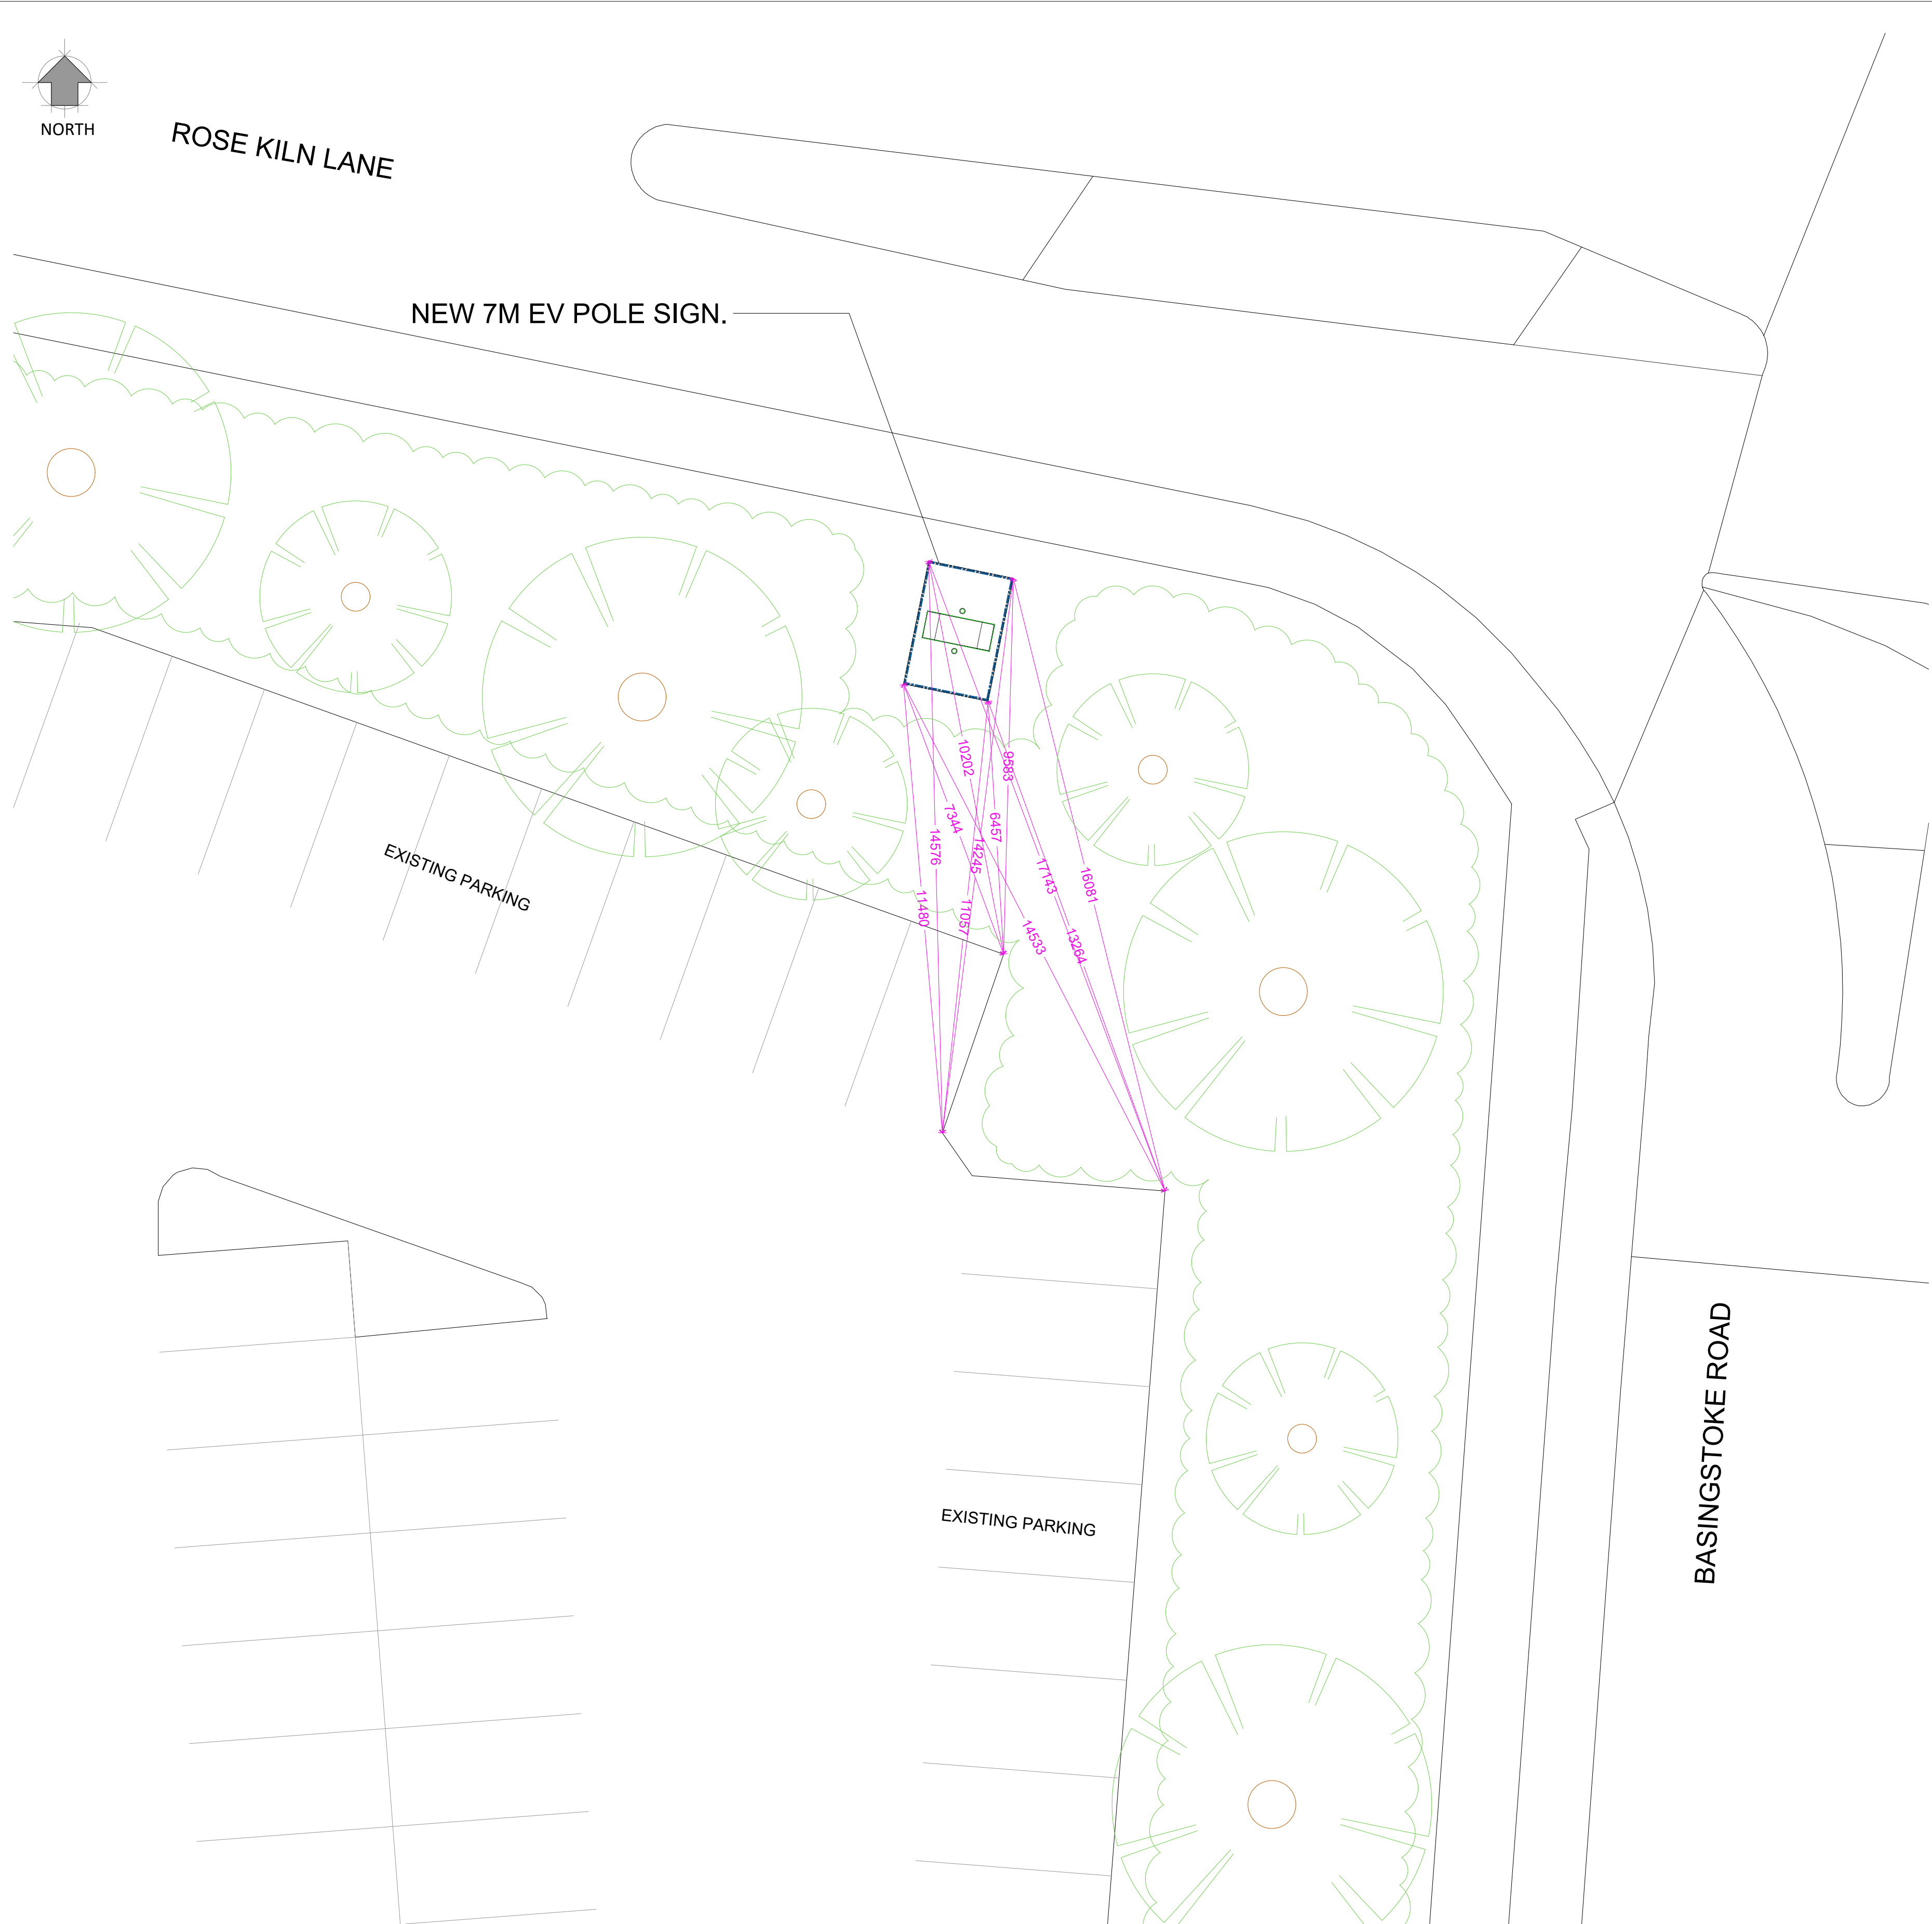

STANDARD DISCLAIMERS

- This drawing is based on all the available as built information for the site and the standard details available. Installation may be compromised by unforeseen elements encountered on site during installation of works.
- Contractors must follow good practice in locating and excavating around existing services and follow all necessary H&S procedures.
- Contractors must follow the routes and works shown on the attached plans unless discussed and agreed with the Project Manager & Architect.
- As constructed details must be returned to the Architect for production of as built layouts.

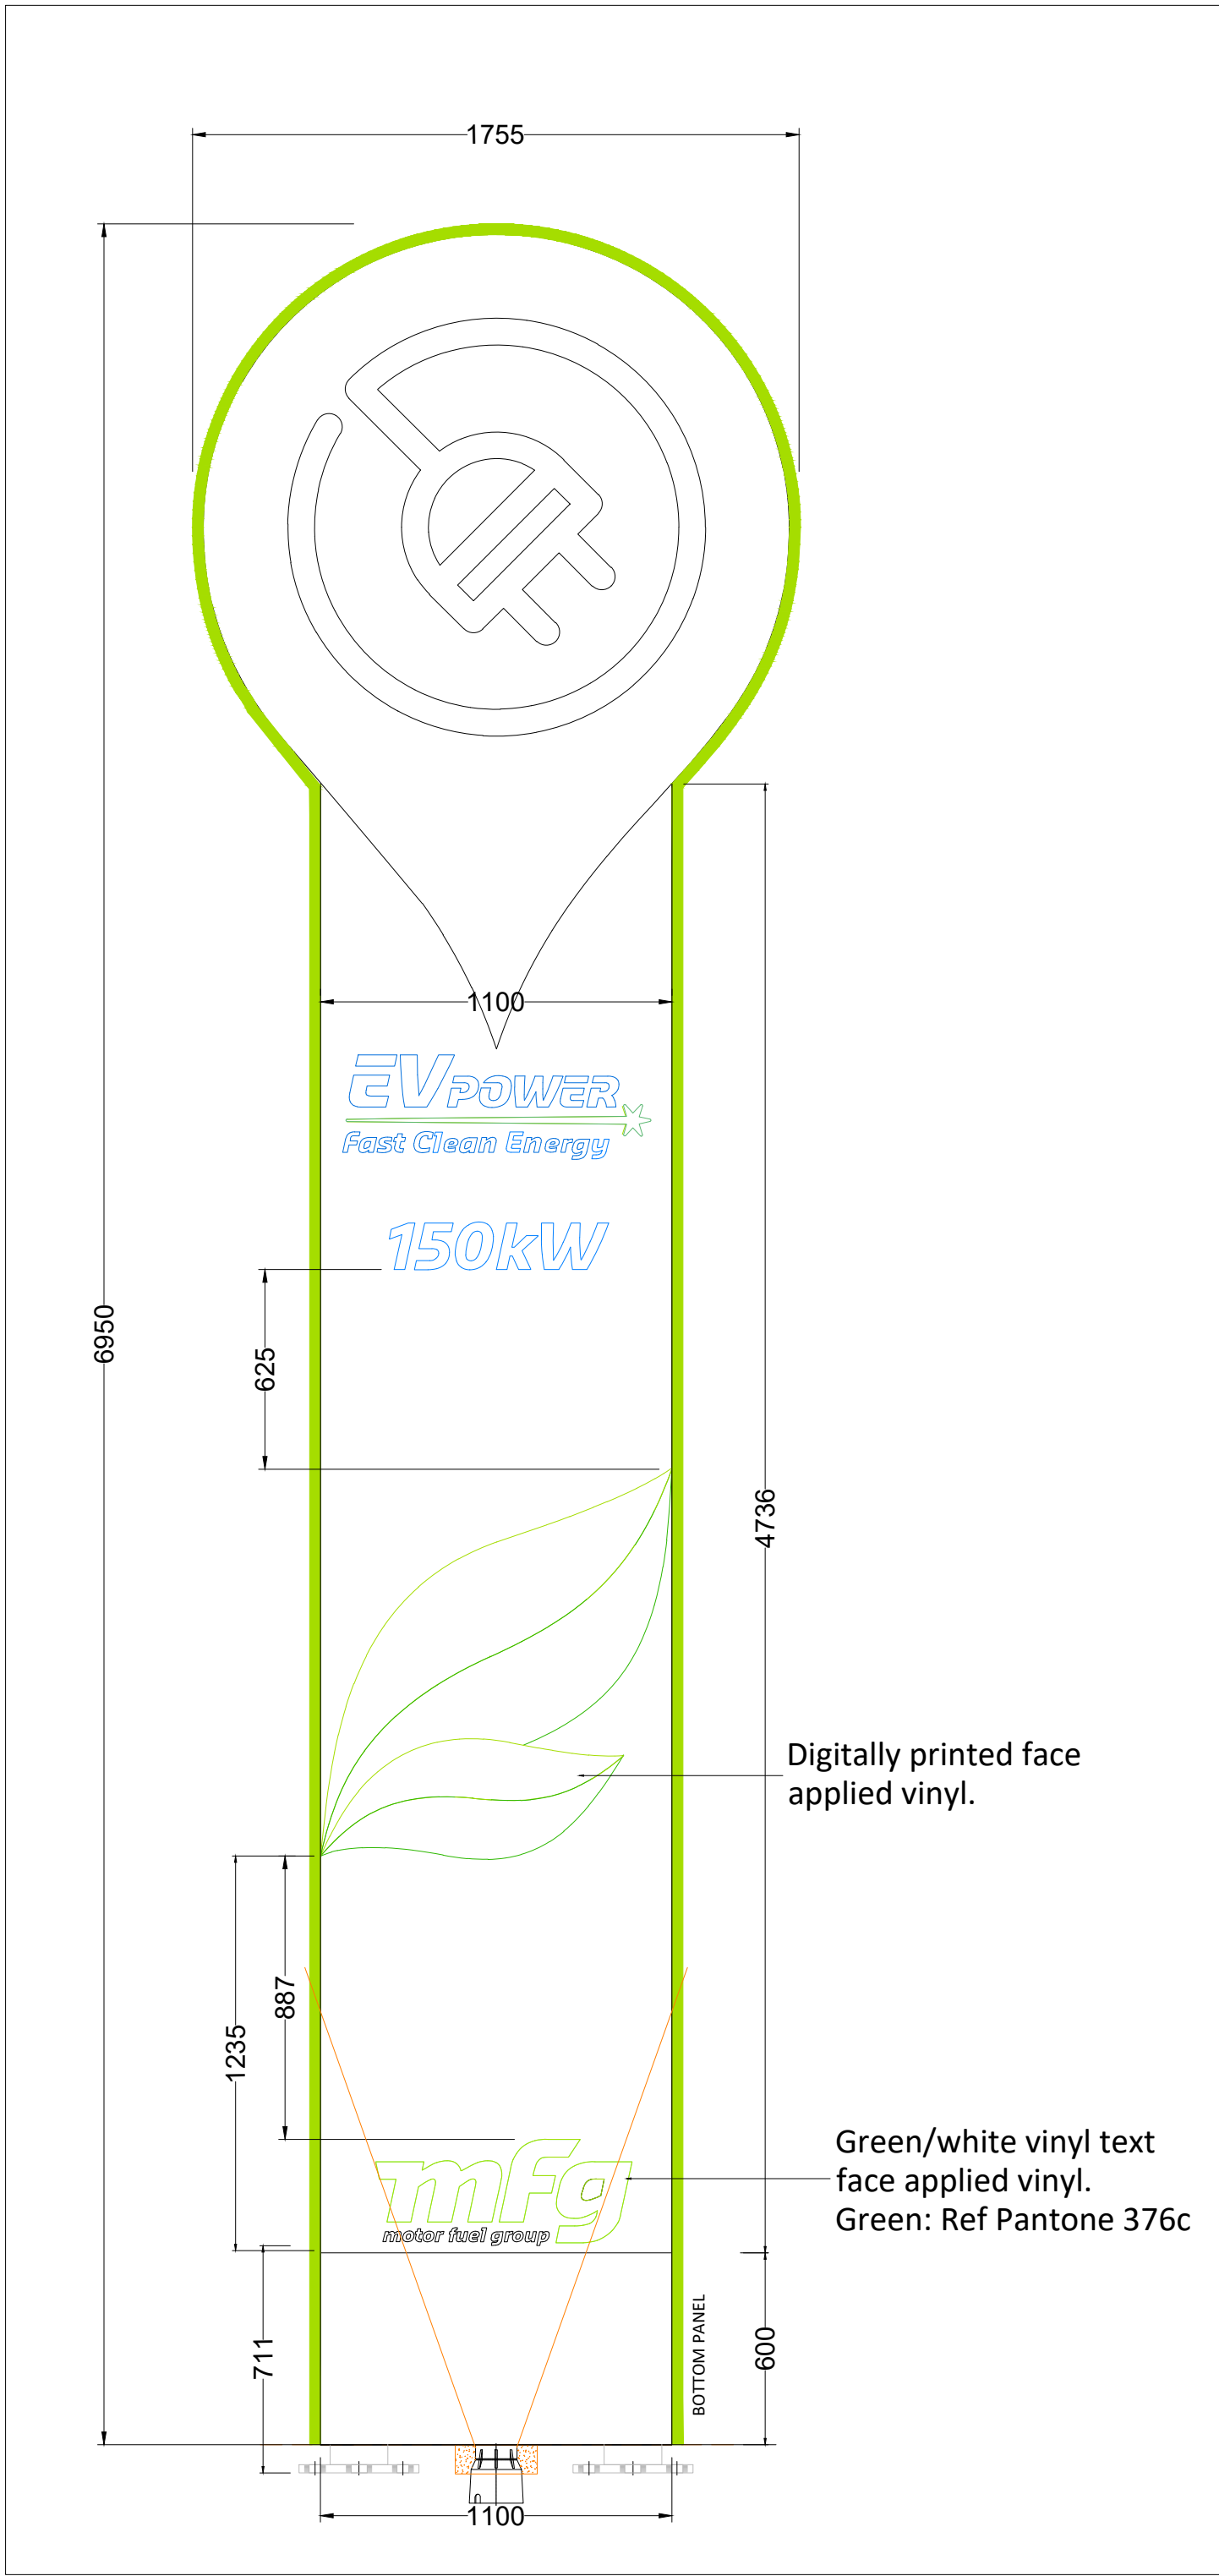


7M EV POLE SIGN
Scale: 1:20

DRAWING NOTES

COPYRIGHT ©
This drawing and the details herein are the copyright of MBH Design Studio Ltd. and must not be reproduced, altered or passed to any third party without prior written consent.

This drawing has been produced for the project listed below, is submitted in support of this application application to the Local Planning Authority and is not intended for use by any other person or for any other purpose.

Every effort has been made to ensure the accuracy of these drawings, however MBH Design Studio Ltd. accept no responsibility for any discrepancies arising from the reuse of survey information and preliminary drawings commissioned by the Applicant from others.

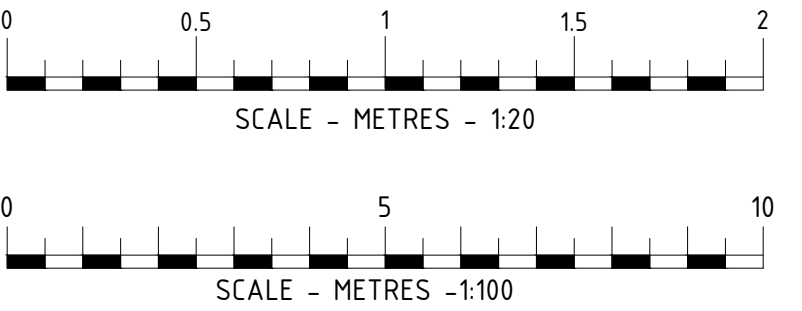

REV	DATE	DESCRIPTION	DRAWN/CHECKED
REVISION NOTES			
PLANNING			
mbh MBH Design Studio Ltd. Brook House, Apex Court, Camphill Rd, West Byfleet, Surrey, KT14 6SQ www.mbhtd.com t: 01932 352 727 f: 01932 351 545 CLIENT mFg motor fuel group			
PROJECT FS 2359 READING ROSE KLIN WAY MORRISONS ROSE KLIN LANE READING RG2 0HB			
DRAWING TITLE PROPOSED SIGNAGE PLAN			
DRAWN BY DM	DATE 03.03.2026	SCALE 1:20/1:100A1	PAPER SIZE
CHECKED BY NS	DRAWING NUMBER 14313-2359-CTA	REV. -	