


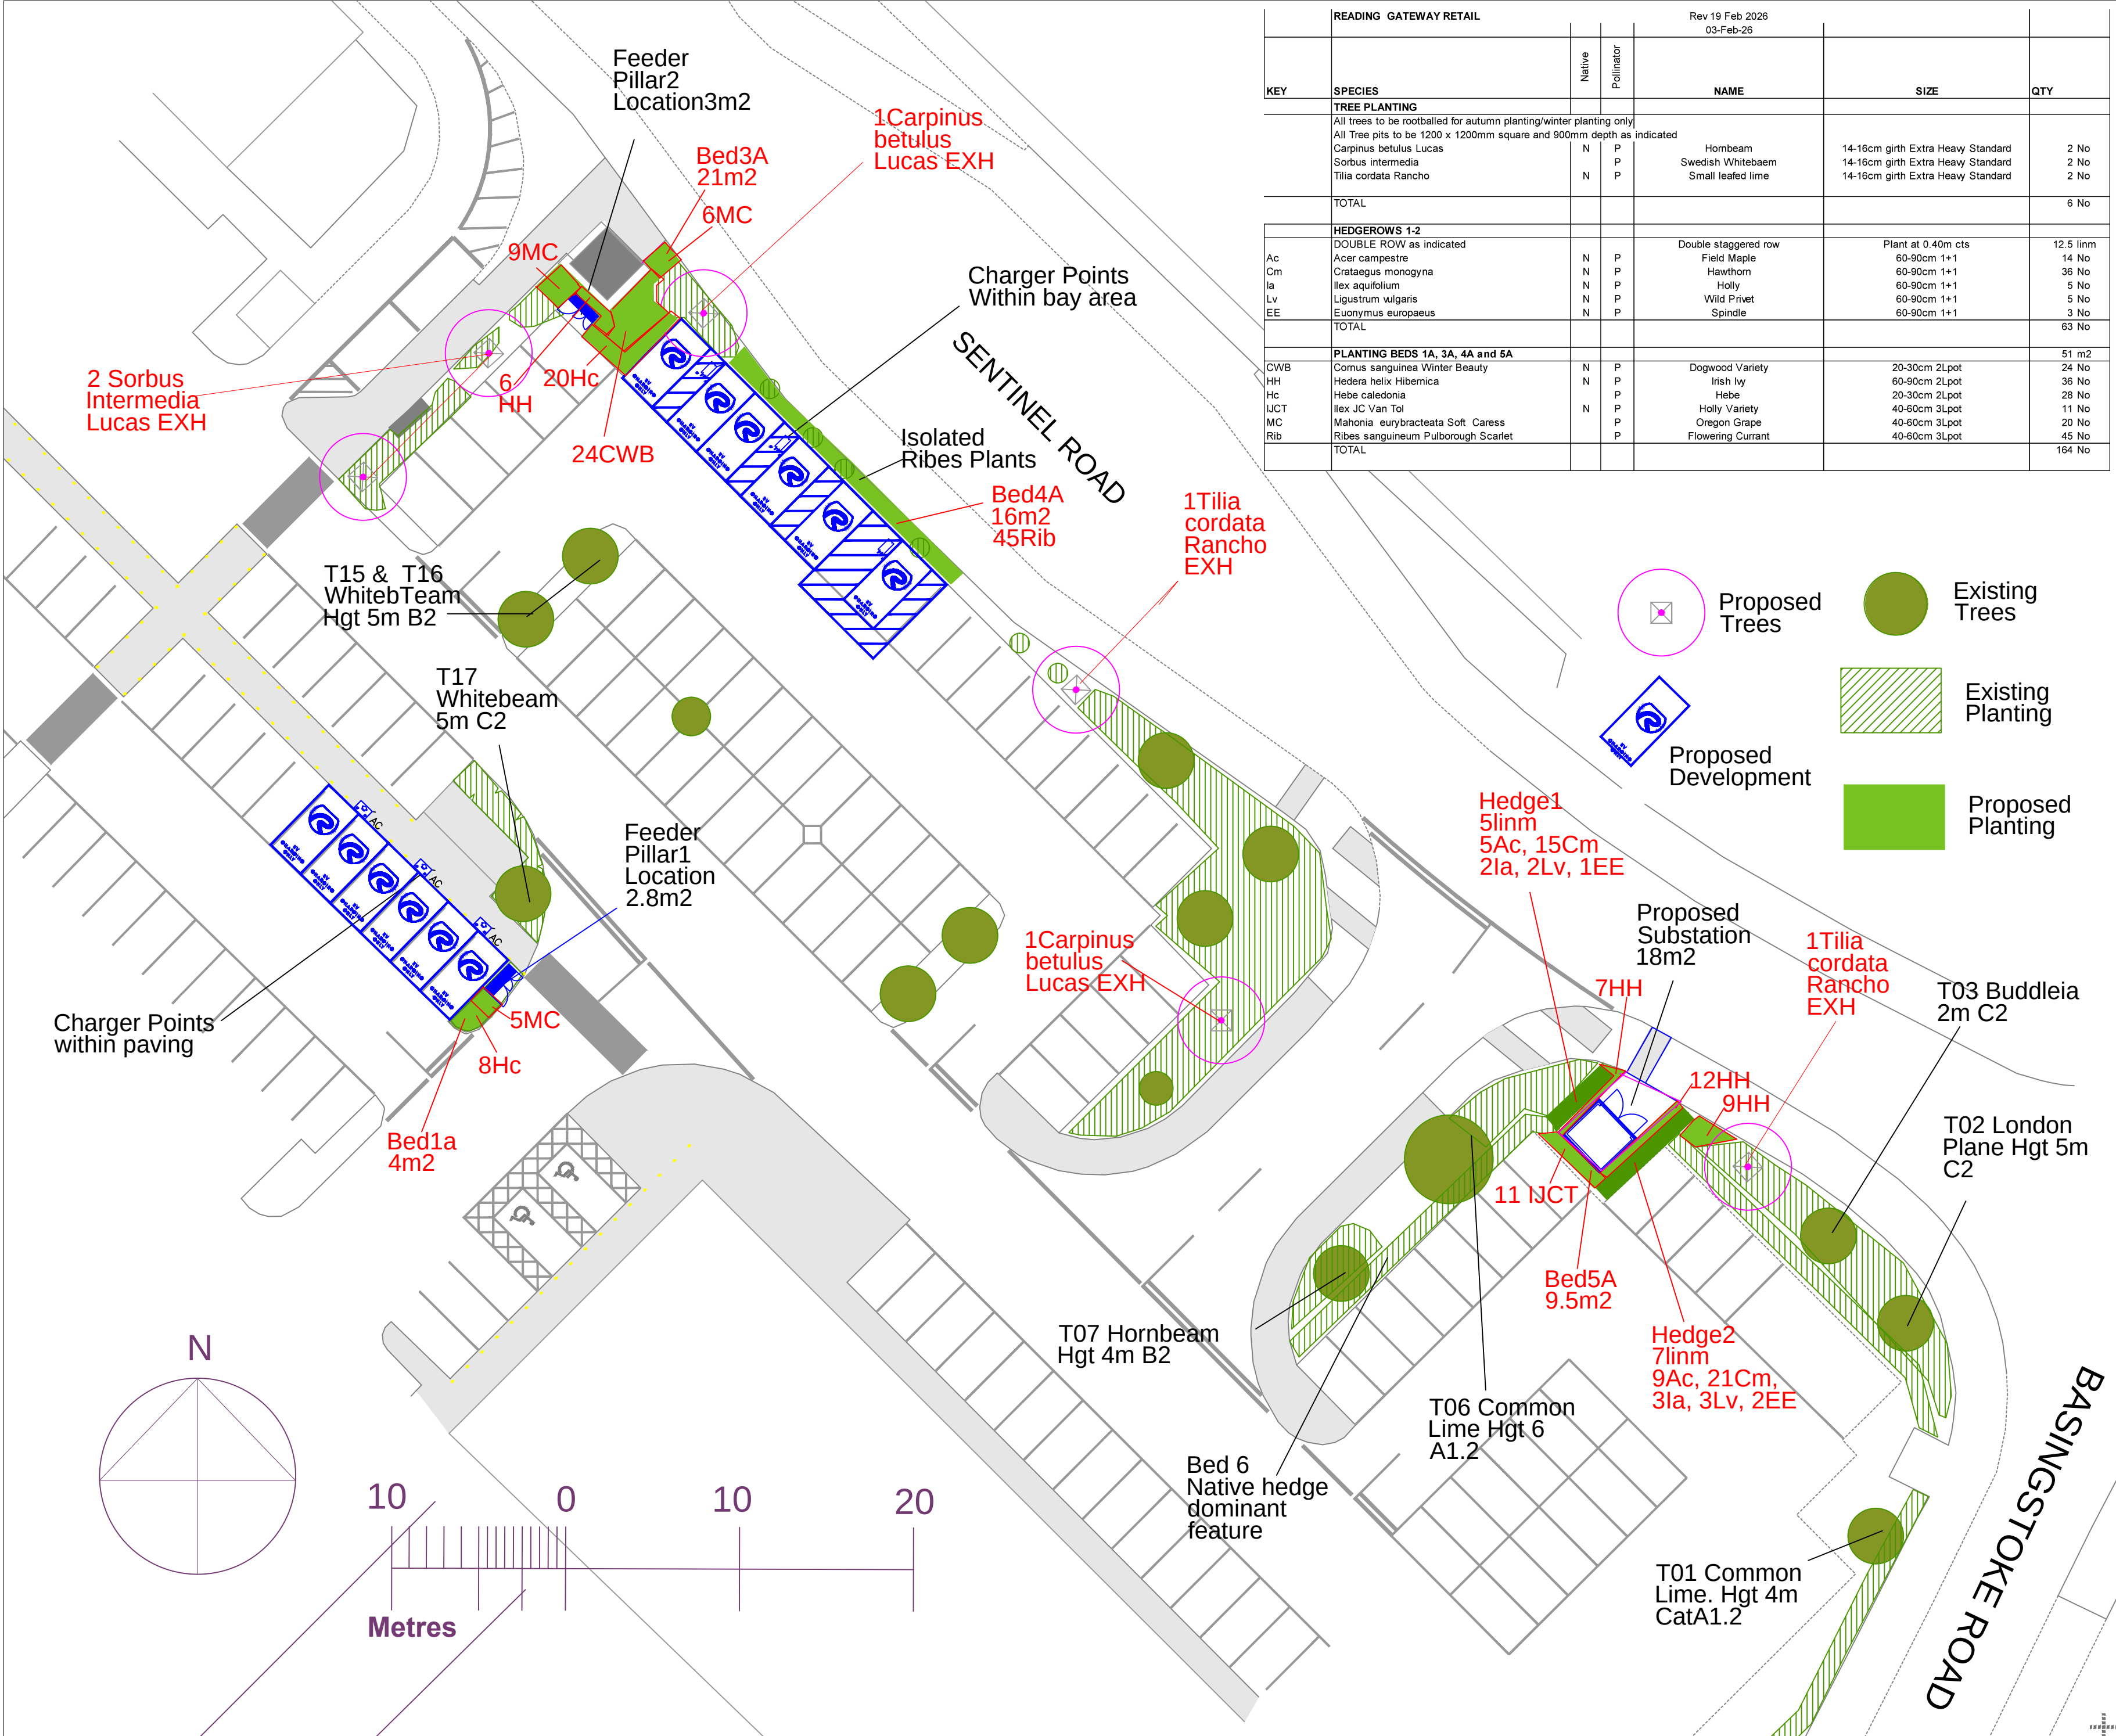

	READING GATEWAY RETAIL		Rev 19 Feb 2026 03-Feb-26			
			Native	Pollinator		
KEY	SPECIES			NAME	SIZE	QTY
	TREE PLANTING					
	All trees to be rootballed for autumn planting/winter planting only					
	All Tree pits to be 1200 x 1200mm square and 900mm depth as indicated					
	Carpinus betulus Lucas	N	P	Hombeam	14-16cm girth Extra Heavy Standard	2 No
	Sorbus intermedia			Swedish Whitebeam	14-16cm girth Extra Heavy Standard	2 No
	Tilia cordata Rancho	N	P	Small leaved lime	14-16cm girth Extra Heavy Standard	2 No
	TOTAL					6 No
	HEDGEROWS 1-2					
	DOUBLE ROW as indicated			Double staggered row	Plant at 0.40m cts	12.5 linm
Ac	Acer campestre	N	P	Field Maple	60-90cm 1+1	14 No
Cm	Crataegus monogyna	N	P	Hawthorn	60-90cm 1+1	36 No
la	Ilex aquifolium	N	P	Holly	60-90cm 1+1	5 No
Lv	Ligustrum vulgaris	N	P	Wild Privet	60-90cm 1+1	5 No
EE	Euonymus europaeus	N	P	Spindle	60-90cm 1+1	3 No
	TOTAL					63 No
	PLANTING BEDS 1A, 3A, 4A and 5A					51 m2
CWB	Cornus sanguinea Winter Beauty	N	P	Dogwood Variety	20-30cm 2Lpot	24 No
HH	Hedera helix Hibernica	N	P	Irish Ivy	60-90cm 2Lpot	36 No
Hc	Hebe caledonia		P	Hebe	20-30cm 2Lpot	28 No
JCT	Ilex JC Van Tol	N	P	Holly Variety	40-60cm 3Lpot	11 No
MC	Mahonia eurybracteata Soft Caress		P	Oregon Grape	40-60cm 3Lpot	20 No
Rib	Ribes sanguineum Pulborough Scarlet		P	Flowering Currant	40-60cm 3Lpot	45 No
	TOTAL					164 No

CA- RGW-2026-03 Rev A

19 Feb 2026
Trees 6no replacemnet
3:1 for losses

Corscadden Associates
77 Fairleigh Road
Pontcanna, Cardiff, CF11 9JW
Tel 07966 423074
email ca@corscaddenassociates.com

READING GATEWAY
GATEWAY PROCTOR
END SOUTH
READING
RG2 0GG

Drawing Title
**LANDSCAPE
PROPOSALS**

Scale
1:250 at A2

Date
29 Jan 2026
Drawing No

CA- RGW-2026-03 Rev A