


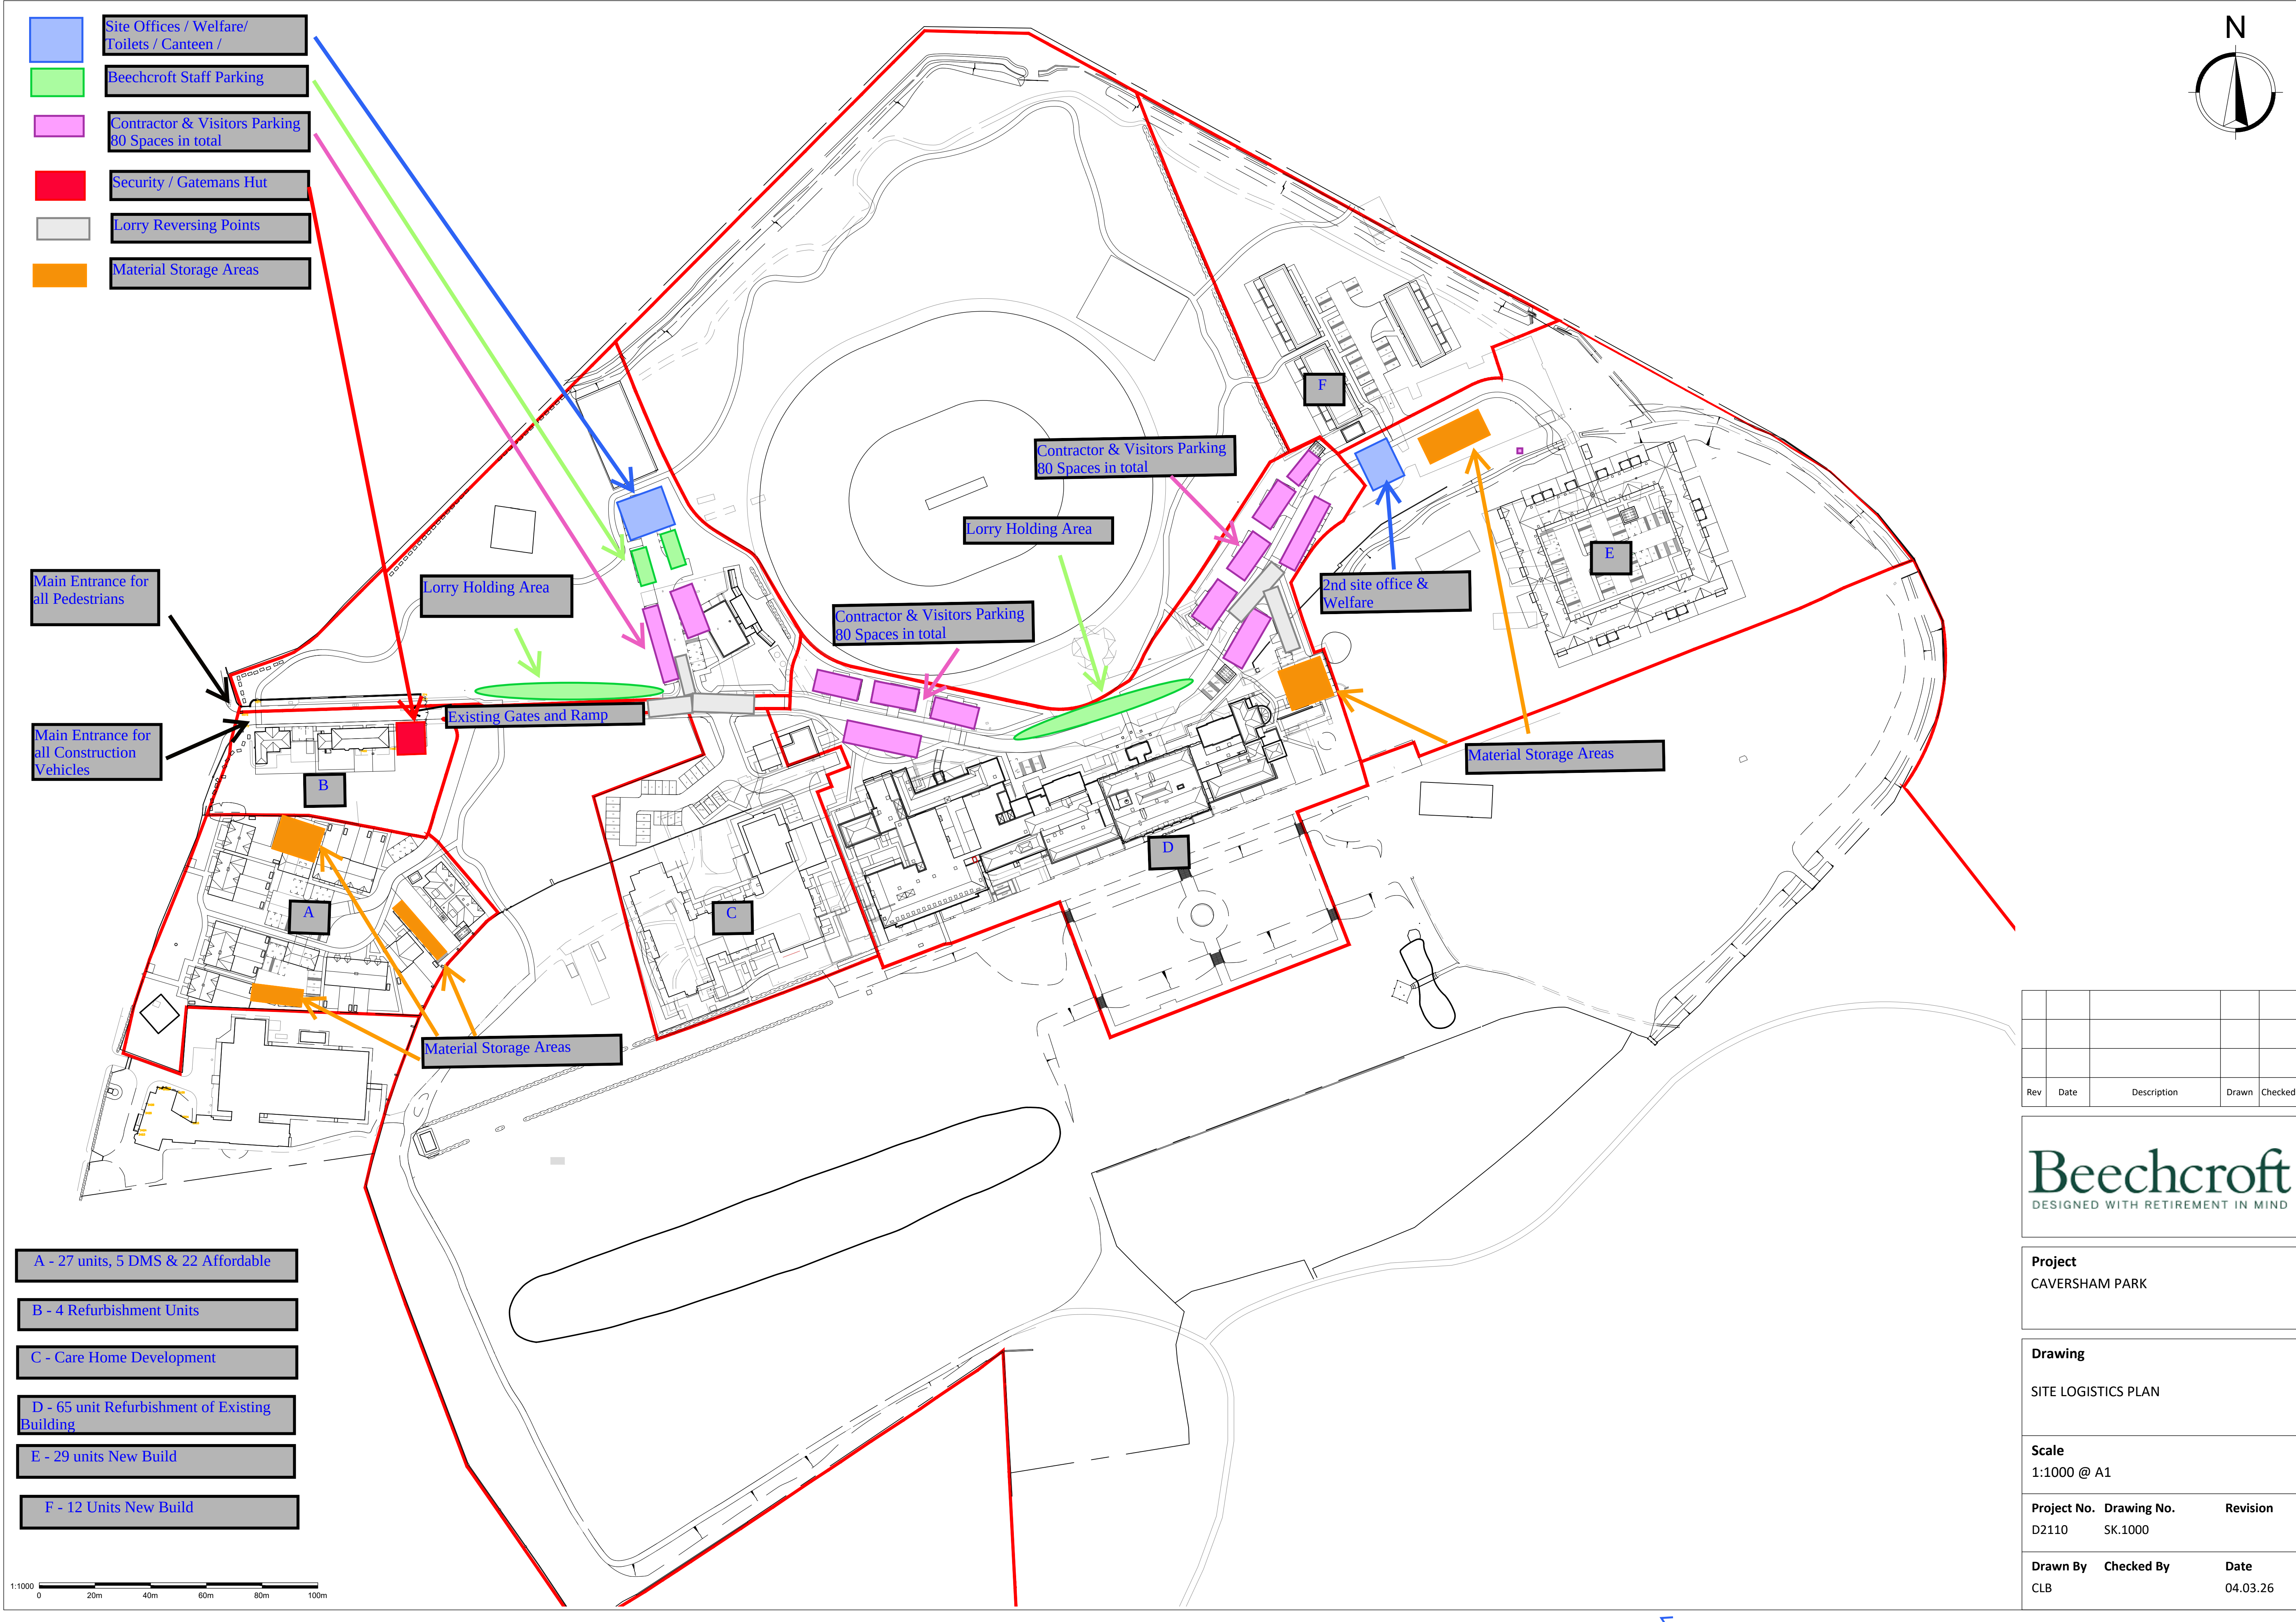

Rev	Date	Description	Drawn	Checked



DESIGNED WITH RETIREMENT IN MIND

Project
CAVERSHAM PARK

Drawing
SITE LOGISTICS PLAN

Scale
1:1000 @ A1

Project No.	Drawing No.	Revision
D2110	SK.1000	

Drawn By	Checked By	Date
CLB		04.03.26