
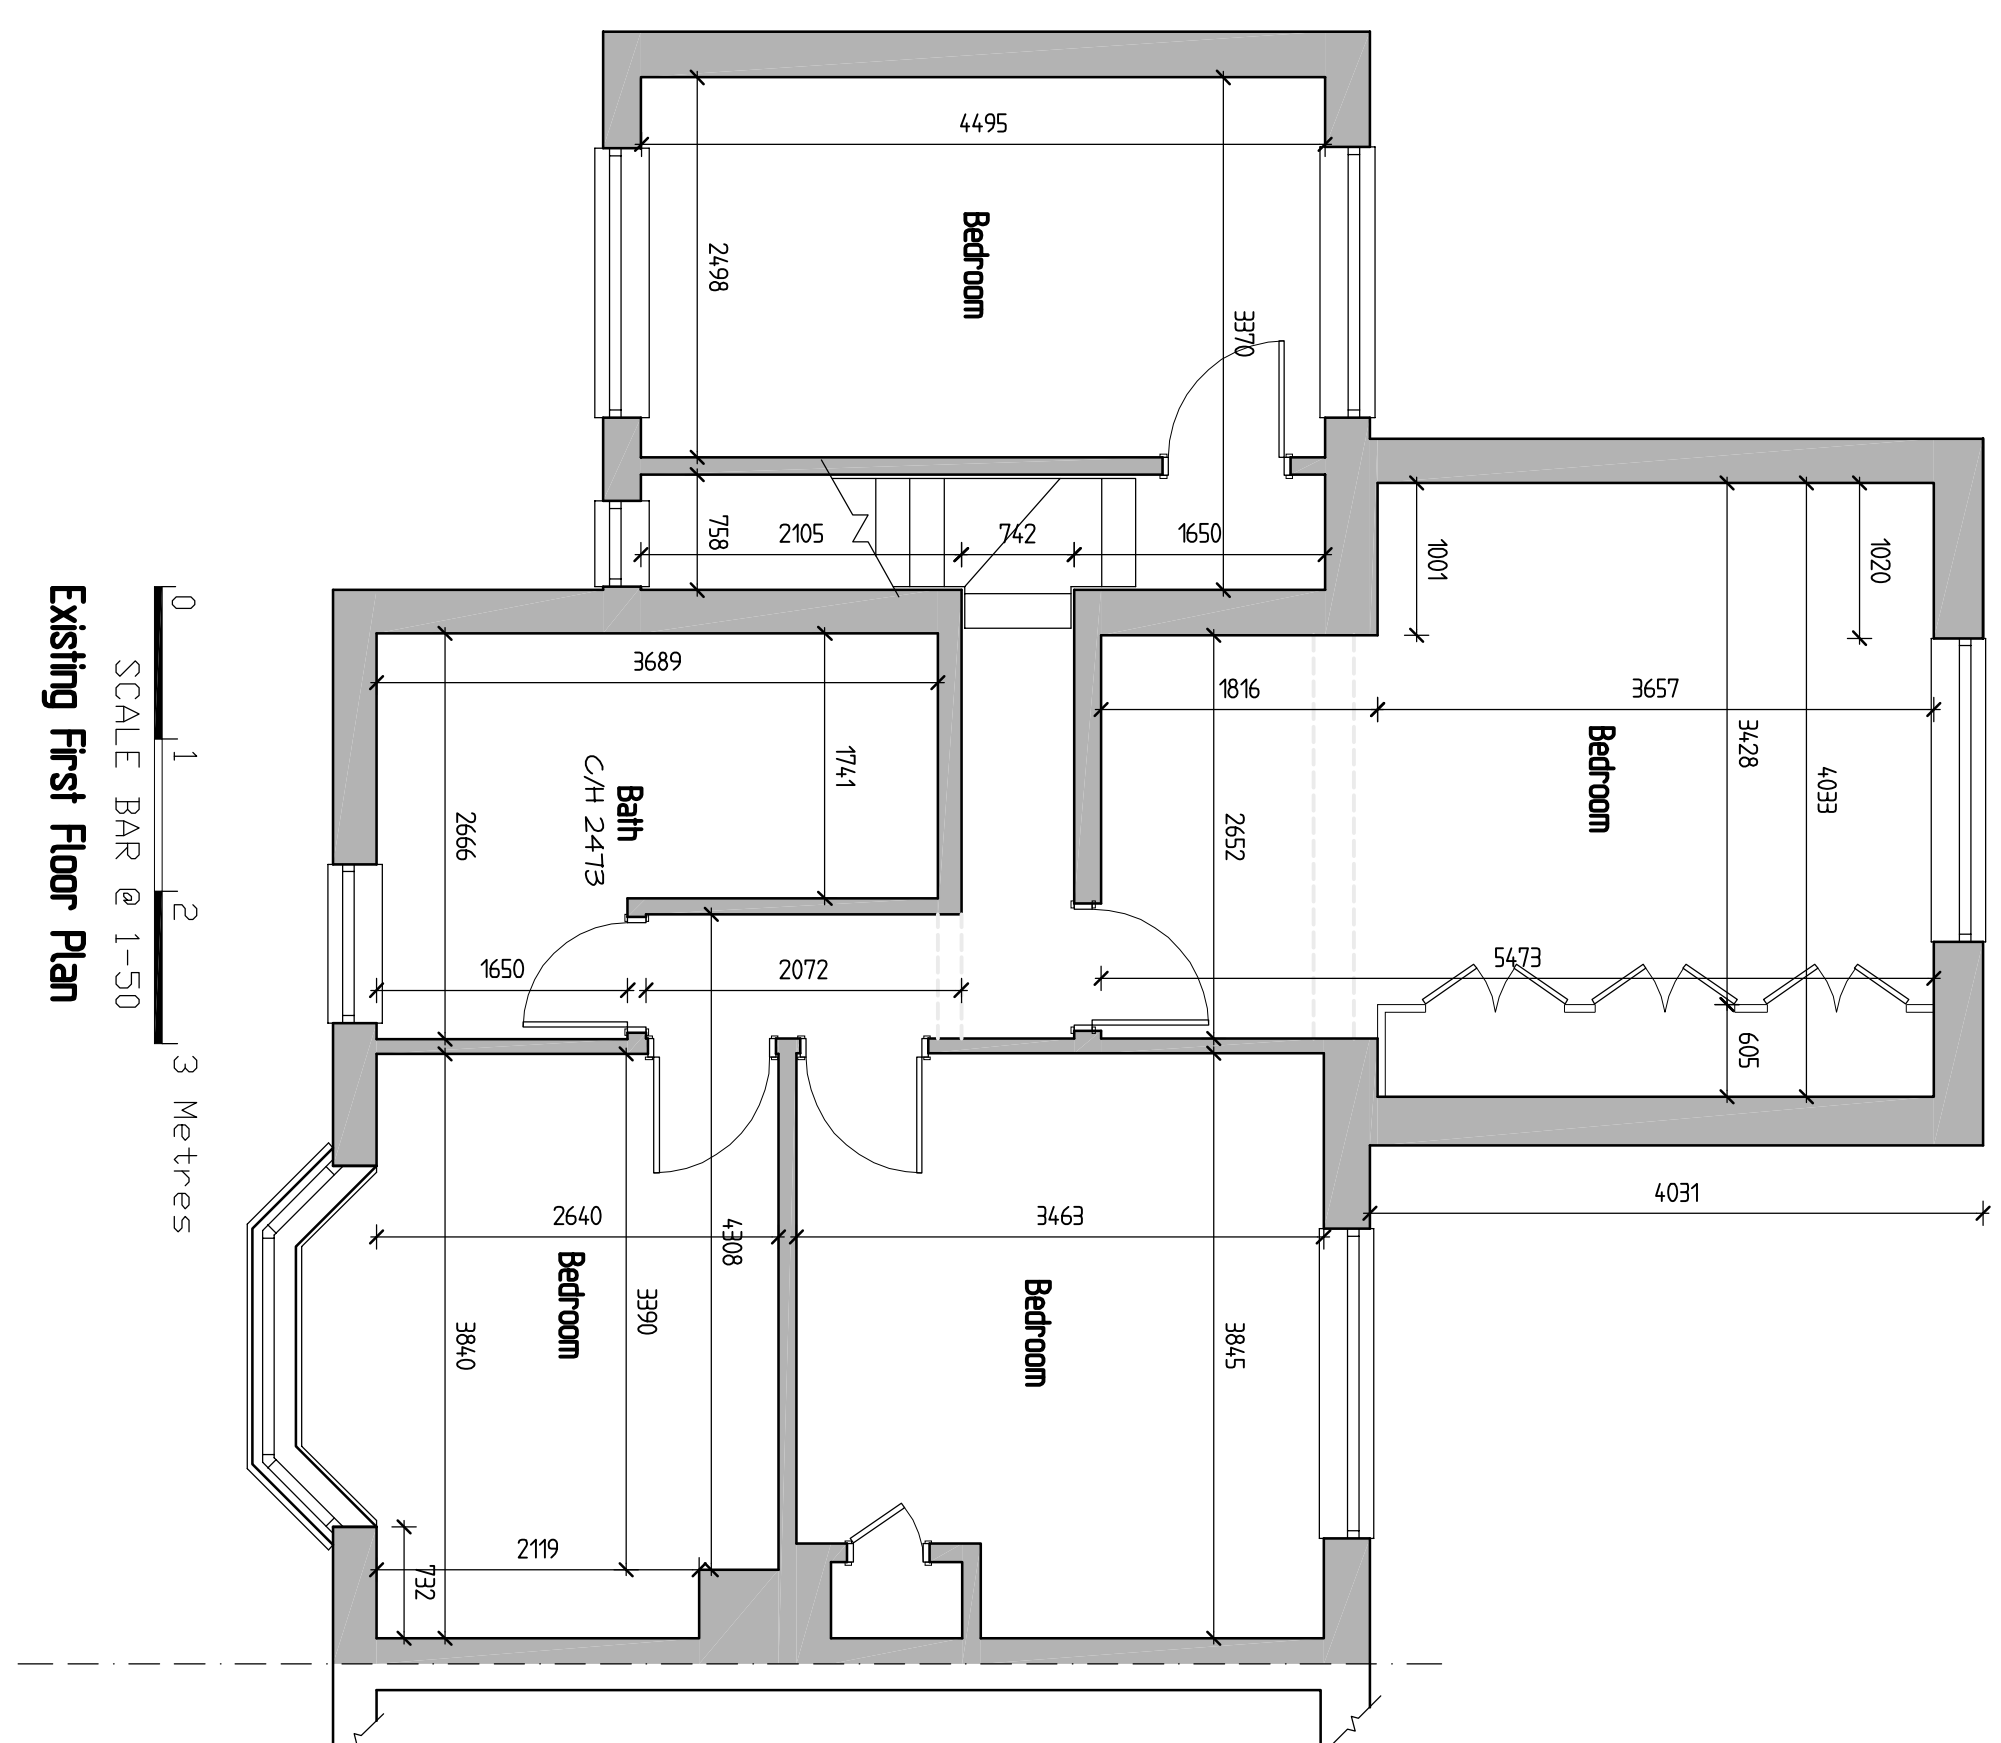
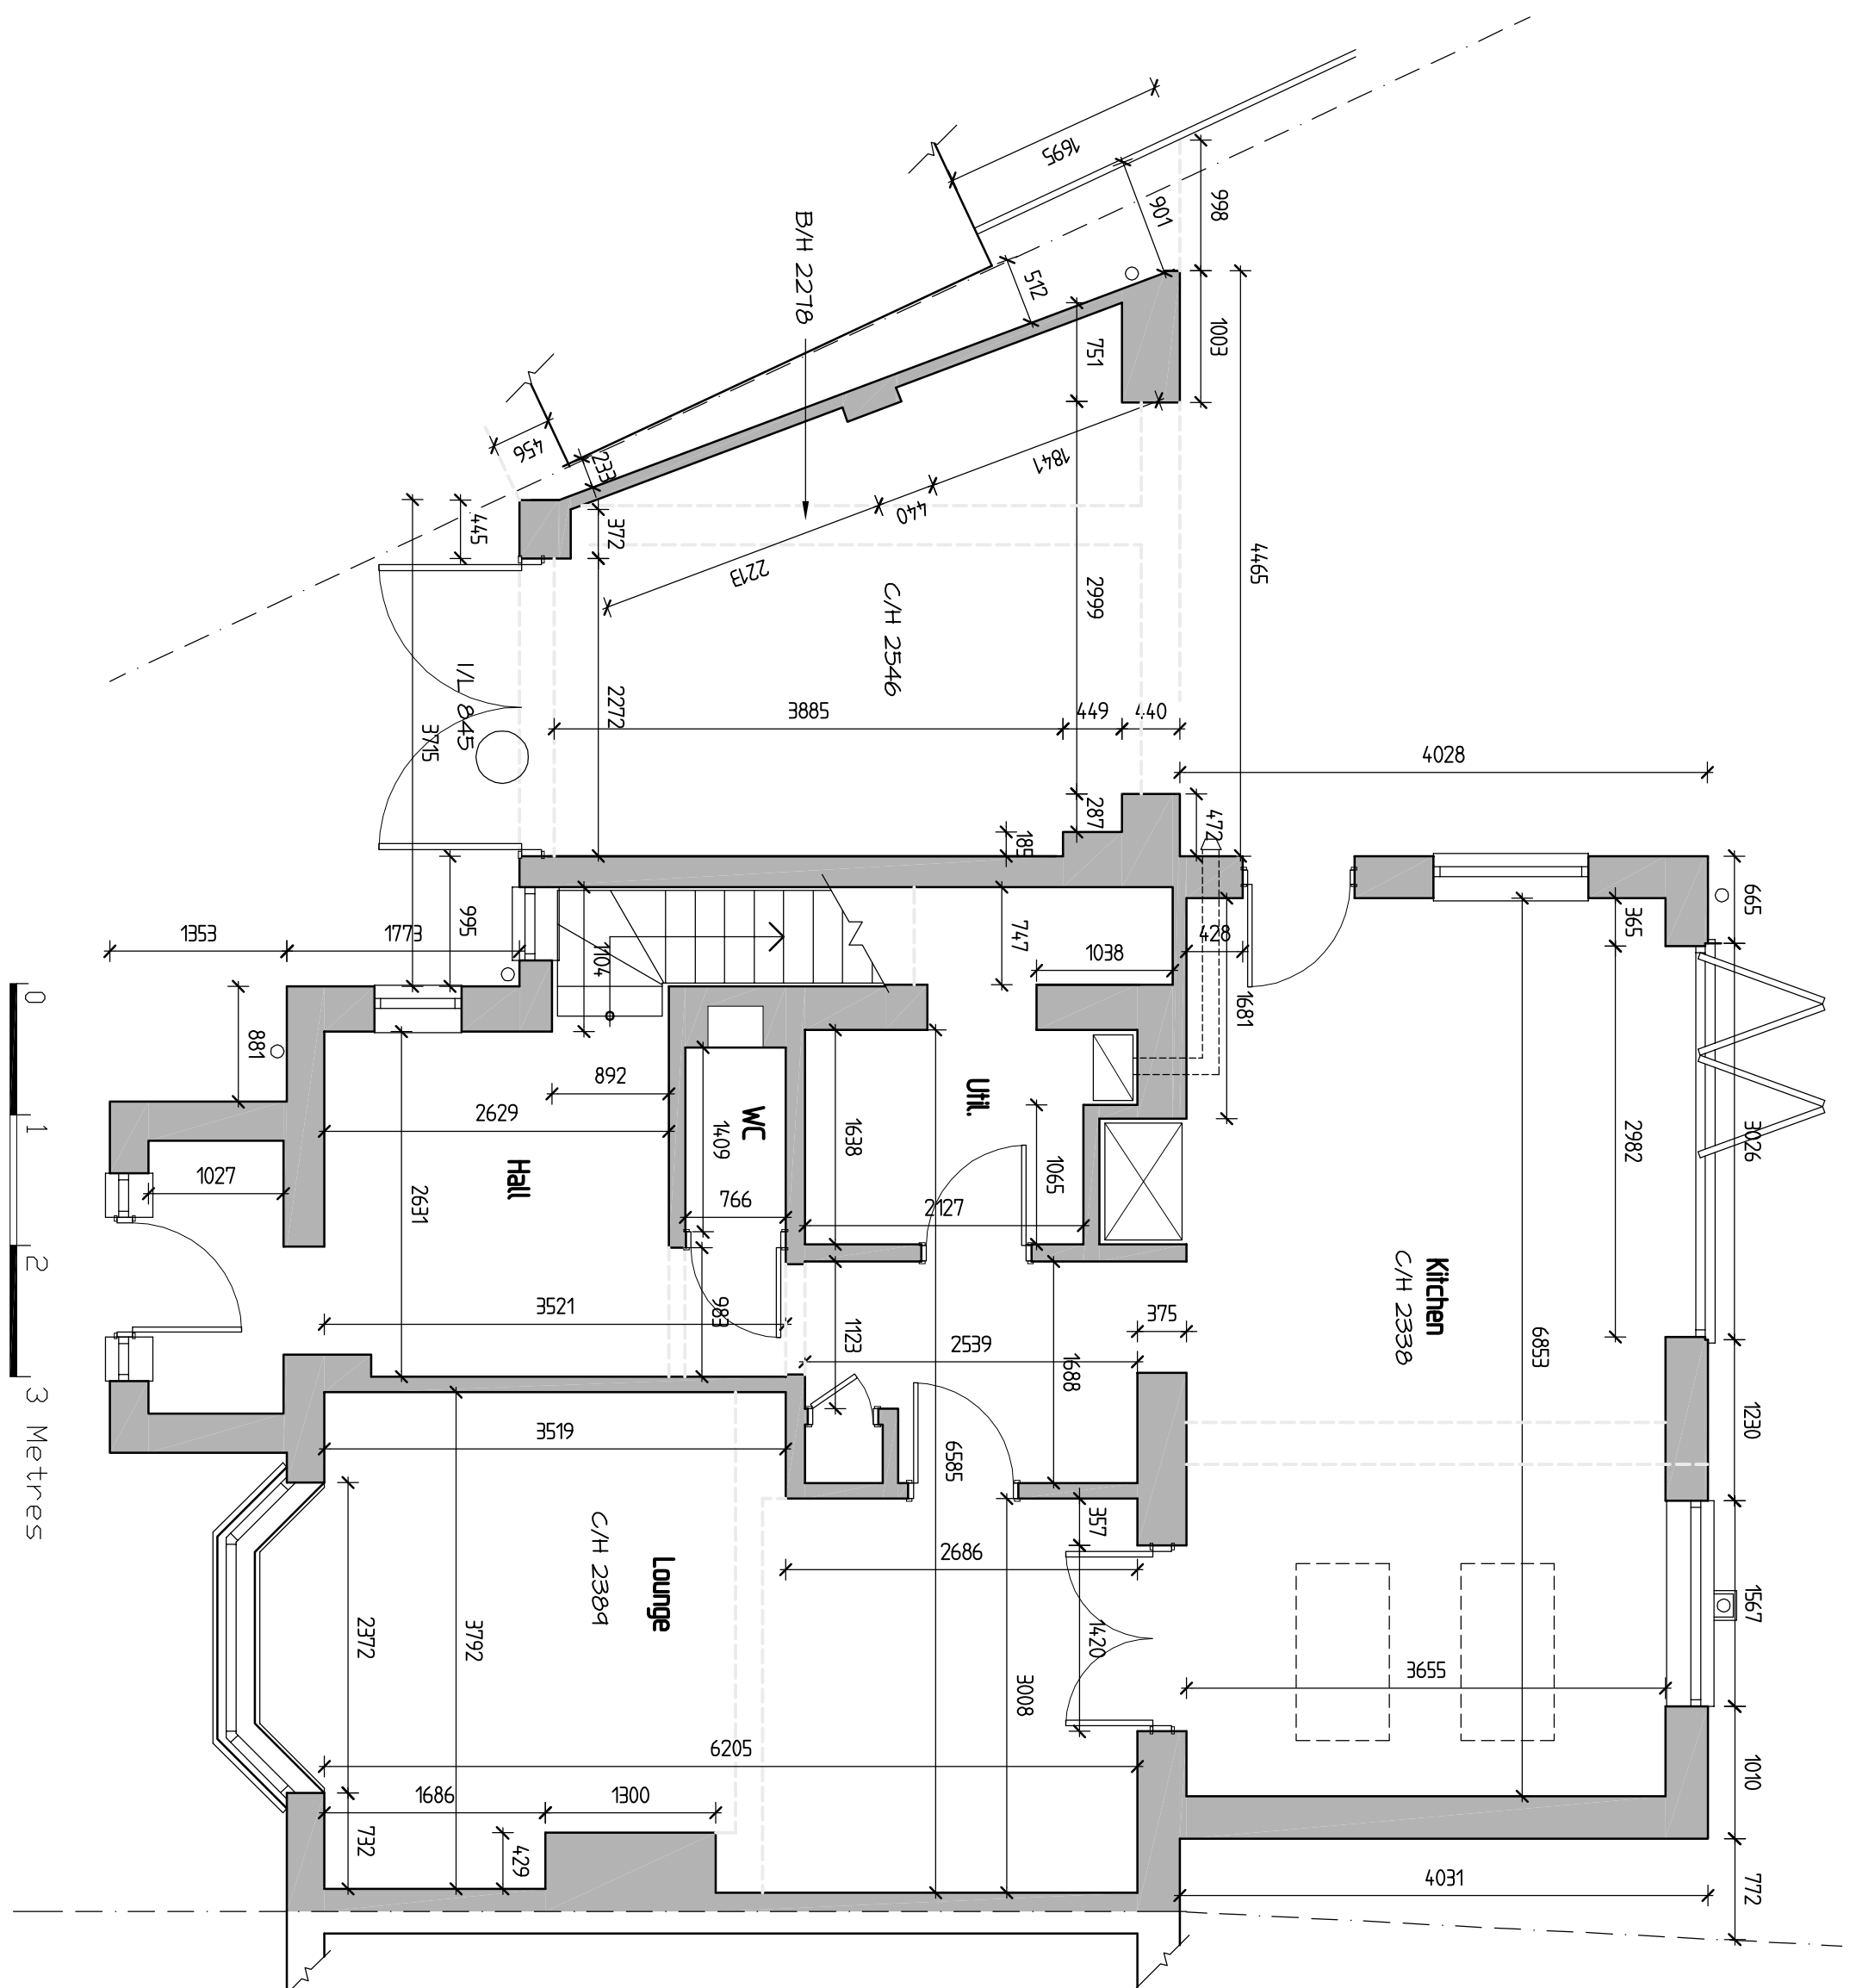
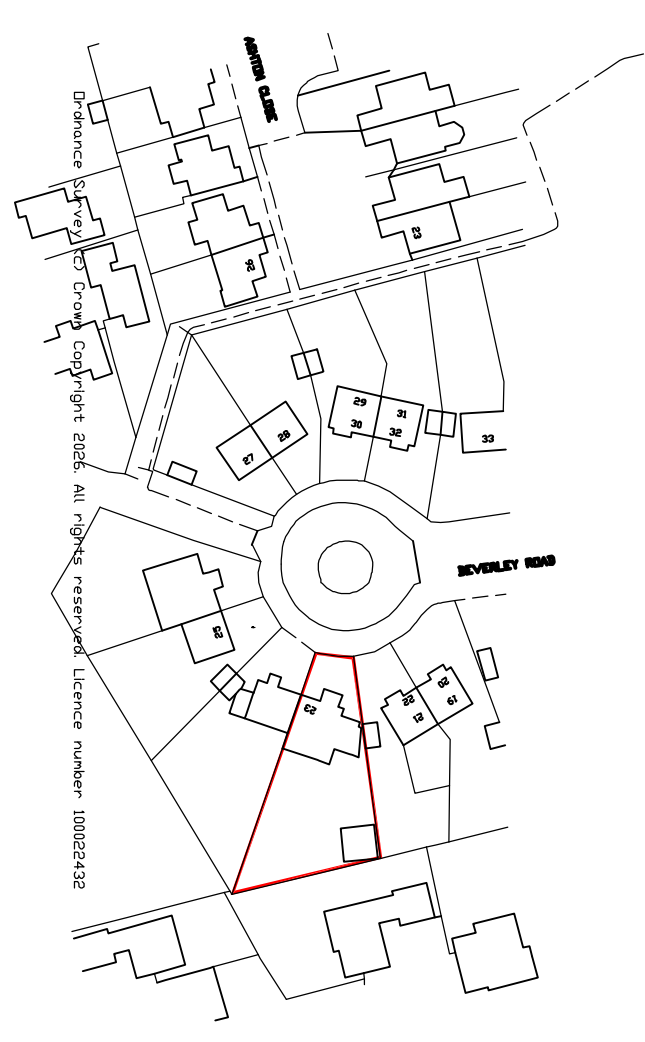
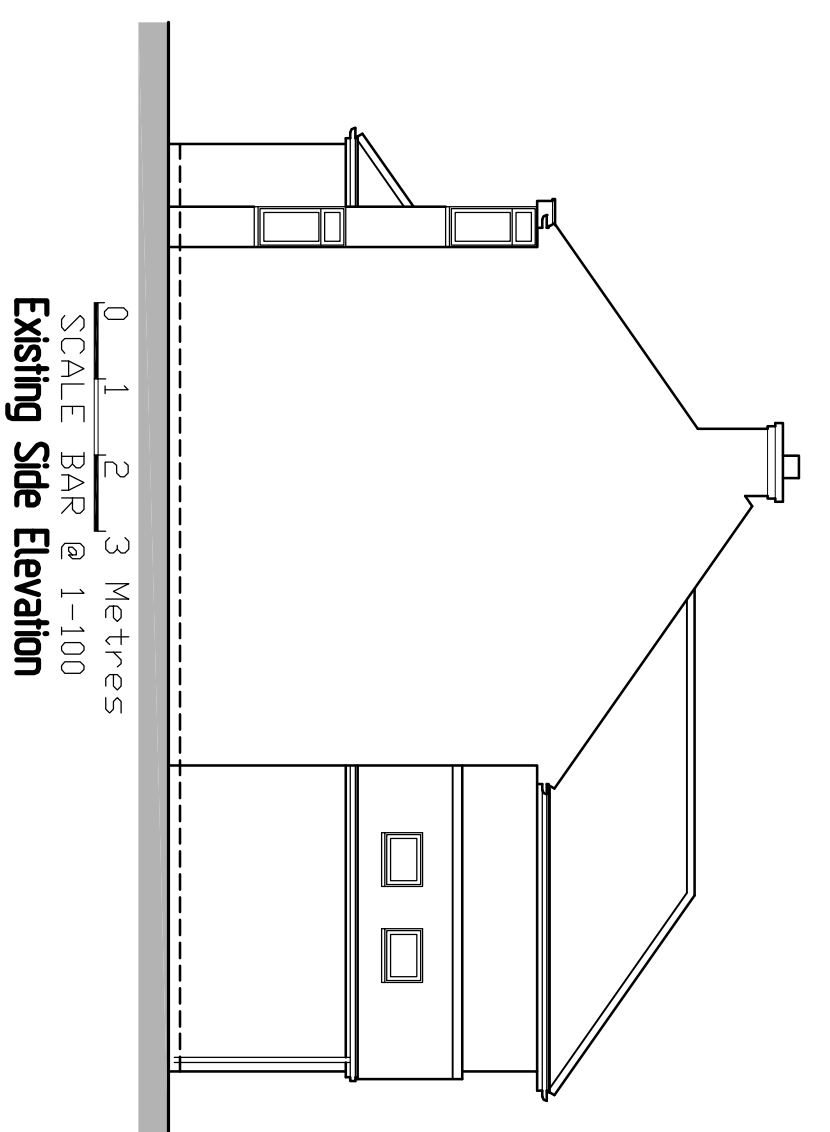
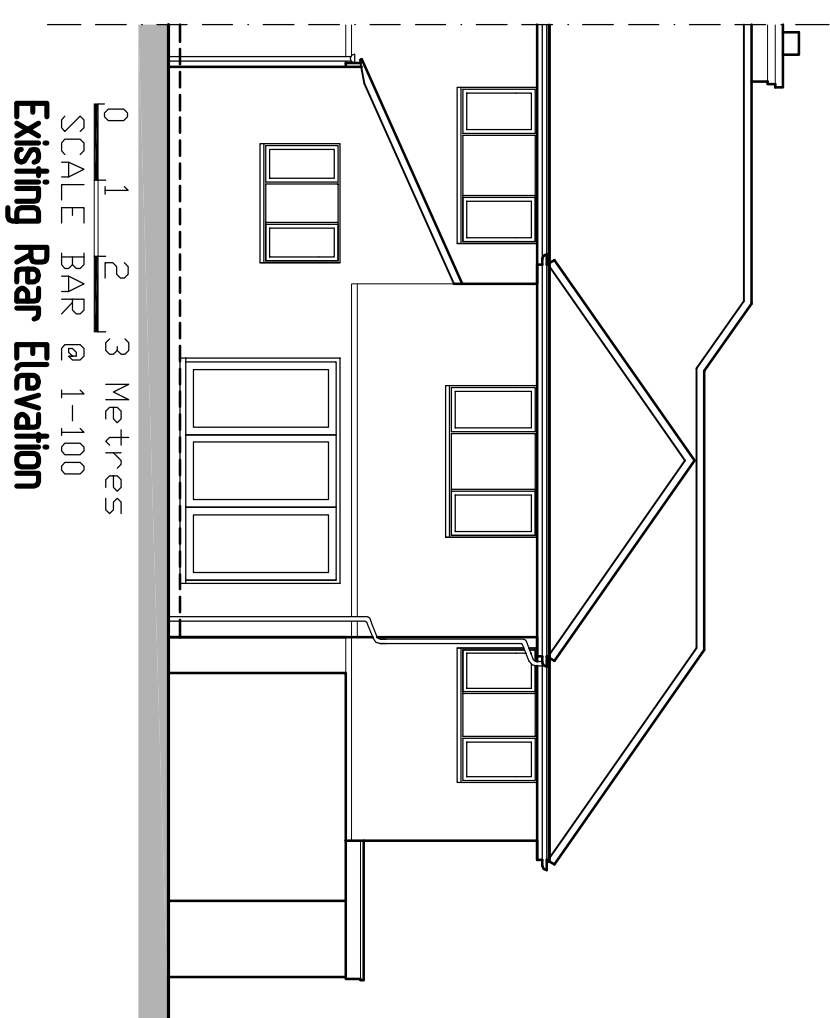
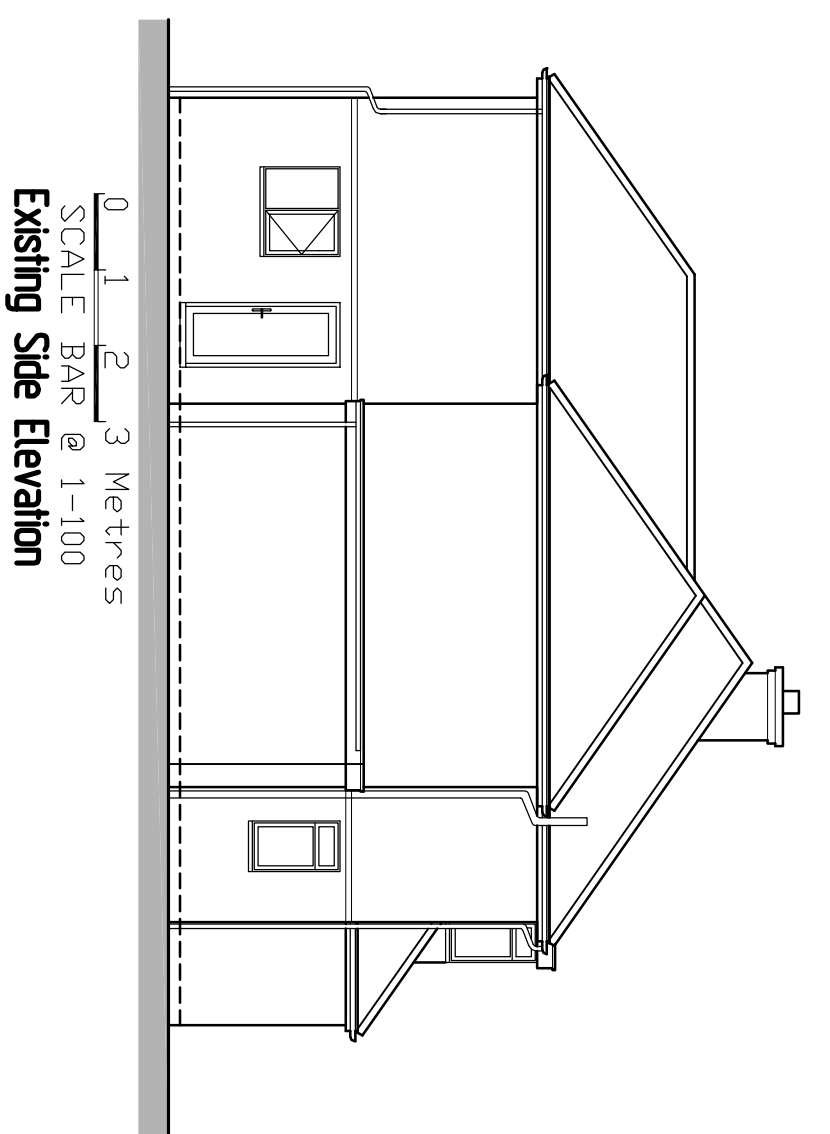


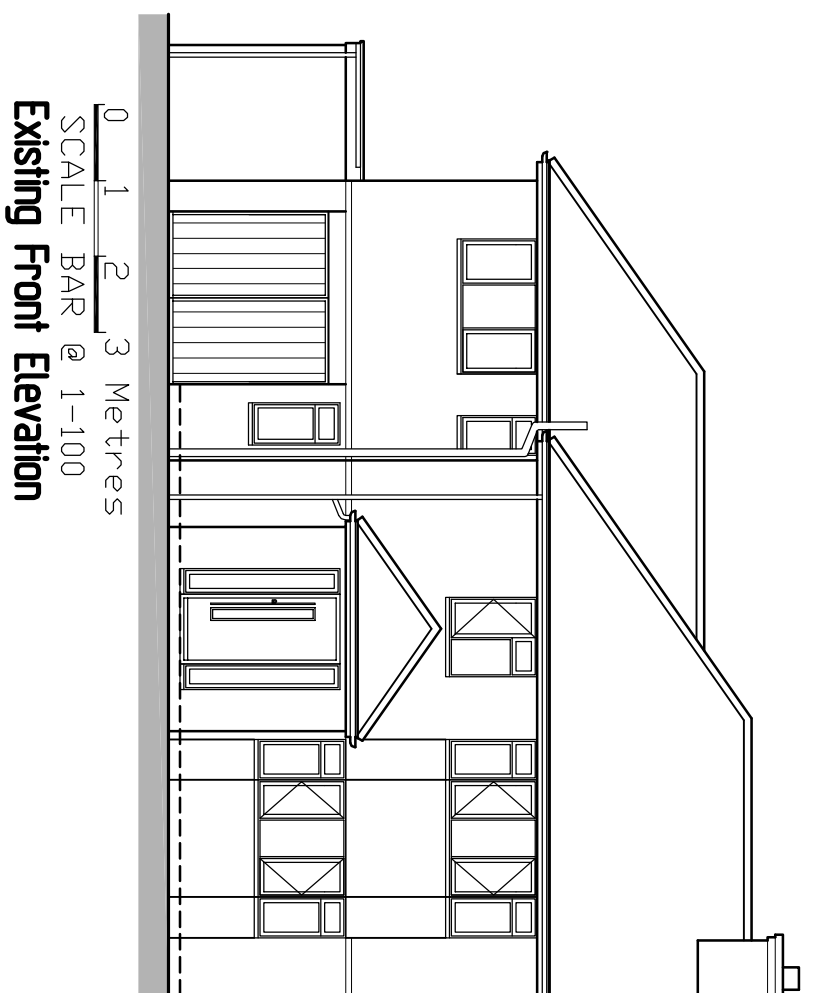

REVISIONS		
Rev.	Description	Date
A	Location Plan added	5-3-2026

JOB TITLE

23 Beverley Road
Tilehurst

Tilehurst

Existing Plans & Elevations

SCALE _____
1:50 1:100

DATE February 2026

DRAWING No. A
01