


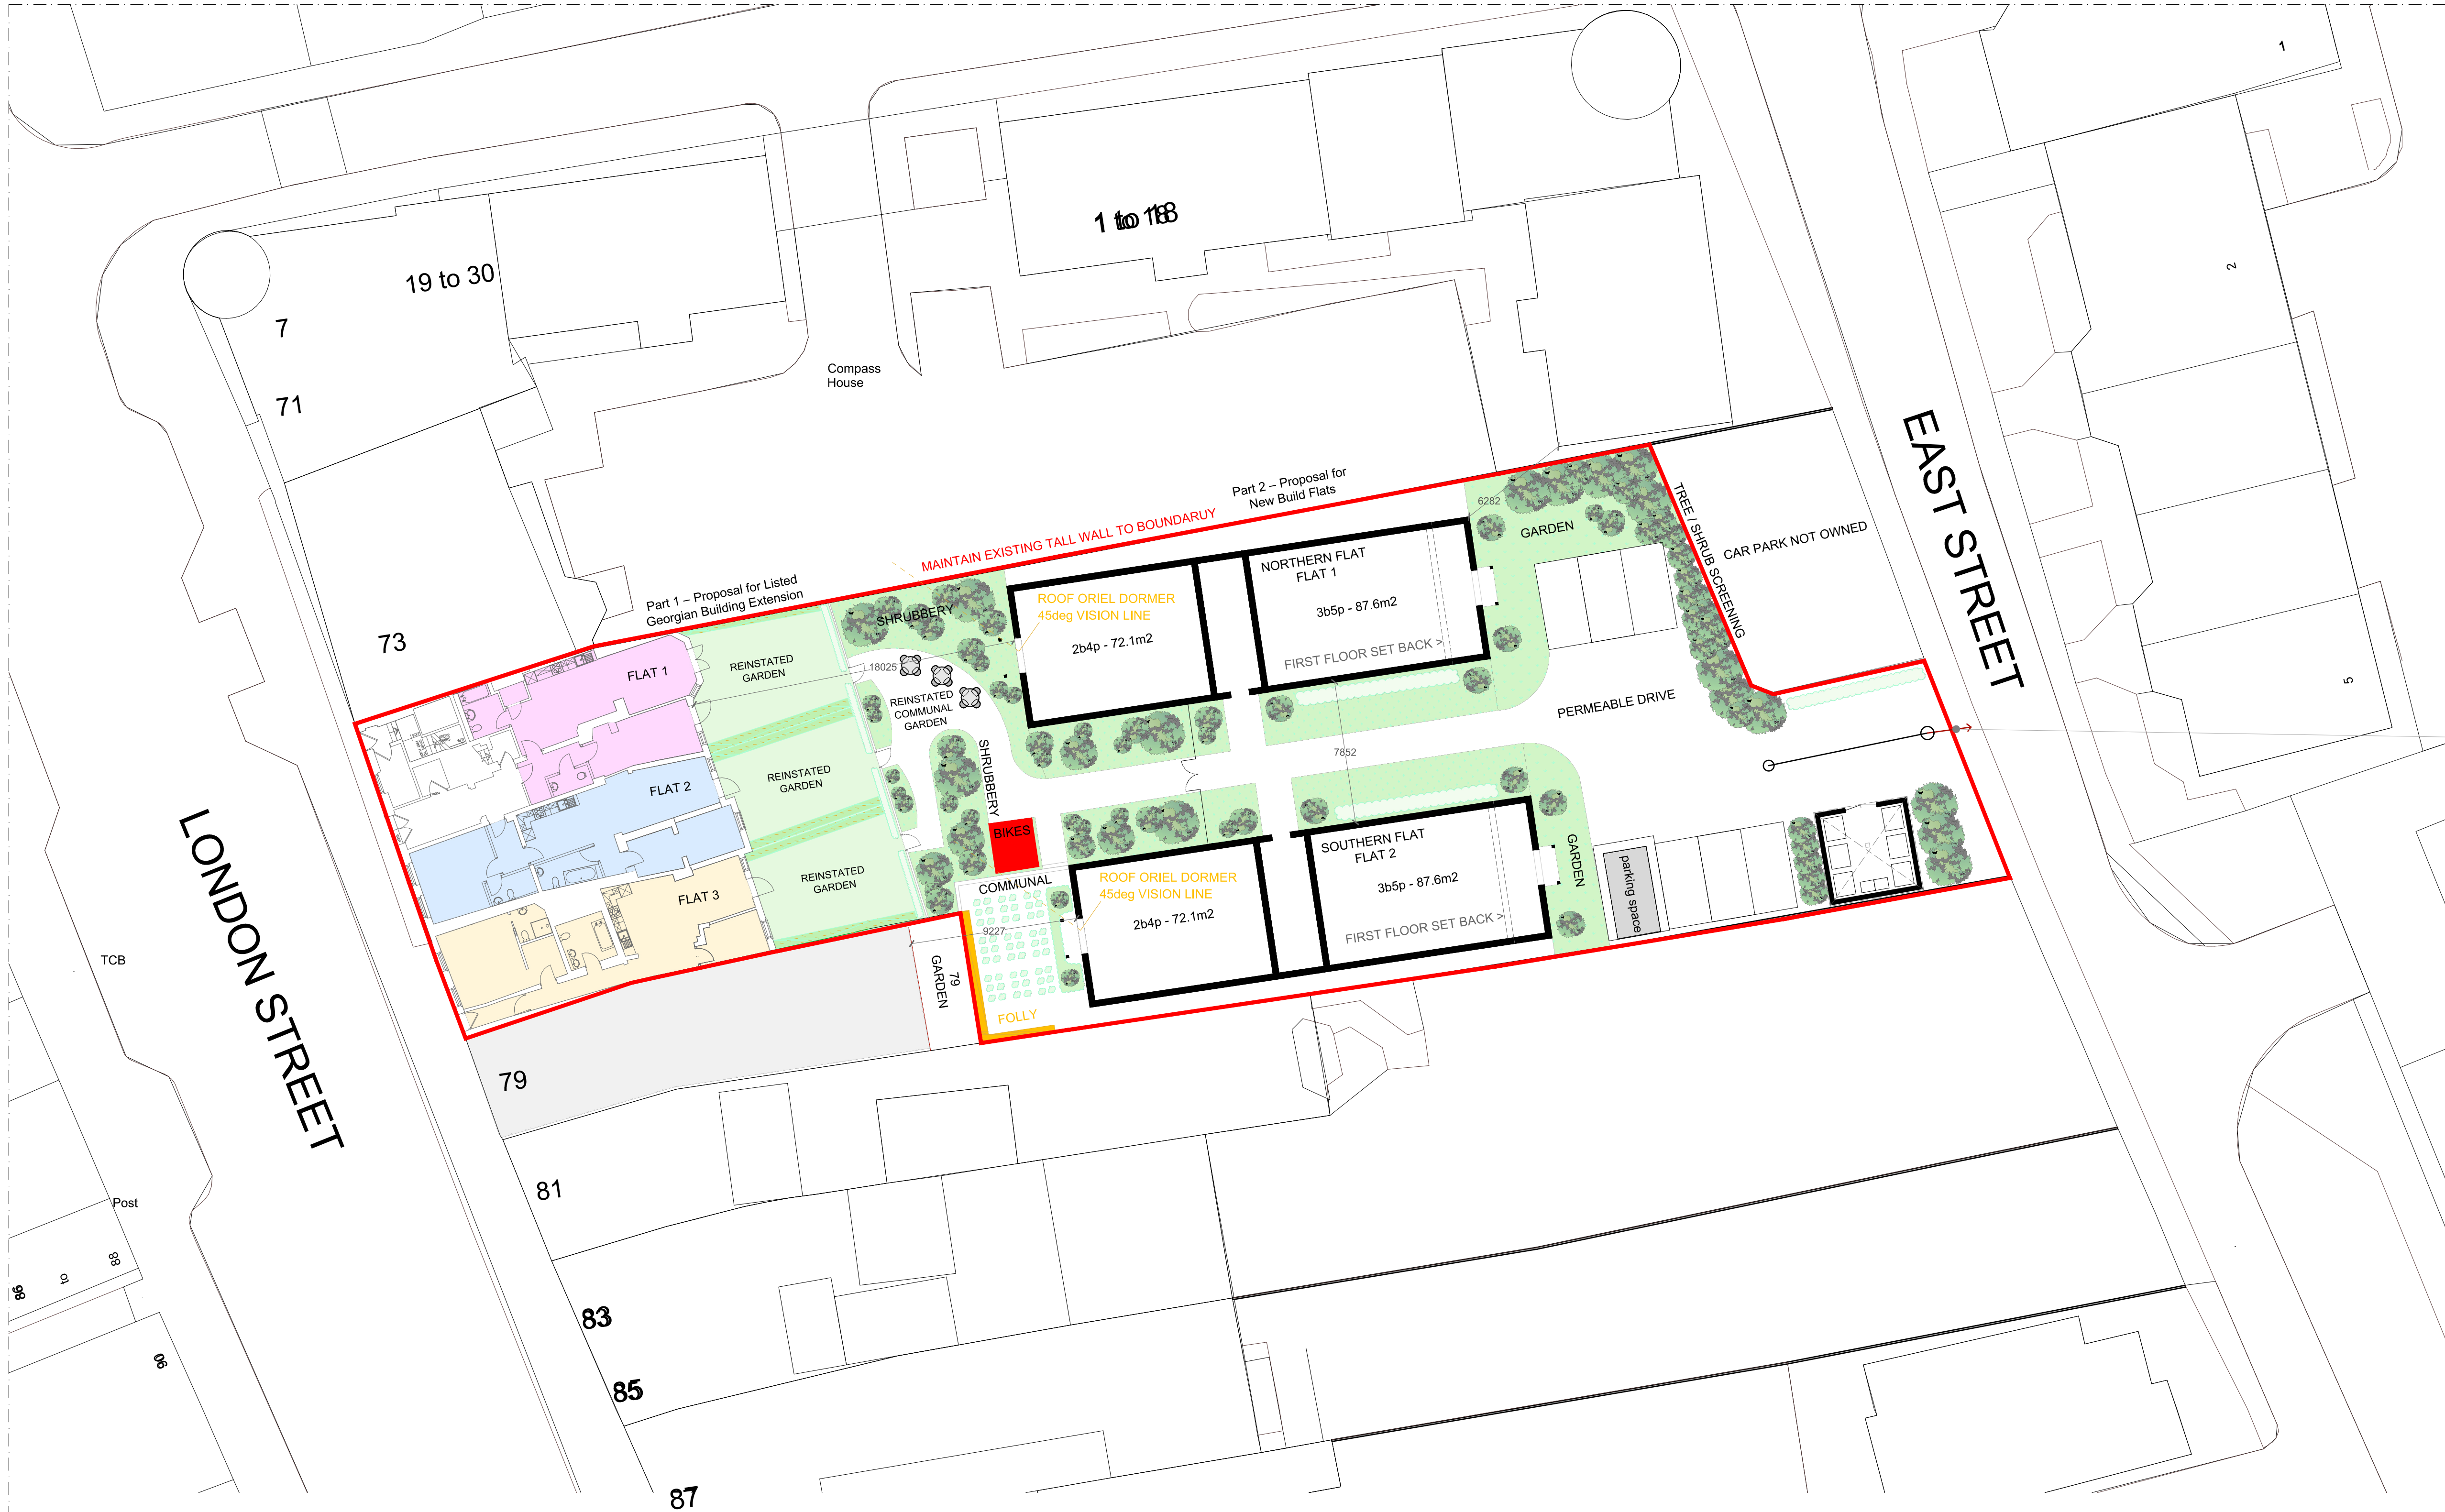

TE PLAN SHOWING:

PART 1 - LISTED GEORGIAN BUILDINGS REAR EXTENSION
PART 2 - PROPOSED NEW BUILD FLATS

NEW BUILD FLATS - 12 FLATS TOTAL:

Ground Floor 2x 3b5p / 2x 2b4p
First Floor 4x 2b4p
Roof 4x 2b3p