


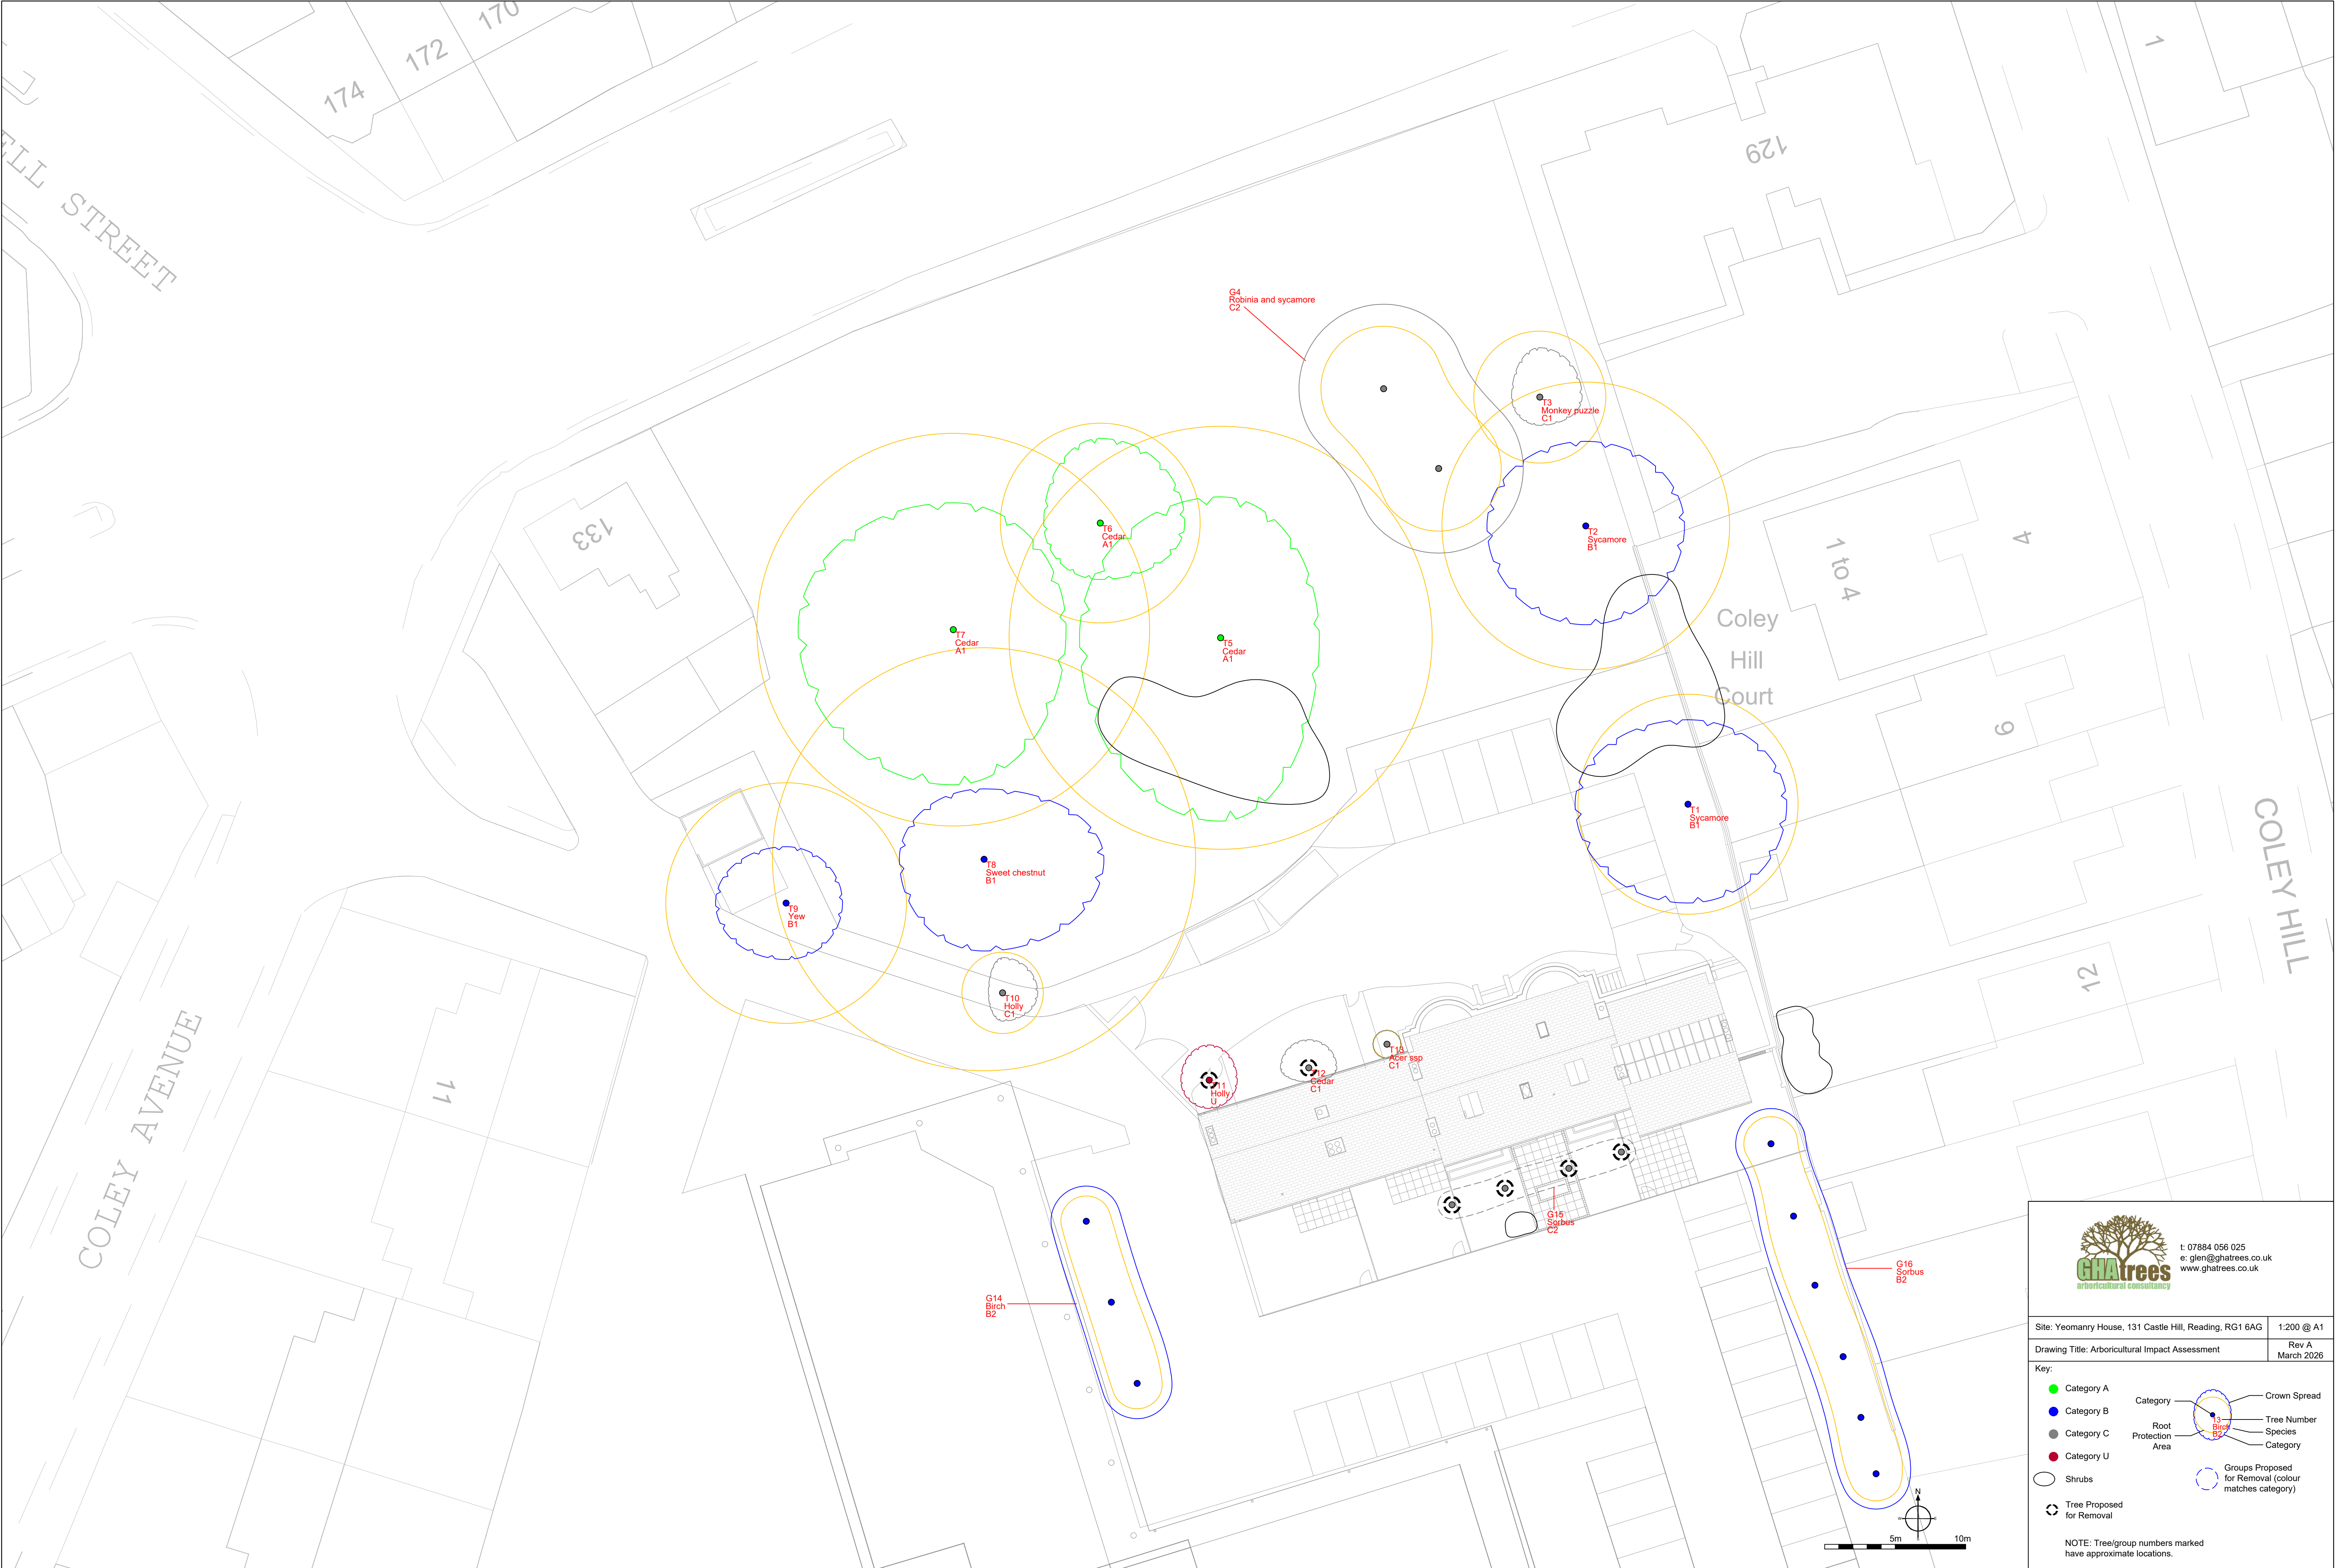



t: 07884 056 025
e: glen@ghatrees.co.uk
www.ghatrees.co.uk

Site: Yeomanry House, 131 Castle Hill, Reading, RG1 6AG	1:200 @ A1
Drawing Title: Arboricultural Impact Assessment	Rev A March 2026