



Leeds Building Society

Reading

10 Cross Street
Reading
RG1 1SN

Issue 02 - 05/03/2026



DESIGN



CORPORATE
SIGNAGE



DIGITAL
SIGNAGE



AFTERSALES
CARE

Elevations



- 1 Fascia
- 2 Projection Sign
- 3 Illuminated poster frames

Ground Floor
00.00 FFL



Site
Leeds Building Society
Reading

Job Number
157756A
Page
2
Drawing Location
W:\Sales\Leeds Building Society\1 Sites\

Scale
as shown @ A3
Issue / Rev
Issue 02

Drawn by
BI
Checked by
BF

Sales Rep
SG
Date
05/03/2026



BUTTERFIELD SIGNS LTD
174 Sunbridge Rd
Bradford West Yorkshire
BD1 2RZ
Tel: 01274 722244
Fax: 01274 848996
Web: www.butterfieldsigns.co.uk

Sign 1 - Fascia



1No. Face panels to be laser cut 2.5mm aluminium with 50mm returns powder coated RAL 5011. And 20mm step Top.
All text to be router cut 20mm clear acrylic leaving a retaining lip then pushed through. Acrylic to have face applied white, 1021 yellow and 1006 maize vinyl applied to the face.
Panels to be fixed using over an ED ladder frame, using extruded 40 x 40mm aluminium angle.
To be internally illuminated using LED lighting sheet.
Site address to be fret cut White vinyl applied to face.
Size: 4880mm x 615mm
Scale: 1:20
Height from ground to underside of sign is 3000mm
Note : Illumination 300cd/m²

RAL 5011

OPAL 050

RAL 1021

RAL 1006

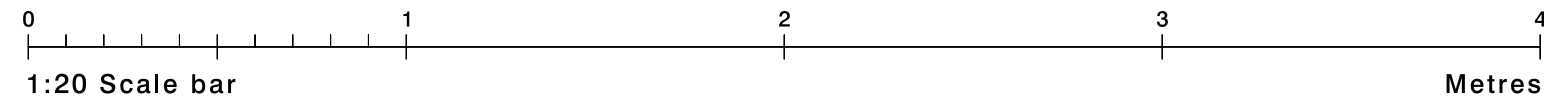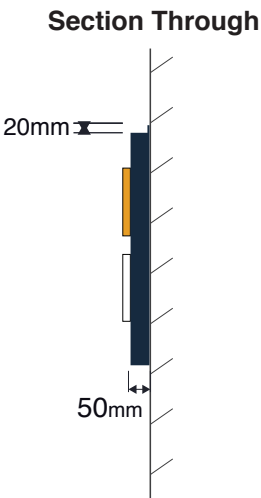

Site
Leeds Building Society
Reading

Job Number
157756A
Page
3
Drawing Location
W:\Sales\Leeds Building Society\1 Sites\

Scale
as shown @ A3
Issue / Rev
Issue 02

Drawn by
BI
Checked by
BF

Sales Rep
SG
Date
05/03/2026



BUTTERFIELD SIGNS LTD
174 Sunbridge Rd
Bradford West Yorkshire
BD1 2RZ
Tel: 01274 722244
Fax: 01274 848996
Web: www.butterfieldsigns.co.uk

Sign 2 - Projection Sign

1No. Formed aluminium panels with pushed through acrylic with panels painted RAL5011 steel blue, internally illuminated.
Size: 750mm x 750mm
Scale: 1:10


Height from ground to underside of sign is 3100mm
Note : Illumination 300cd/m²

RAL 5011

OPAL 050



RAL 1021

RAL 1006

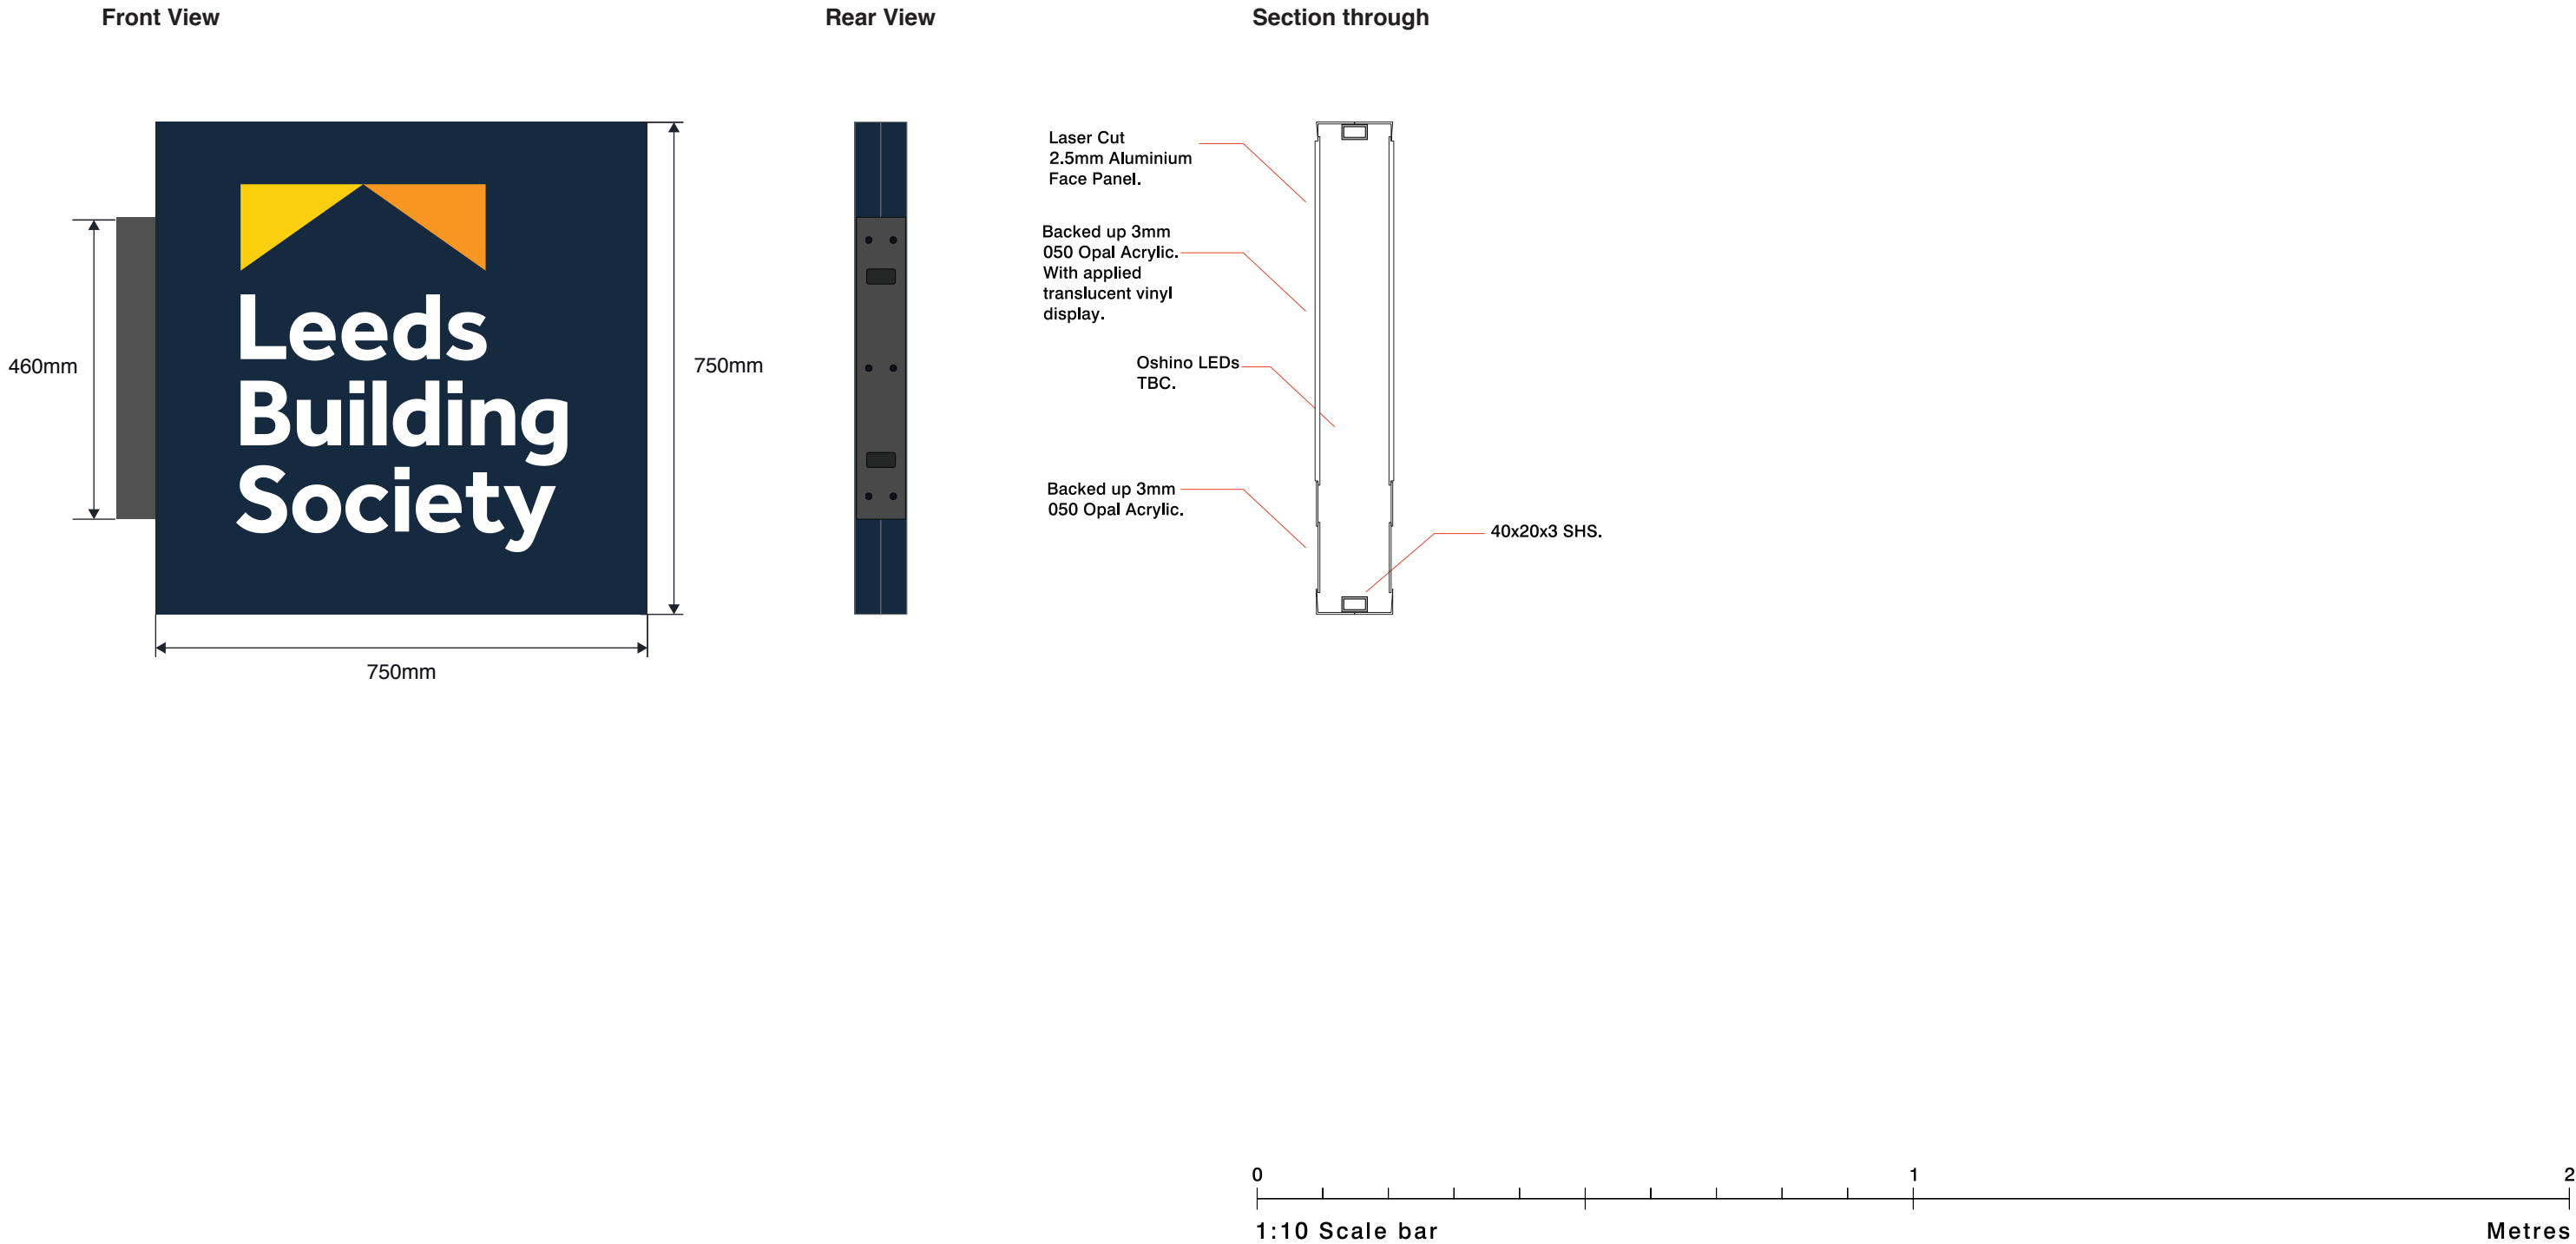

Sign 03 - Illuminated poster frames

02No. Double-sided 9mm acrylic A1 poster holder featuring built-in LED units to illuminate with a glow
Low power consumption, operating voltage: LED-12V or 24V, power: 12W-120W
Suspended on cables via side fixings
Size: As shown
Scale: 1:10

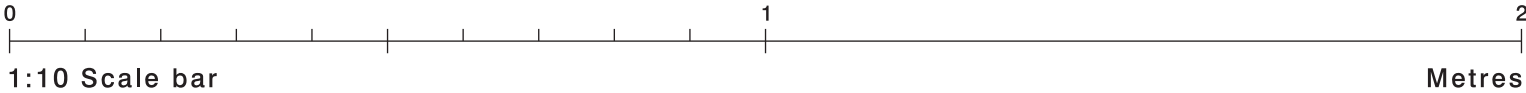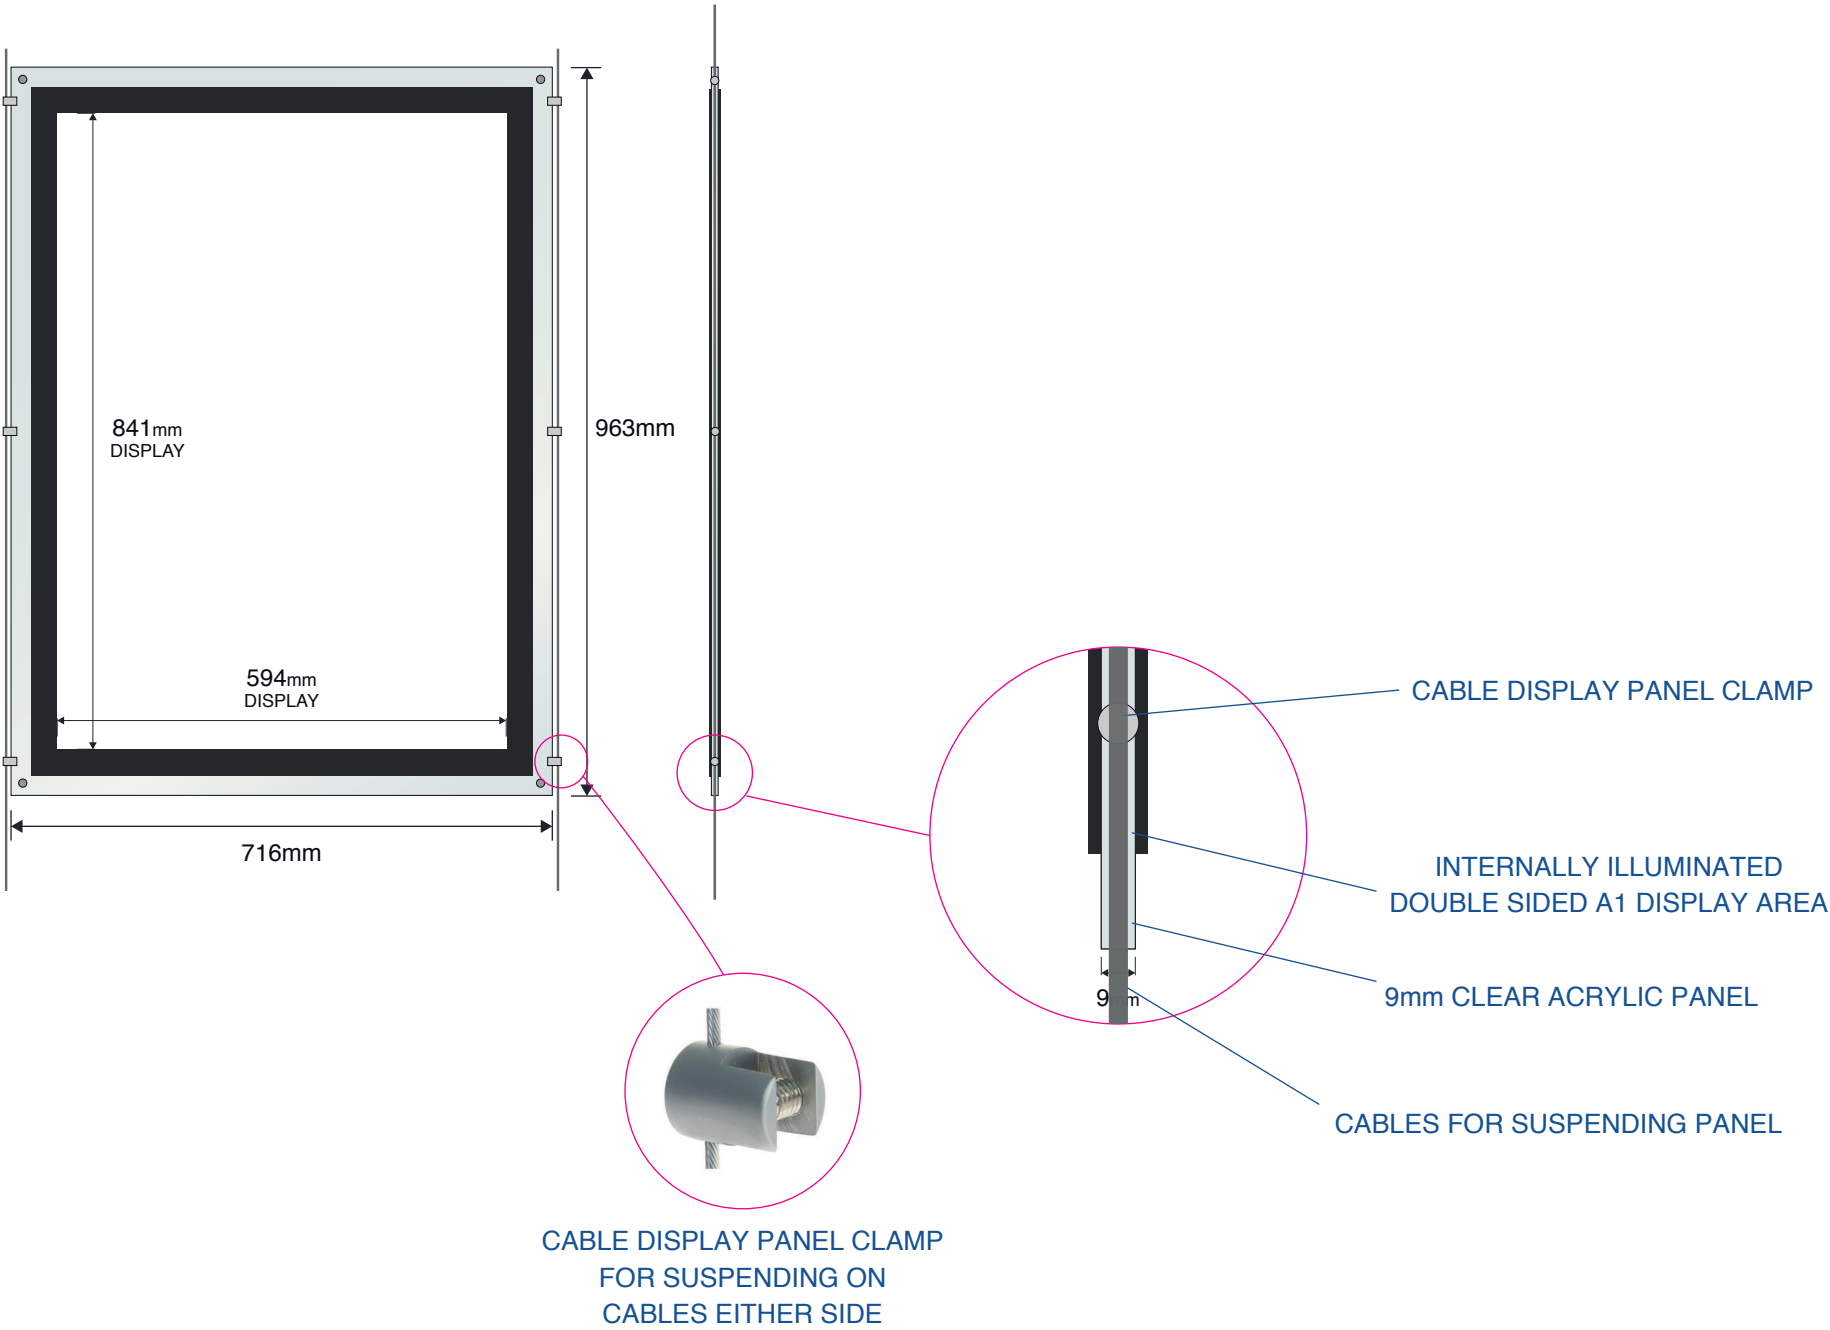

Site
Leeds Building Society
Reading

Job Number
157756A
Page
5
Drawing Location
W:\Sales\Leeds Building Society\1 Sites\

Scale
as shown @ A3
Issue / Rev
Issue 02

Drawn by
BI
Checked by
BF

Sales Rep
SG
Date
05/03/2026



BUTTERFIELD SIGNS LTD
174 Sunbridge Rd
Bradford West Yorkshire
BD1 2RZ
Tel: 01274 722244
Fax: 01274 848996
Web: www.butterfieldsigns.co.uk