


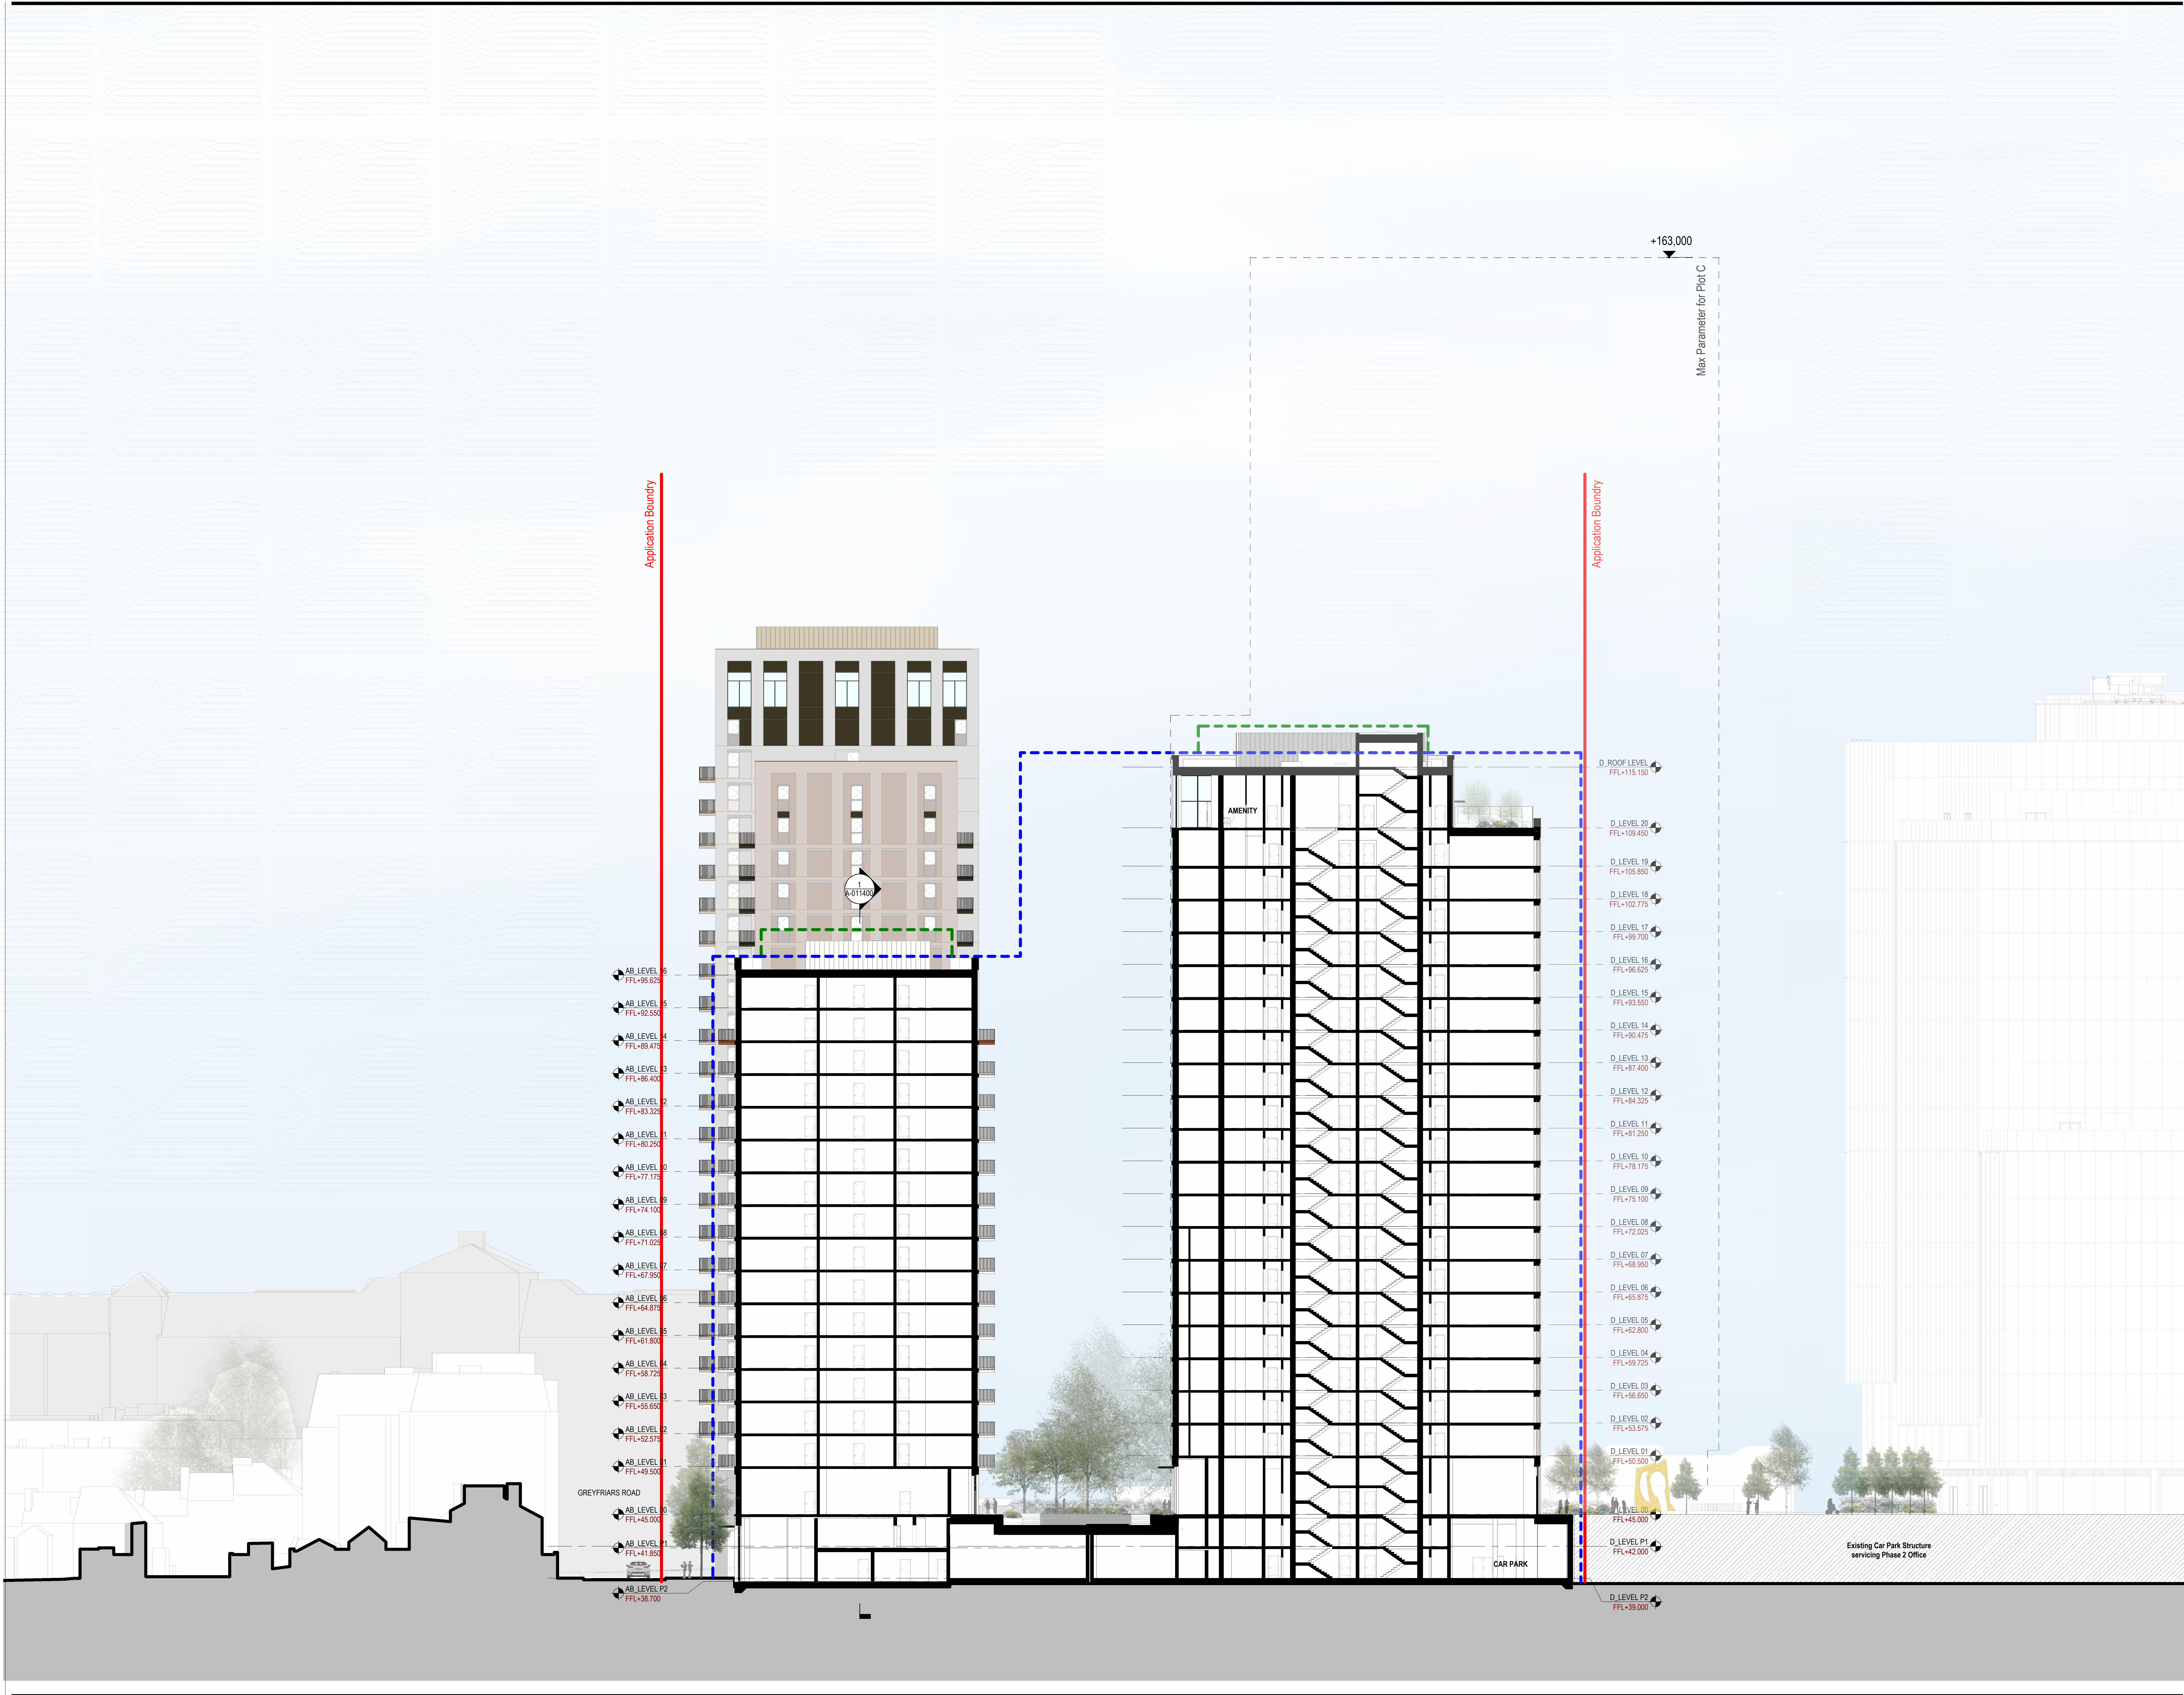


notes:
Do not scale from drawings. All discrepancies to be reported to
Gensler architect immediately.
All dimensions to be verified by contractor on site prior to any works

Key Legend			
—	Application Boundary		
—	Approved Parameter Volume		
—	Limited Parameter Pop Up Zones for Plant, Stair, Access and Lift Overruns. Refer to Design Code (Scenario 2) Point 2.21.1 for Details		
—	Max Plot Parameter for Plot C		
—	Approved Planning Permission 20-30 Greyfriars Road		

rev	date	revision note	drawn	checked
P06	13.03.26	Issued for Planning	AM	EF
P05	04.03.26	Final Review for Planning	DU	EF
P04	20.02.26	Draft Issue for Planning	DU	EF
P03	06.02.26	Draft Issue for Planning	MF	EF
P02	30.01.26	Draft Issue for Planning	MF	EF
P01	23.01.26	Draft Issue for Planning	MF	EF

Gensler
Moretown
London
E1W 1YW
England
United Kingdom

client
Lincoln mgt
Applicant:
SH Reading Master LLP
Charter Place
25-27 Seaton Place
Jersey

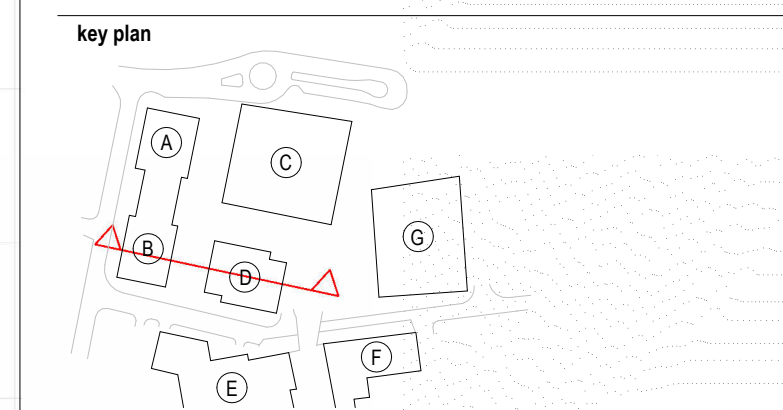

category
1 GENERAL ARRANGEMENT
title
PROPOSED GA SECTION WEST-EAST
BUILDING B-D

project
Station Hill, phase 3A
(Plots A B and D)
project number
08.8531.000
scale
1: 200@A0
project code
SHP3 - GEN - XX - ZZ - D - A-011401
date of first issue
23.01.2025
status
S0
discipline
P06
drawn
MF
checked
AM

© Gensler 2025
All rights reserved, including but not limited to The Copyright, Design and Patents Act 1988