


Z:\10239_STATION_HILL_PHASE_3\TCADRAWINGS\0AS_20260123\SH3-LDA-P3-ZZ-PL-L-100-102.DWG

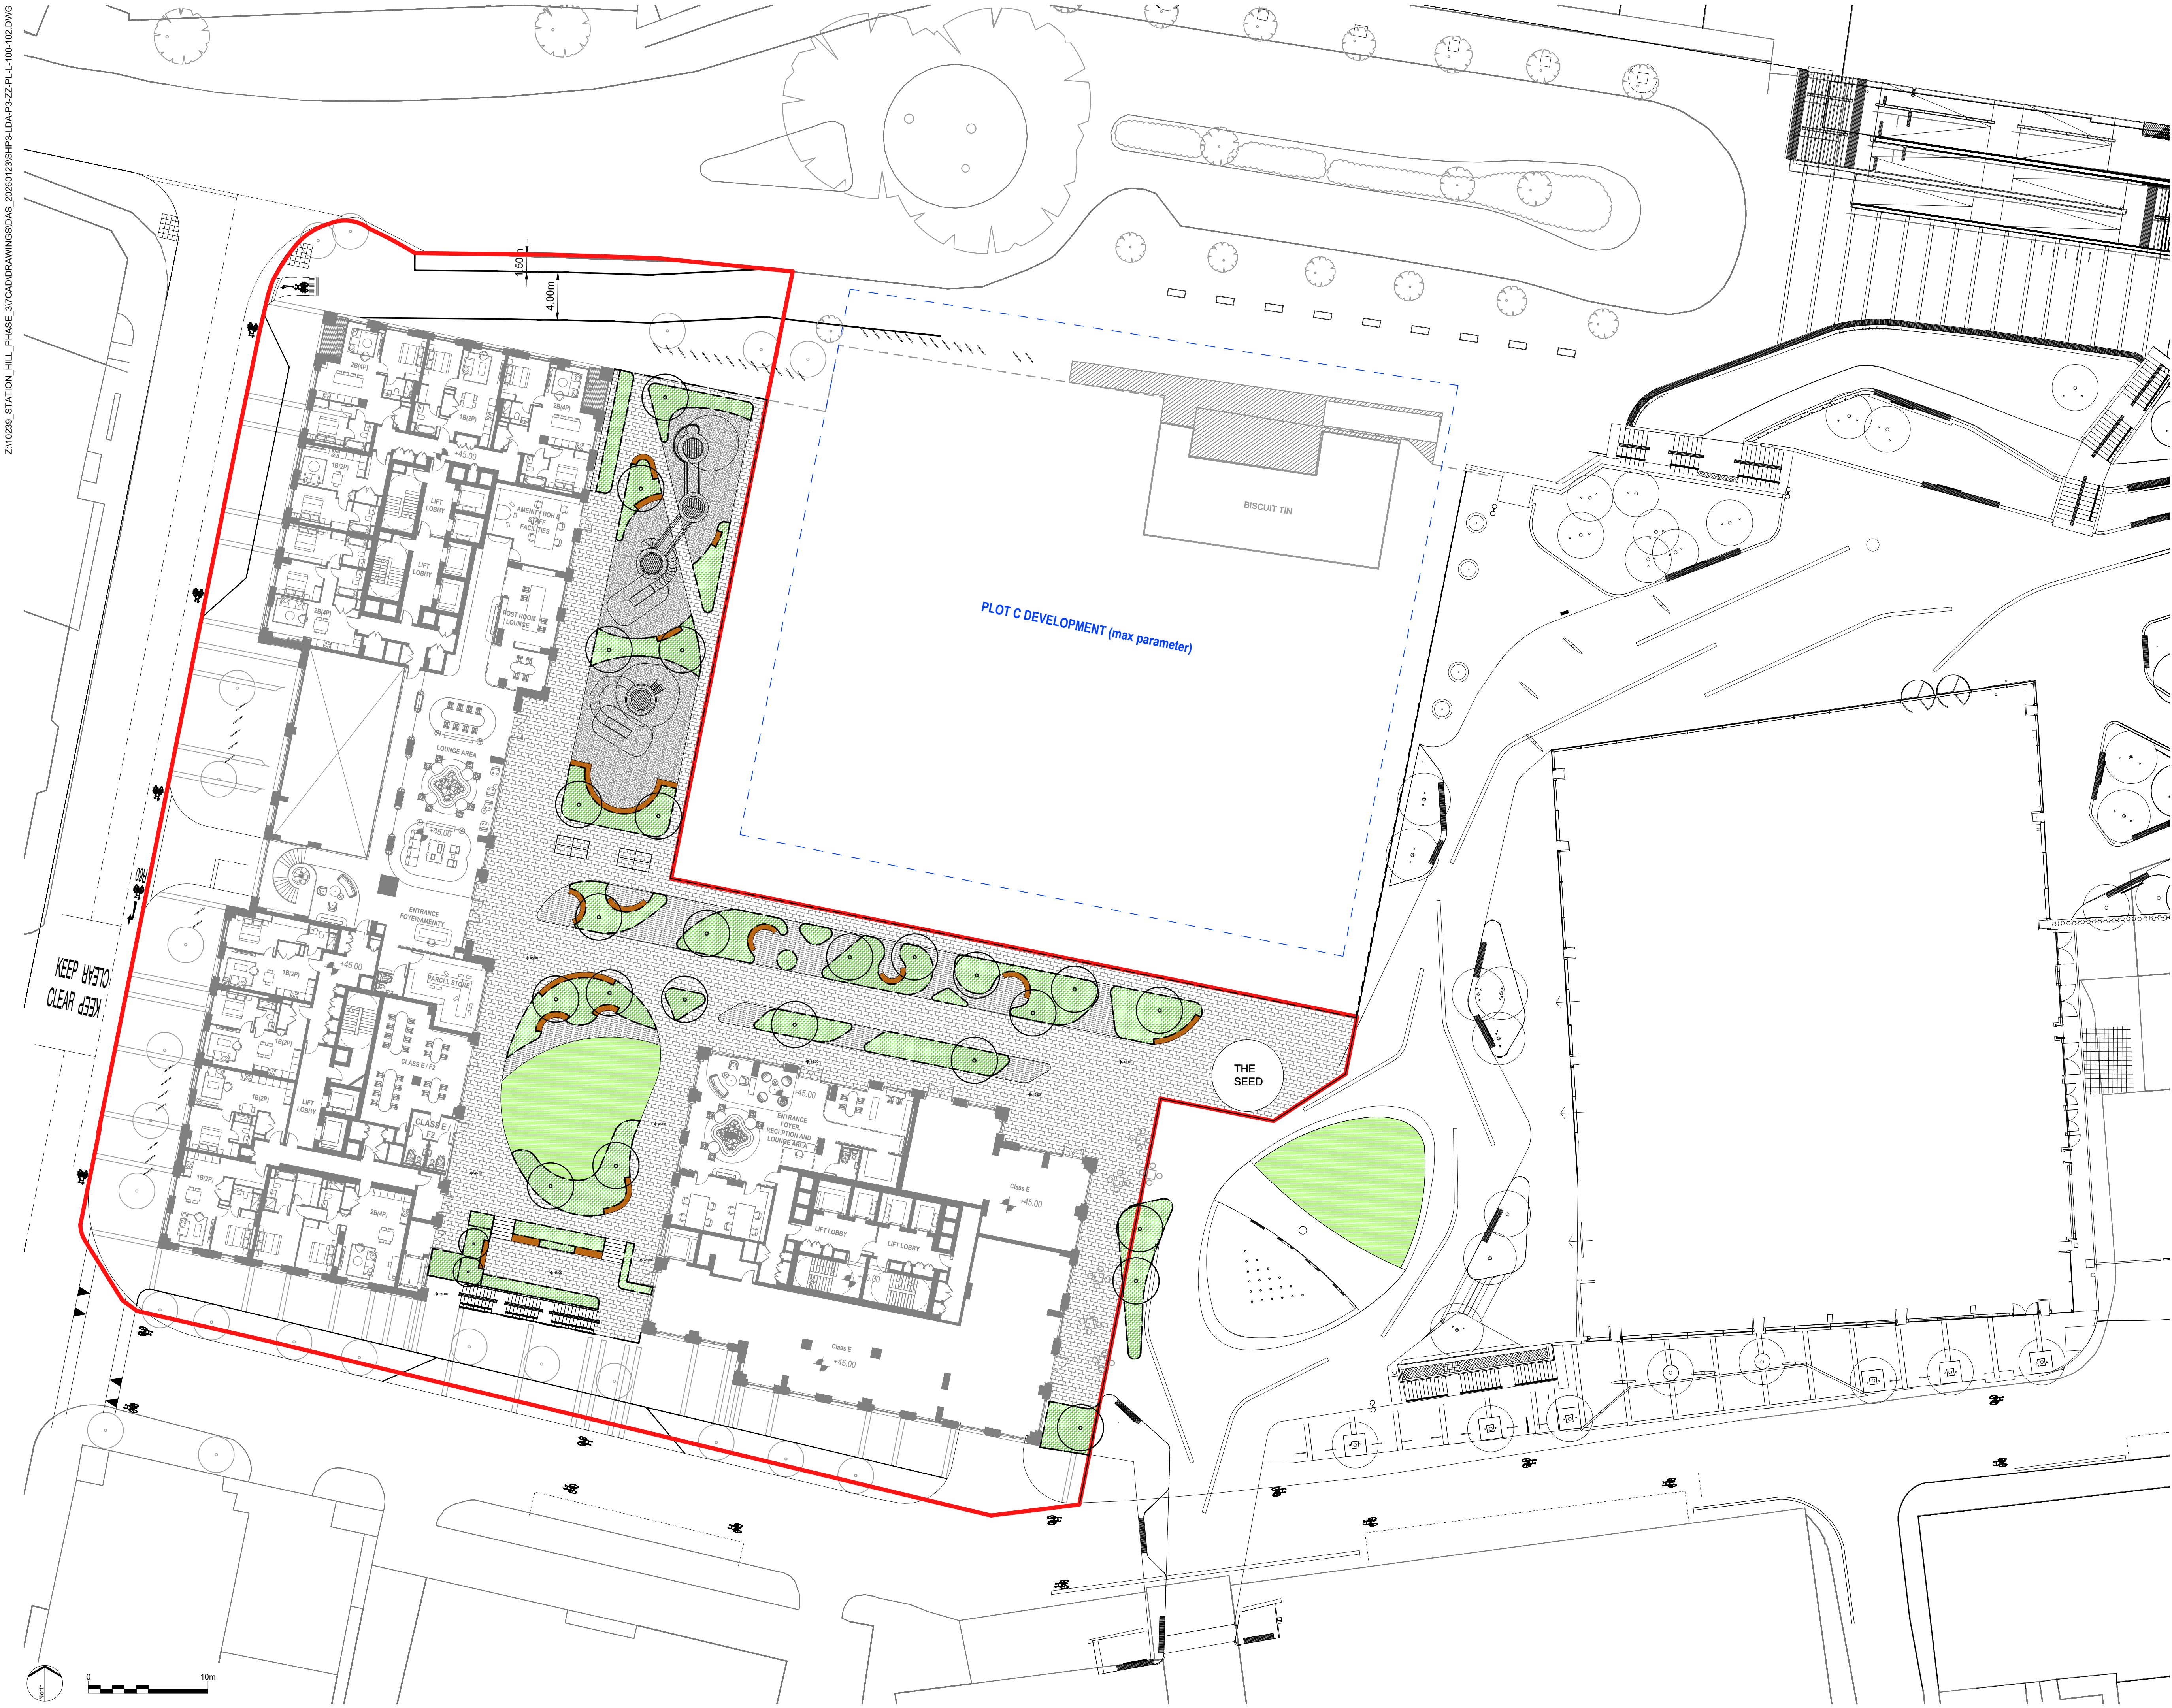

LEGEND

KEY

GENERAL

- APPLICATION BOUNDARY
- LEVELS

HARDWORKS

- RECONSTITUTED FLAG PAVING 200MM X 600MM; OATMEAL, INDIAN AND LIGHT GRANITE COLOUR; TEXTURED FINISH; MODAL
- PAVING TYPE 02 - RECONSTITUTED STONE SETTS, 100MM X 300MM, LIGHT GRANITE COLOUR; SMOOTH FINISH; MODAL
- PLAYGROUND SAFETY SURFACE

FURNITURE

- TIMBER BENCHES
- PINGPONG TABLES
- MOVABLE TABLE AND CHAIRS
- PLAY ELEMENTS

EDGE TYPES

- PLANTER EDGES
- BALUSTRADE

SOFTWORKS

- PROPOSED HERBACEOUS PLANTING
- LAWN
- PROPOSED TREES

- NOTES
- Information outside of red line boundary is shown for contextual purposes only and subject to a S278 agreement.
 - Proposed levels and drainage are shown indicatively for concept coordination. Refer to engineers' drawings for all levels, drainage, build ups and services.
 - Refer to Architect's drawings for balustrades and wall claddings.

- GENERAL NOTES
- Do not scale drawing.
 - This drawing must be read in conjunction with all consultants' relevant drawings and specifications.
 - All setting out, levels and dimensions and sequence of construction to be agreed on site prior to ordering/manufacturing of materials.

REV.	DESCRIPTION	APP.	DATE
------	-------------	------	------

LDĀDESIGN

PROJECT TITLE
STATION HILL PHASE 3

DRAWING TITLE
PODIUM LEVEL
GENERAL ARRANGEMENT

ISSUED BY	London	T: 020 7467 1470
DATE	MARCH 2026	DRAWN
SCALE@A1	1:250	CHECKED
STATUS	Draft	APPROVED

DWG. NO SHP3-LDA-P3-ZZ-PL-L-100-102

No dimensions are to be scaled from this drawing.
All dimensions are to be checked on site.
Area measurements for indicative purposes only.

© LDA Design Consulting LLP. Quality Assured to BS EN ISO 9001:2000
Sources Ordnance Survey