


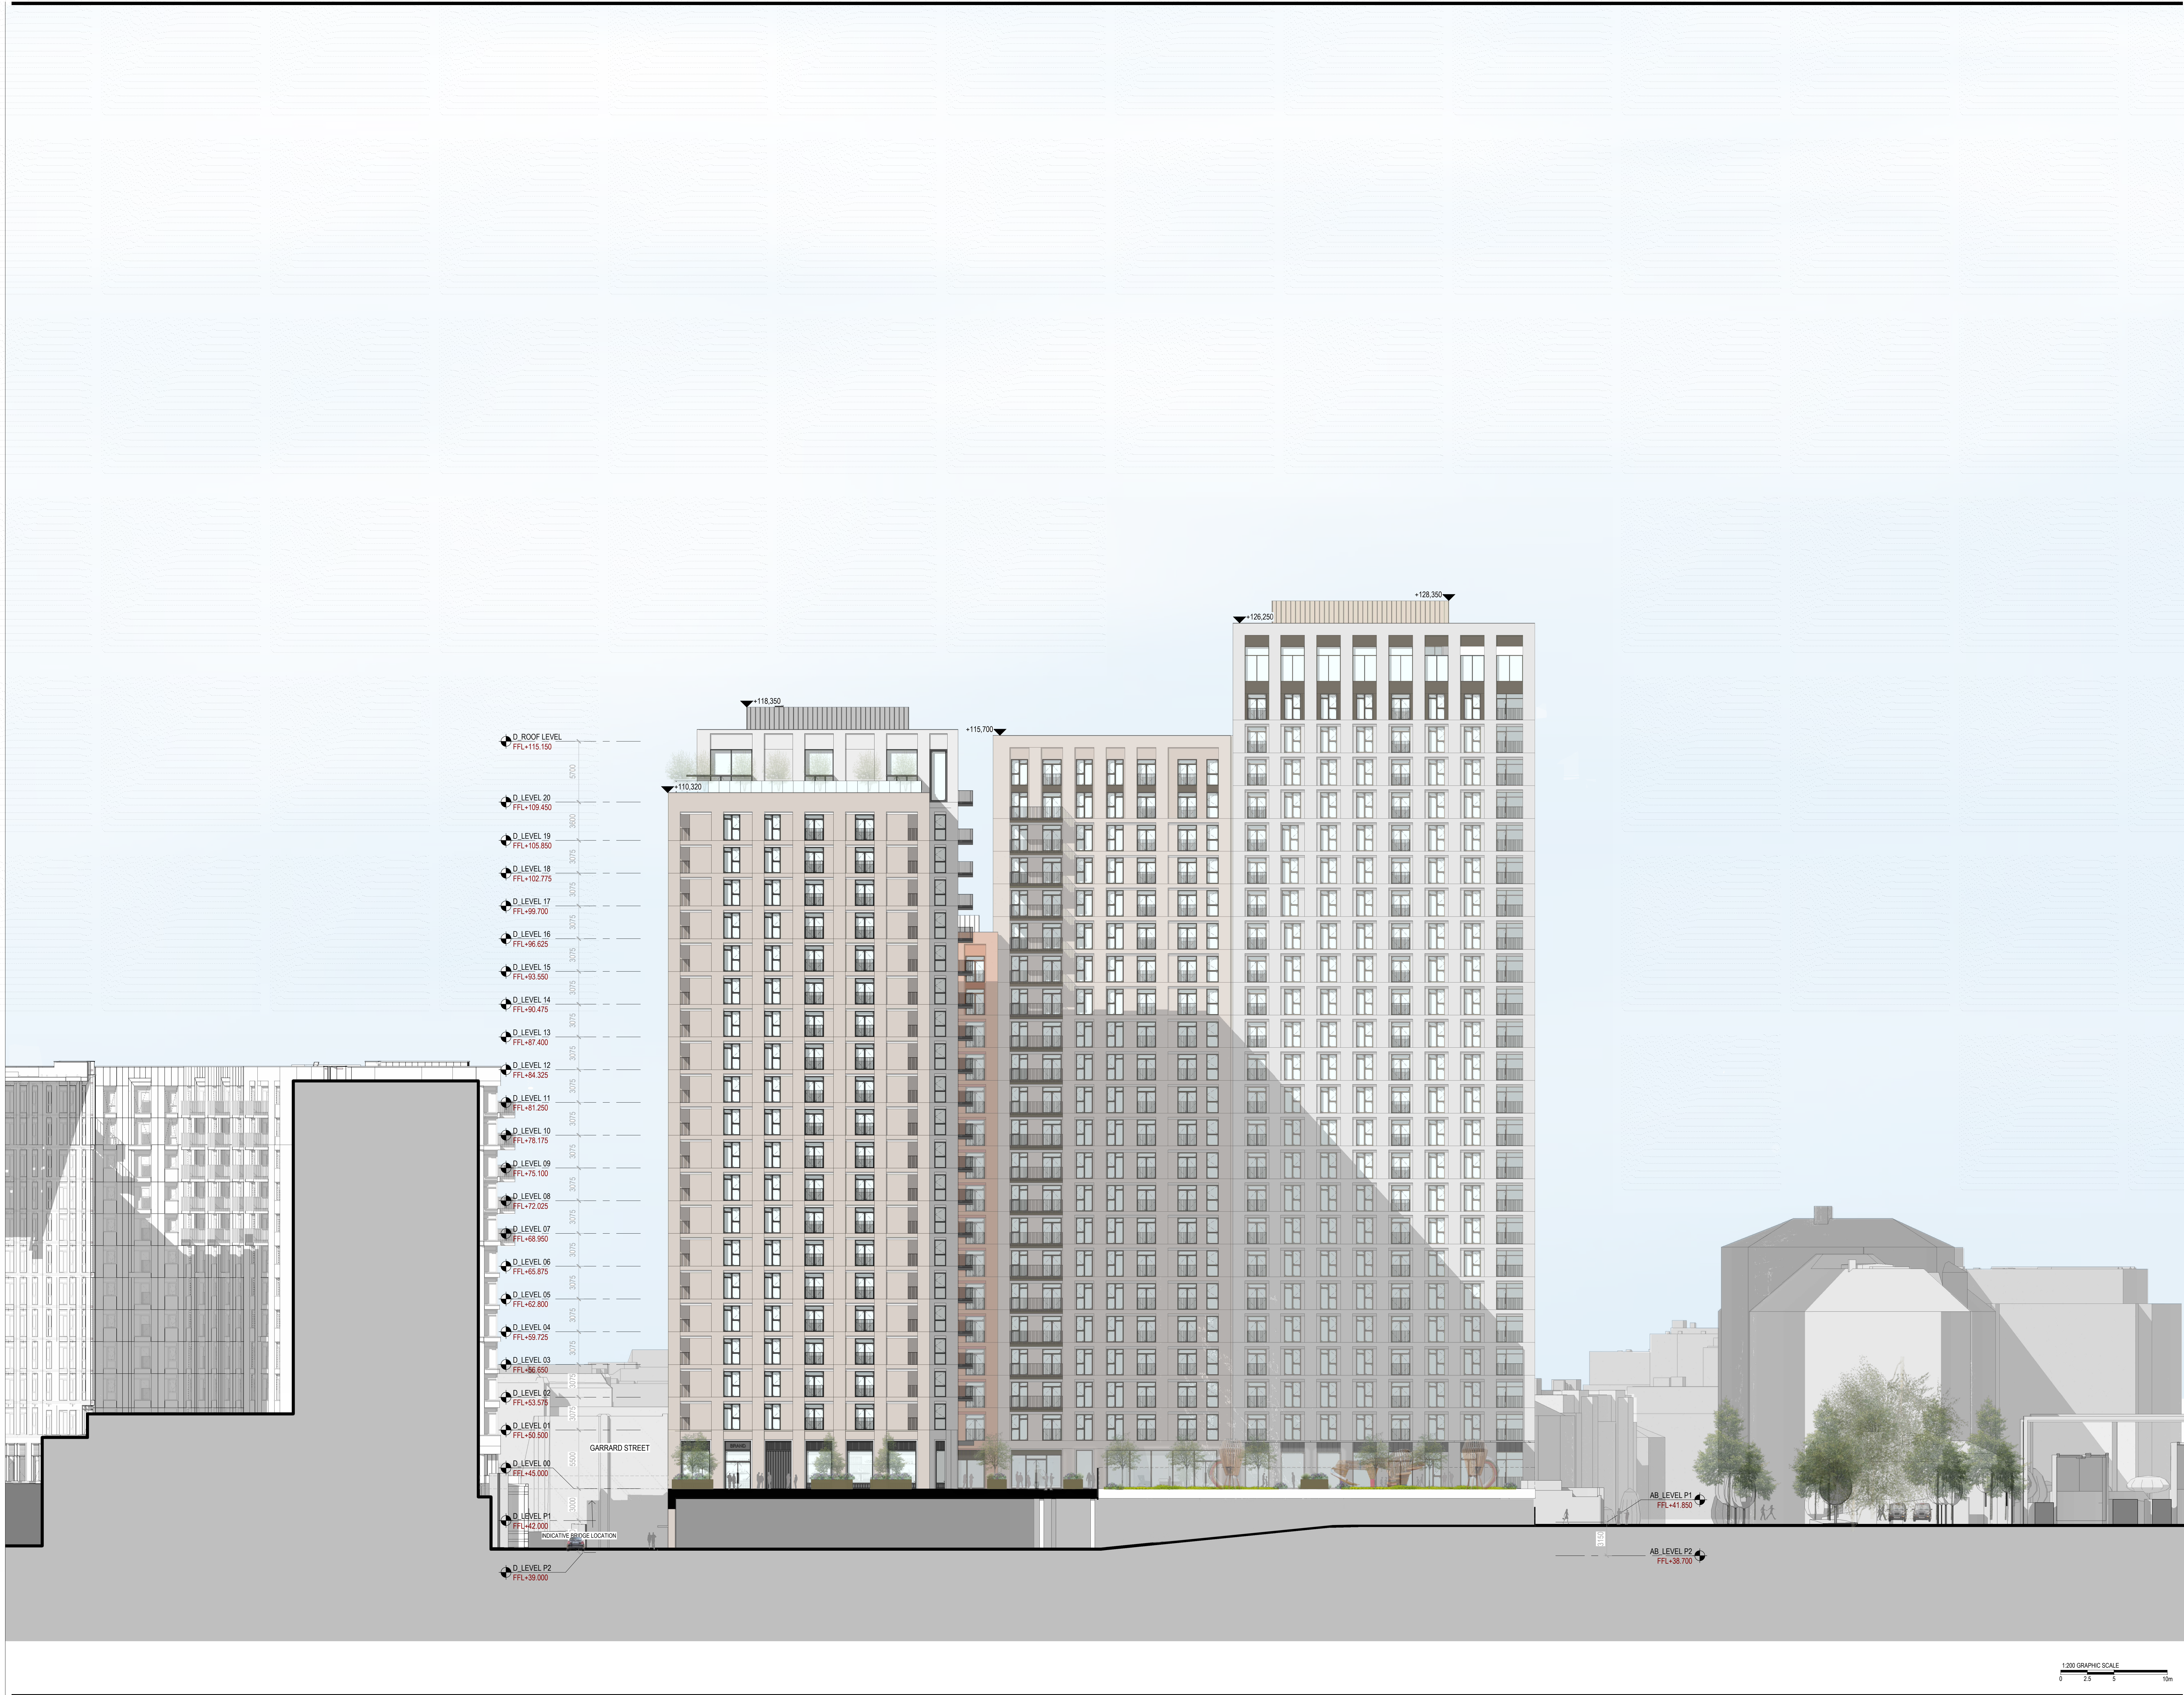


notes:  
Do not scale from drawings. All discrepancies to be reported to  
Gensler architect immediately.  
All dimensions to be verified by contractor on site prior to any works

| rev | date     | revision note             | drawn | checked |
|-----|----------|---------------------------|-------|---------|
| P06 | 13.03.26 | Issued for Planning       | AM    | EF      |
| P05 | 04.03.26 | Final Review for Planning | DU    | EF      |
| P04 | 20.02.26 | Draft Issue for Planning  | DU    | EF      |
| P03 | 06.02.26 | Draft Issue for Planning  | MF    | EF      |
| P02 | 30.01.26 | Draft Issue for Planning  | SW    | EF      |
| P01 | 23.01.26 | Draft Issue for Planning  | SW    | EF      |

**Gensler**  
Moretown  
London  
E1W 1YW  
England  
United Kingdom

client  
**Lincoln**   
Applicant:  
SH Reading Master LLP  
Charter Place  
25-27 Seaton Place  
Jersey

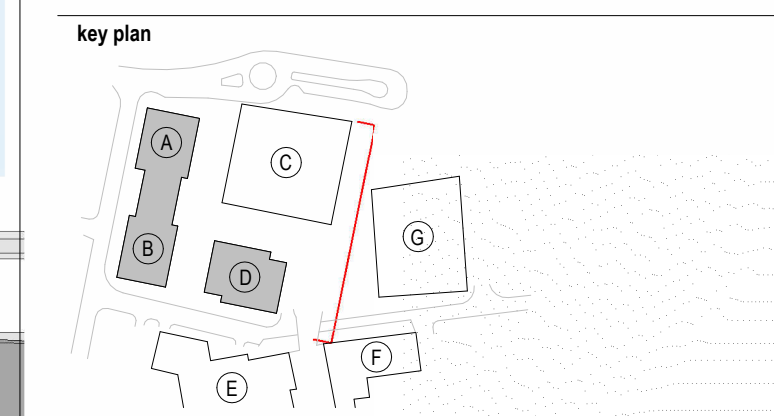

category  
1 GENERAL ARRANGEMENT  
drawing  
010000-019999 PLANS TOWN PLANNING  
title  
PROPOSED PLOTS AB & D -  
ELEVATION - EAST

project  
Station Hill, phase 3A  
(Plots A B and D)  
project number  
08.8531.000  
scale  
1:200@A0  
date of first issue  
23.01.2026  
status  
P06  
project code  
SHP3 - GEN - XX - ZZ - D - A-011302  
discipline  
number