



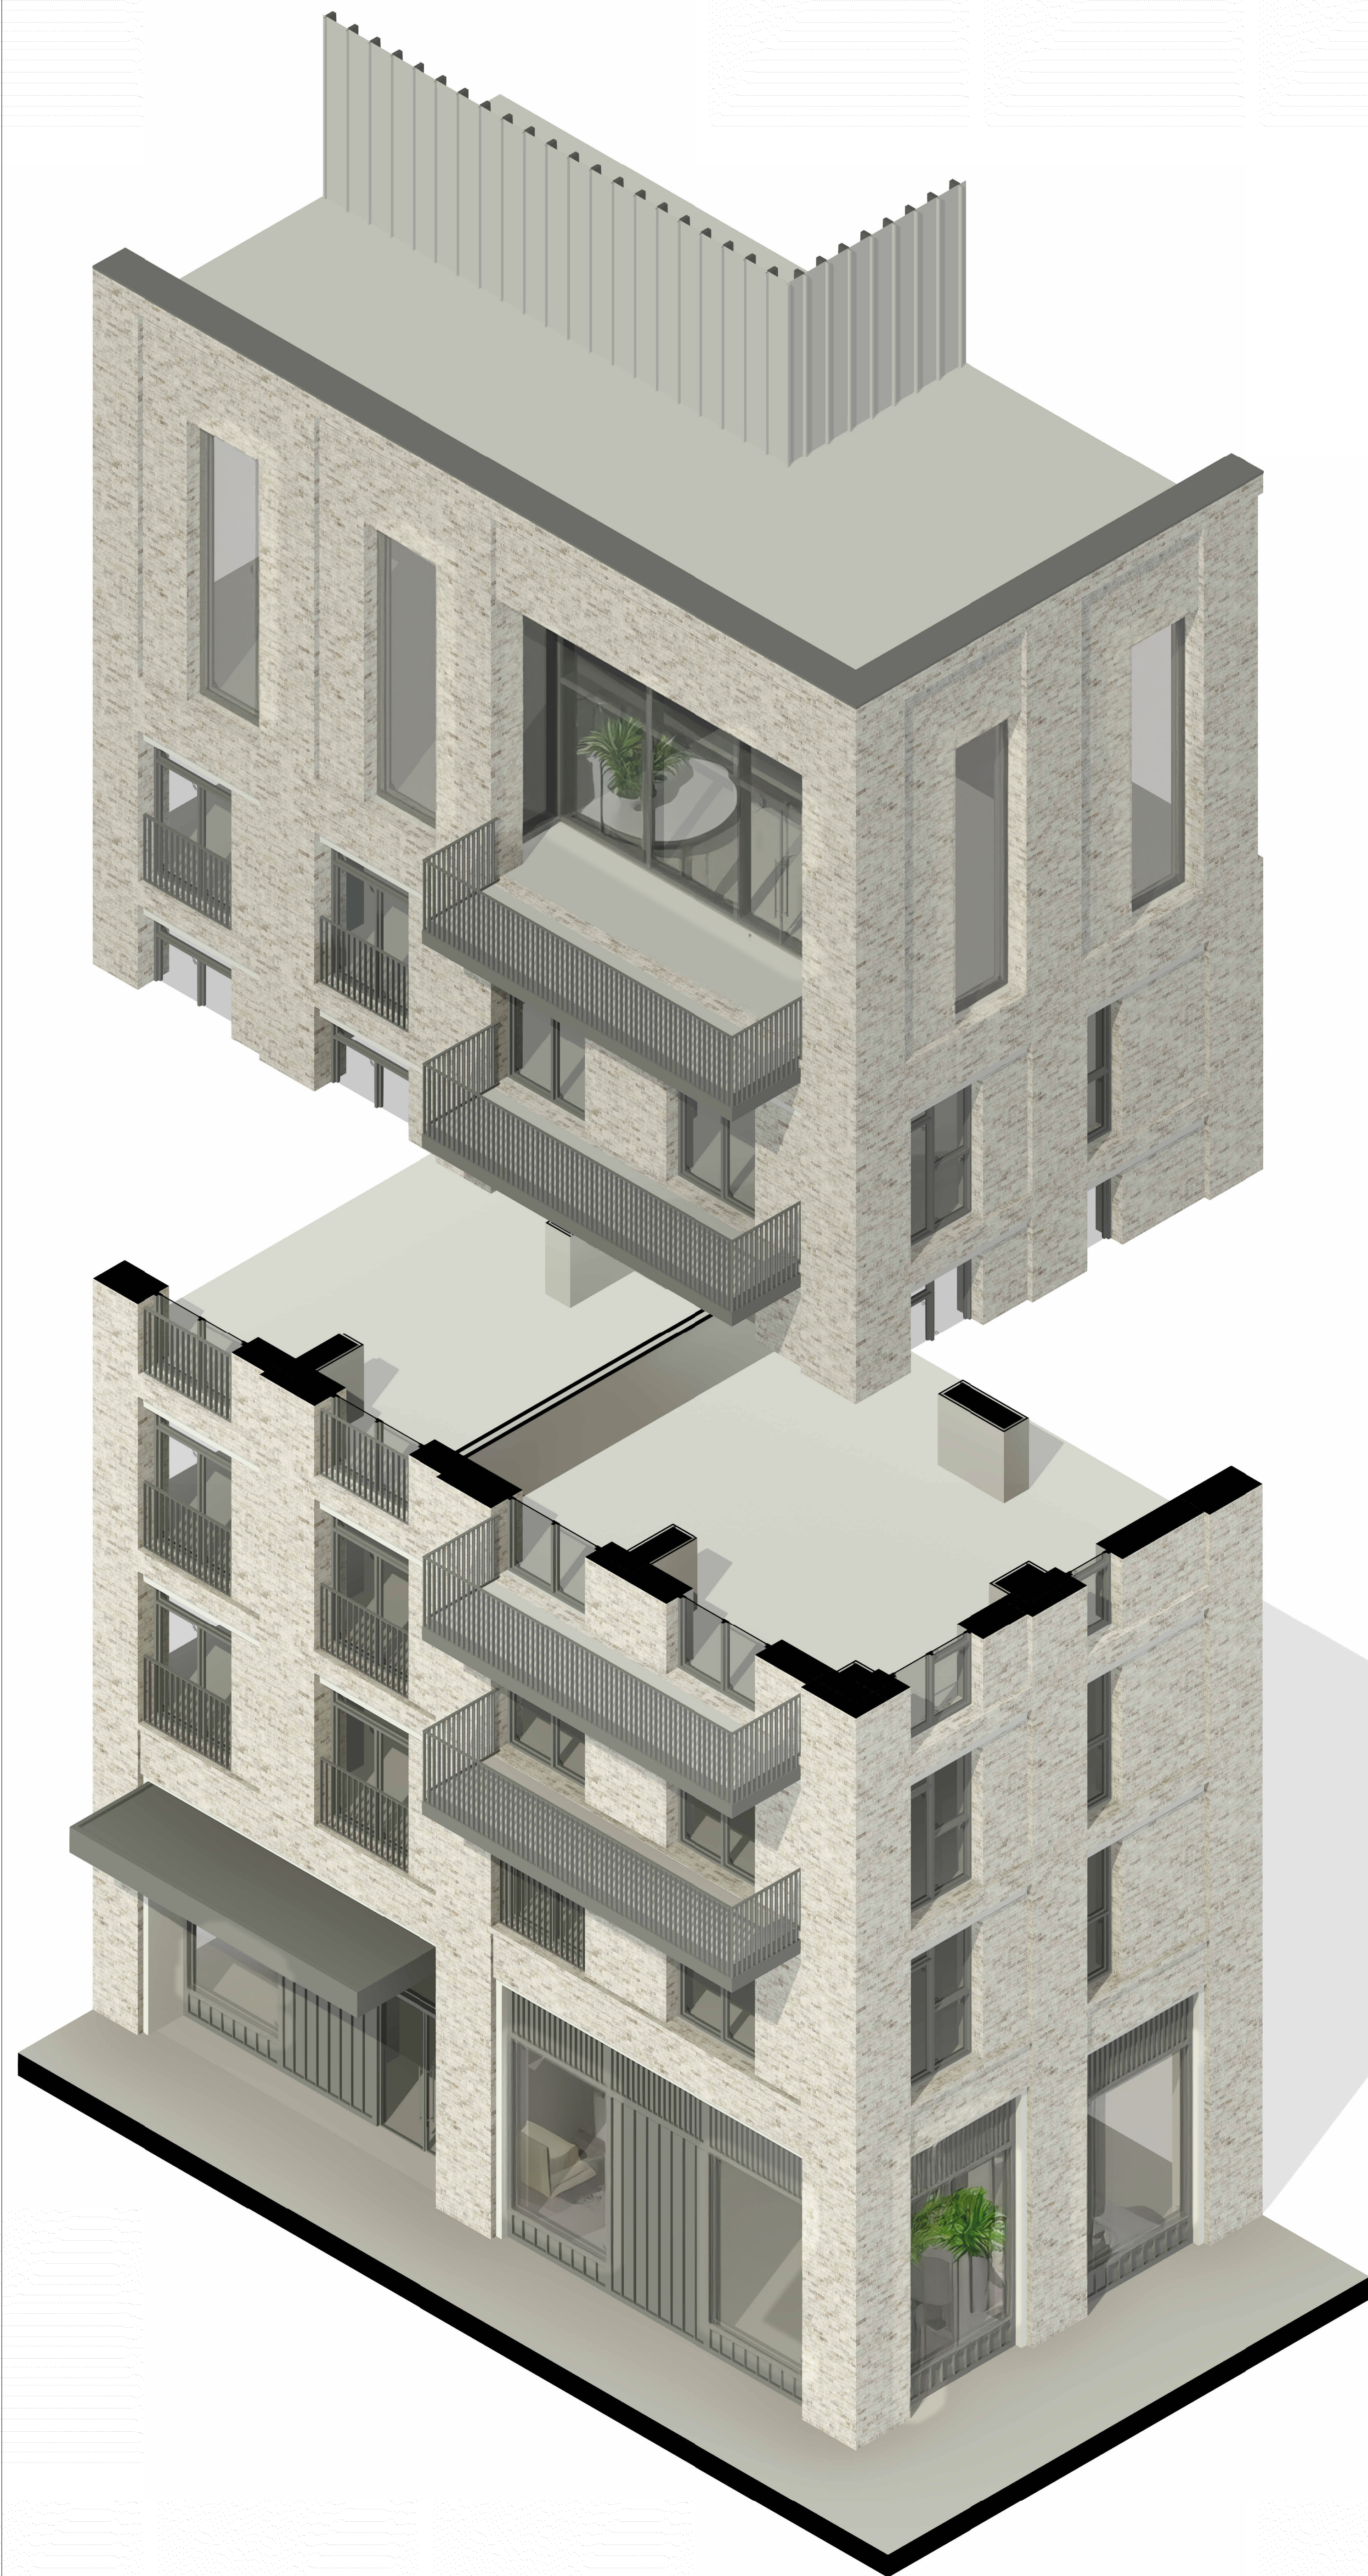

1 PLOT D BAY STUDY - AXO
SCALE:

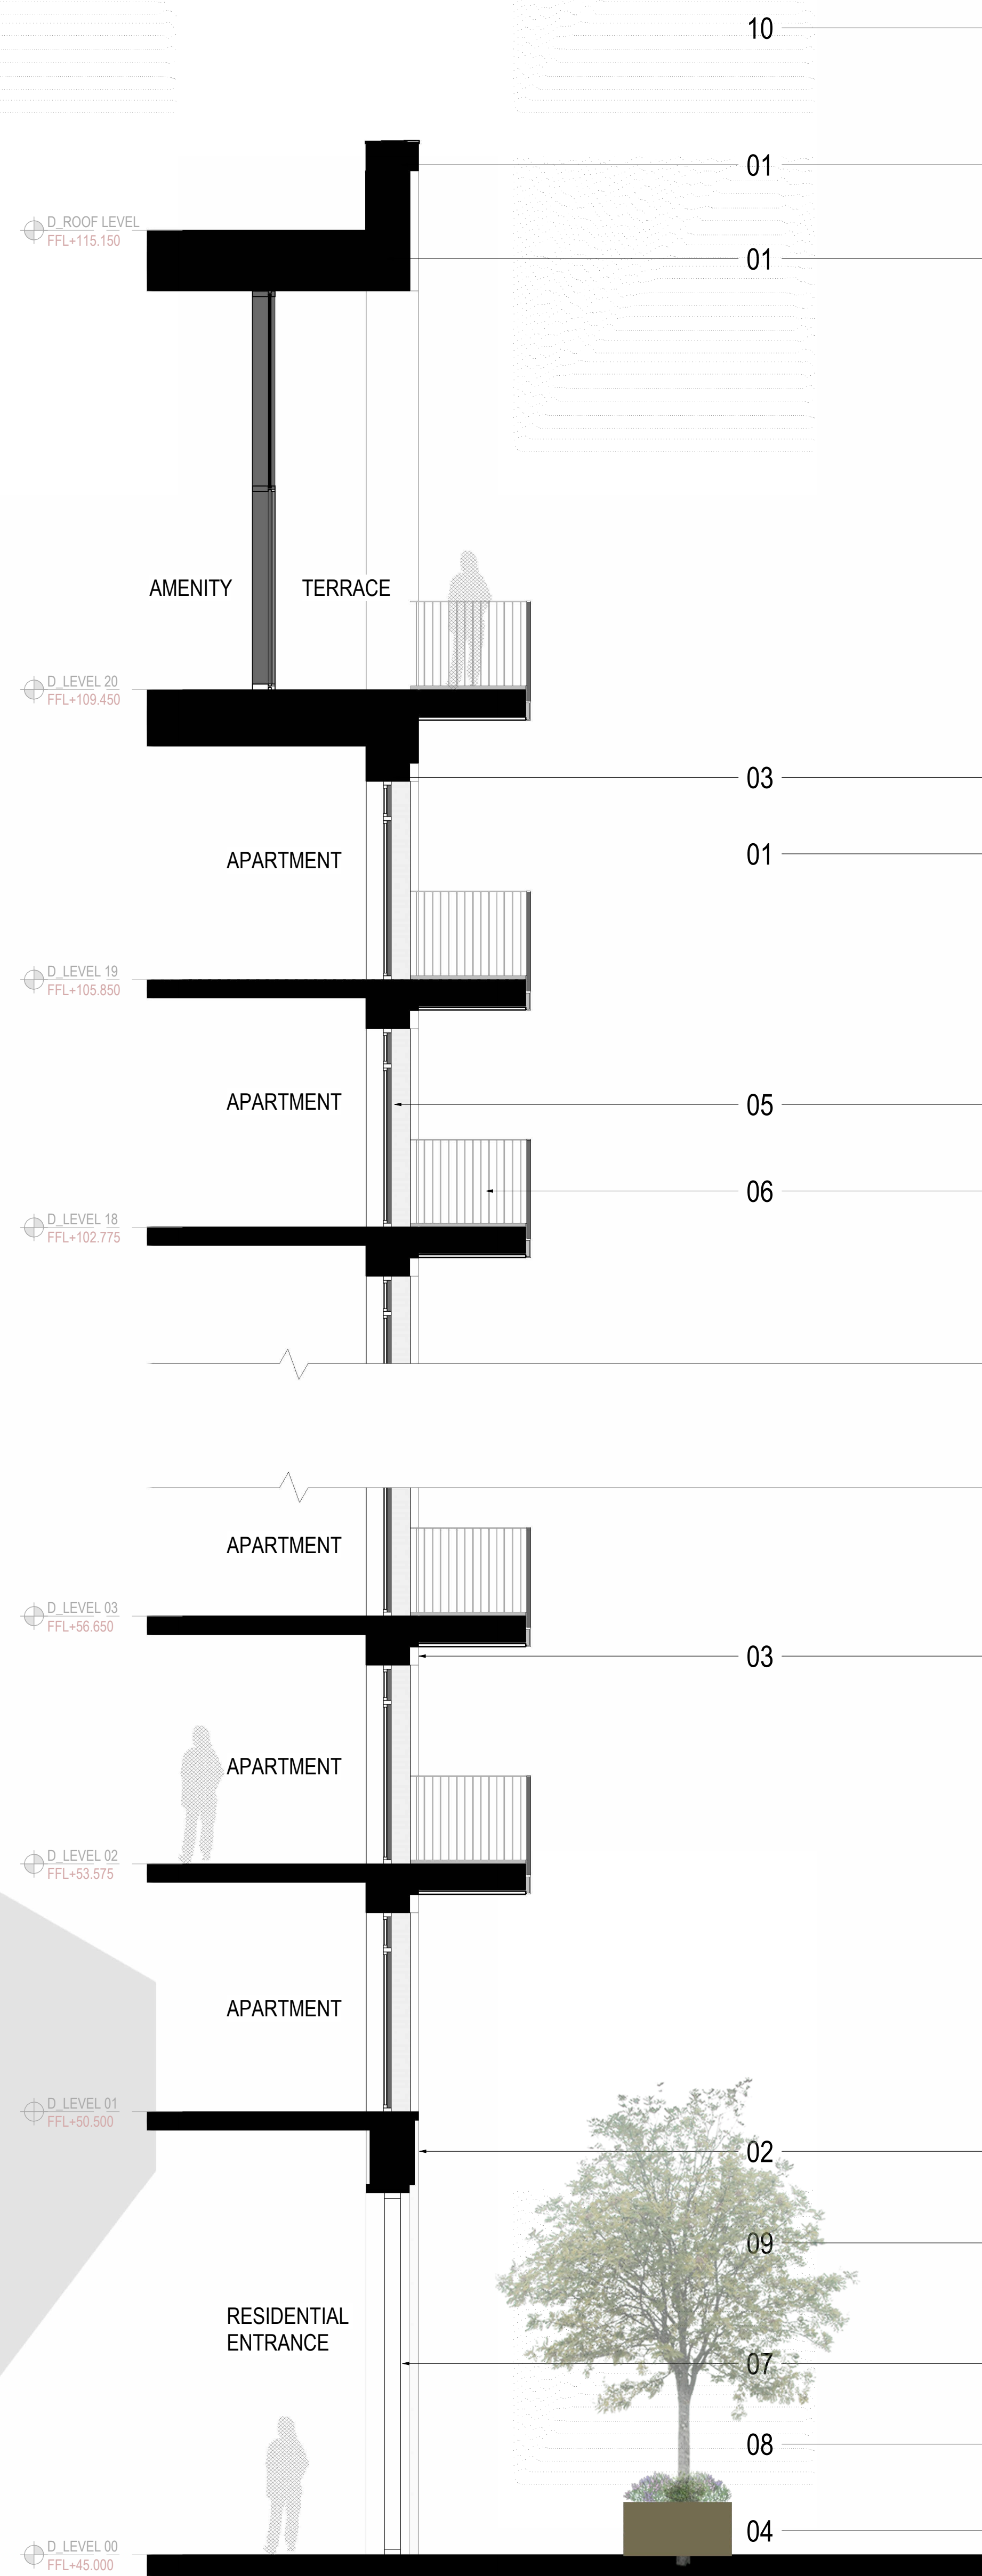

2 PLOT D BAY STUDY SECTION
SCALE: 1 : 50

KEY

- 01. Brickwork – light grey and white colour, light mortar
- 02. Brickwork – light grey and white colour, articulated detail
- 03. Architectural precast – light colour
- 04. Brickwork – plinth/upstand
- 05. Metal – dark grey colour, window system
- 06. Metal – dark grey colour, balustrade
- 07. Metal – dark grey colour, window system (podium)
- 08. Metal – dark grey, cladding/screen system
- 09. Metal – dark grey, louvres
- 10. Metal – light grey, cladding/screen system



3 PLOT D BAY STUDY ELEVATION
SCALE: 1 : 50




4 PLOT D BAY STUDY PLAN
SCALE: 1 : 50

notes:
Do not scale from drawings. All discrepancies to be reported to
Gensler architect immediately.
All dimensions to be verified by contractor on site prior to any works

rev	date	revision note	drawn	checked
P06	13.03.26	Issued for Planning	AM	EF
P05	04.03.26	Final Review for Planning	DU	EF
P04	20.02.26	Draft Issue for Planning	DU	EF
P03	06.02.26	Draft Issue for Planning	MF	EF
P02	30.01.26	Draft Issue for Planning	SW	EF
P01	23.01.26	Draft Issue for Planning	SW	EF

Gensler
Moretown
London
E1W 1YW
England
United Kingdom

client
Lincoln mgt
Applicant
SH Reading Master LLP
Charter Place
23-27 Seaton Place
Jersey

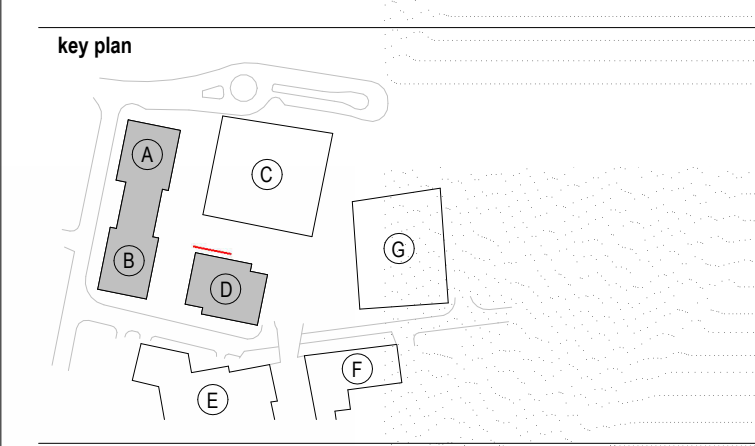

category
1 GENERAL ARRANGEMENT
family
010000-019999 PLANS TOWN PLANNING
title
ENLARGED BAY STUDY - 04

project
Station Hill, phase 3A
(Plots A B and D)
project number
08.8531.000
scale
1 : 500 A0
date of first issue
S0
status
P06
project code
SHP3 - GEN - XX - ZZ - D - A-012304

© Gensler 2025
All rights reserved, including but not limited to The Copyright, Design and Patents Act 1988