


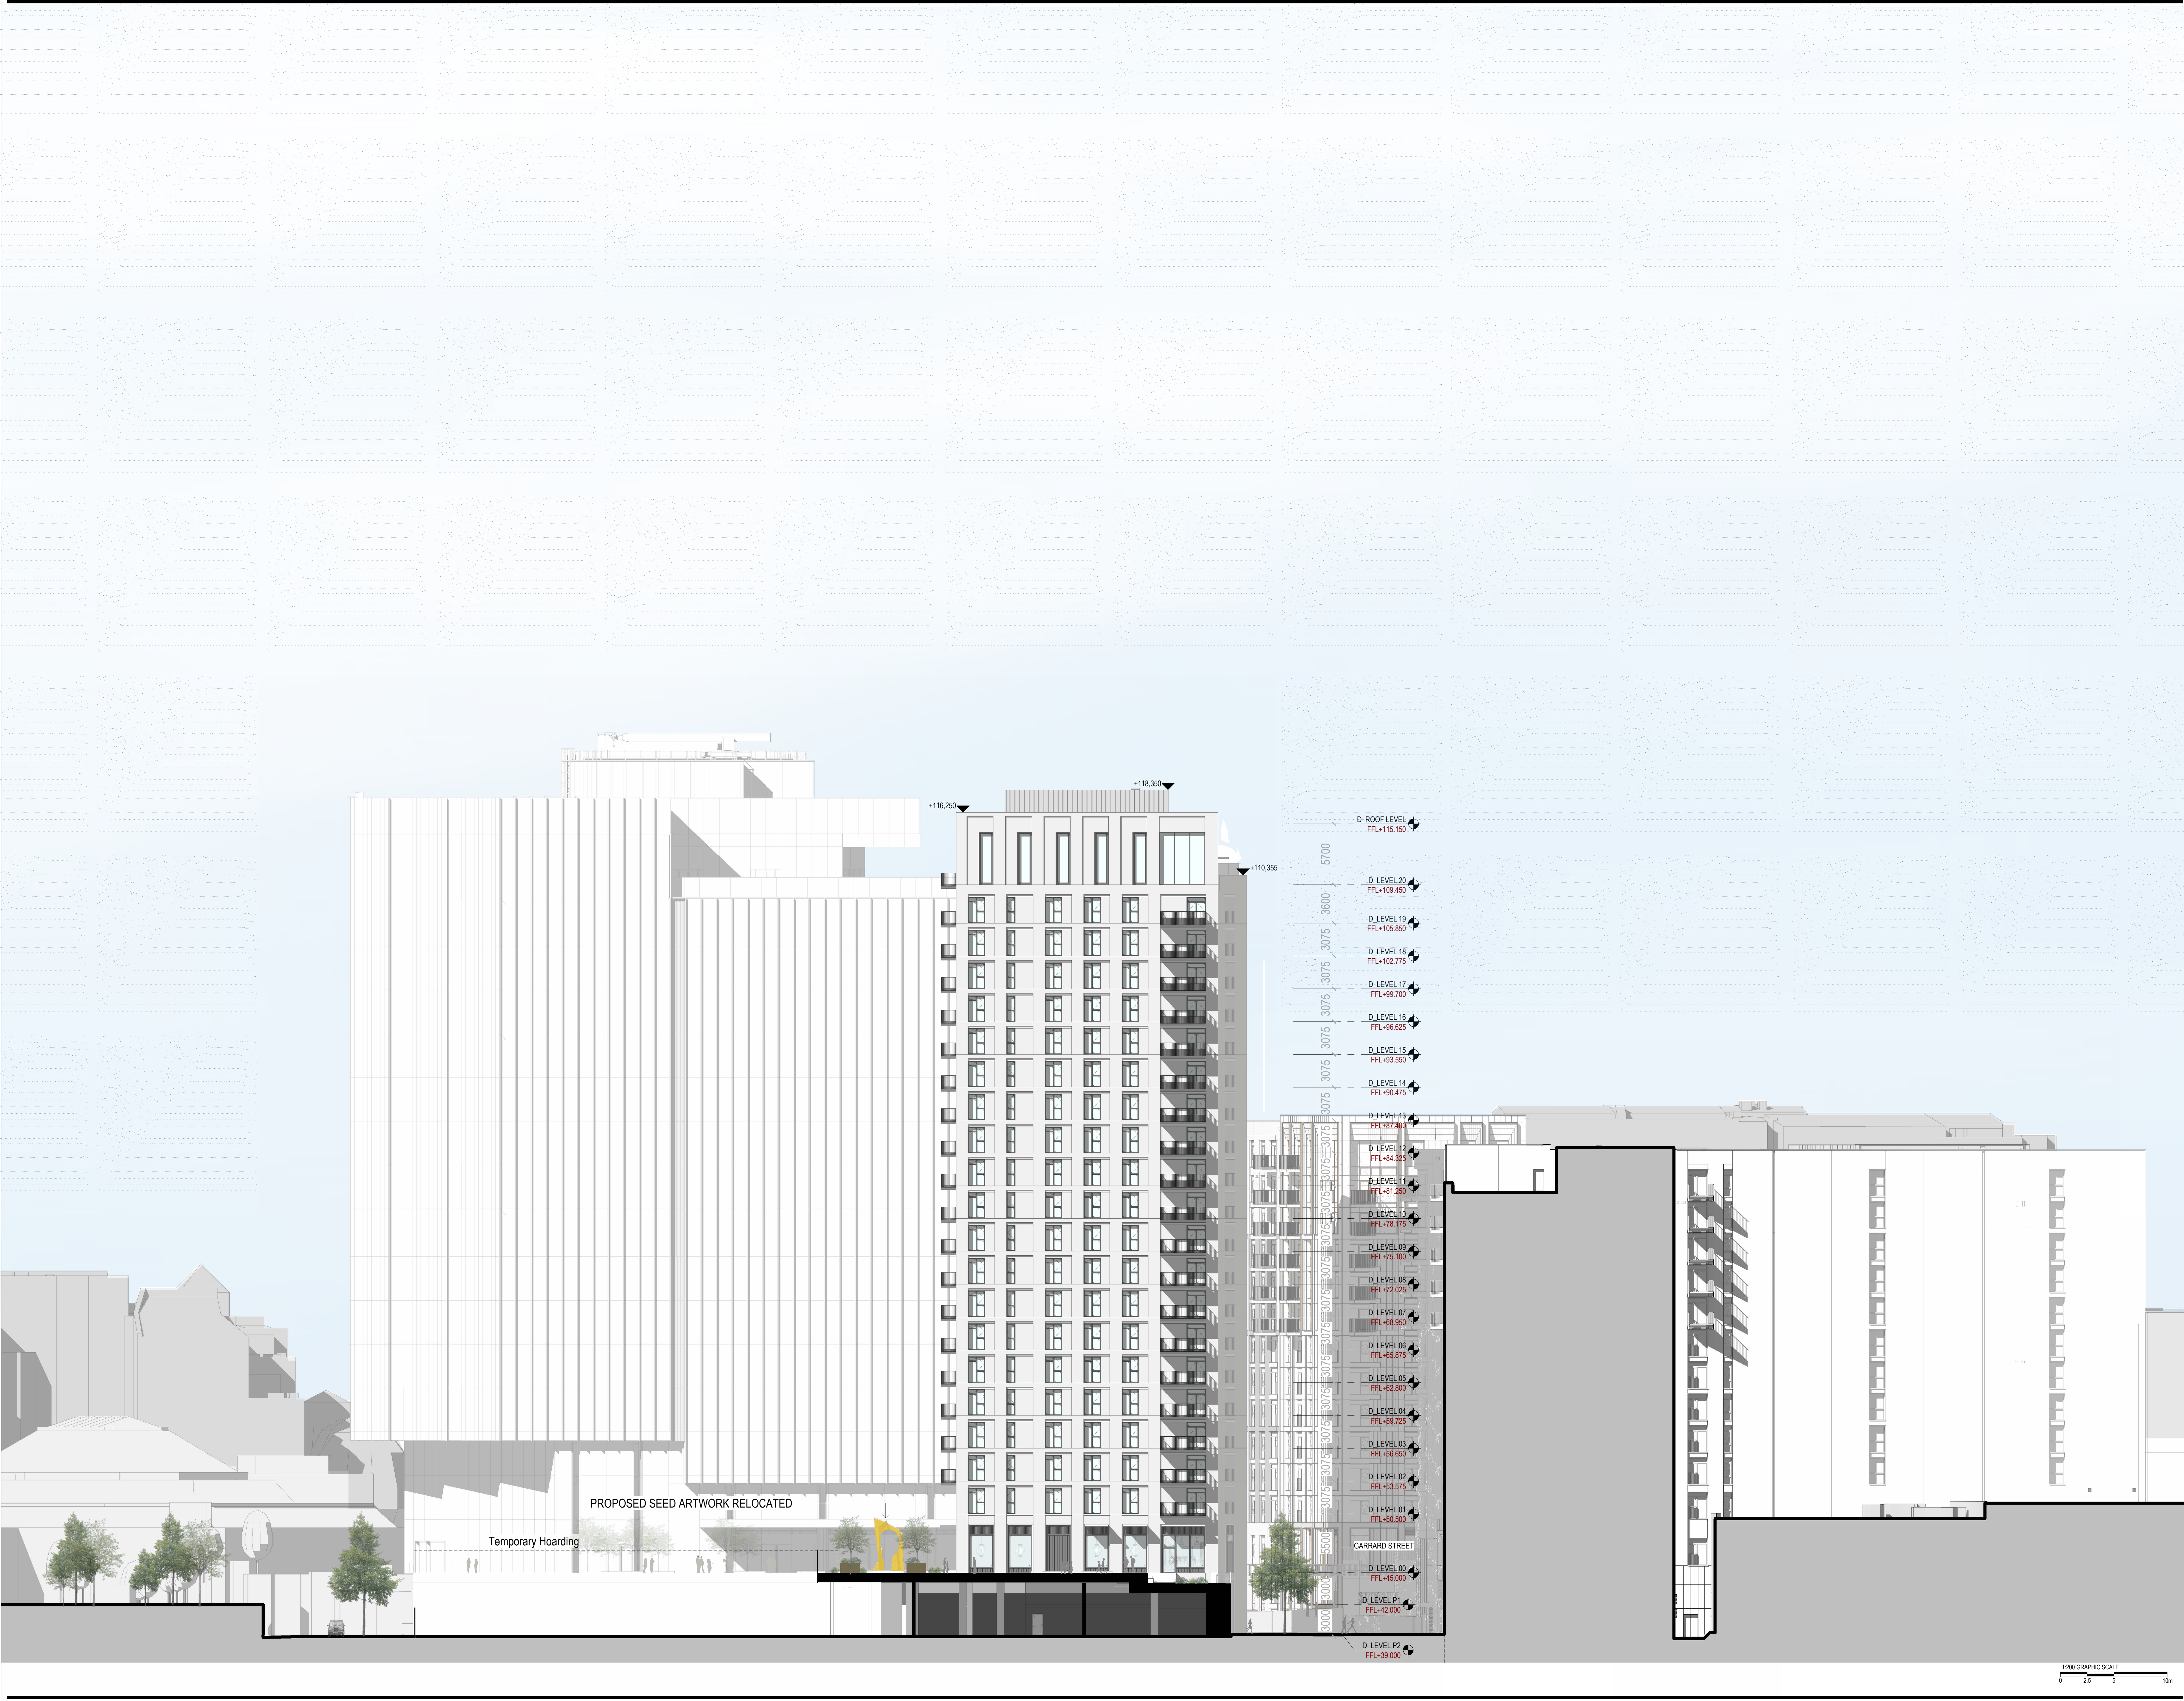

notes:
Do not scale from drawings. All discrepancies to be reported to
Gensler architect immediately.
All dimensions to be verified by contractor on site prior to any works

rev	date	revision note	drawn	checked
P06	13.03.26	Issued for Planning	AM	EF
P05	04.03.26	Final Review for Planning	DU	EF
P04	20.02.26	Draft Issue for Planning	DU	EF
P03	06.02.26	Draft Issue for Planning	MF	EF
P02	30.01.26	Draft Issue for Planning	SW	EF
P01	23.01.26	Draft Issue for Planning	SW	EF

Gensler


Moretown
London
England
United Kingdom

client

Lincoln 

Applicant:
SH Reading Master LLP
Charter Place
25-27 Seaton Place
Jersey

key plan

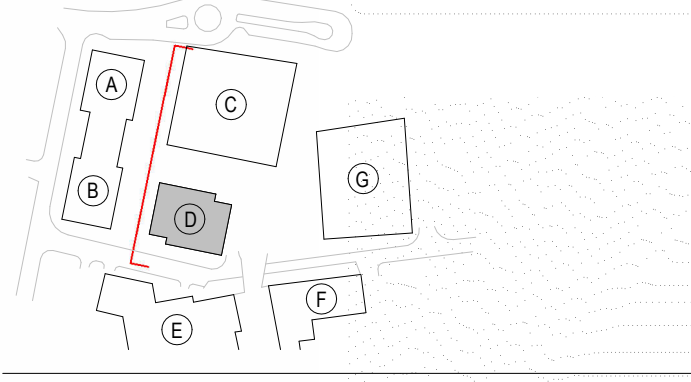

category
1 GENERAL ARRANGEMENT

title
PROPOSED PLOT D - ELEVATION - WEST

project
Station Hill, phase 3A
(Plots A B and D)

project number 08.8531.000	drawn DU	checked EF
scale 1:200@A0	date of first issue 23.01.2026	status P06
project code SHP3 - GEN - XX - ZZ - D - A-011305	originator functional spatial	form discipline number

© Gensler 2025
All rights reserved, including but not limited to The Copyright, Design and Patents Act 1988