


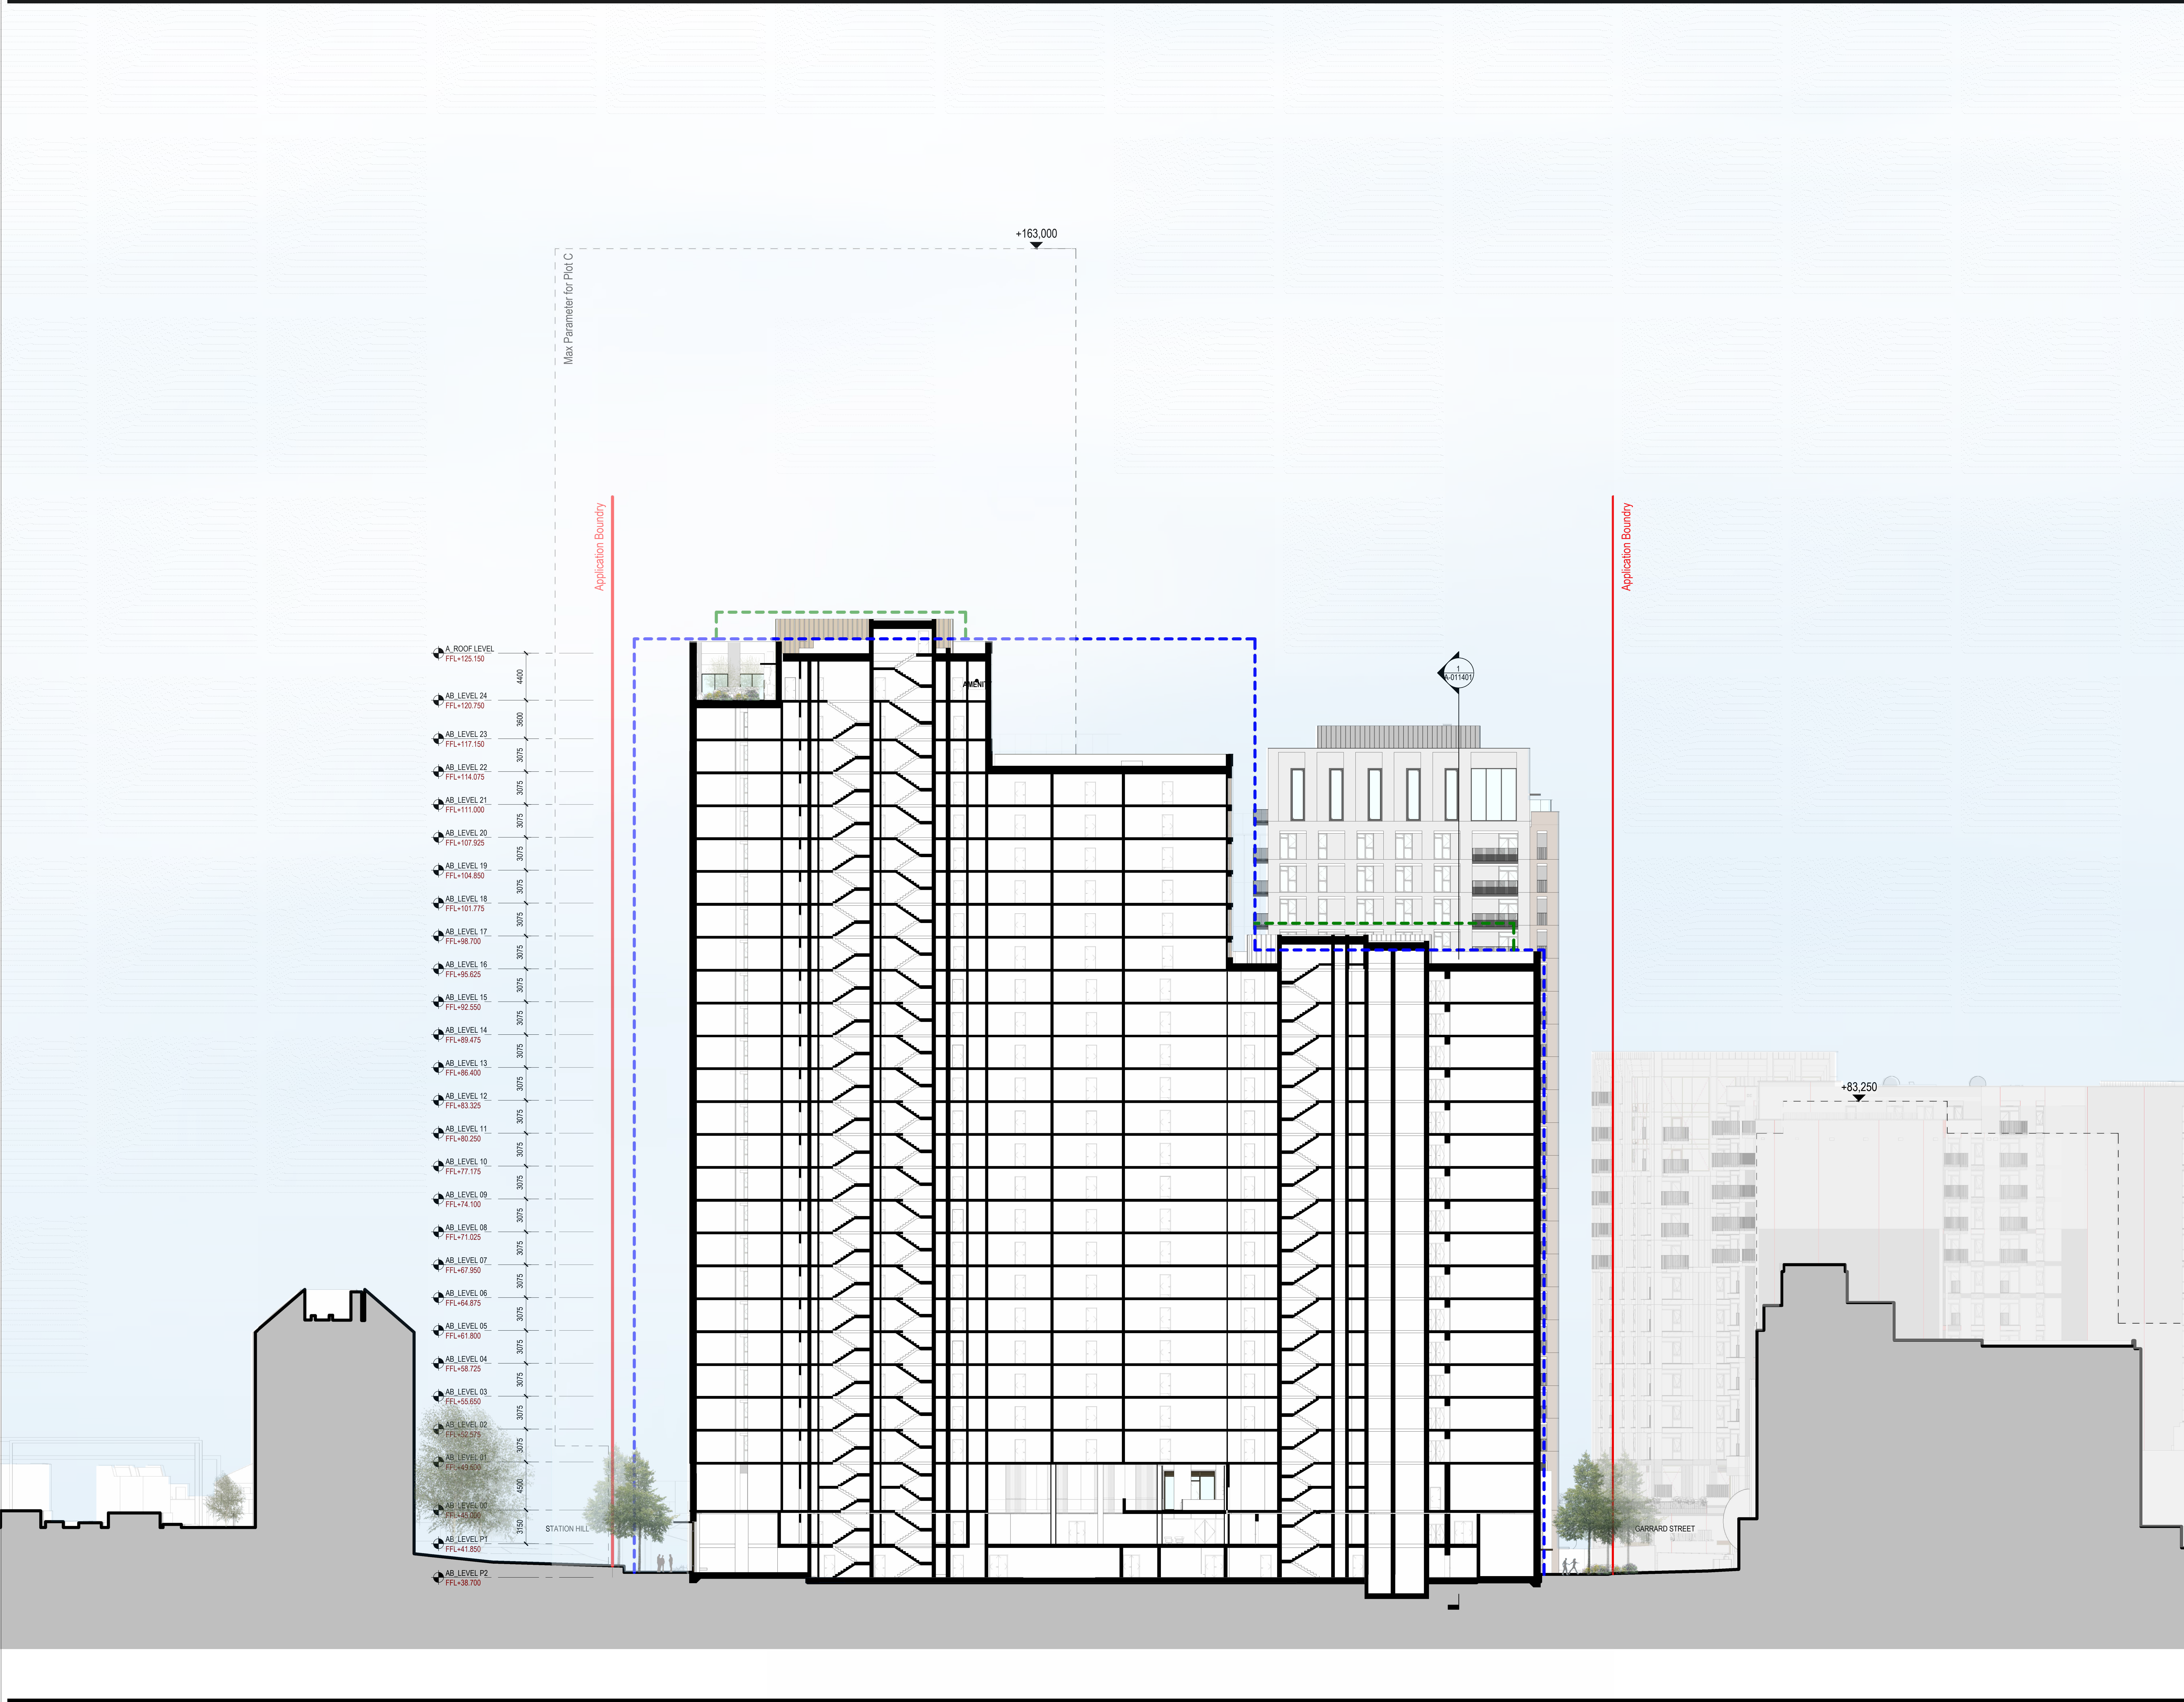

notes:
Do not scale from drawings. All discrepancies to be reported to
Gensler architect immediately.
All dimensions to be verified by contractor on site prior to any works

Key Legend

- Application Boundary
- Approved Parameter Volume
- Limited Parameter Pop Up Zones for Plant, Stair, Access and Lift Overruns. Refer to Design Code (Scenario 2) Point 2.2.1.1 for Details
- Max Plot Parameter for Plot C
- Approved Planning Permission 20-30 Greyhairs Road

rev	date	revision note	drawn	checked
P06	13.03.26	Issued for Planning	AM	EF
P05	04.03.26	Final Review for Planning	DU	EF
P04	20.02.26	Draft Issue for Planning	DU	EF
P03	06.02.26	Draft Issue for Planning	MF	EF
P02	30.01.26	Draft Issue for Planning	MF	EF
P01	23.01.26	Draft Issue for Planning	MF	EF

Gensler


Moretown
London
E1W 1YW
England
United Kingdom

client

Lincoln 

Applicant:
SH Reading Master LLP
Charter Place
25-27 Seaton Place
Jersey

key plan

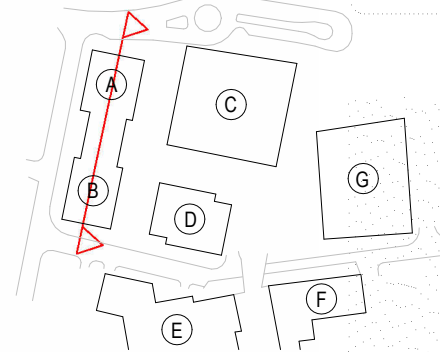

category

1 GENERAL ARRANGEMENT

family

010000-019999 PLANS TOWN PLANNING

title

PROPOSED GA SECTION
NORTH-SOUTH BUILDING A-B

project

Station Hill, phase 3A
(Plots A B and D)

project number	date of first issue	status	rev
08.8531.000	23.01.2025	S0	P06
scale	1:200@A0	status	P06
project code	originator	functional spatial	form
SHP3 - GEN - XX - ZZ - D - A-011400			