




- Dimensions are all in millimeters, unless stated otherwise.
- It is the recipient's responsibility to print this document to the correct scale.
- All the relevant drawings and specifications should be read in conjunction with this drawing.
- Scaling of this drawing is not recommended.

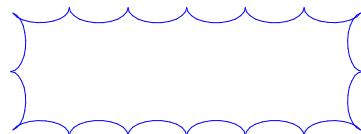

- Layout to be confirmed

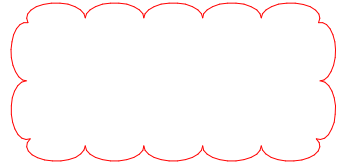

- Revision reference

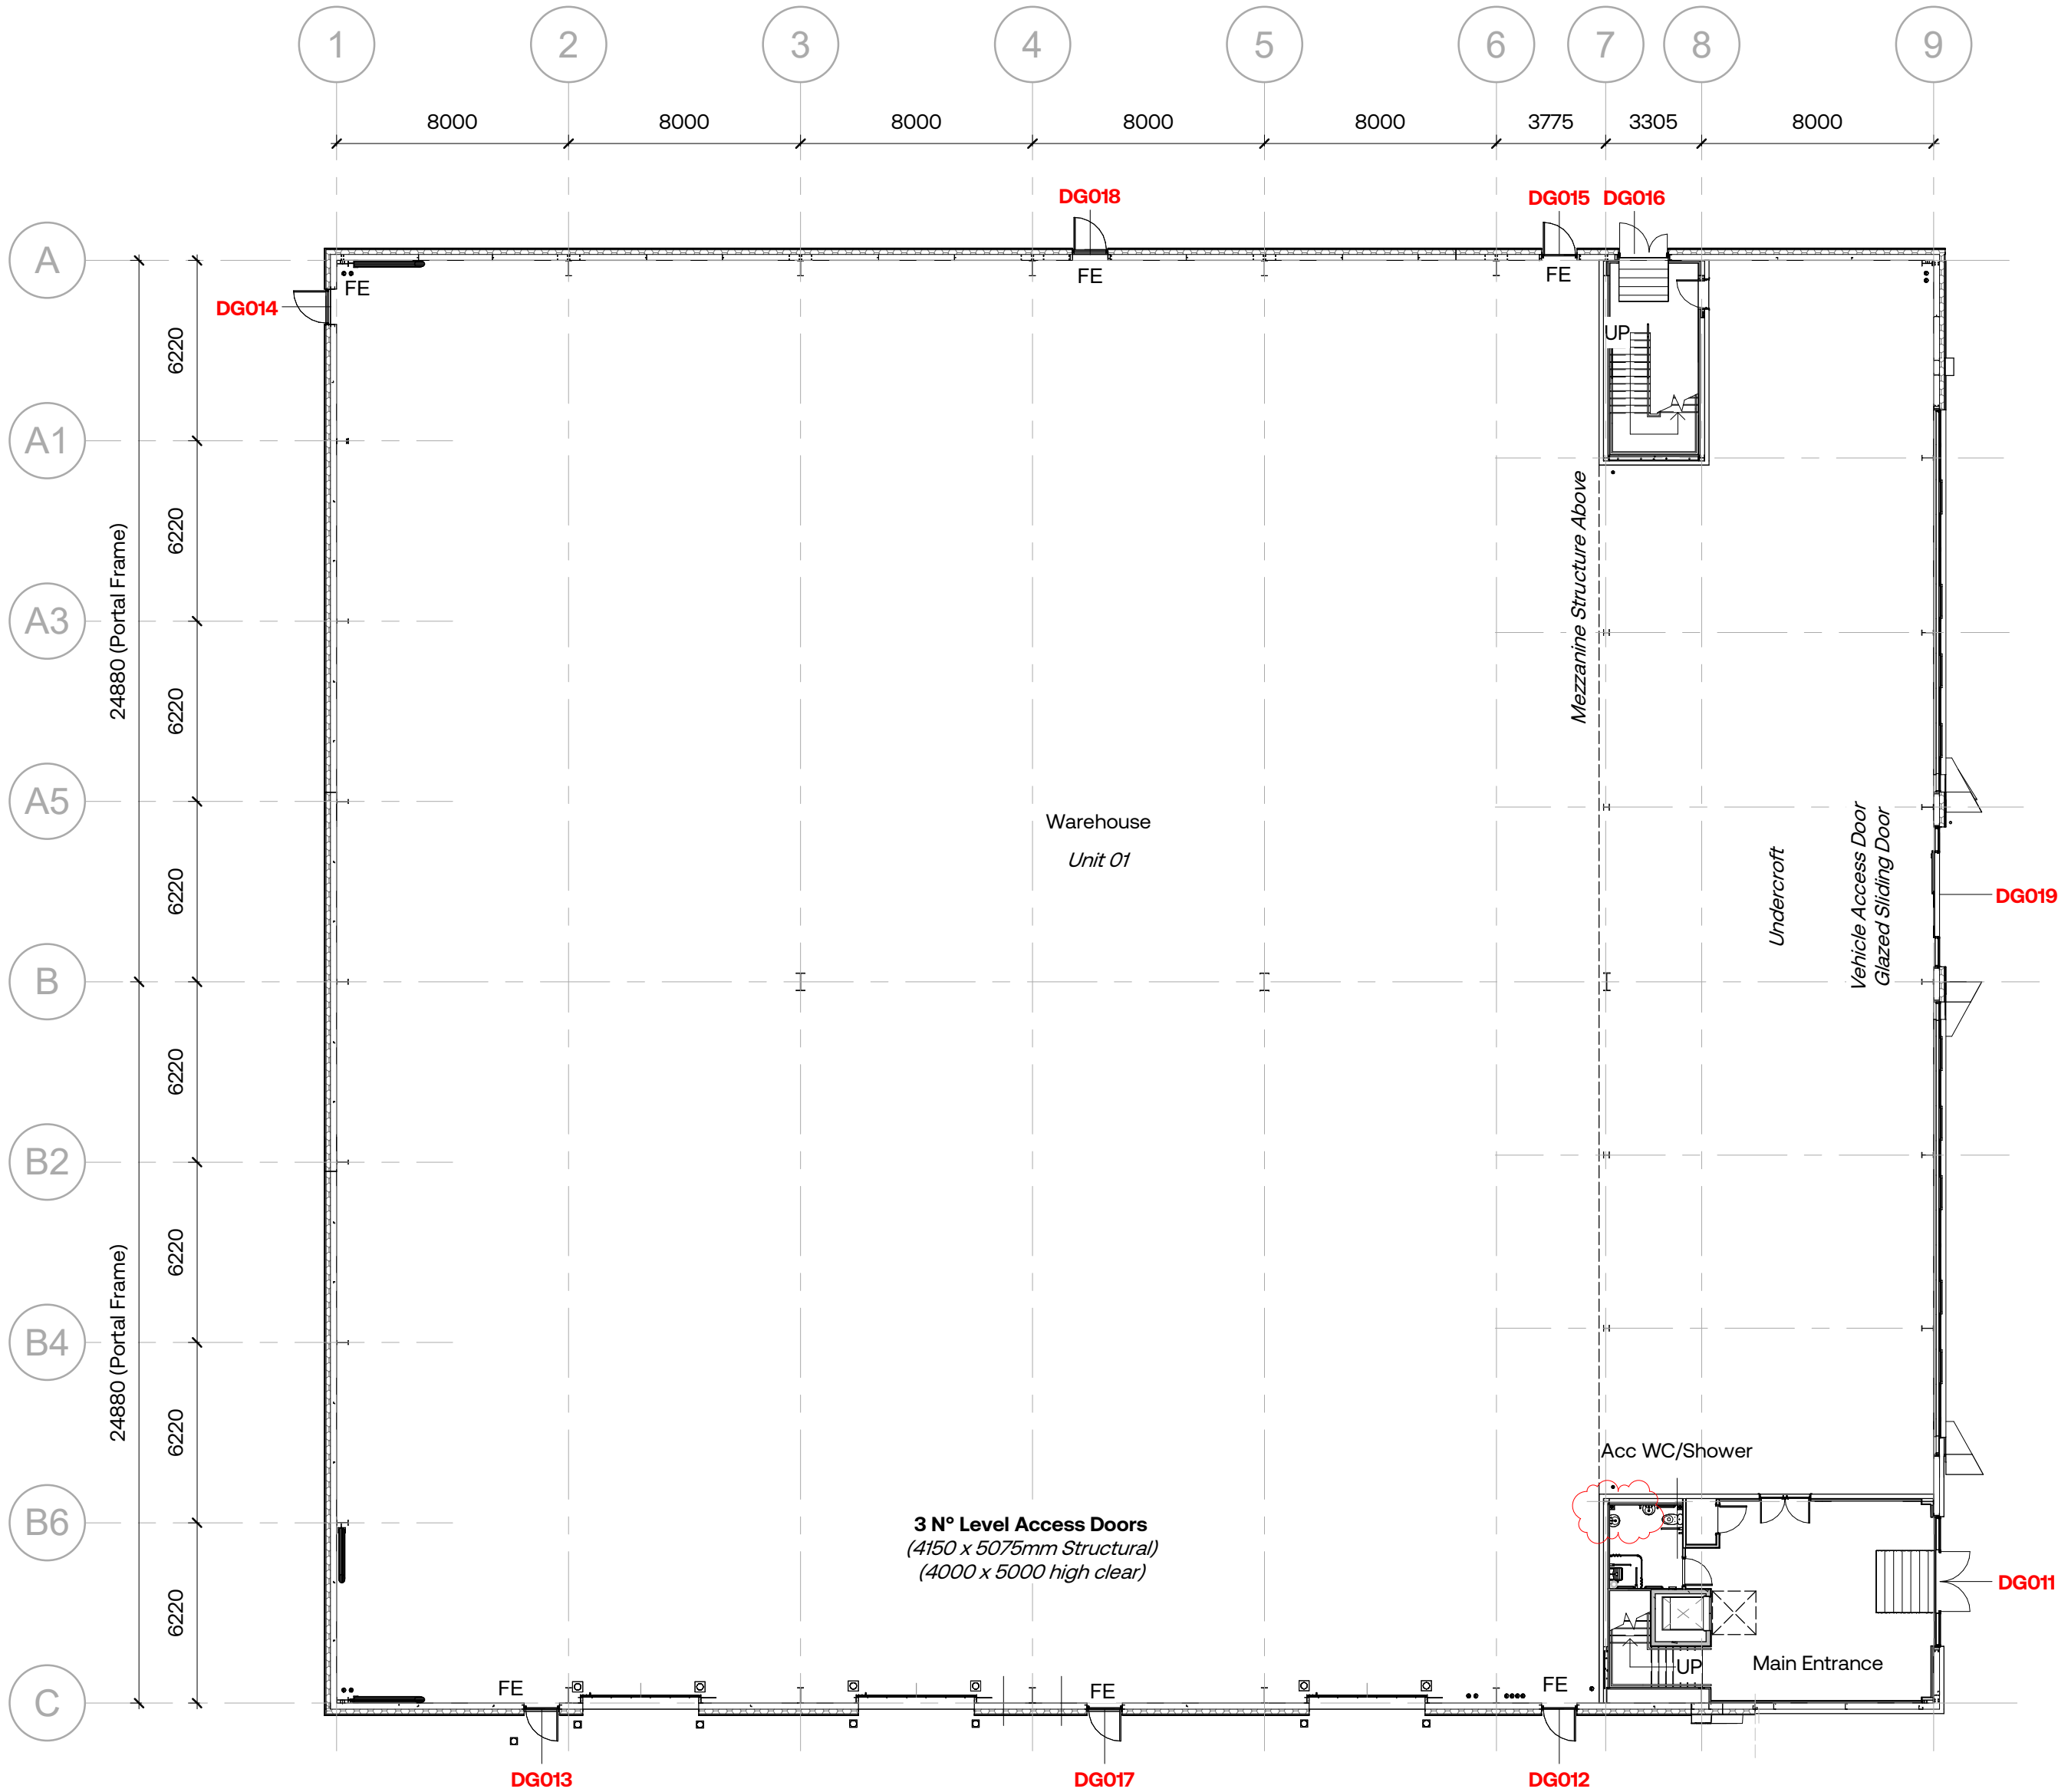

C02	POPUP Points Amended	GT	LF	16.01.25
C01	Updated to Construction	SAS	GT	28.11.25
P06	Rapid Riser Location added	SAS	GT	10.09.25
P05	Updated to Tenant Enhancements GA Set	GT	LF	04.09.25
P04	Scheme Converted to Revit. DD Issue	GT	LF	02.07.25
P03	Updated to Contract	SAS	LF	04.06.25
P02	Ships ladder omitted from the warehouse space	DN	LF	18.06.24
P01	Initial Issue	DN	LF	04.01.24

rev	amendments	by	ckd	date
-----	------------	----	-----	------

Reading International
Logistics Park
Unit 1 - Warehouse Plan

Information Container LOIN	
LOD 4	LOI 4



UMC
ARCHITECTS®

RIBA PoW Stage:	4 - Technical Design		
Suitability / Status:	S2		
Drawn / Checked:	PD/LF		
Date:	27.02.24		
Scale:	1: 200 @ A2		
UMC Project Number:	23545		
Document Reference:	Drawing no:	Revision:	
C178 -UMC -0100 -00 -DR -A-	1000	C02	

01

Unit 1 - Ground Floor Warehouse Plan (+0m FFL)
1: 200



CONSTRUCTION

THIS DRAWING IS TO BE USED FOR THE STATED PURPOSE ONLY
AND SHOULD NOT BE USED FOR ANY OTHER