


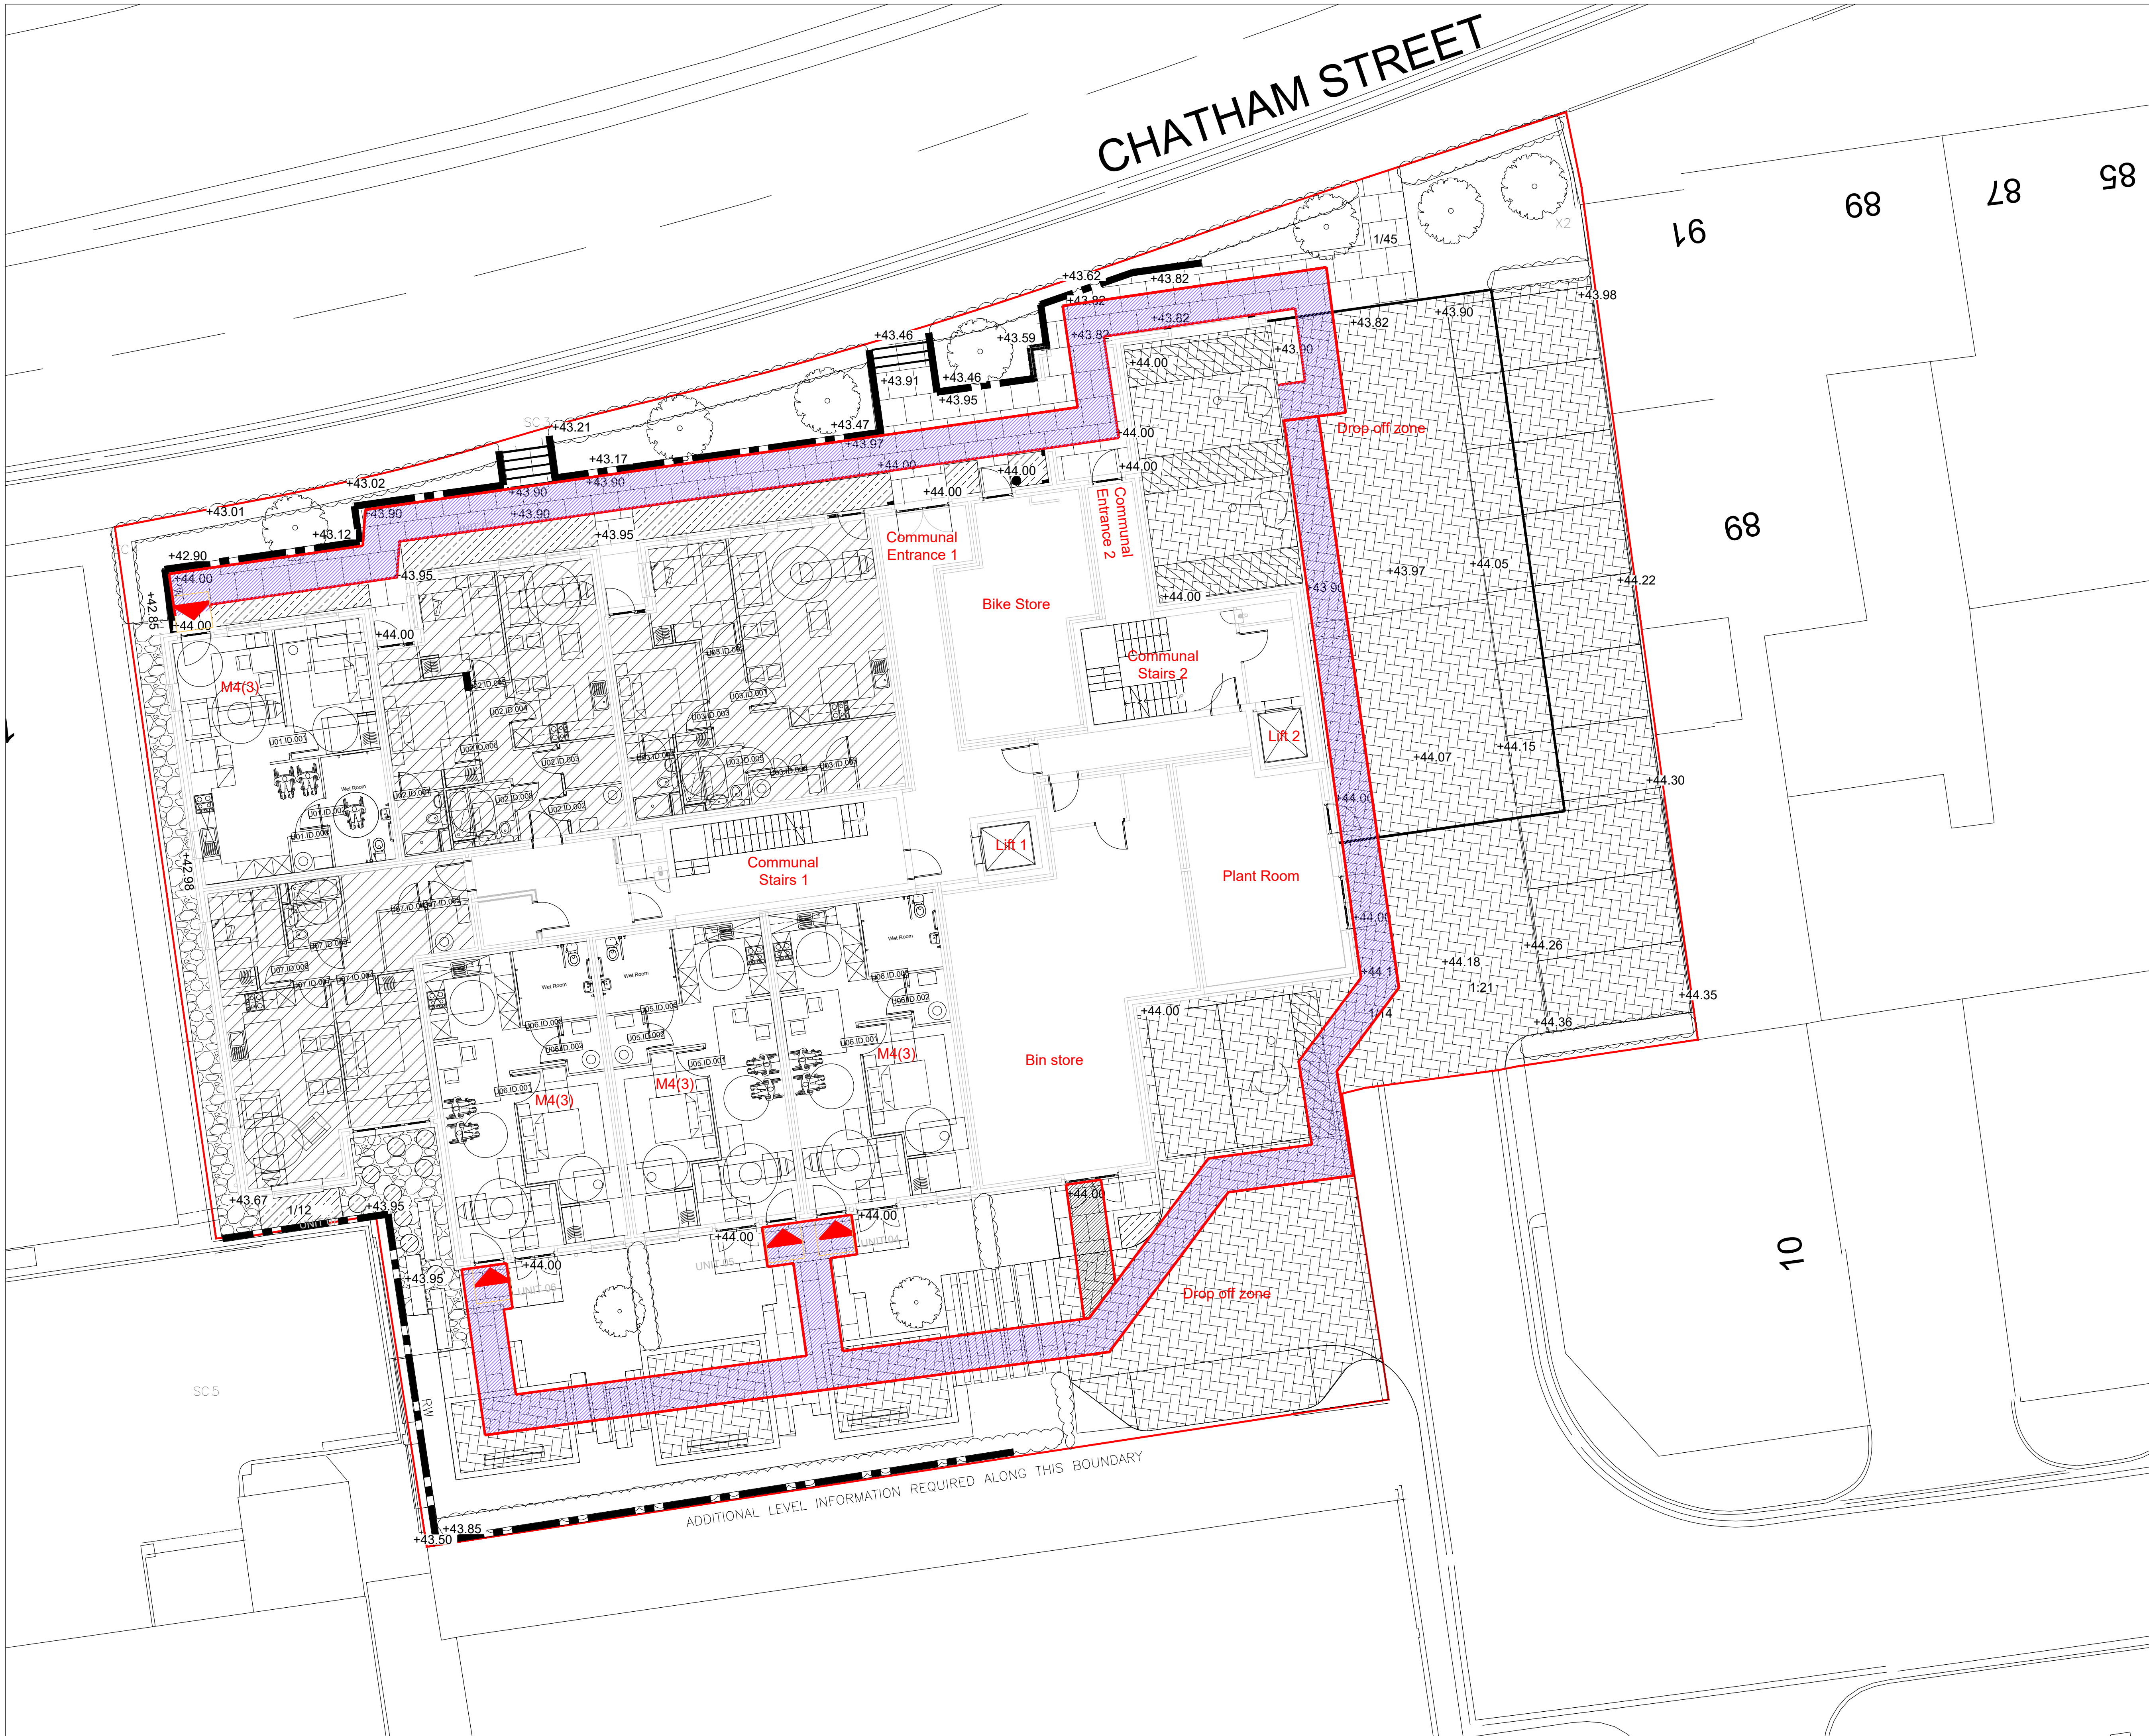

Contractors are not to scale dimensions from this drawing

Revision

Date

A

Layout updated

21.12.22

1:100 Scale Legend

Entrance to M4(3) Plot

1.2m wide Wheelchair access route

Accessible parking space

1.2m wide Wheelchair access route

spot level

Notes:

- All 4no M4(2) units are located on the ground floor.
- Accessed via their own private external entrances.
- Occupants of these plots do not require access to the main building with the exception of the bin store which has external access.

Project

Chatham Street

Reading

Title

M4(3) compliance plan for discharging planning condition

Status

Planning

Scale

1:100

Job number

AC22

Drawn

DW

Drawing number

M4(3).001

Date

16.3.26

Revision

-