


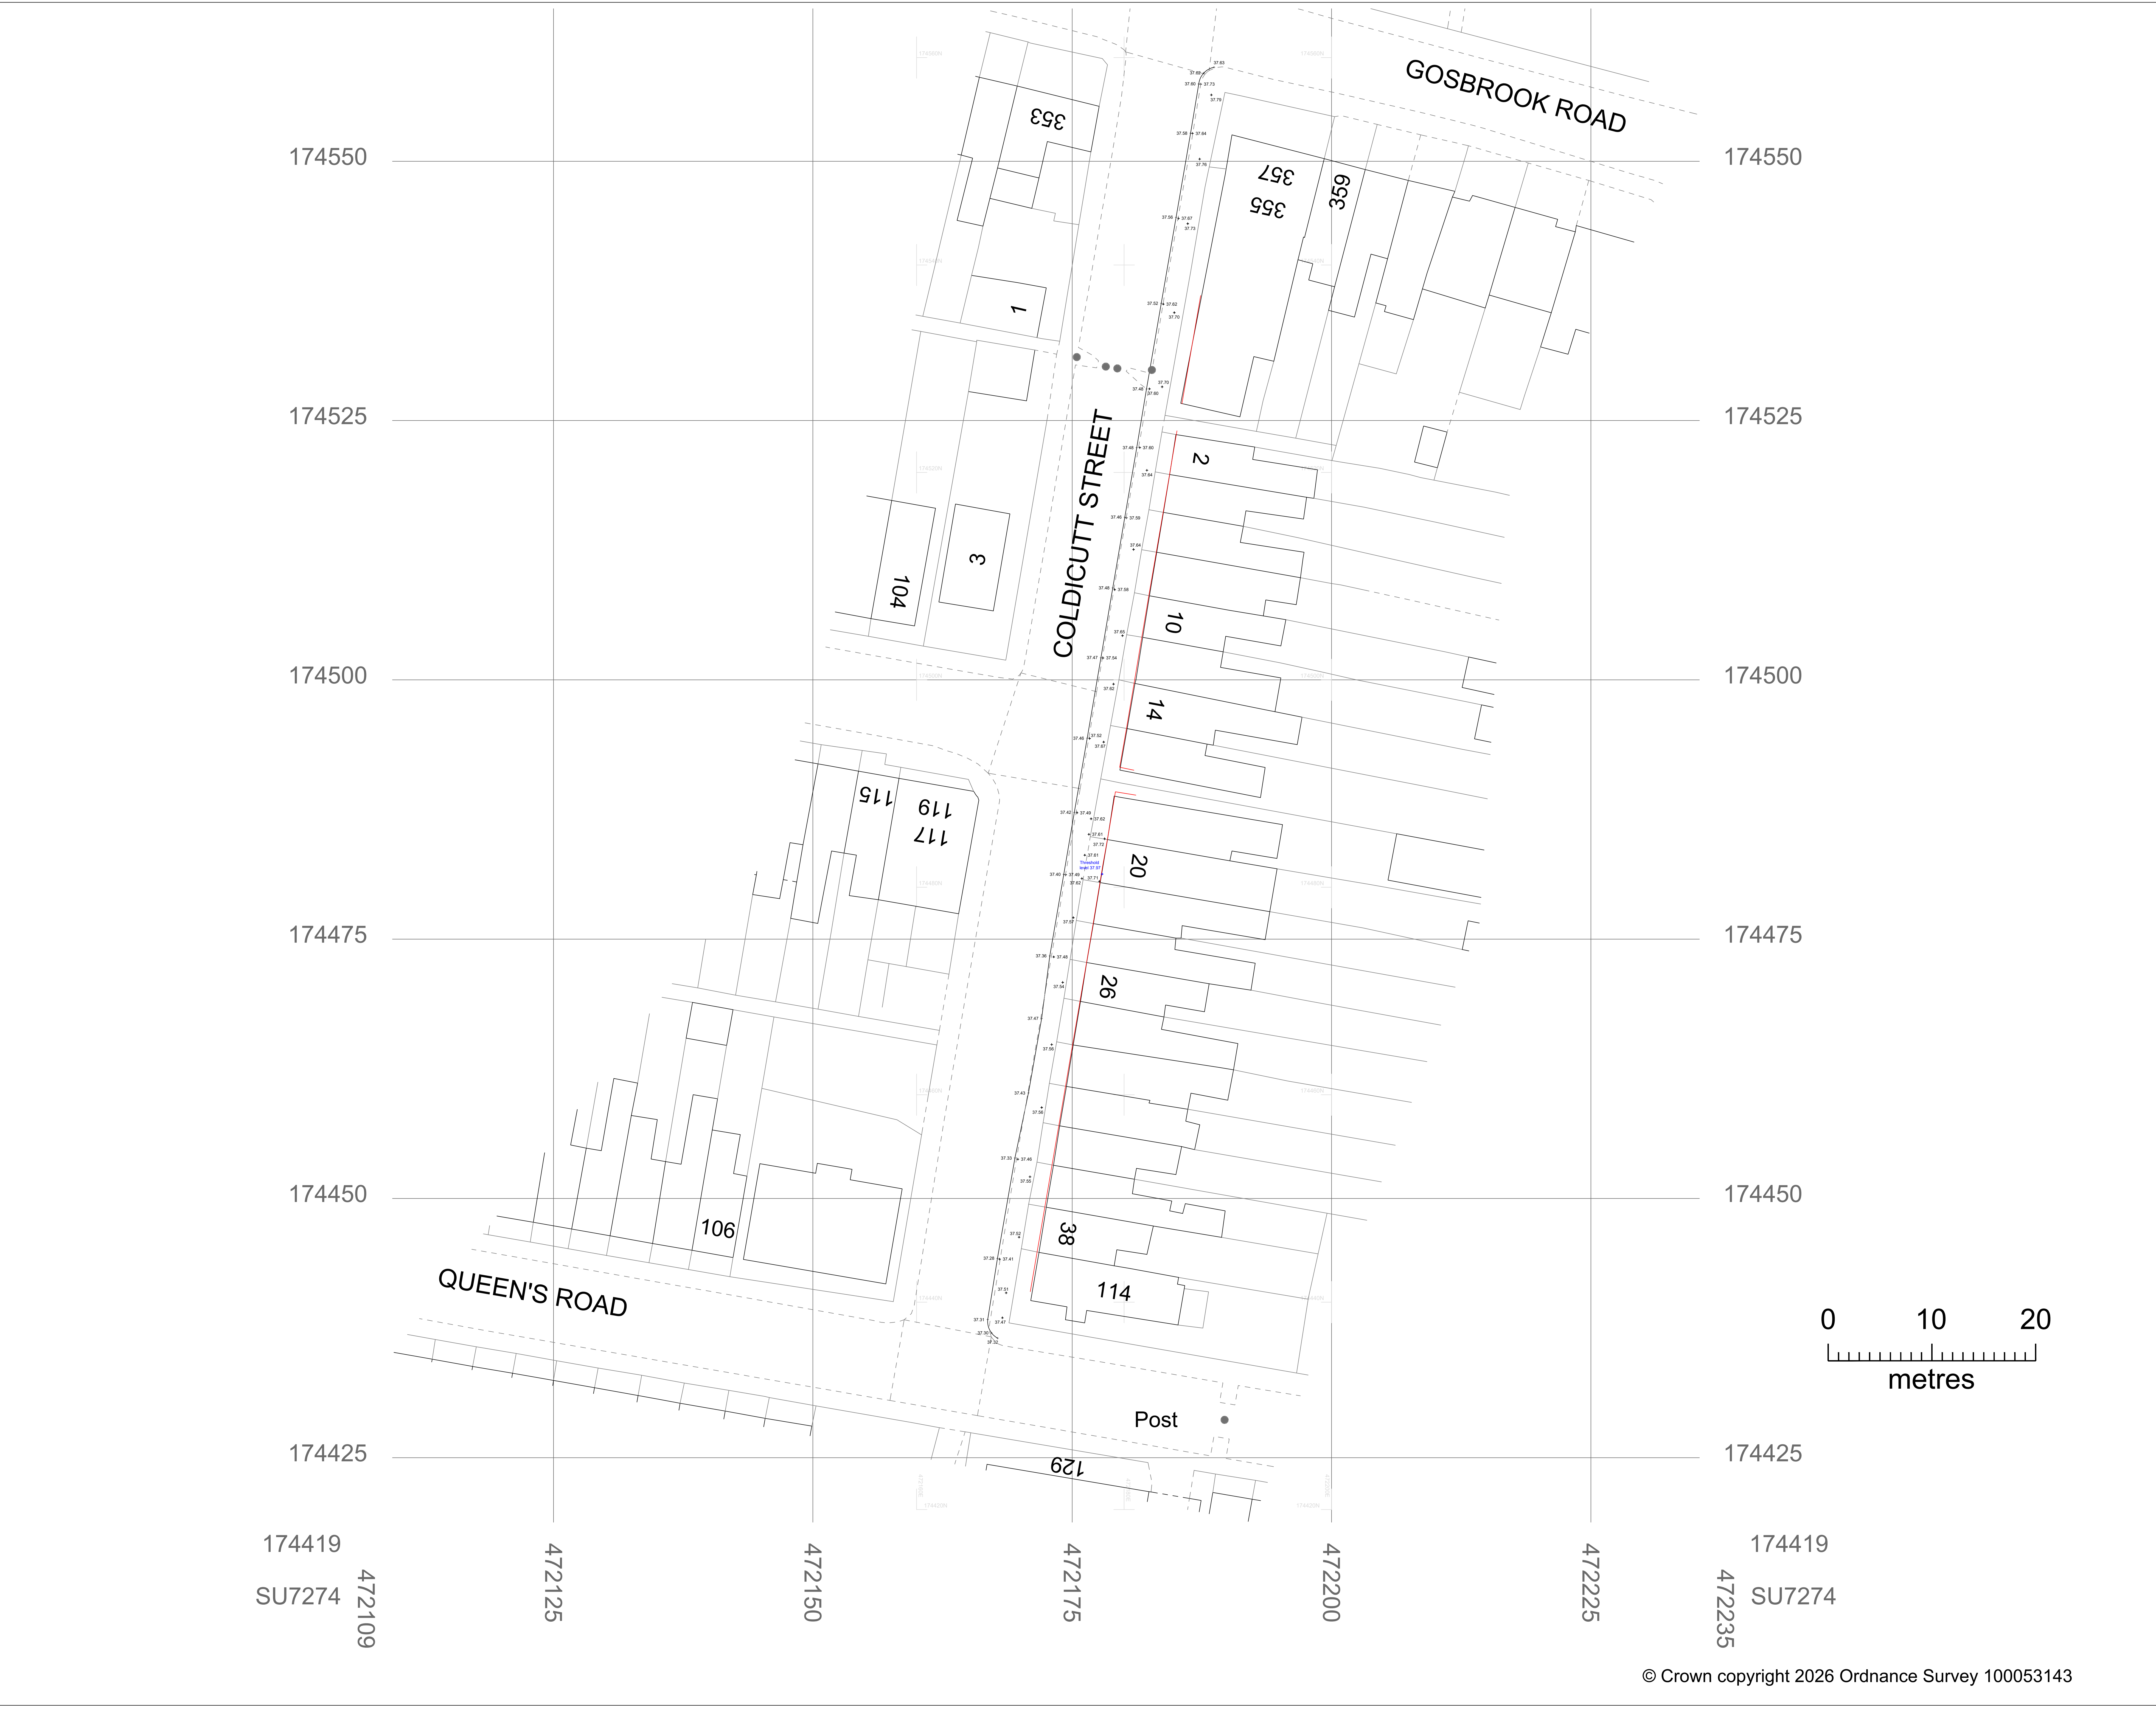

Drawing NumberGeo26-009



LEGEND

AV	Air Valve	ME	Manhole Electricity
BB	Belisha Beacon	MF	Manhole Foul
BI	Illum Bollard	MH	Manhole General
BL	Bollard	MK	Marker Post
BM	Bench Mark	MS	Manhole Surface Water
BP	Brick Pillar	MW	Water Supply/Meter
BPS	Block Paving Slabs	NB	Notice Board
BRK	Brick	OHC	Over Head Cable
BS	Bus Stop/Shelter	P	Post
BW	Brick Wall	PB	Post Box
BRW	Brick Retaining Wall	PI	Pipe
CB	Telephone Box	RE	Rodding Eye
CC	CCTV Camera	RG	Road Gully
Ce	Cats Eye	RN	Road Name Plate
CL	Cover Level	RP	Reflector Post
CONC	Concrete	RS	Road Sign
CPS	Concrete Paving Slabs	Sap	Sapling
CW	Concrete Wall	SMP	Sheet Metal Piling
CRW	Concrete Ret. Wall	SL	Soffit Level
DK	Drop Kerb	Stu	Slump
EB	Electricity Box	SP	Sign Post
EP	Electricity Pole	SV	Stop Valve
FB	Flower Bed	SW	Stone Wall
FH	Fire Hydrant	SRW	Stone Retaining Wall
FL	Flood Light	TH	Threshold Level
FS	Flag Staff	TL	Traffic Light
FP	Footpath	TP	Telegraph Pole
G	Gully	TPS	Tactile Paving
HW	Headwall	TV	Cable TV Point
IC	Inspection Cover	TC	Traffic Camera
IL	Invert Level	TW	Top of wall
KW	Kerb Weir Inlet	VP	Vent
LB	Litter Bin	WL	Water level
LP	Lamp Post	WMF	Wire Mesh Fence
BT	Manhole Telecom	WO	Washout
MB	Multi-hole tree		
MC	Manhole Cable		

Fence Types

BWF	Barbed Wire Fence
CBF	Close Boarded Fence
CLF	Chain Link Fence
CPF	Chestnut Paling Fence
IRF	Iron Railing Fence
LLF	Larch Lap Fence
MF	Metal Fence
OBF	Open Board Fence
PF	Panel Fence
PRF	Post & Rail Fence
PWF	Post & Wire Fence
SF	Security Fence

NOTES

1. The Grid is OSGB 36 using OSTN15 & OSGB15 on the OS Active Network

2. All levels are related to OS Datum (Newlyn)

Rev	Date	Description	Checked
-----	------	-------------	---------

geopoint.

Geospatial Engineering & Surveying

Client	The Keen Partnership				
Project	20 Coldicutt Street, Caversham				
Title	Level Survey				
Drawing No.	Geo26-009				
Scale	1:250(A3)	Date	23/11/26		
Drawn	AS	Checked	AS	Approved	AS

Geopoint Ltd.

Unit 8

Jupiter House

Calleva Park

Aldermaston

Reading