



PLAN | DESIGN | BUILD

JCENG SOLUTIONS

tel:0118 348 6230 mob:07411070270


email:info@jcengsolutions.com

web:www.jcengsolutions.com

NOTES:

THE CONTRACTORS ARE TO CHECK ALL DIMENSIONS, DRAIN RUNS AND GENERAL CONDITIONS ON THE SITE BEFORE WORKS COMMENCE, AND INFORM JCENG SOLUTIONS IMMEDIATELY UPON DISCOVERY OF ANY ERRORS. OMISSIONS OR DISCREPANCIES. ALL WORKS ARE TO BE CARRIED OUT IN ACCORDANCE WITH CURRENT BUILDING REGULATIONS, BRITISH STANDARDS, CODE OF PRACTICE AND LOCAL AUTHORITY REQUIREMENTS. DO NOT SCALE FROM THIS DRAWING WITHOUT FIRST OBTAINING WRITTEN AUTHORISATION FROM JCENG SOLUTIONS.

THIS DRAWING IS THE PROPERTY OF JCENG SOLUTIONS AND IS ISSUED ON THE CONDITION THAT IT IS NOT REPRODUCED, DISCLOSED OR COPIED TO ANY UNAUTHORISED PERSON IN WHOLE OR PART WITHOUT PRIOR WRITTEN CONSENT

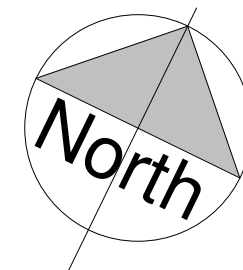


1:200 0 2 4 6 8 10m

1:100 0 1 2 3 4 5 6 7 8m

1:50 0 1 2 3 4m

Site boundary
Beam /lintels
Demolition
Roof Light
IC - Inspection Chamber
MH - Man hole
Soli vent pipe (svp)
Rainwater pipe (rwp)

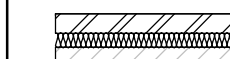


New cavity wall



Existing structure to be unaffected



Stud partition wall

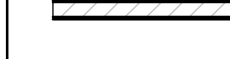

Blackwork wall

REV	DATE	DESCRIPTION
-----	------	-------------

CLIENT ADDRESS

2 Trelleck Rd, Coley Park, Reading
RG1 6EN

TITLE

Existing & Proposed Ground Floor

CLIENT

Mr. Ramesh

DRAWN BY

JC

CHECKED BY

RB


SCALE (@ A1)

1 : 50

DRAWING NUMBER


PP-305-RG-02

REV

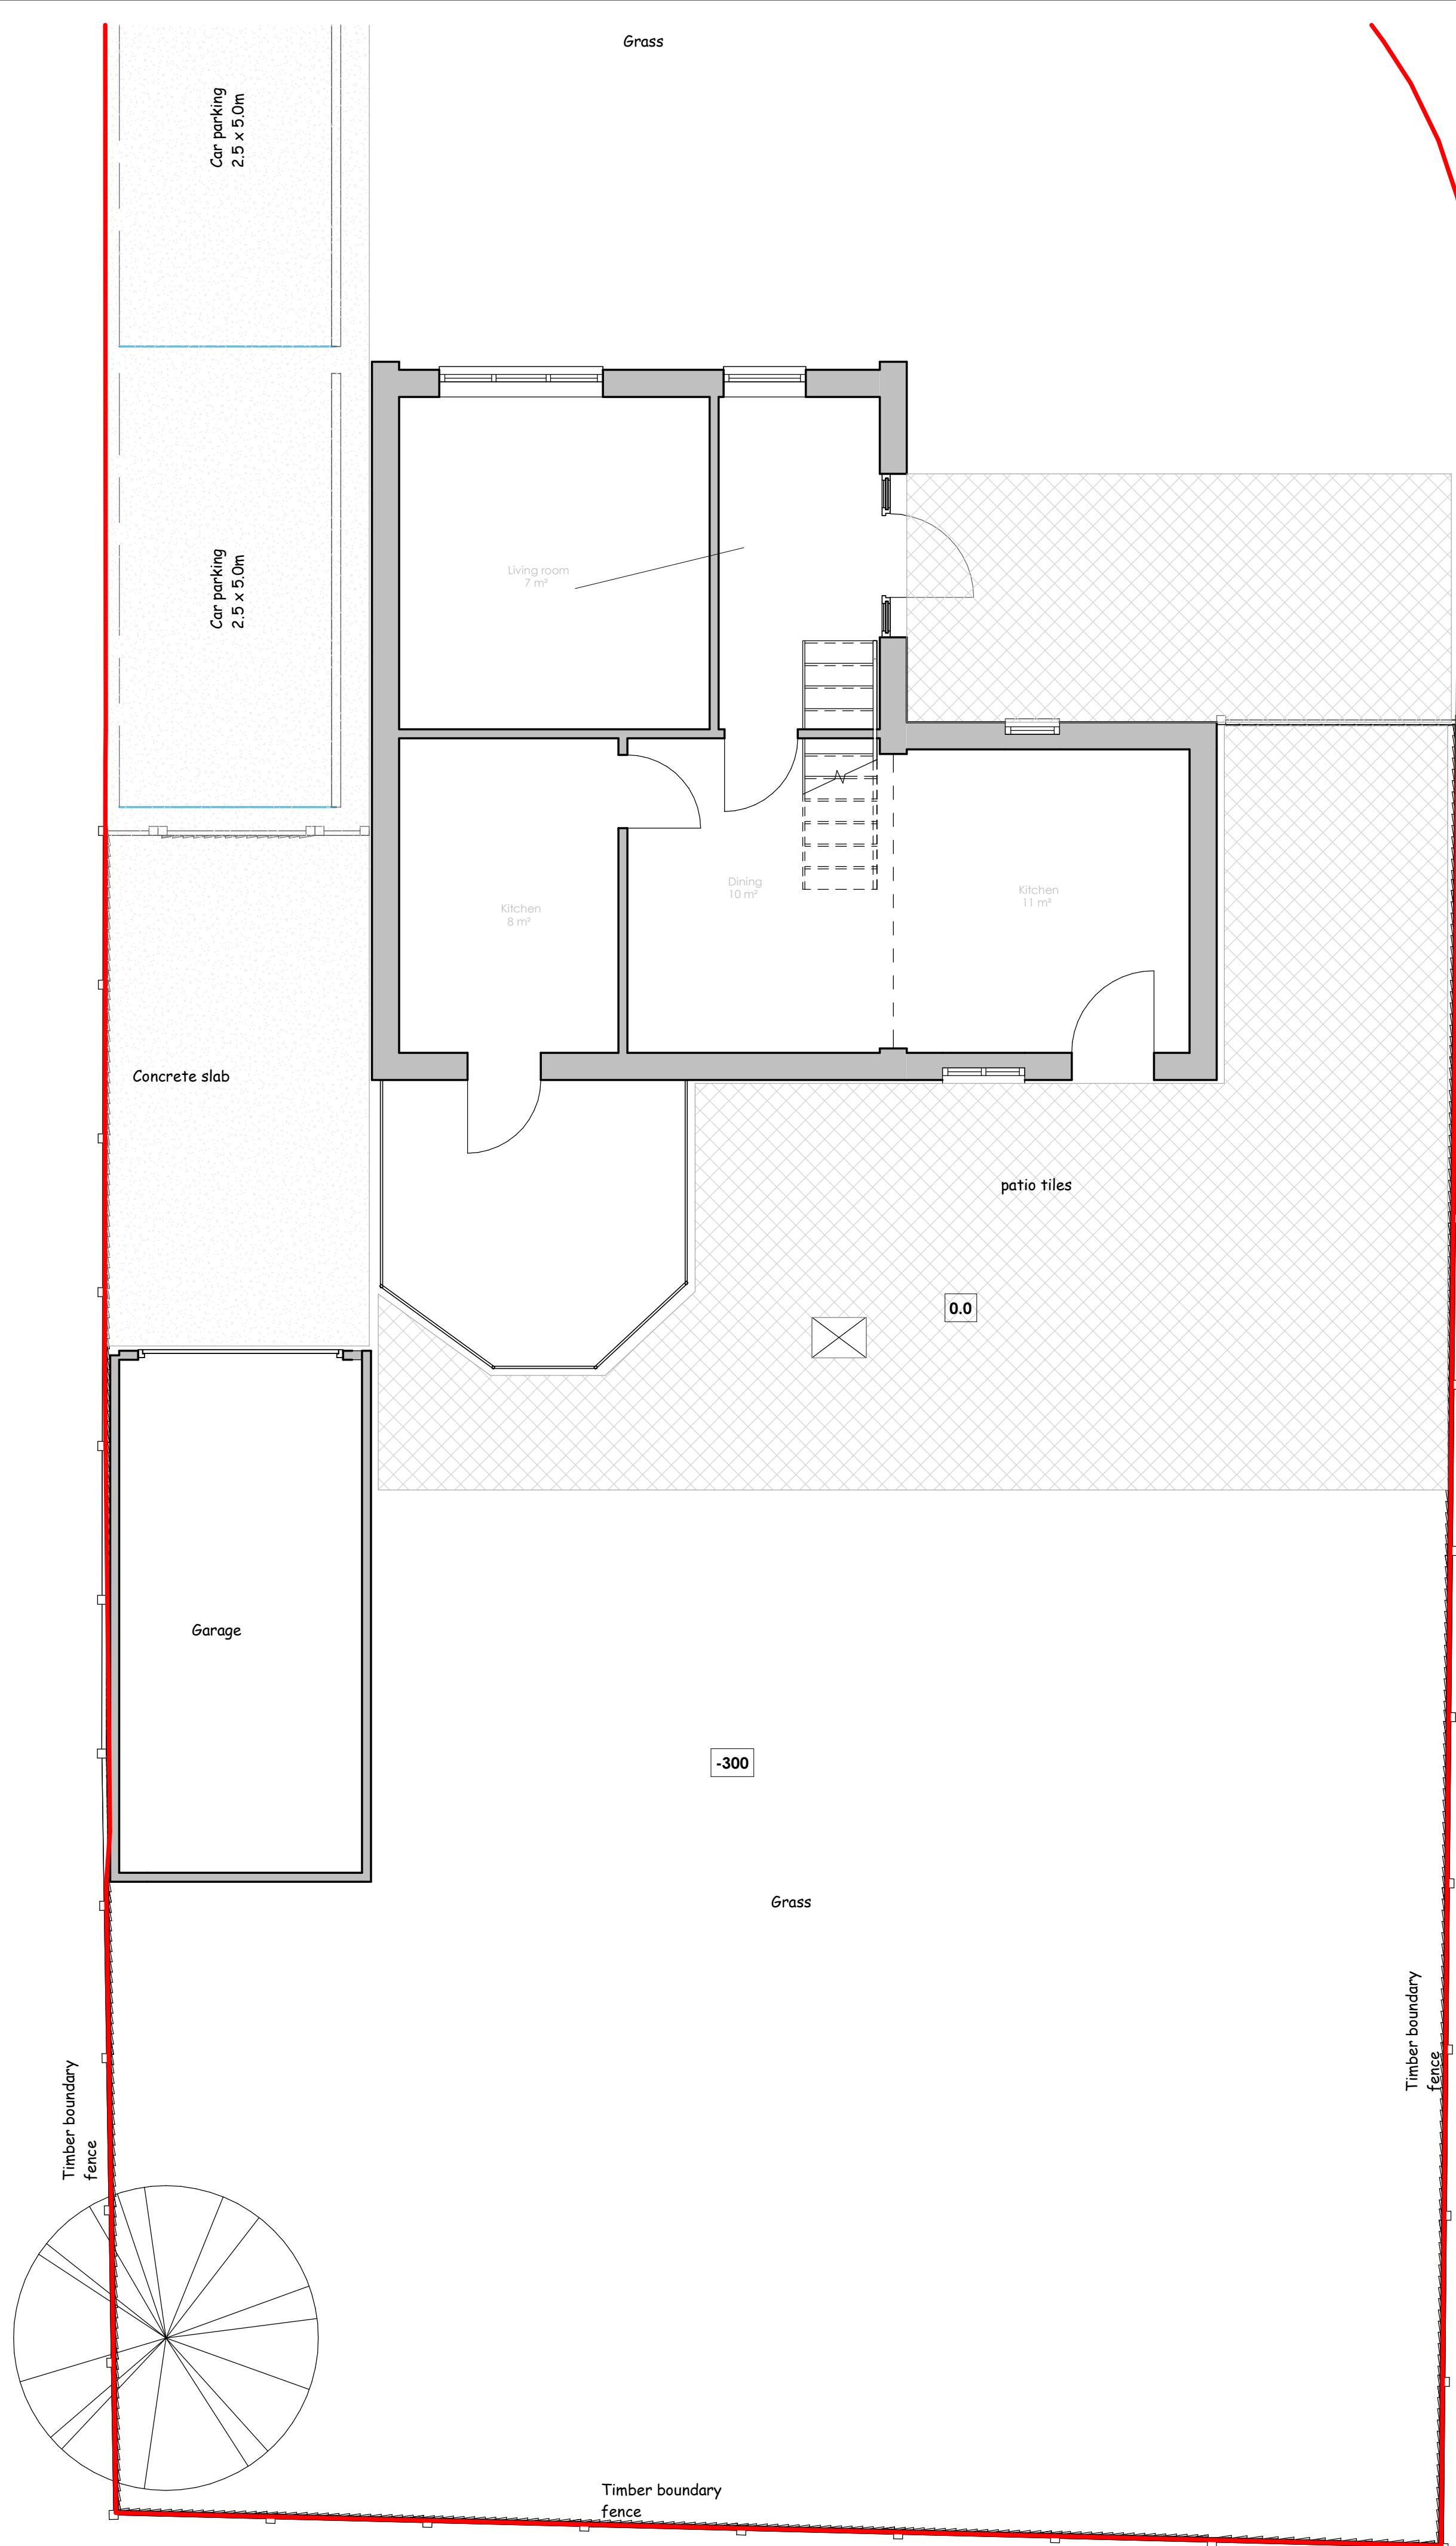

Existing Ground Floor

1 : 50

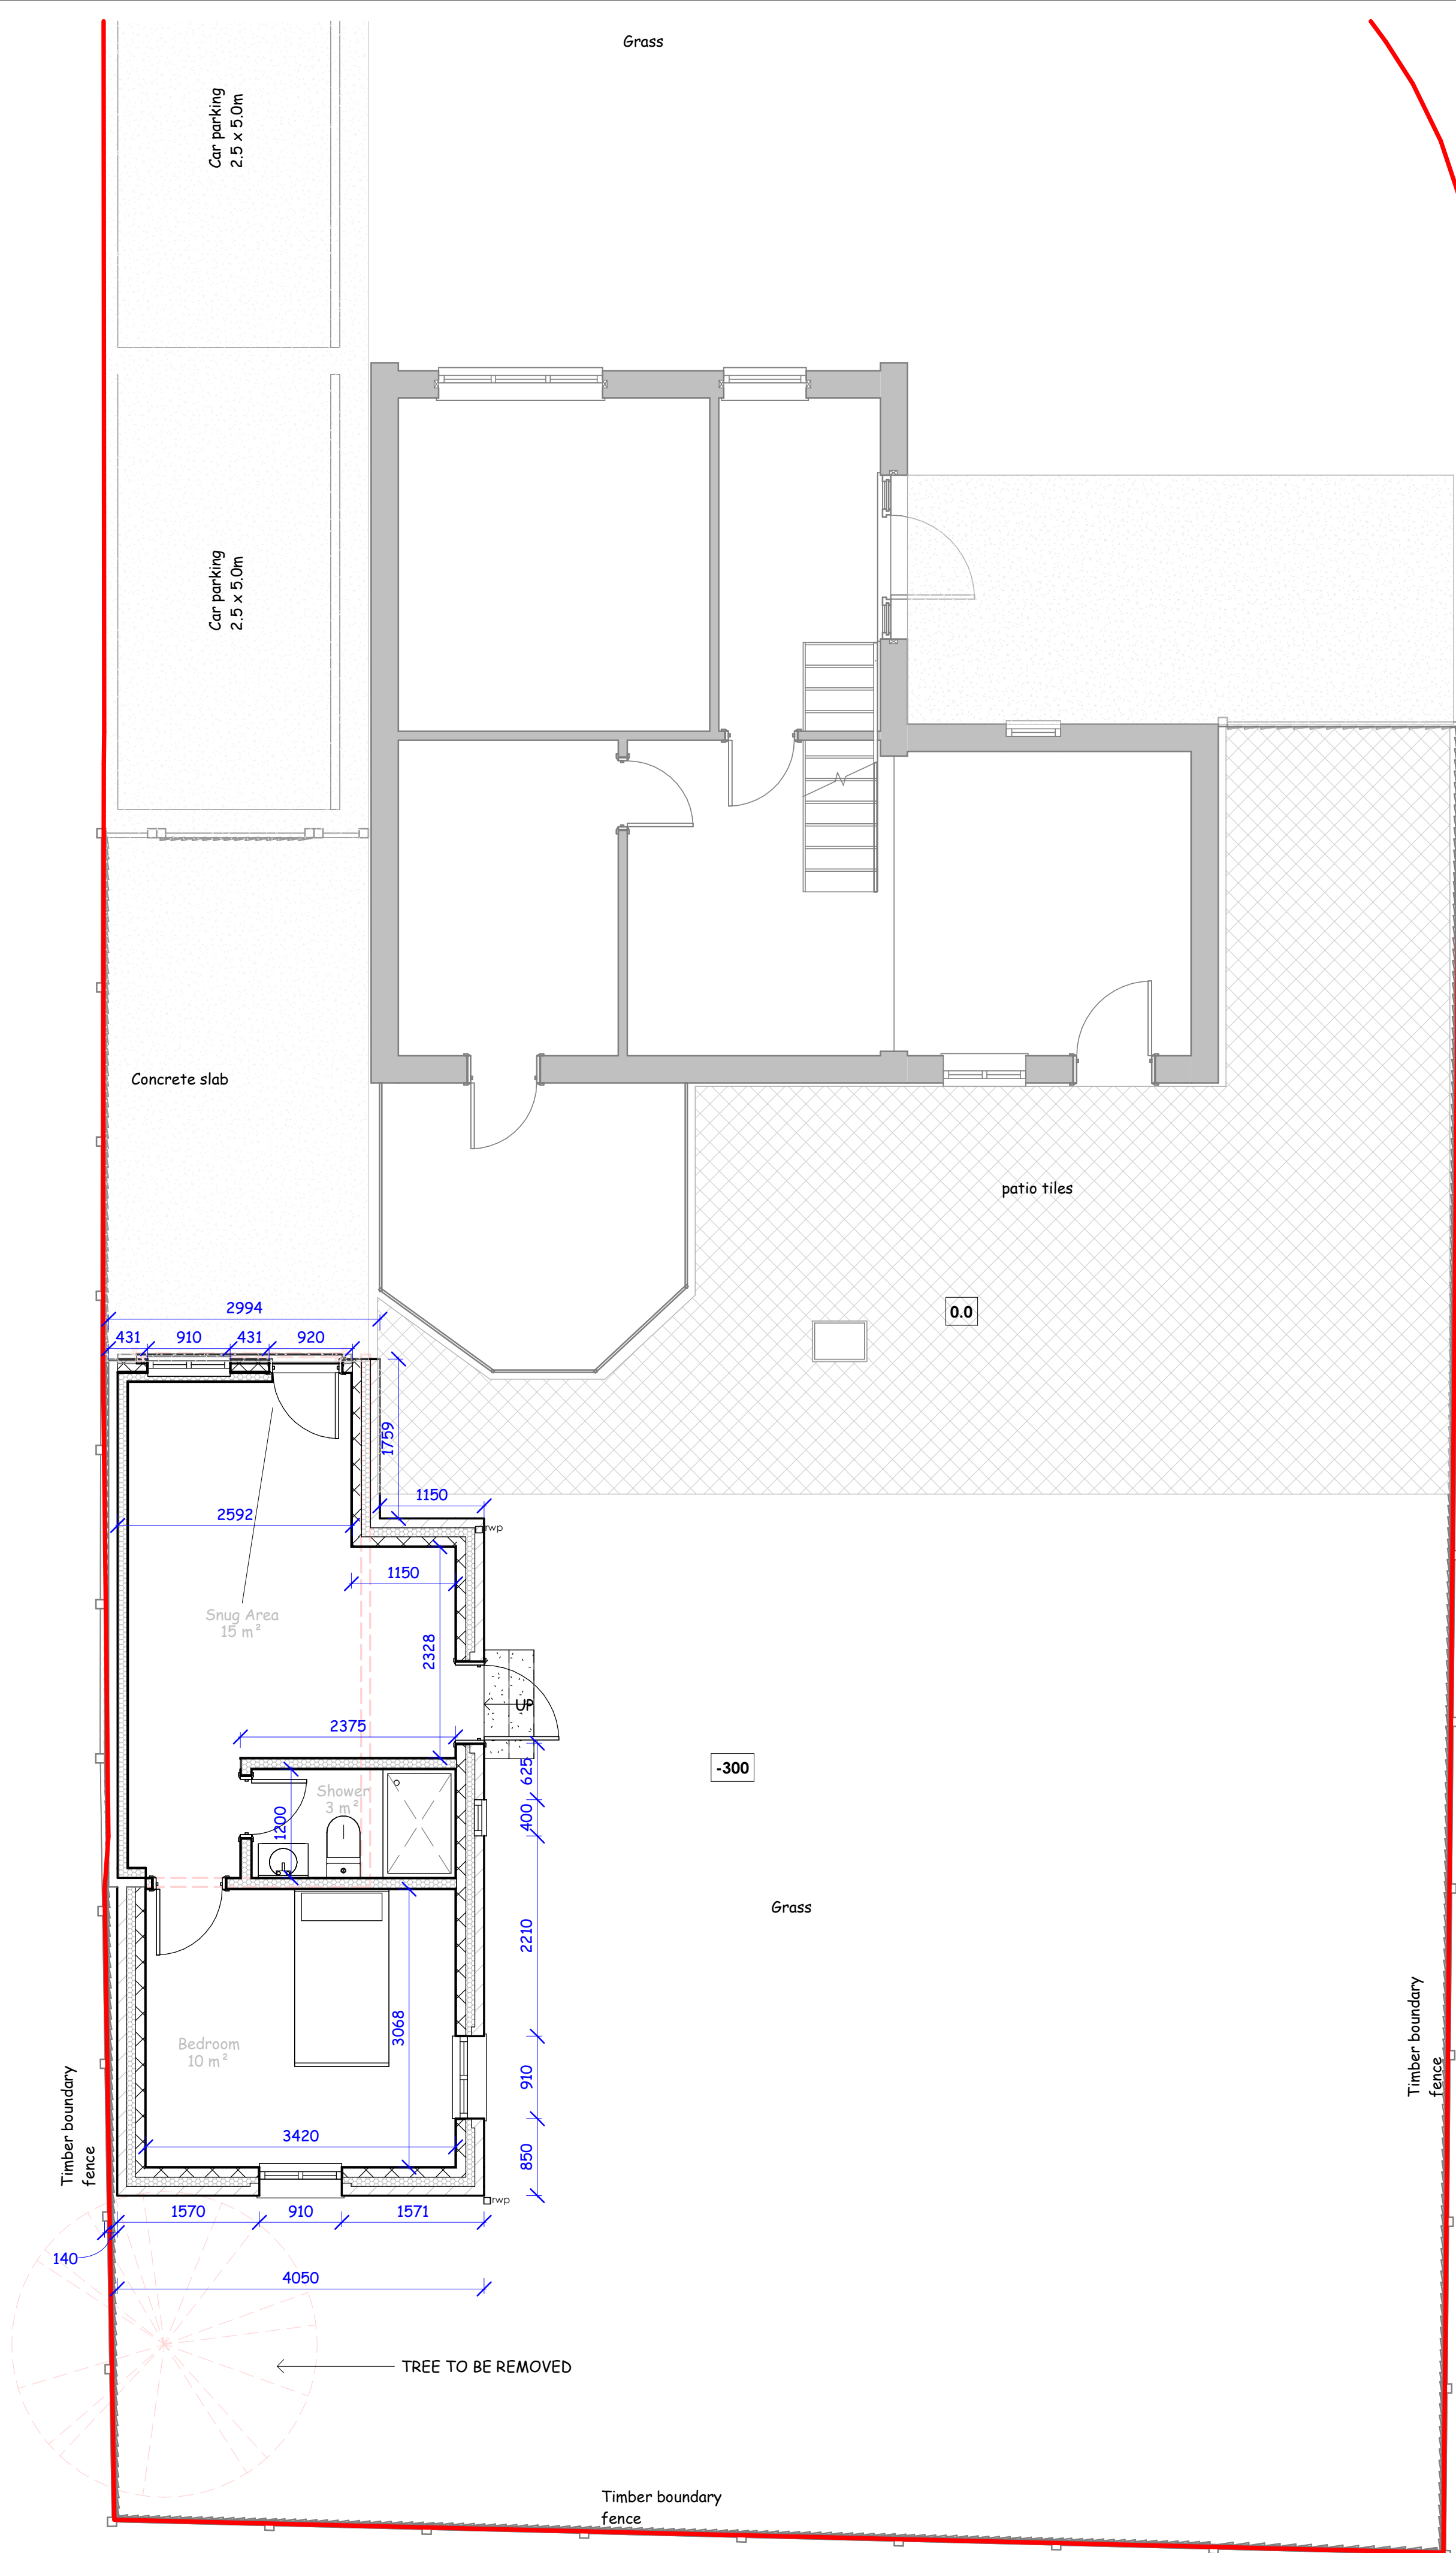

Proposed Ground Floor

1 : 50