


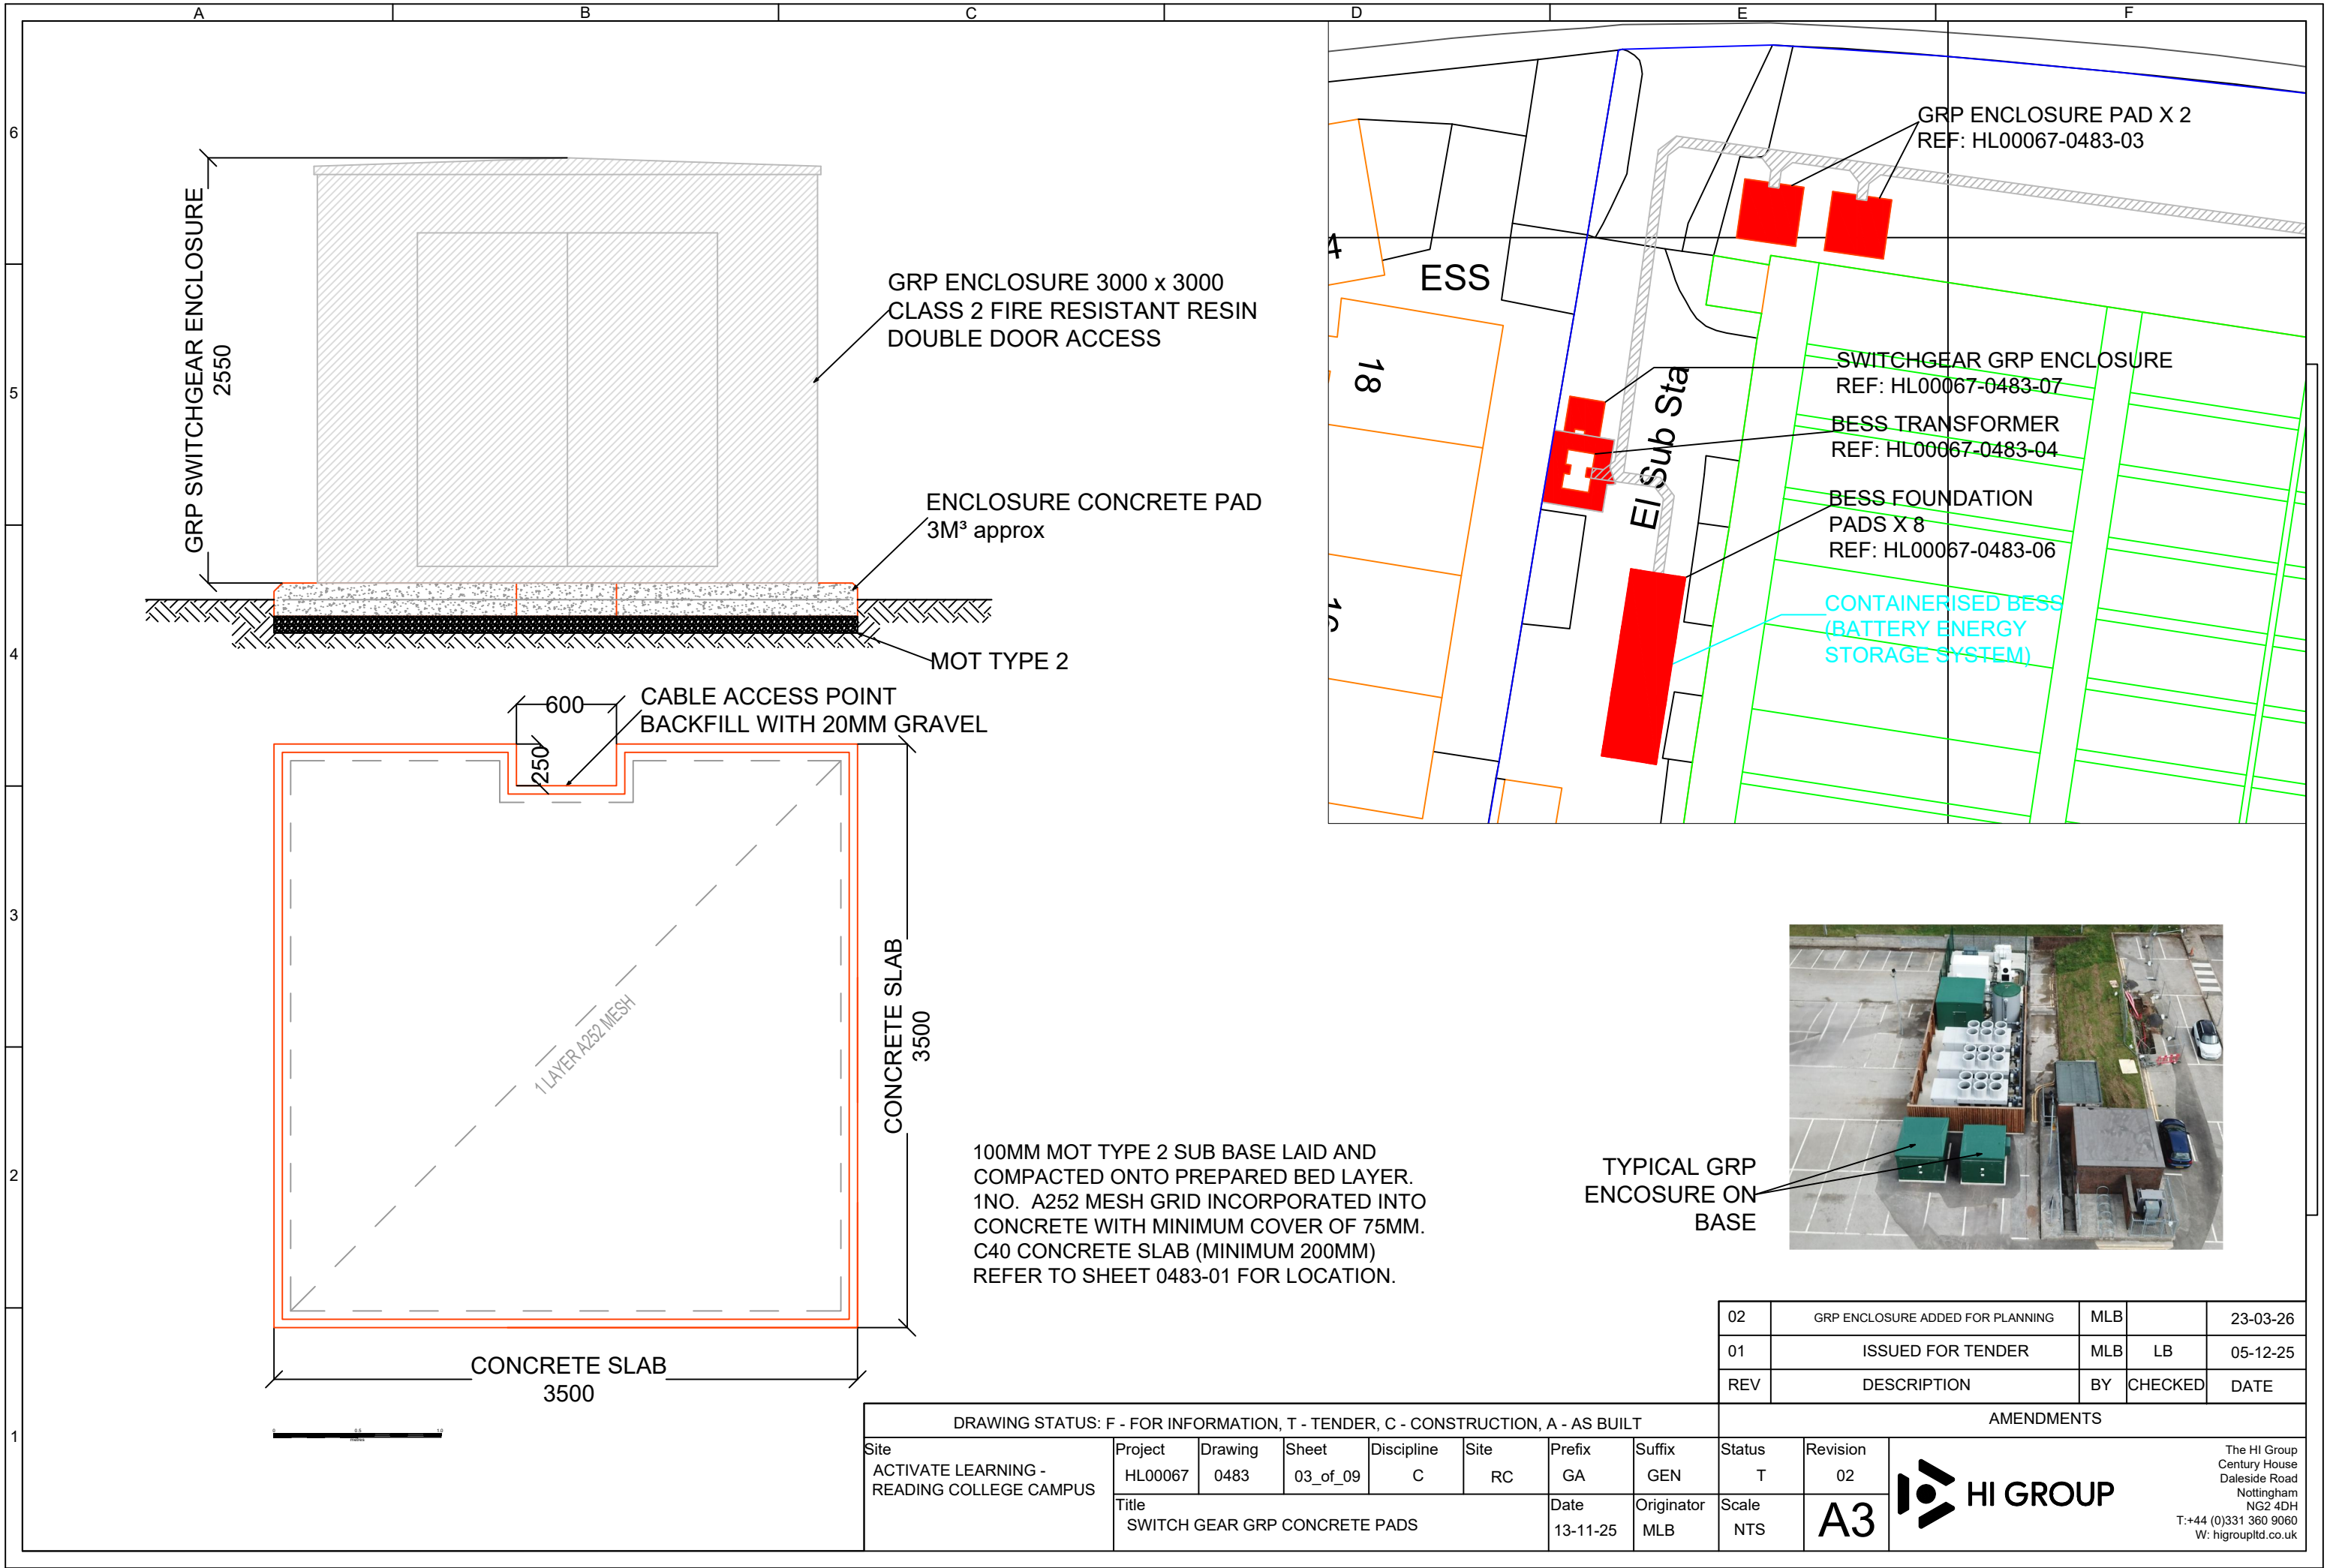

02	GRP ENCLOSURE ADDED FOR PLANNING	MLB		23-03-26
01	ISSUED FOR TENDER	MLB	LB	05-12-25
REV	DESCRIPTION	BY	CHECKED	DATE

DRAWING STATUS: F - FOR INFORMATION, T - TENDER, C - CONSTRUCTION, A - AS BUILT									AMENDMENTS			
Site	Project	Drawing	Sheet	Discipline	Site	Prefix	Suffix	Status	Revision	 HI GROUP		
ACTIVATE LEARNING - READING COLLEGE CAMPUS	HL00067	0483	03_of_09	C	RC	GA	GEN	T	02			
Title						Date	Originator	Scale		 HI GROUP		
SWITCH GEAR GRP CONCRETE PADS						13-11-25	MLB	NTS				

The HI Group
Century House
Daleside Road
Nottingham
NG2 4DH
T: +44 (0)331 360 9060
W: higroupltd.co.uk