

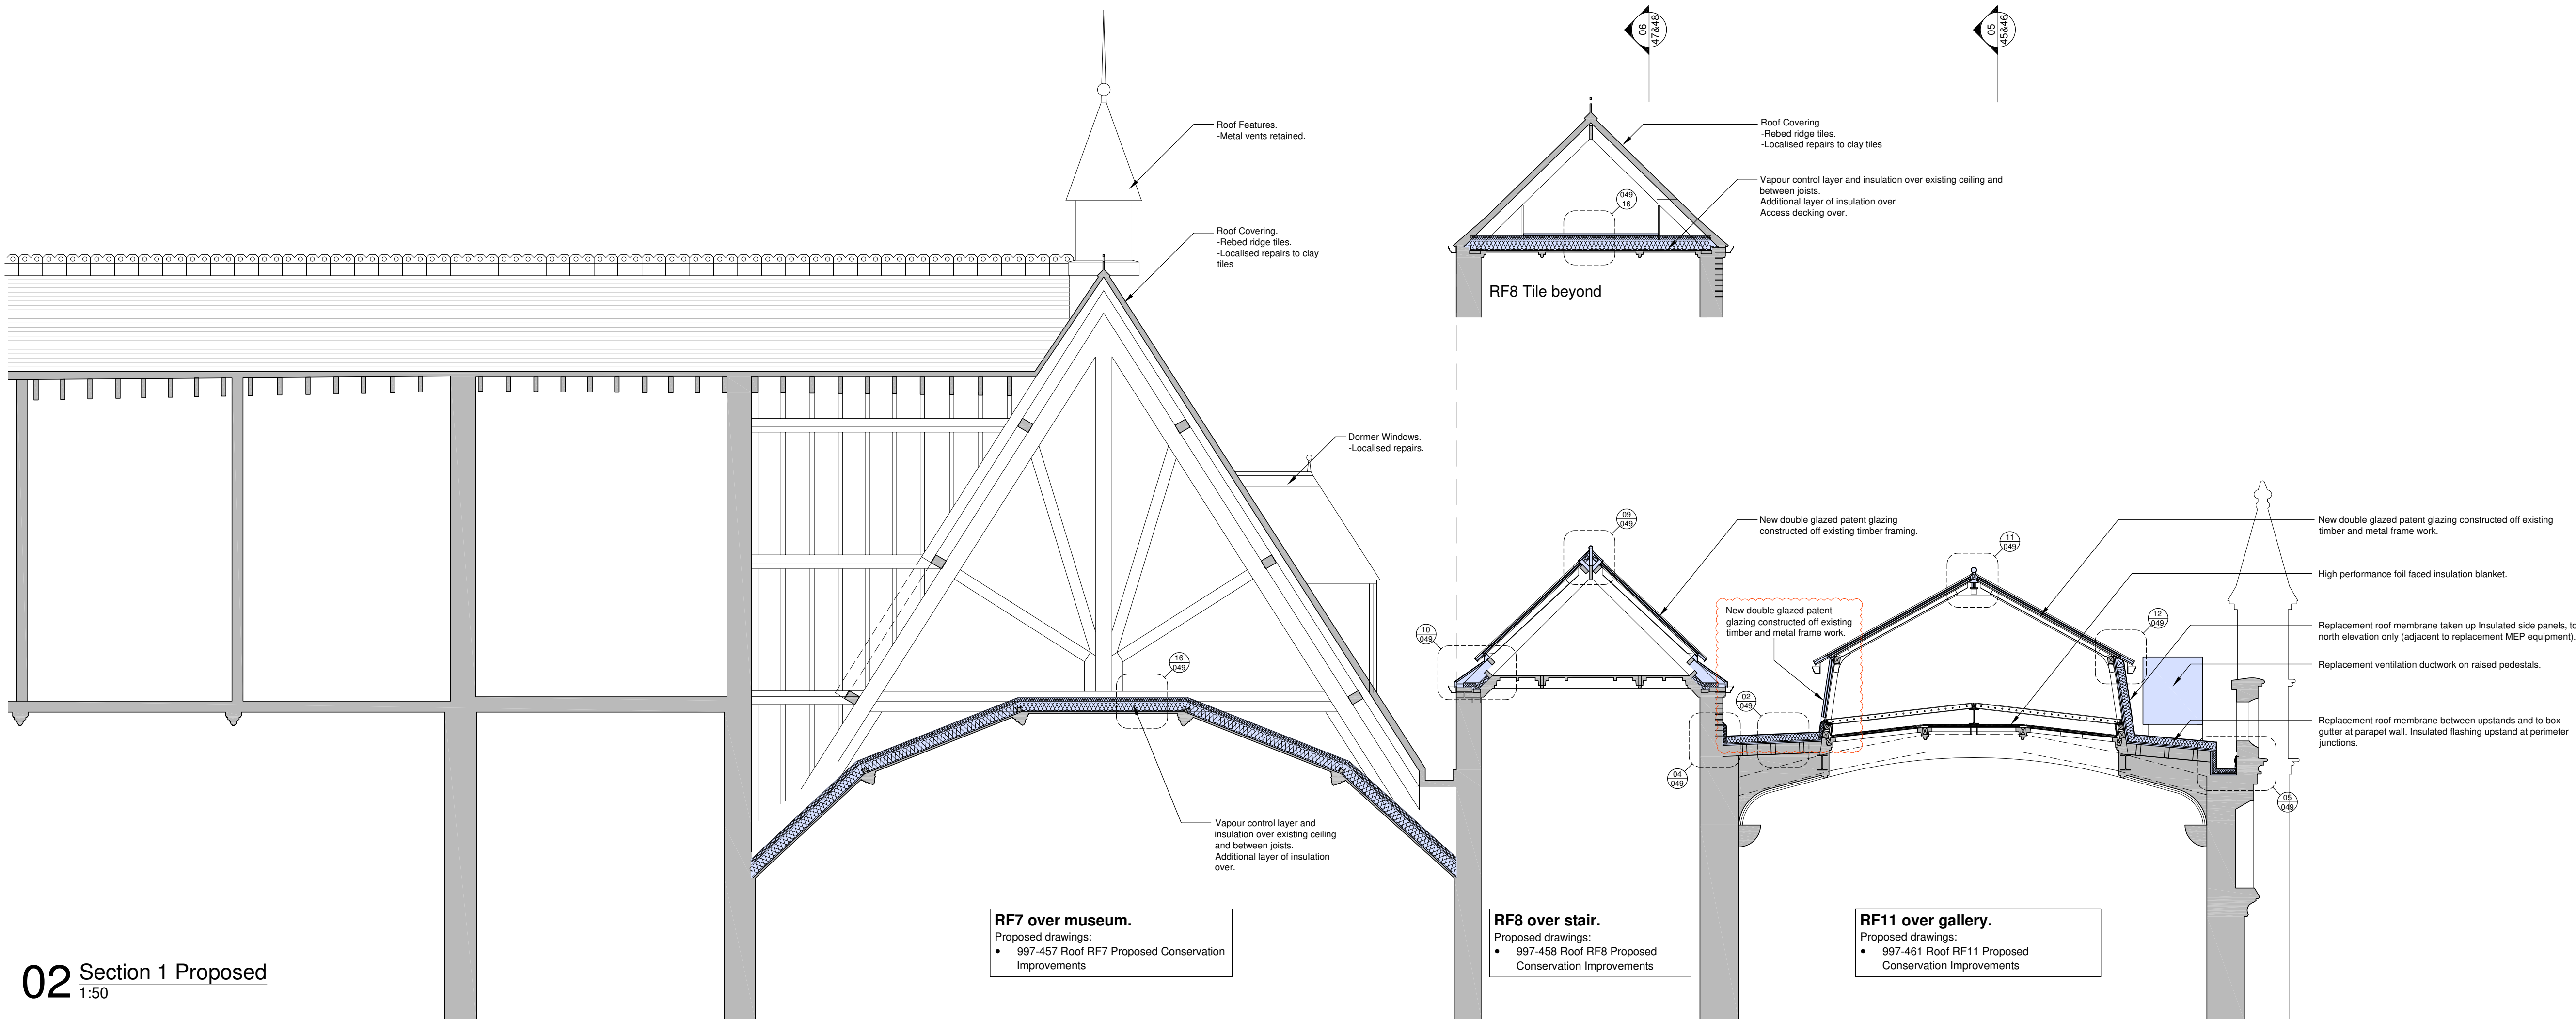


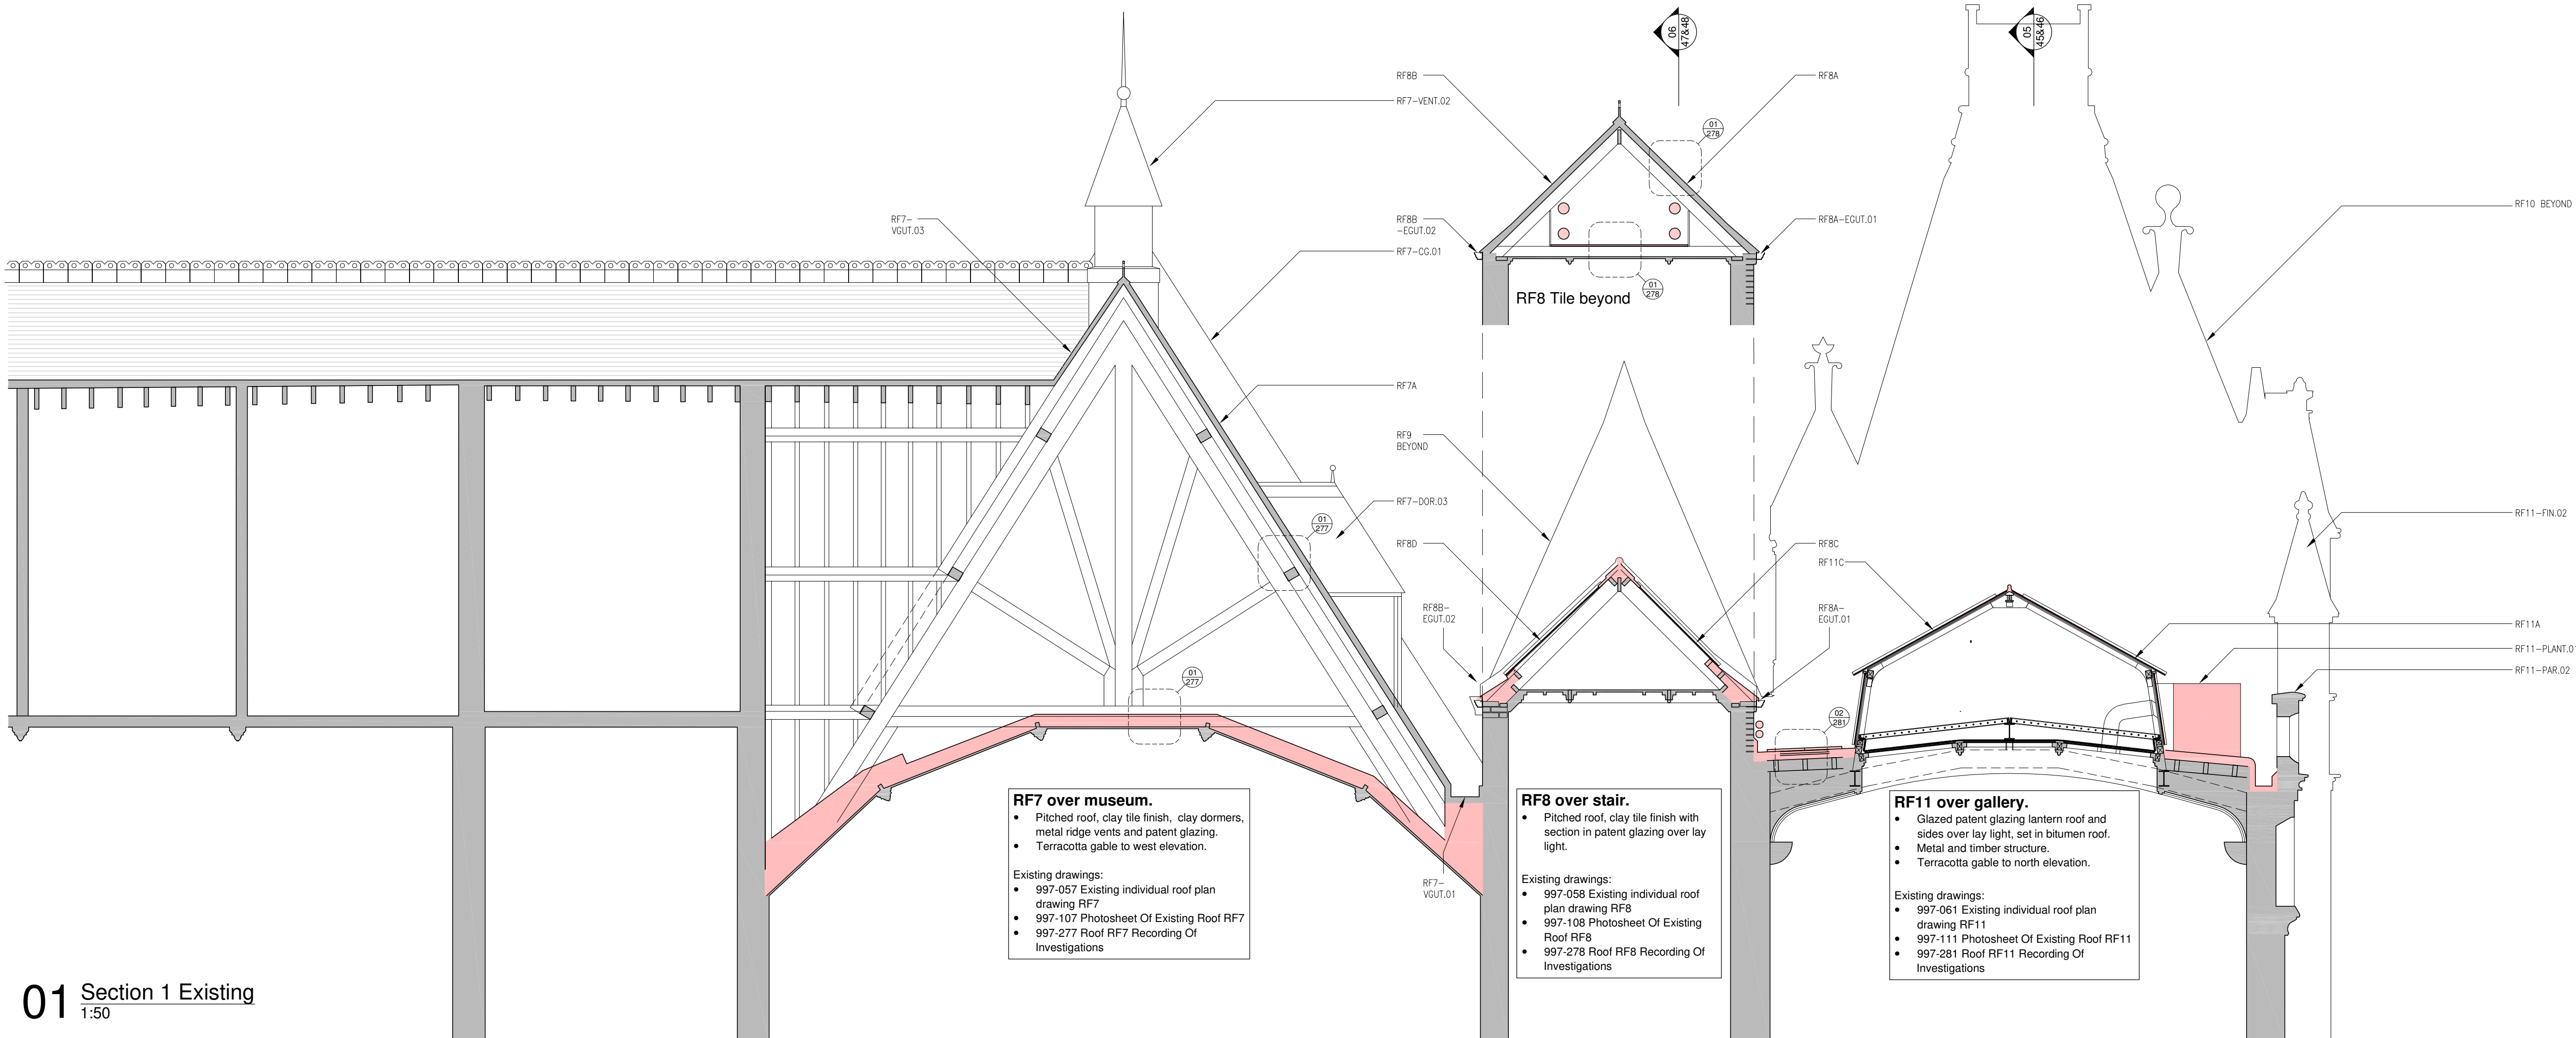

- NOTES:
- This drawing has been based on the following survey information prepared by others.
 - Initial issue as per SOVA240903 MBS - received 17th January 2026.
 - Updated sections as per SOVA240903 MBS REV A - received 26th February 2026.
 - Further detail has been added to embellish the surveyed information this has been based on:
 - Photographs taken from site visits from May 2024 onwards.
 - Images of drone survey prepared by others October 2024.
 - Opening up works carried out September to December 2025
 - As the above information is not fully intrusive and exhaustive the Main Contractor needs to investigate and take measurements prior to any ordering of building materials dependant on this information.

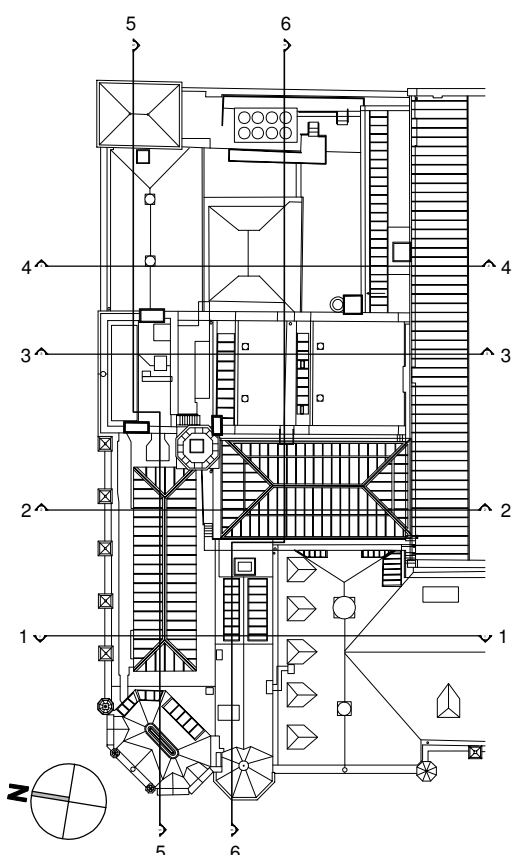

PL01/24.03.26 Minor amendments to RF11 glazed lantern
PL00/20.03.26 Issued for planning
revision/date note

morseWEBB
architects
The Byre The Street Bramley Hampshire RG26 5DE
T: 01256 587888 W: www.morsewebb.co.uk

project
**Reading Town Hall,
Alterations and Improvements**

title
**Section 1
RF7, RF8 & RF11**

scale	status
1:50 @A1	PLANNING
job no.	dwg no.
997	040
	status/revision
	PL01

© Morse Webb Ltd