



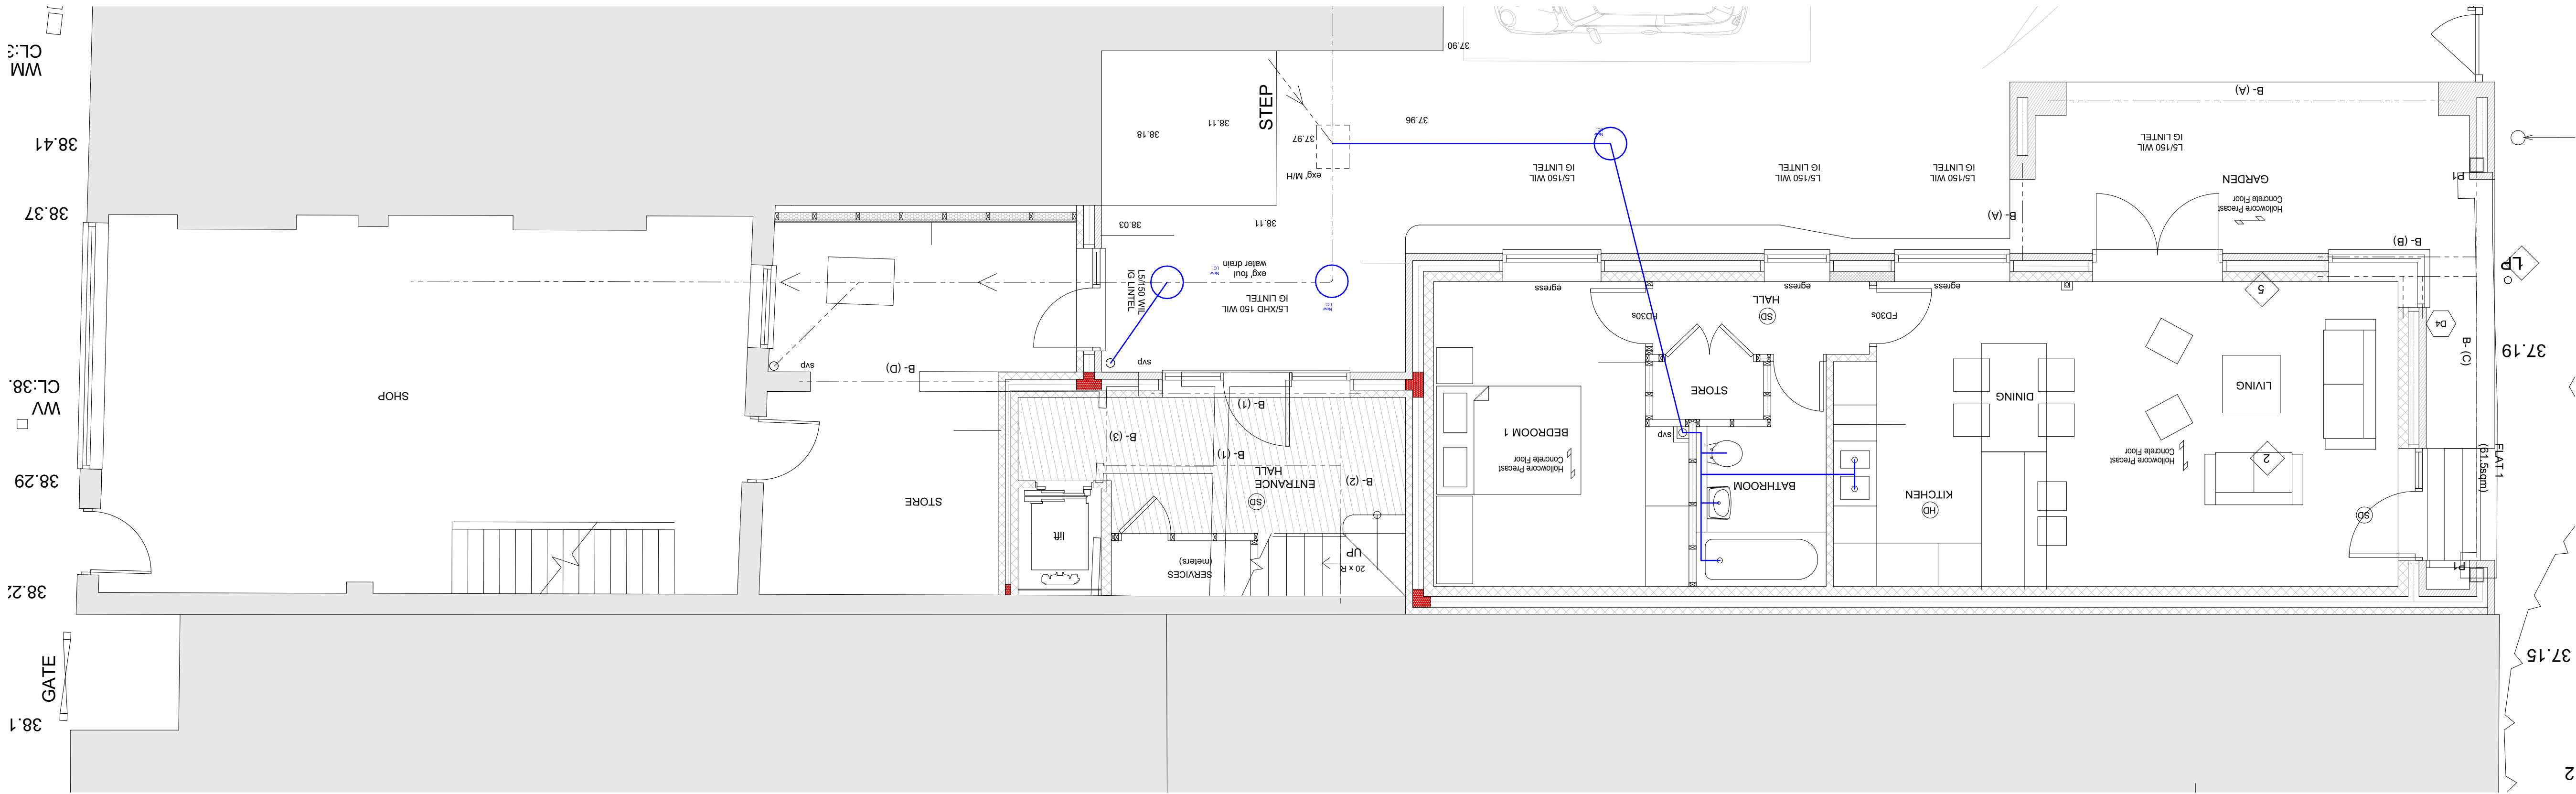

Approved Ground Floor

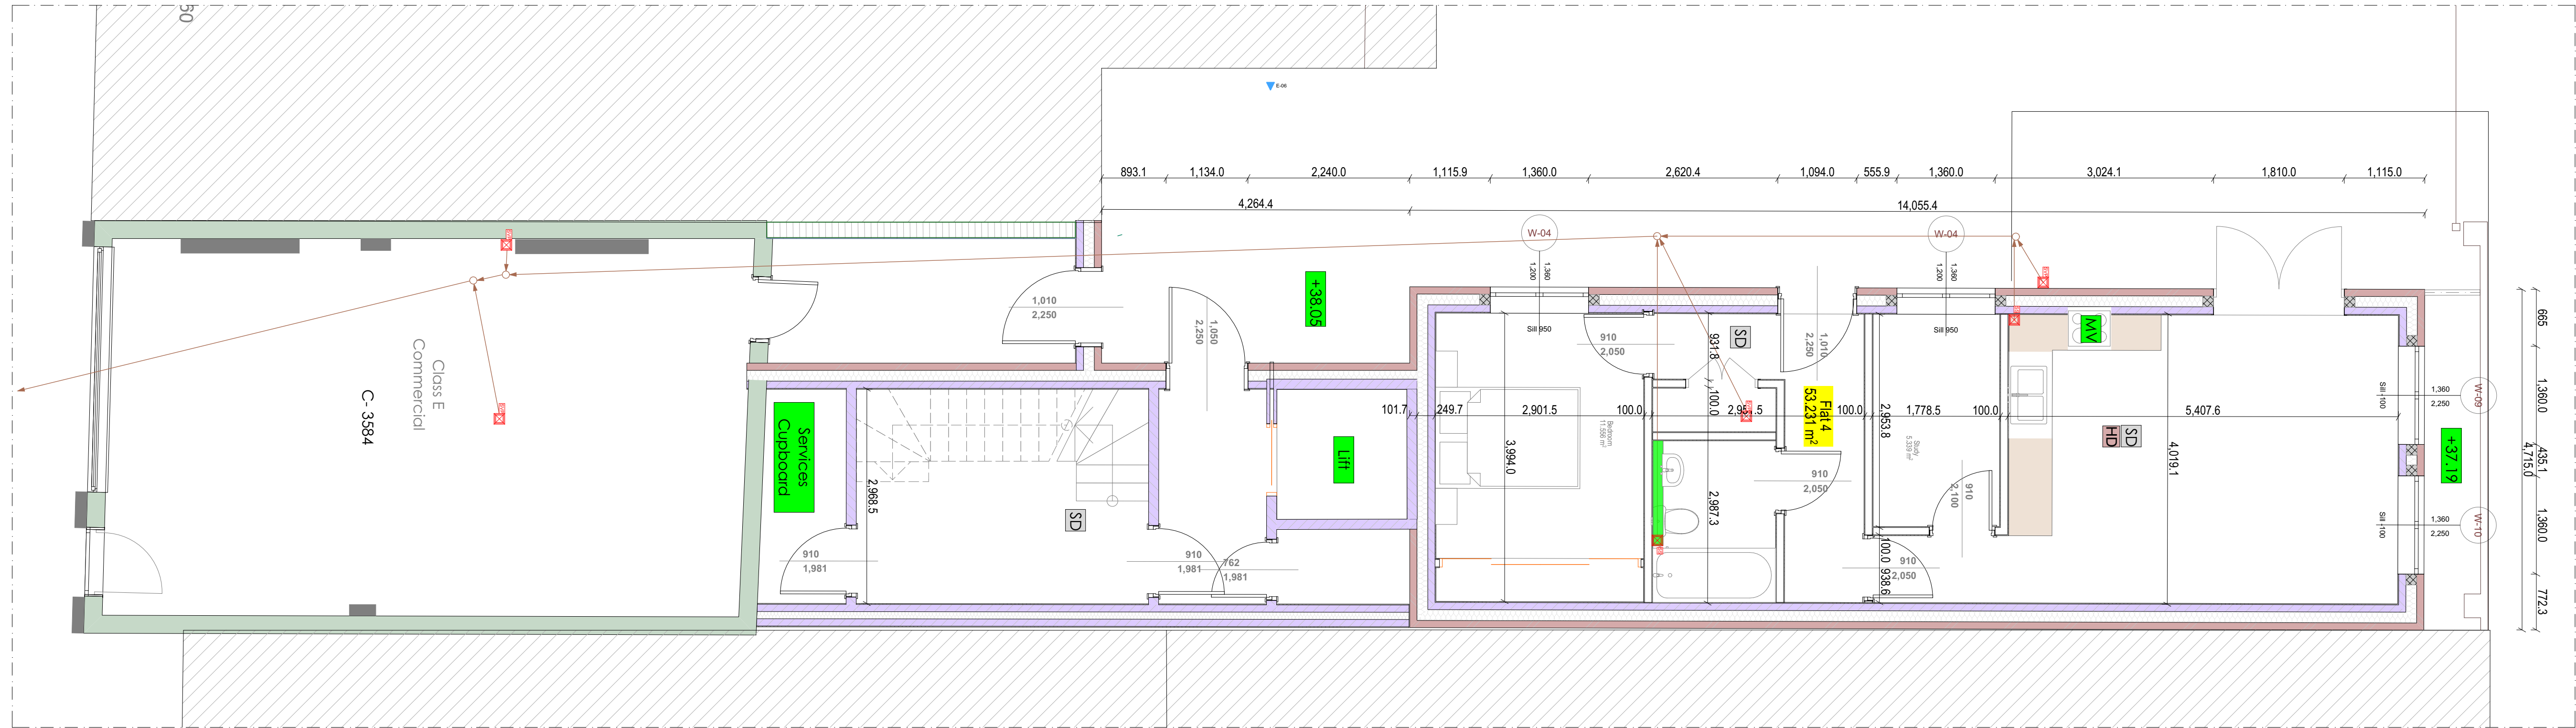

Proposed Ground Floor

© This drawing remains the property of The Keen Partnership and shall not be copied without prior written consent.
All dimensions to be checked on site and any discrepancies to be reported before work commences.

Notes:

- Manhole
- Moving Joints
- Mechanical vent
- EL/Combined
- Smoke detector
- Heat Detector
- Soil Vent Pipe
- Rain Water downpipe
- Proposed Main Drainage run
- Proposed SW drainage run
- Proposed Eco Drain
- Telecoms supply
- Water supply
- Electric supply
- Gas supply
- Mechanical Vent pipe
- Consumer Unit
- FD-30S Thirty minute Fire door
- FD-60S 60' Fire door
- Steel Lintel Above Drain run
- Proposed Main Drainage run
- Block N Beam
- EasJoist/ Joists/ Rafters