
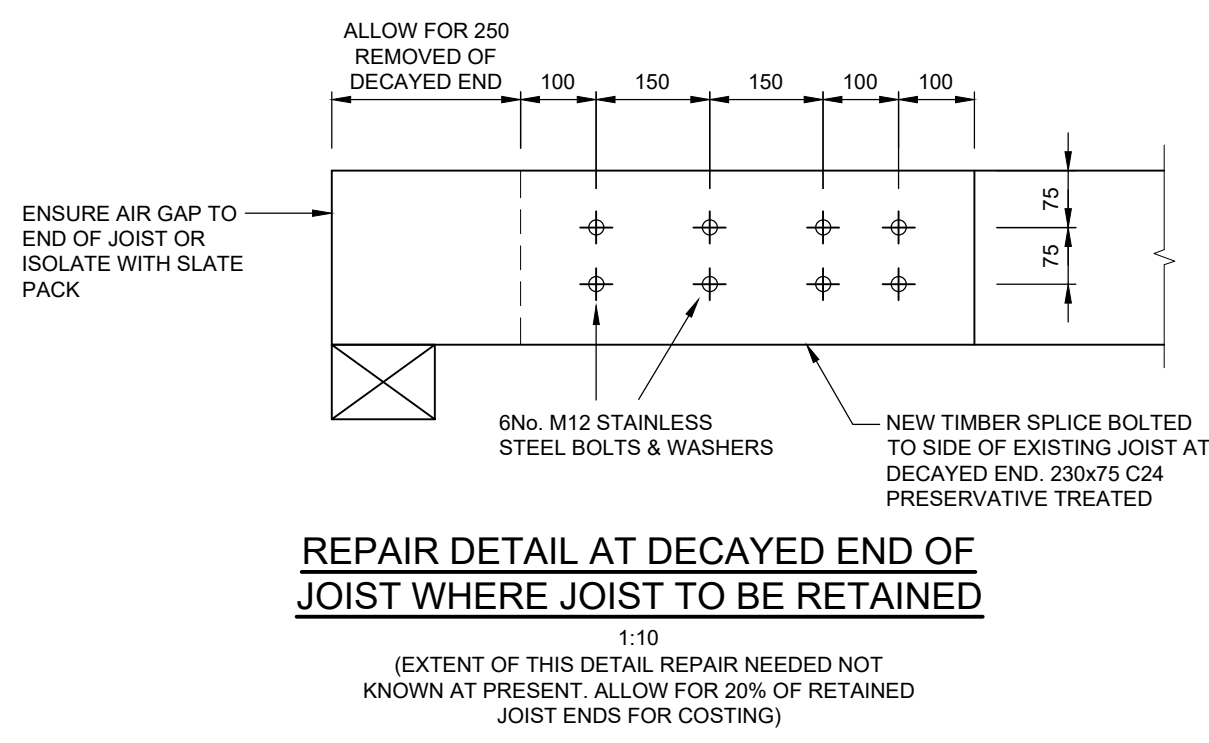
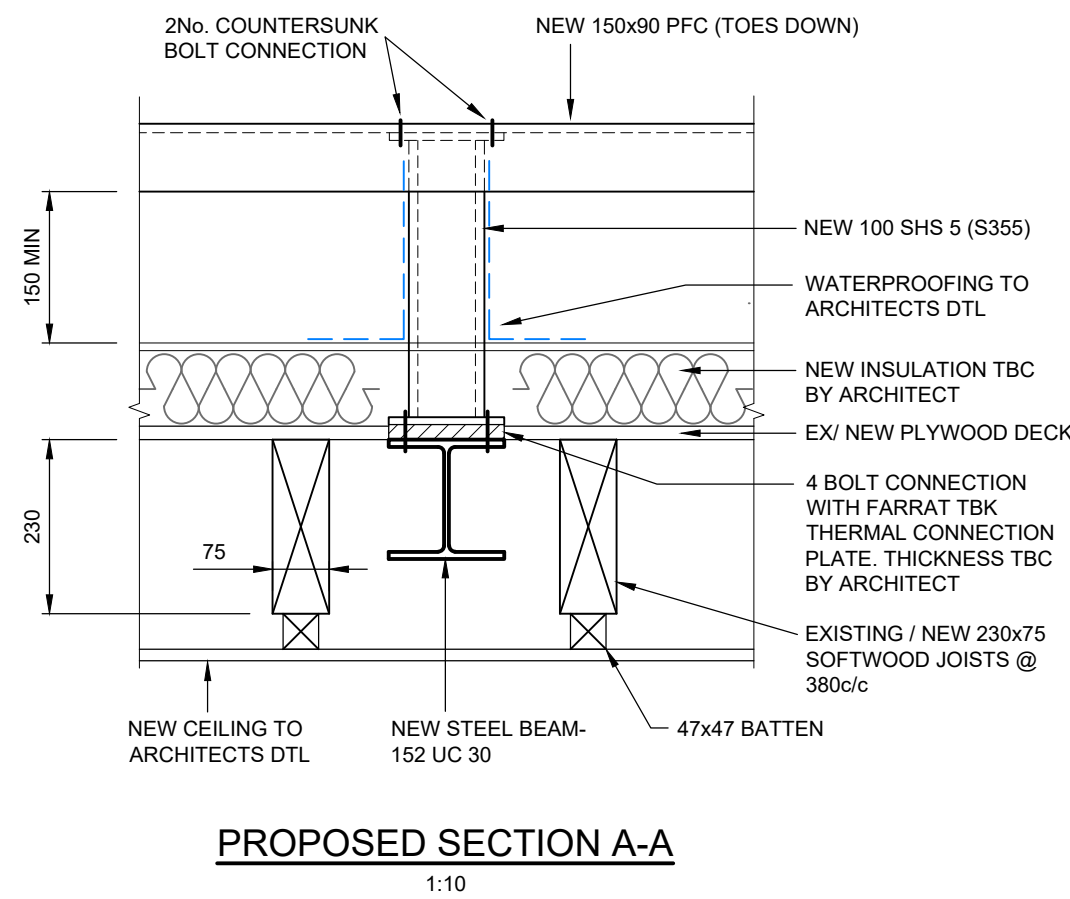
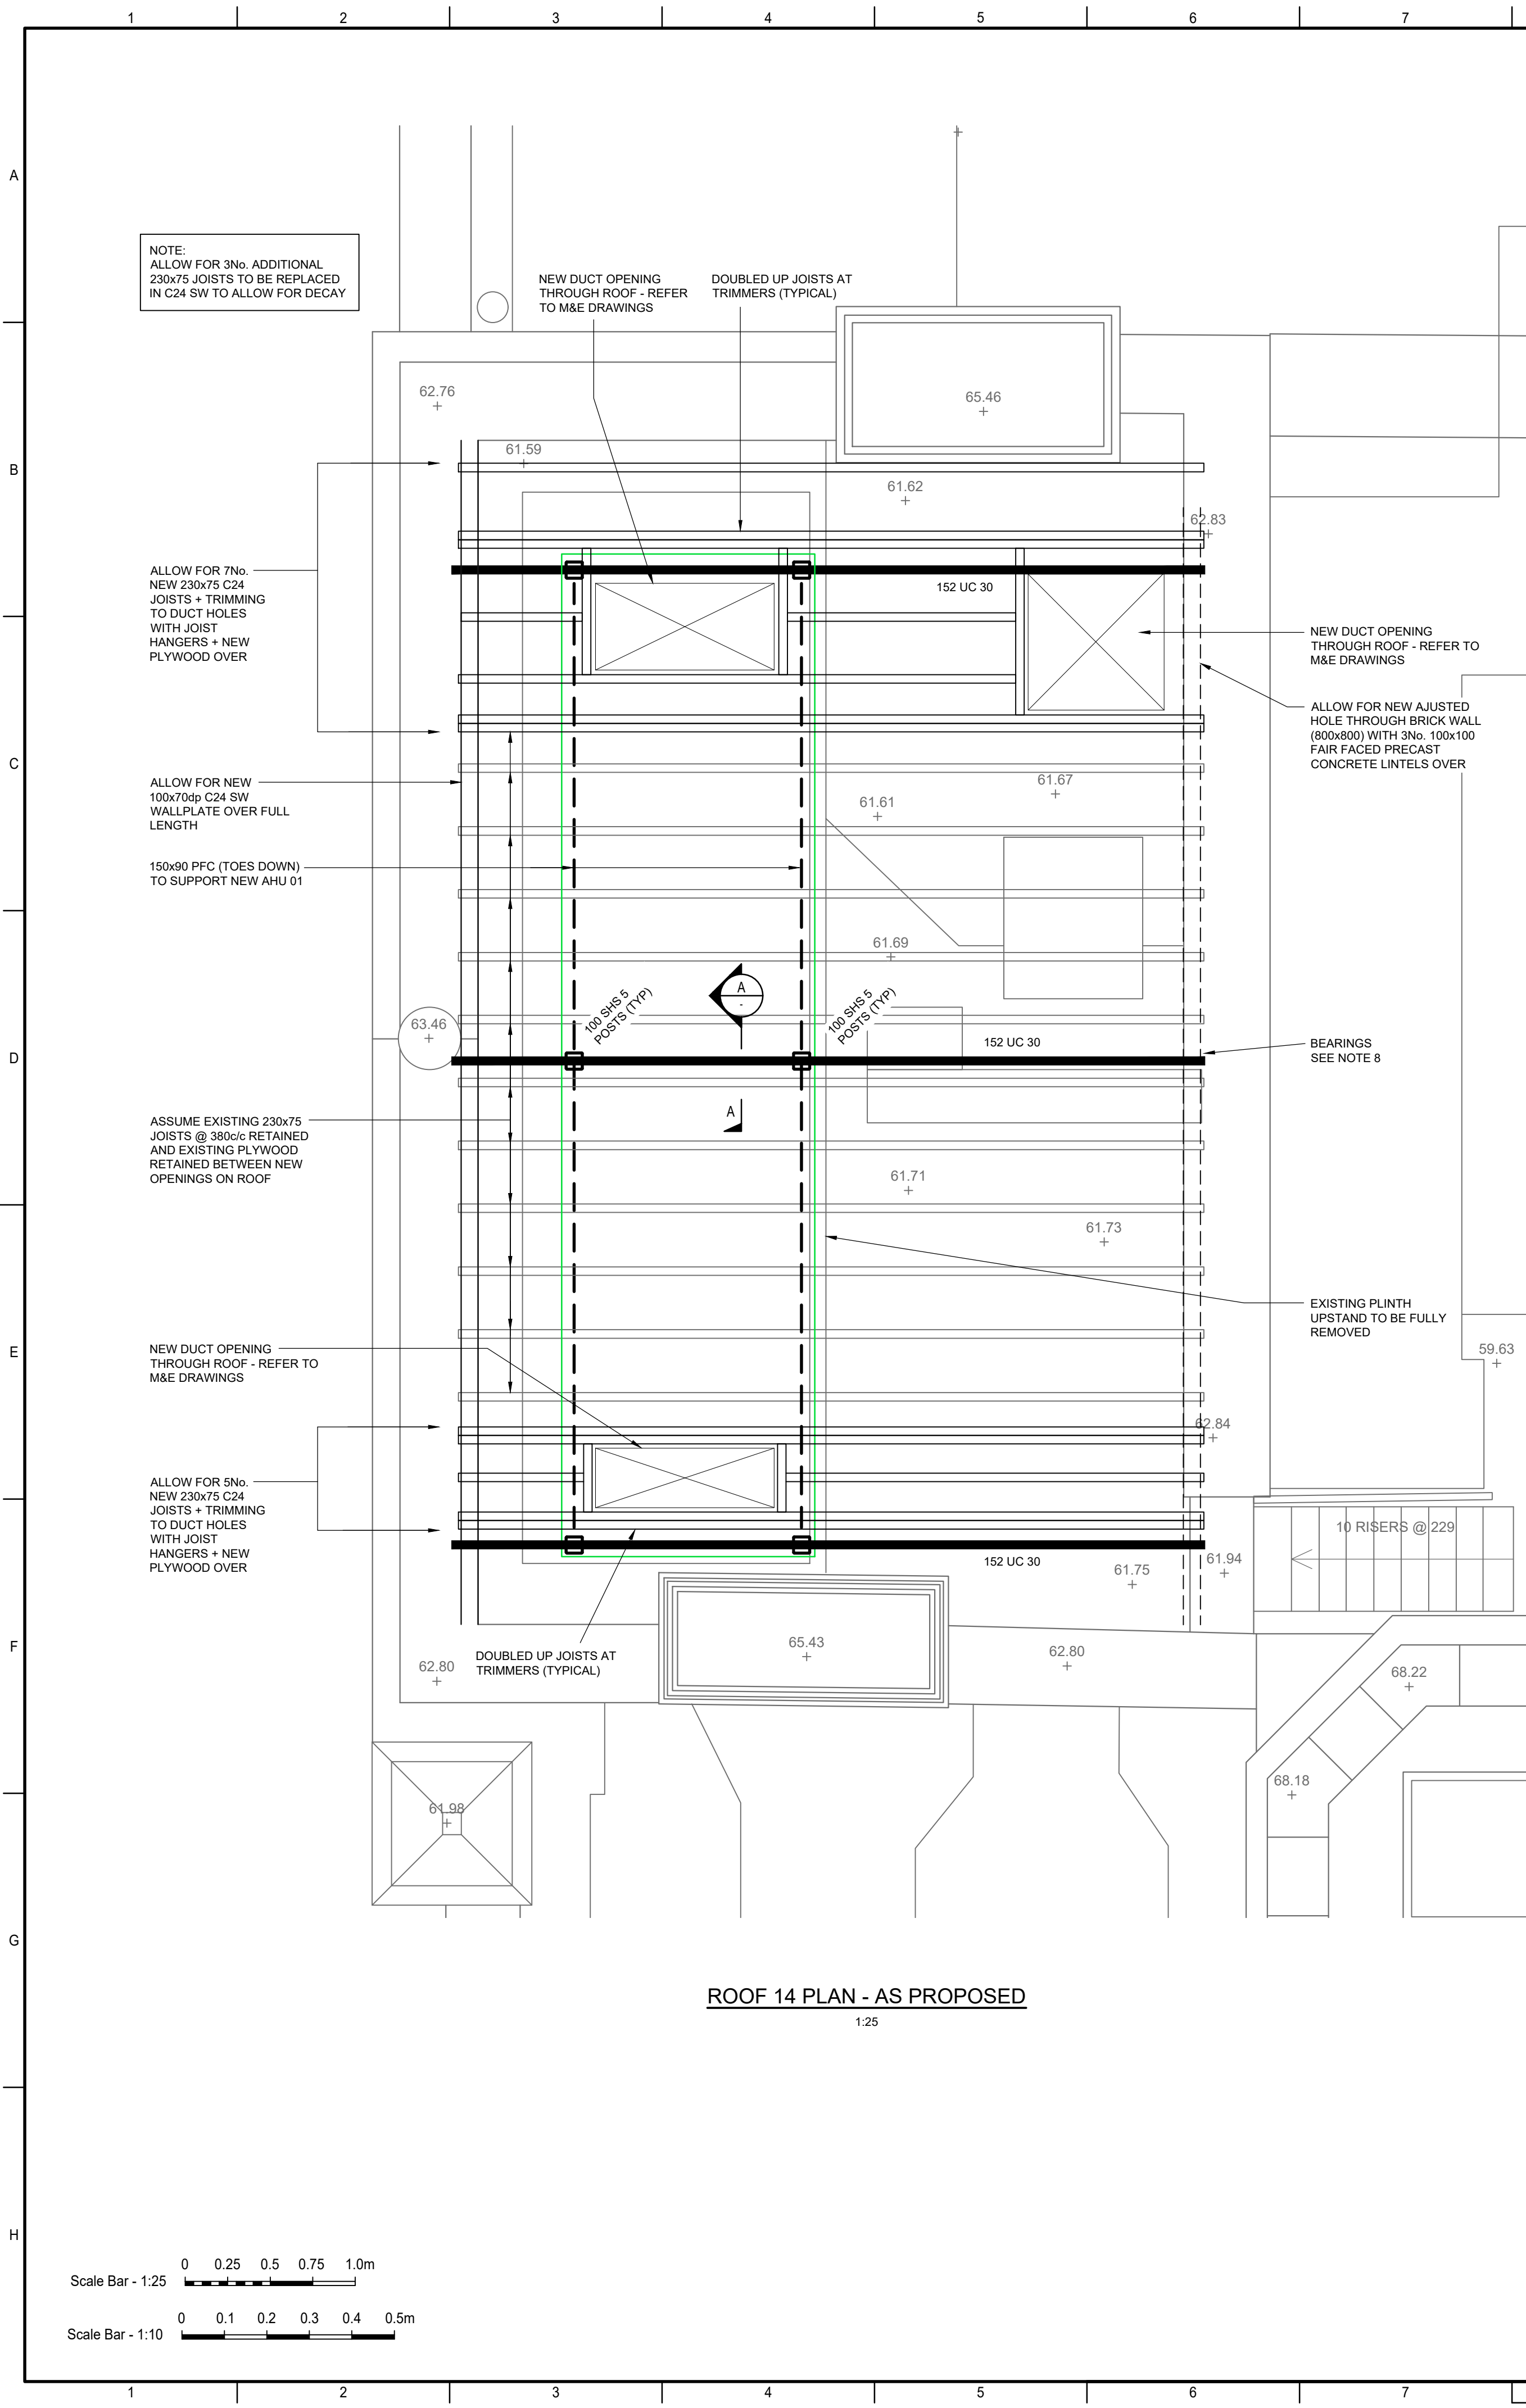


- NOTES
- DO NOT SCALE FROM THIS DRAWING
 - ALL DIMENSIONS ARE MILLIMETRES U.N.O.
 - ALL LEVELS ARE IN METRES ABOVE ORDNANCE DATUM U.N.O.
 - THIS DRAWING IS TO BE READ IN CONJUNCTION WITH ALL RELEVANT ARCHITECTS AND ENGINEERS DRAWINGS AND SPECIFICATIONS.
 - THIS DRAWING IS BASED ON MEASURED BUILDING SURVEY INFORMATION BY SOVA DATED JAN 25 AND ASSUMED TO BE CORRECT.
 - ALL NEW STEELWORK TO BE BLAST CLEANED AND GALVANISED.
 - ALL NEW STEELWORK TO BE GRADE S355
 - ALLOW FOR PREPARATION OF BEARINGS AT BEAM ENDS WITH LOCAL REMOVAL OF BRICK AND BEDDING ON 20mm NON-SHRINK GROUT

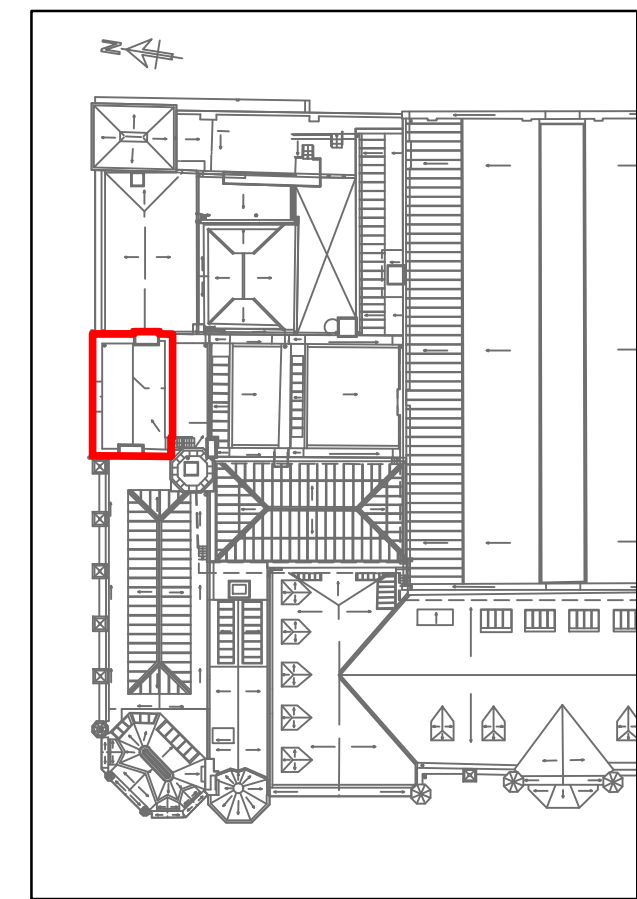

ROOF REFERENCE KEY PLAN

P1	RG	NW	17.02.20	ISSUED FOR RIBA STAGE 3
Rev	Drawn	Chkd	Appd	Date
				description
READING TOWN HALL				
CLIENT: Reading Town Council				
ARCHITECT: Morse Webb Architects				
DRAWING TITLE: ROOF 14 STRUCTURAL DETAILS AS PROPOSED - SHEET 1				
SFKconsulting 2nd Floor, 123 Winchester Road Chandlers Ford, Southampton Hampshire SO52 2DR Tel: 023 8251 6969				
SCALE: 1:25 / 1:10 @ A1		SFK REF: 24173 - 1140		
24173-SFK-14-RF-DR-S-1140				P1