

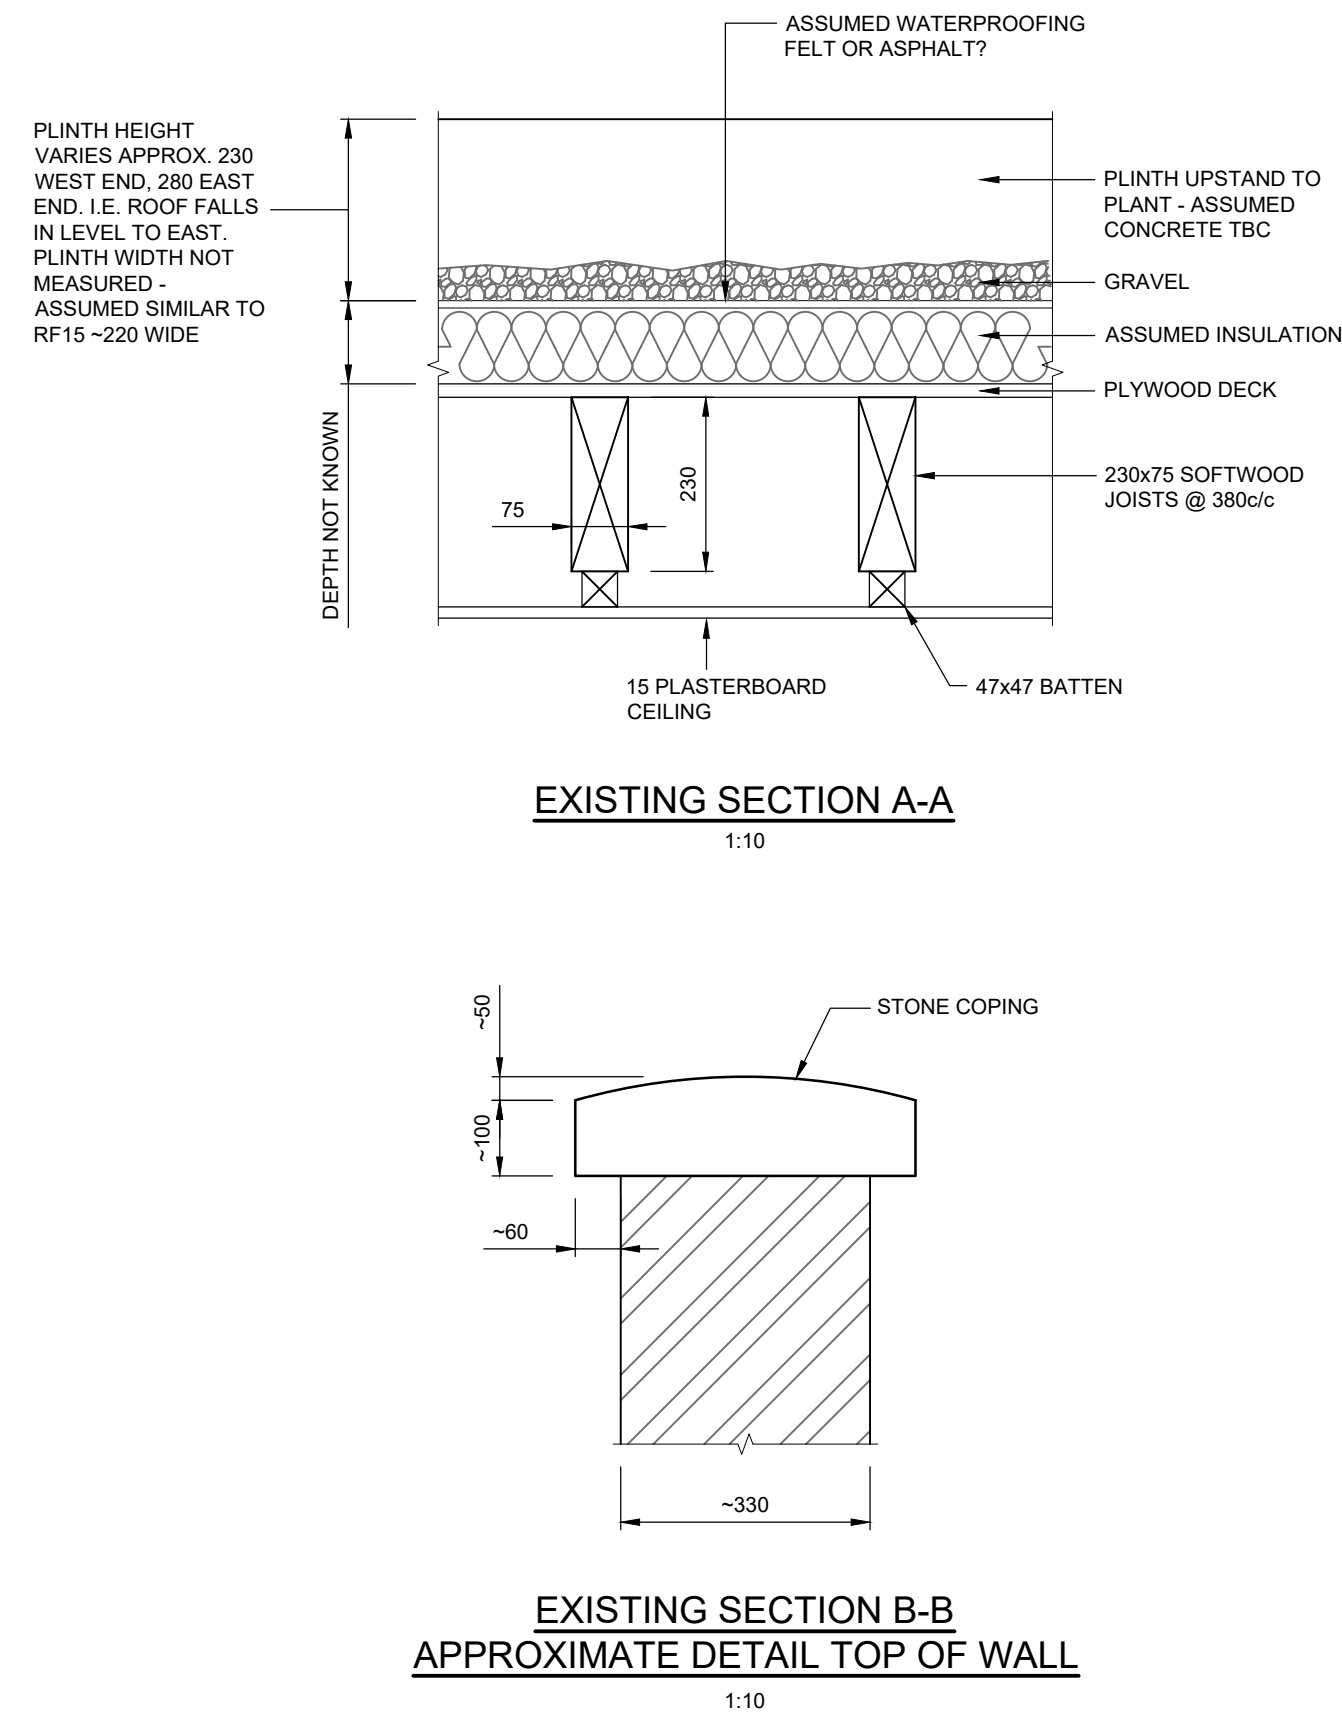


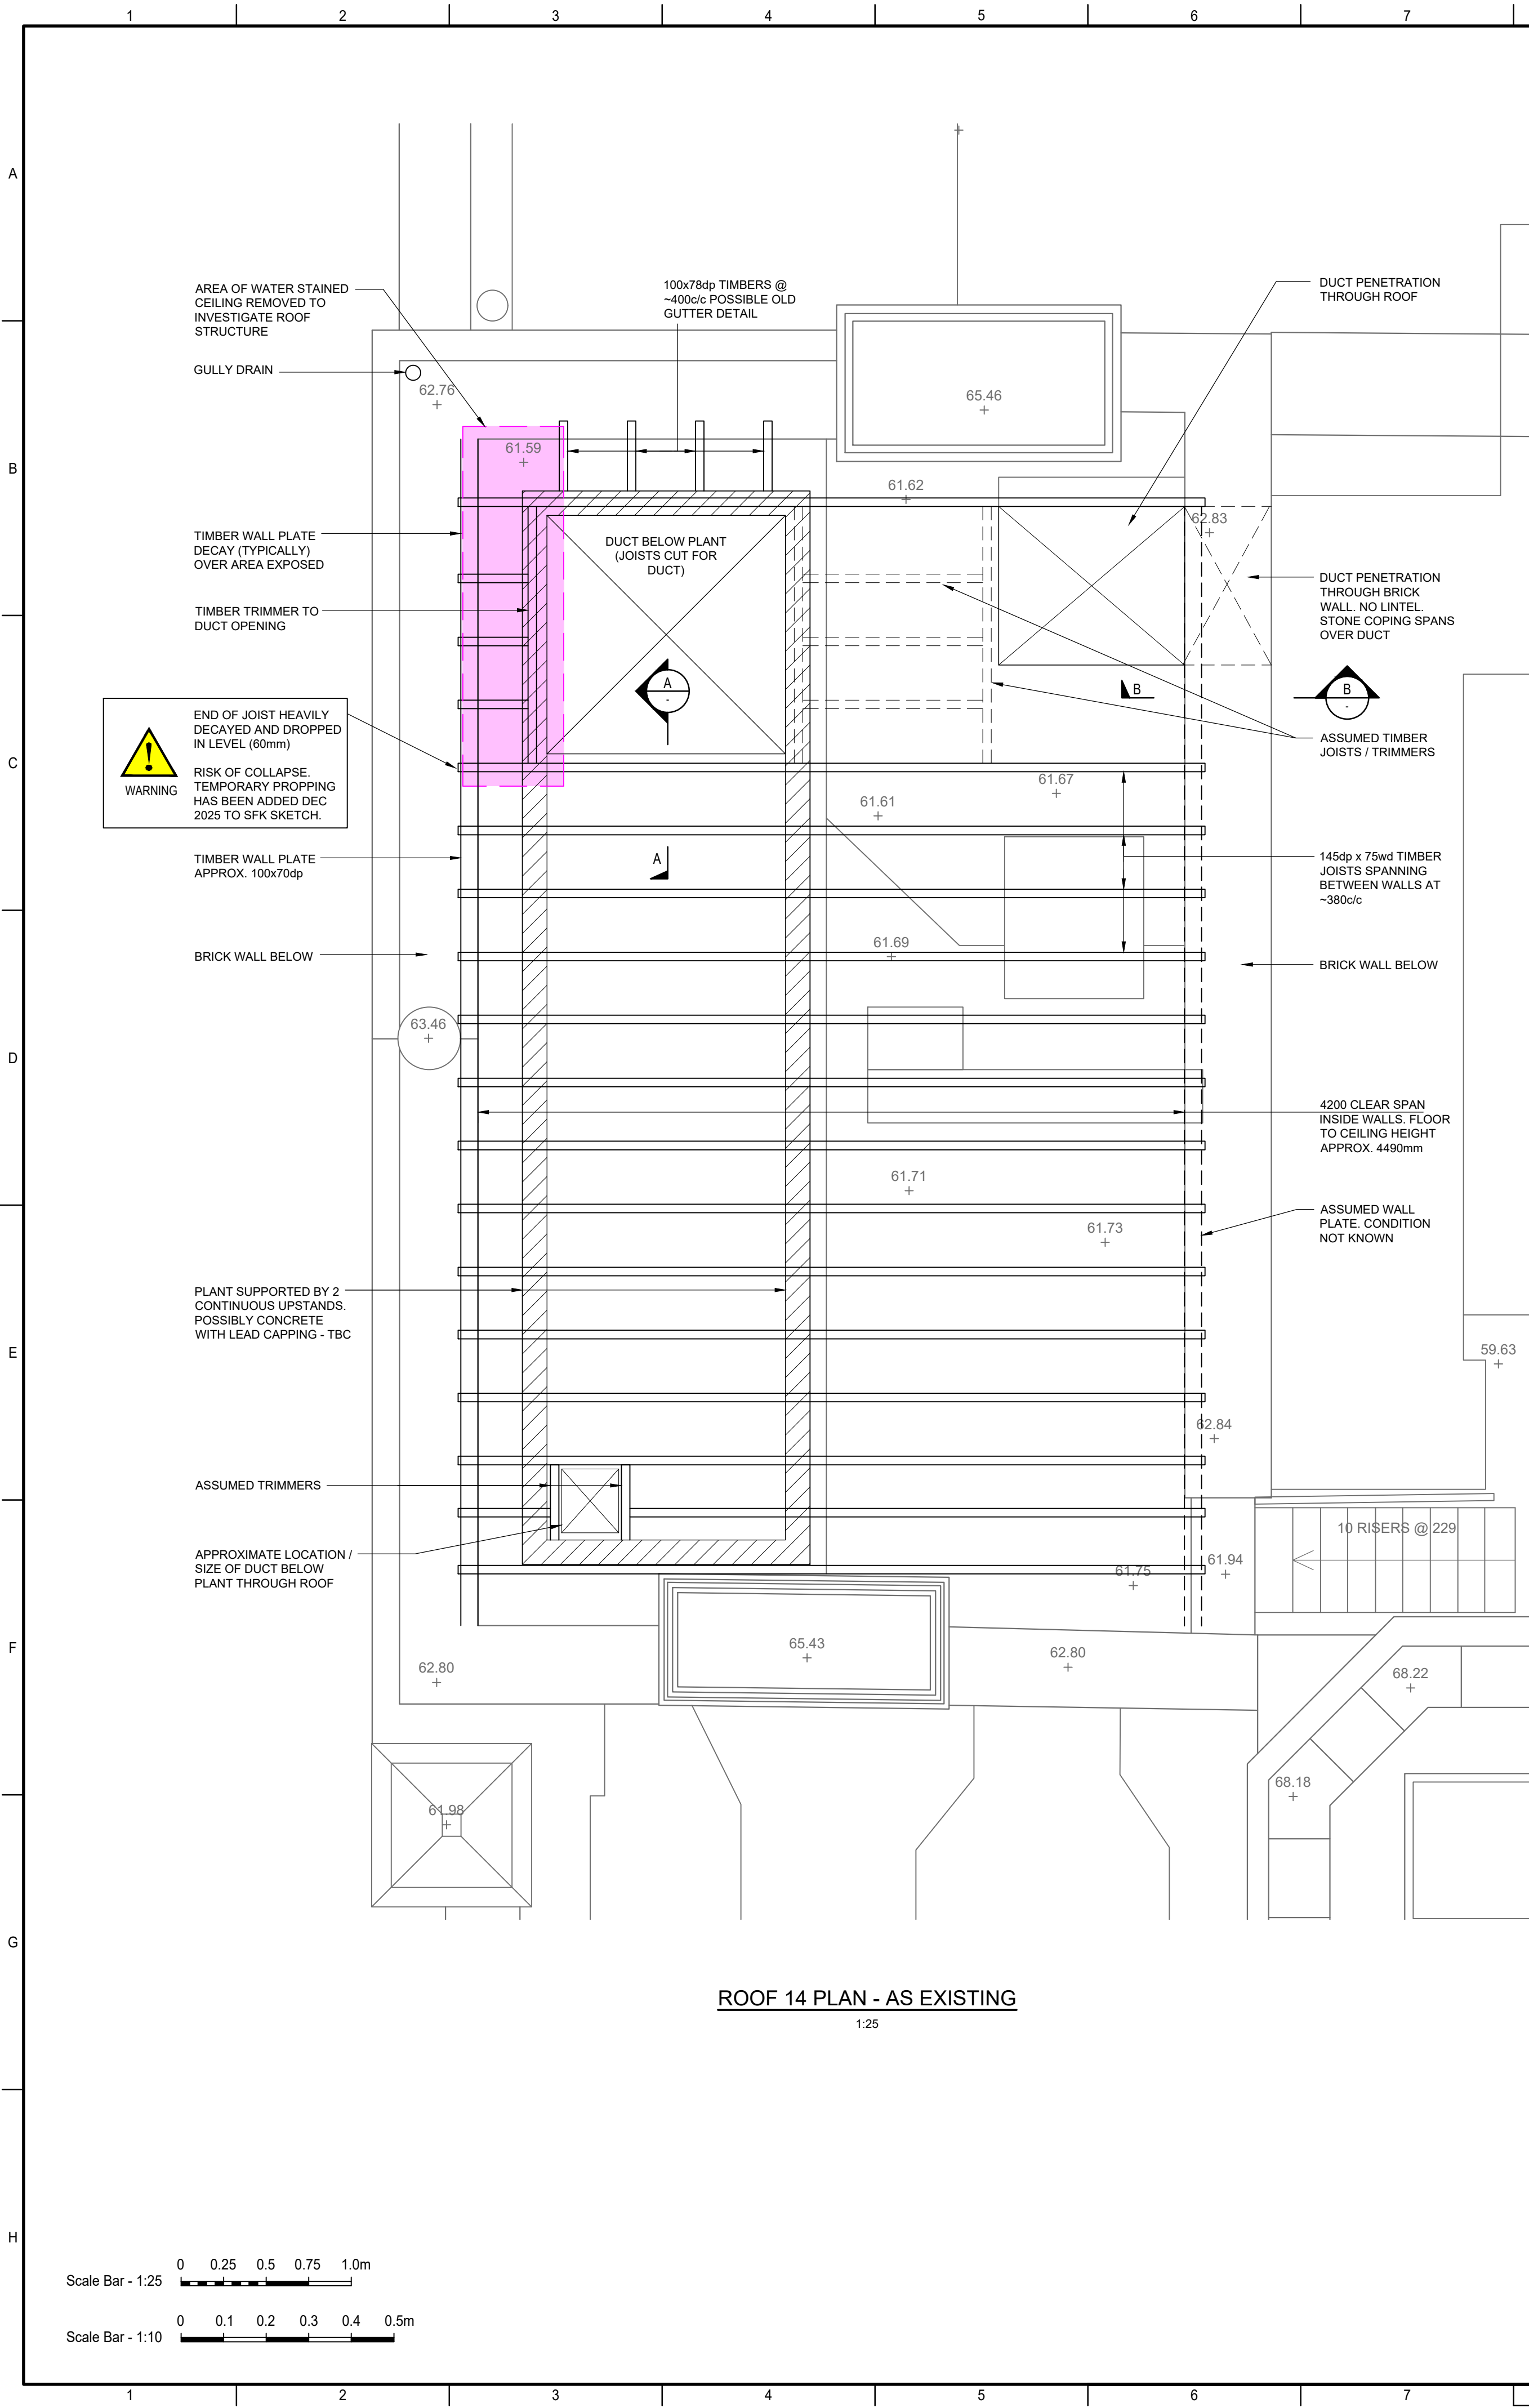

- NOTES
- DO NOT SCALE FROM THIS DRAWING
  - ALL DIMENSIONS ARE MILLIMETRES U.N.O.
  - ALL LEVELS ARE IN METRES ABOVE ORDNANCE DATUM U.N.O.
  - THIS DRAWING IS TO BE READ IN CONJUNCTION WITH ALL RELEVANT ARCHITECTS AND ENGINEERS DRAWINGS AND SPECIFICATIONS.
  - THIS DRAWING IS BASED ON MEASURED BUILDING SURVEY INFORMATION BY SOVA DATED JAN 25 AND ASSUMED TO BE CORRECT.

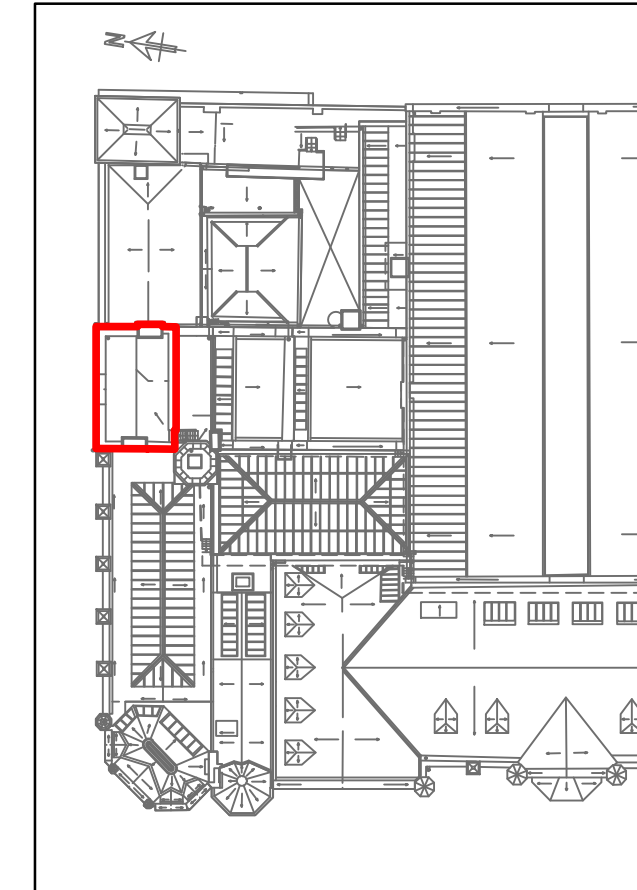

ROOF REFERENCE KEY PLAN

|   |     |       |      |                          |         |                         |
|---|-----|-------|------|--------------------------|---------|-------------------------|
| P1   | rev | drawn | chkd | appd                     | date    | ISSUED FOR RIBA STAGE 3 |
|   | RG  |       |      |                          | 7/10/26 |                         |
|   | NW  |       |      |                          |         |                         |
|   |     |       |      |                          |         |                         |
|   |     |       |      |                          |         |                         |
| description   |     |       |      |                          |         |                         |
| READING TOWN HALL   |     |       |      |                          |         |                         |
| CLIENT:<br>Reading Town Council                                                                                            |     |       |      |                          |         |                         |
| ARCHITECT:<br>Morse Webb Architects                                                                                        |     |       |      |                          |         |                         |
| DRAWING TITLE:<br><br>ROOF 14<br>STRUCTURAL DETAILS<br>AS EXISTING - SHEET 1                                               |     |       |      |                          |         |                         |
| SFKconsulting<br>2nd Floor, 123 Winchester Road<br>Chandlers Ford, Southampton<br>Hampshire SO52 2DR<br>Tel: 023 8251 6969 |     |       |      |                          |         |                         |
| SCALE:<br>1:25 / 1:10 @ A1                                                                                                 |     |       |      | SFK REF:<br>24173 - 0140 |         |                         |
| 24173-SFK-14-RF-DR-S-0140                                                                                                  |     |       |      |                          |         | P1                      |