



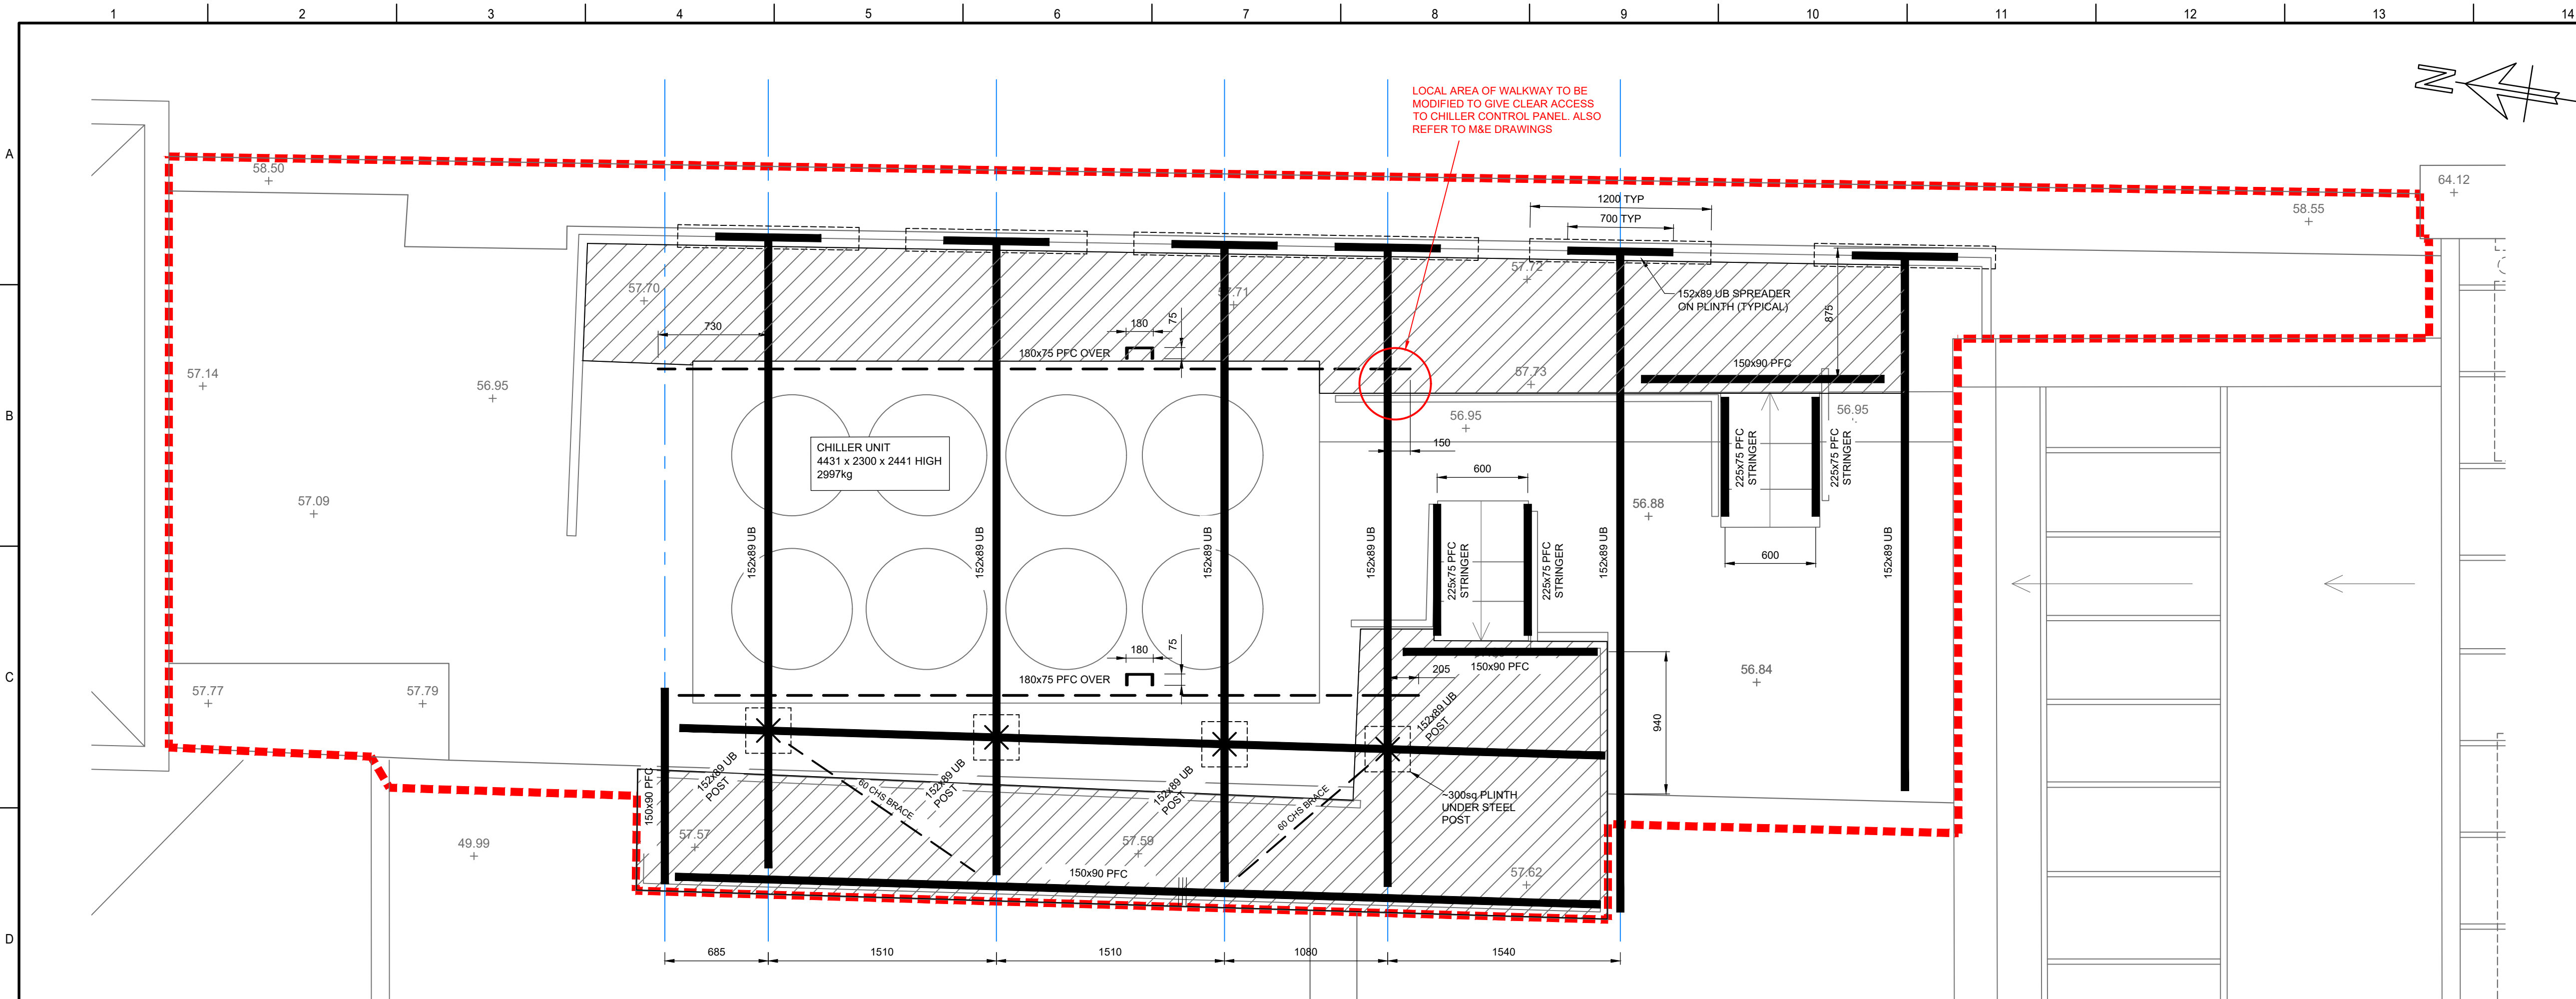


ROOF 20 PLAN - LOW LEVEL
AS PROPOSED
1:25

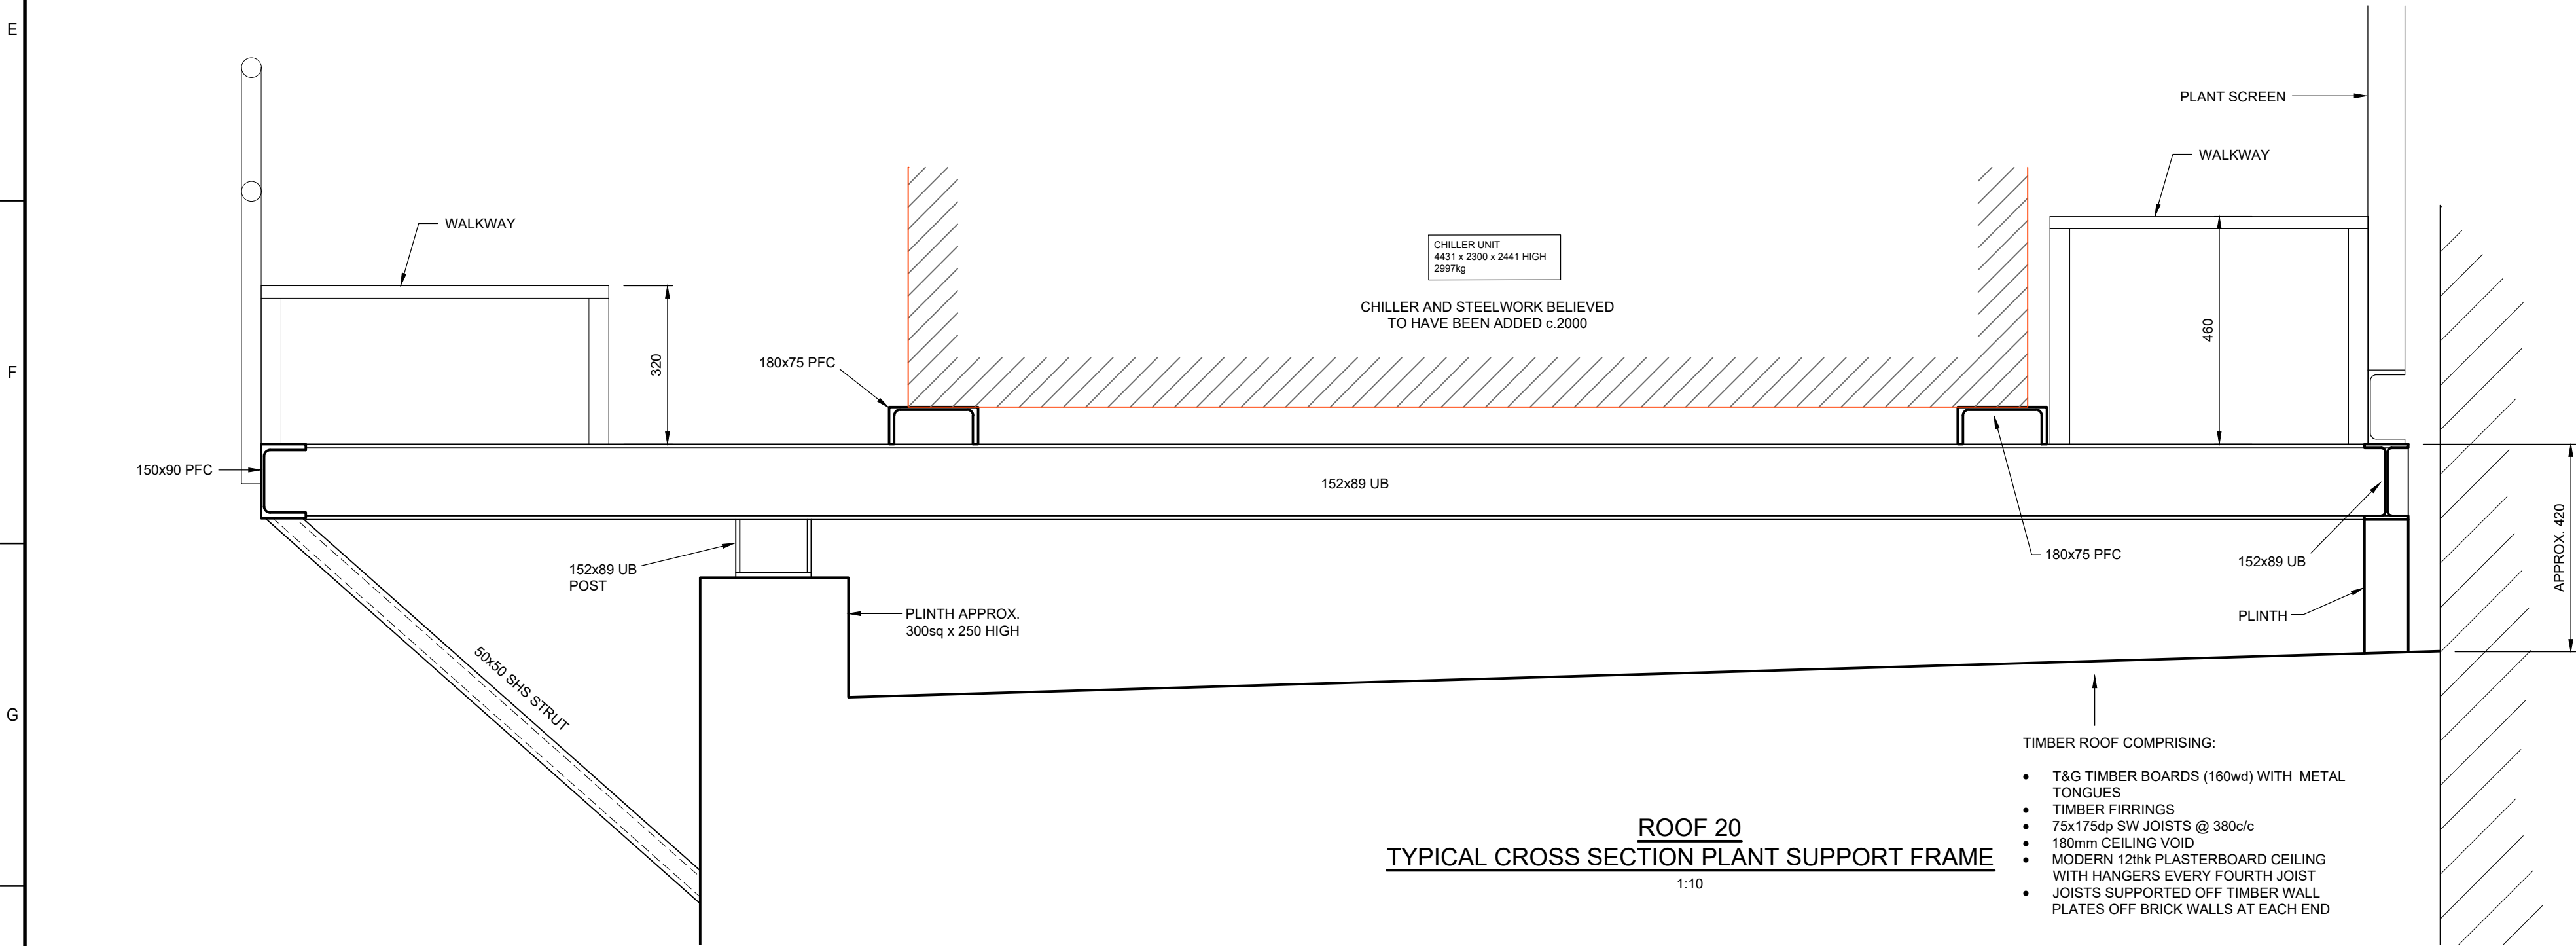


ROOF 20
TYPICAL CROSS SECTION PLANT SUPPORT FRAME
1:10

- OUTLINE SEQUENCE OF WORK
(TO BE DEVELOPED BY CONTRACTOR FOR CONSTRUCTION)
- EXISTING CHILLER TO BE REMOVED - REFER TO M&E DRAWINGS
 - ALLOW FOR STEEL ACCESS WALKWAYS AND ALL PLANT SUPPORT STEELWORK TO BE CAREFULLY REMOVED AND SET ASIDE FOR RE-USE.
 - ROOF FINISHES AND INSULATION TO BE RENEWED AS ARCHITECT DRAWINGS.
 - PLANT SUPPORT STEELWORK AND STEEL WALKWAYS TO BE REINSTALLED.
 - STEEL WALKWAY TO BE LOCALLY ADJUSTED AT SOUTHEAST CORNER OF CHILLER TO ALLOW CLEAR ACCESS TO CONTROL PANEL.
 - CHILLER PLANT TO BE REINSTALLED - REFER TO M&E DRAWINGS

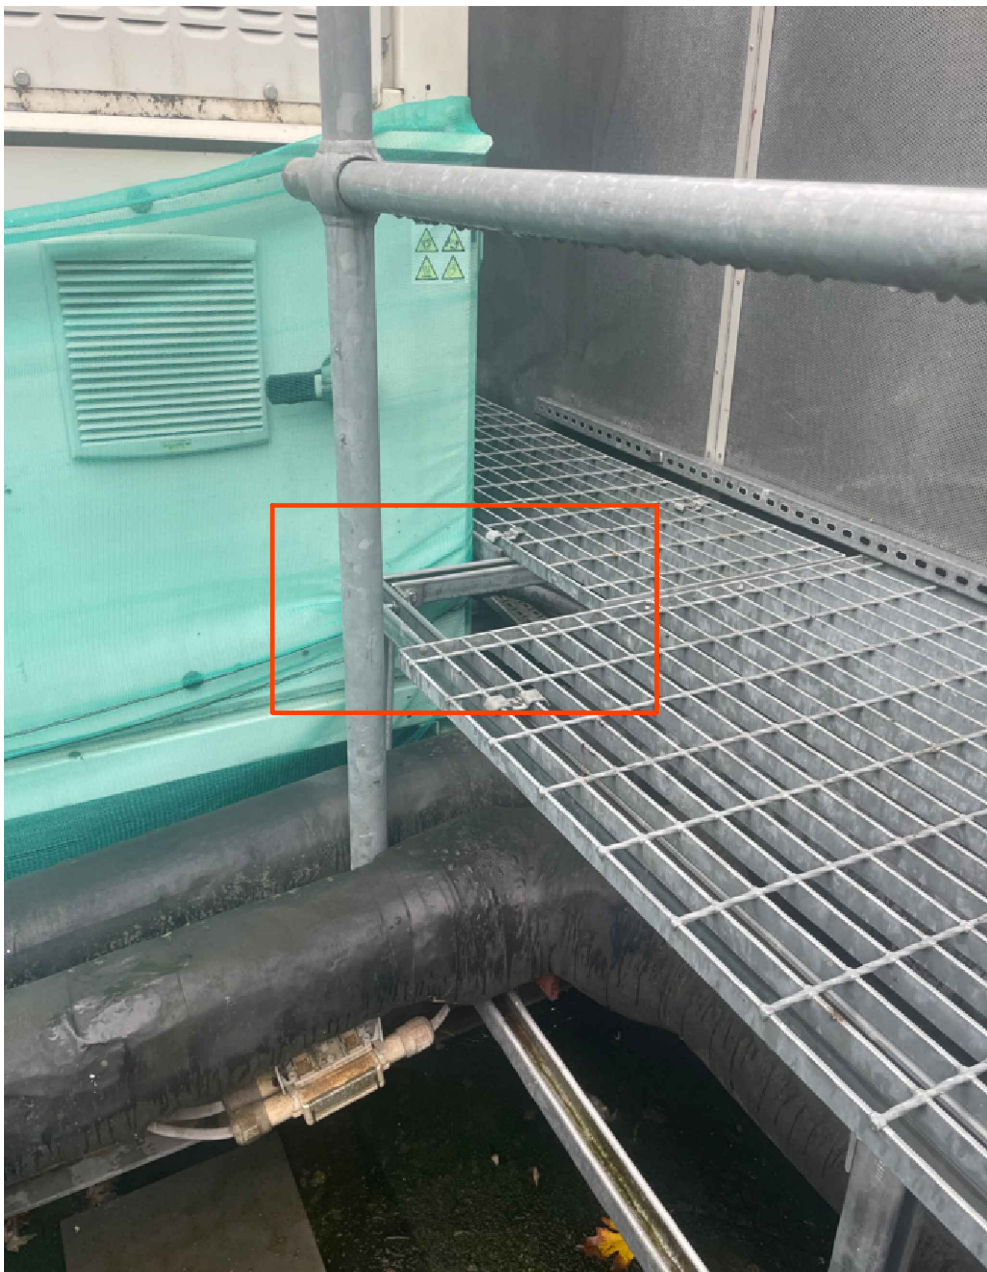

PHOTOGRAPH SHOWING AREA OF WALKWAY TO
BE ALTERED TO ALLOW ACCESS TO CHILLER
CONTROL PANEL

- NOTES
- DO NOT SCALE FROM THIS DRAWING
 - ALL DIMENSIONS ARE MILLIMETRES U.N.O.
 - ALL LEVELS ARE IN METRES ABOVE ORDNANCE DATUM U.N.O.
 - THIS DRAWING IS TO BE READ IN CONJUNCTION WITH ALL RELEVANT ARCHITECTS AND ENGINEERS DRAWINGS AND SPECIFICATIONS.
 - THIS DRAWING IS BASED ON MEASURED BUILDING SURVEY INFORMATION BY SOVA DATED JAN 25 AND ASSUMED TO BE CORRECT.
 - PLANT SUPPORT DETAILS FROM SFK SURVEY 02/12/2025. ALL DIMENSIONS APPROXIMATE ONLY.
 - TIMBER ROOF FROM SFK CEILING SURVEY 20/11/2025. SOME MINOR DECAY NOTED TO 1No. JOIST AND PART OF WALL PLATE.

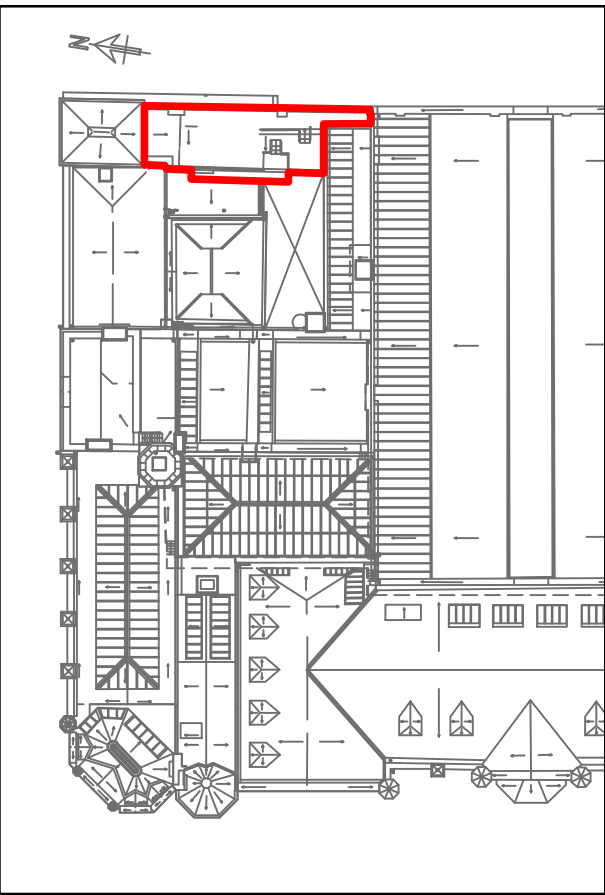

ROOF REFERENCE KEY PLAN

P1	RG	NW	17/03/26	ISSUED FOR RIBA STAGE 3	
rev	drawn	chkd	appd	date	description
READING TOWN HALL					
CLIENT: Reading Town Council					
ARCHITECT: Morse Webb Architects					
DRAWING TITLE: ROOF 20 STRUCTURAL DETAILS AS PROPOSED - SHEET 1					
SFKconsulting 2nd Floor, 123 Winchester Road Chandlers Ford, Southampton Hampshire SO52 2DR Tel: 023 8251 6969					
SCALE: 1:25 / 1:10 @ A1			SFK REF: 24173 - 1200		
24173-SFK-20-RF-DR-S-1200					P1