




02 Section 3 Proposed
1:50

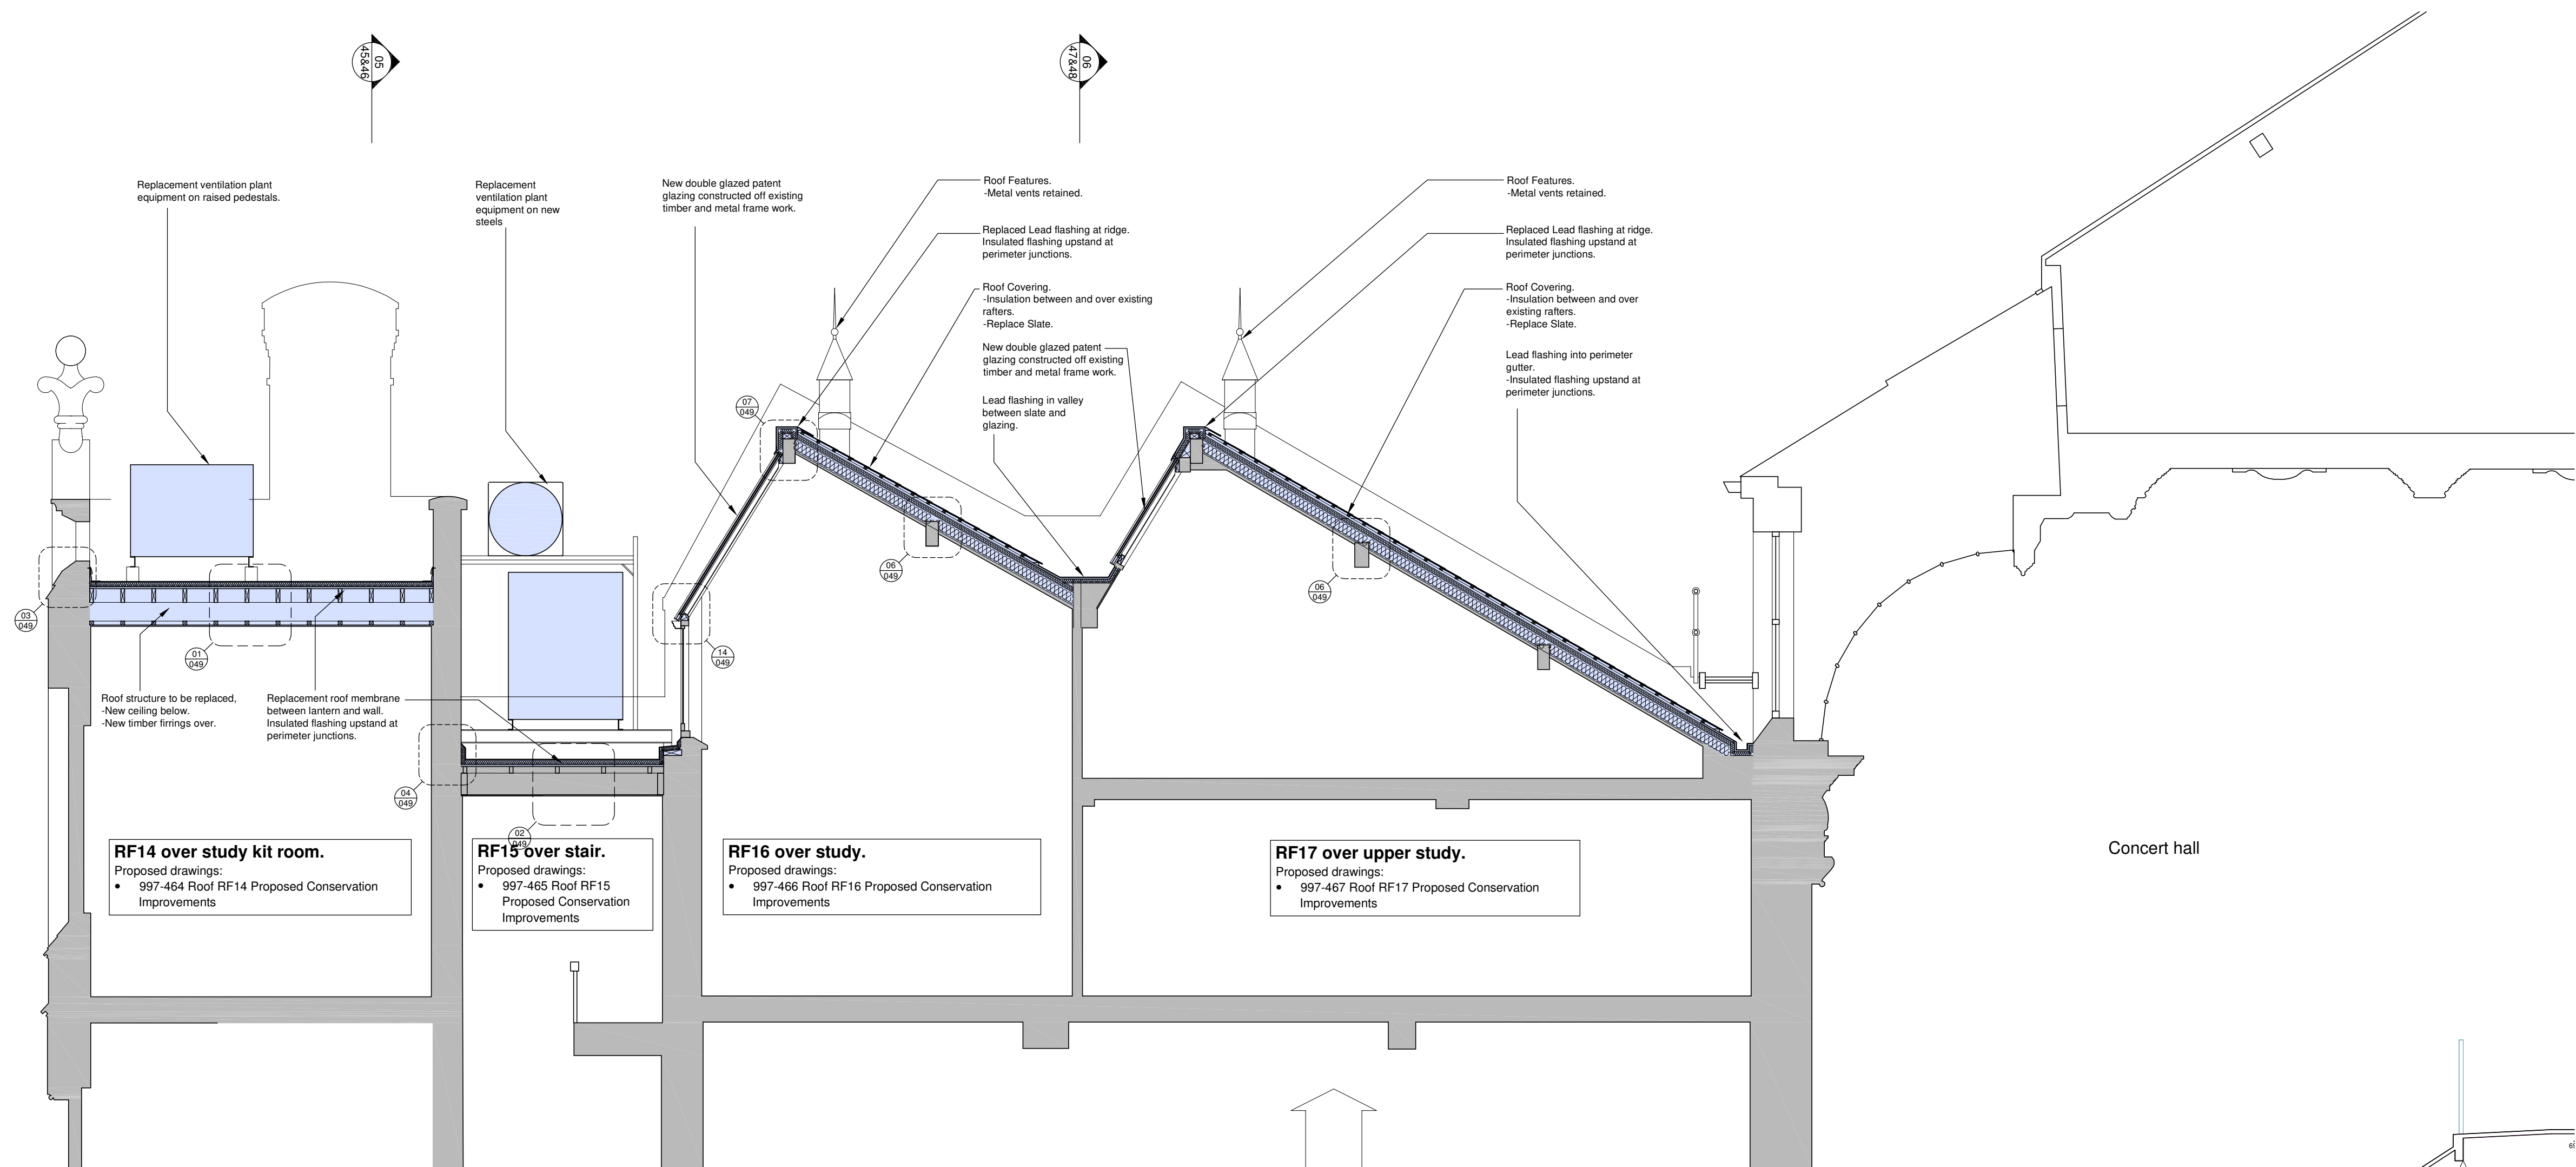

- NOTES:
- This drawing has been based on the following survey information prepared by others.
 - Initial issue as per SOVA240903 MBS - received 17th January 2026.
 - Updated sections as per SOVA240903 MBS REV A - received 26th February 2026.
 - Further detail has been added to embellish the surveyed information this has been based on:
 - Photographs taken from site visits from May 2024 onwards.
 - Images of drone survey prepared by others October 2024.
 - Opening up works carried out September to December 2025
 - As the above information is not fully intrusive and exhaustive the Main Contractor needs to investigate and take measurements prior to any ordering of building materials dependant on this information.

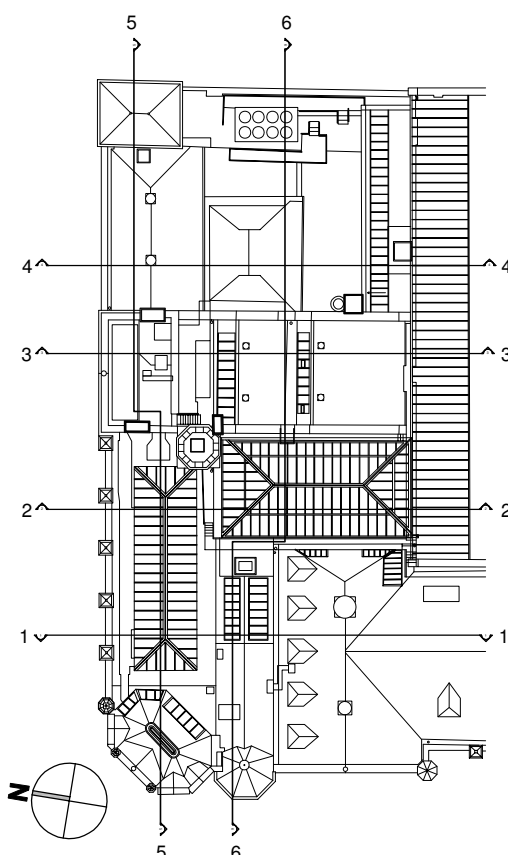

01 Section 3 Existing
1:50

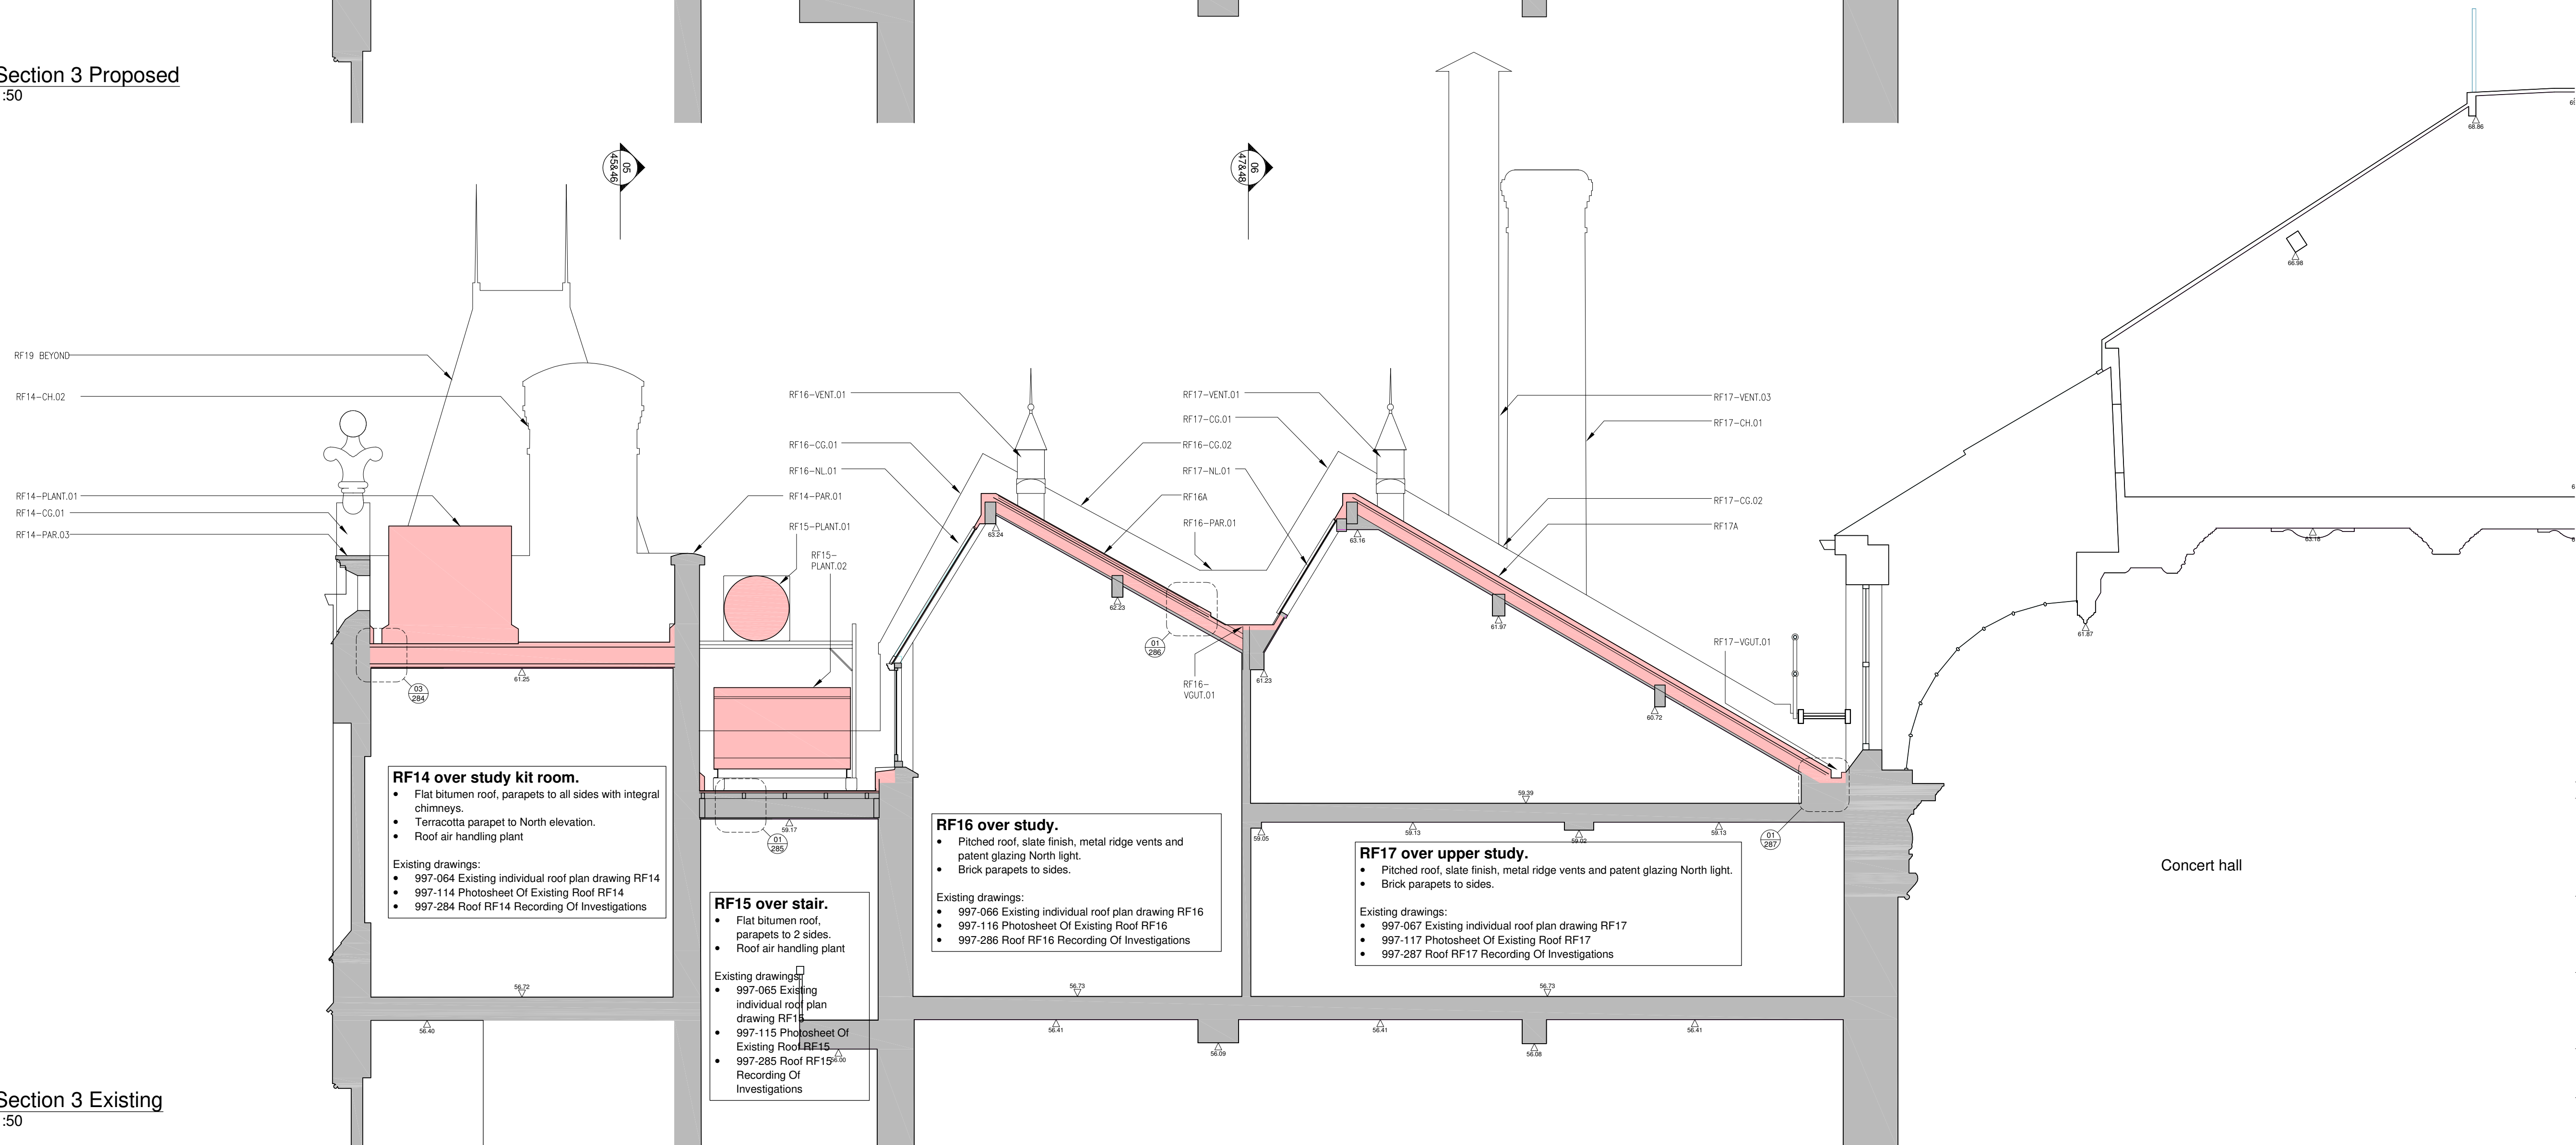

PR00/20.03.26 Issued for planning
revision/date note



project
Reading Town Hall,
Alterations and Improvements

title
Section 3
RF14, RF15, RF16 & RF17

scale	status	
1:50 @A1	PLANNING	
job no.	dwg no.	status/revision
997	042	PL00

© Morse Webb Ltd