




- Material Key**
- 1. Red multistock brick to compliment existing London Street street scene, standard course with light coloured mortar.
 - 2. Red multistock brick to compliment existing London Street street scene, soldier course with light coloured mortar, recessed 100mm
 - 3. Red multistock brick to compliment existing London Street street scene, standard course with light coloured mortar, recessed 150mm
 - 4. Metal cladding, coloured grey
 - 5. PPC aluminium and timber composite window and doors, coloured grey
 - 6. Replacement aluminium windows with glazing bars.
 - 7. Metal vertical fin, coloured bronze
 - 8. Vertical brick reveal detail, recessed 20mm
 - 9. PPC aluminium coping, coloured grey ot match window frames
 - 10. Louvred plant screen
 - 11. Brick boundary wall in matching brick, with railing and access gates, coloured grey.
 - 12. Replacement 'shopfront window' to community centre, coloured grey

- Existing Materials**
- A. Red brick, flemish bond with buff coloured mortar
 - B. Red brick with recessed details to form rusticated base
 - C. Buff coloured stone cornice with flashing
 - D. Buff coloured stone coping to parapets
 - E. Projecting brick sills with bullnose profile
 - F. Buff coloured stone lintels

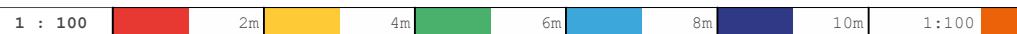

5	Mar '26	Planning Comments
4	Oct '25	Planning Comments
3	Sep '25	Planning Comments
2	Apr '25	Layout Changes

REV	DATE	DESCRIPTION

Collaborating with:
Red Line Land, Central Club Ltd

Job: 426 Drawing: 05-13 Revision: 5

Project:
Reading Central Club
London Street, RG1 4SQ

Drawing:
Elevations - South

Date: Oct '25 Status: **Planning**

Drawn By: MC Checked By: EM

colony

The Wine Store, Brewery Court, Theale, Reading, RG7 5AJ

+44 (0)118 380 0328
hello@colonyarchitects.com
colonyarchitects.com

RIBA

Chartered Practice