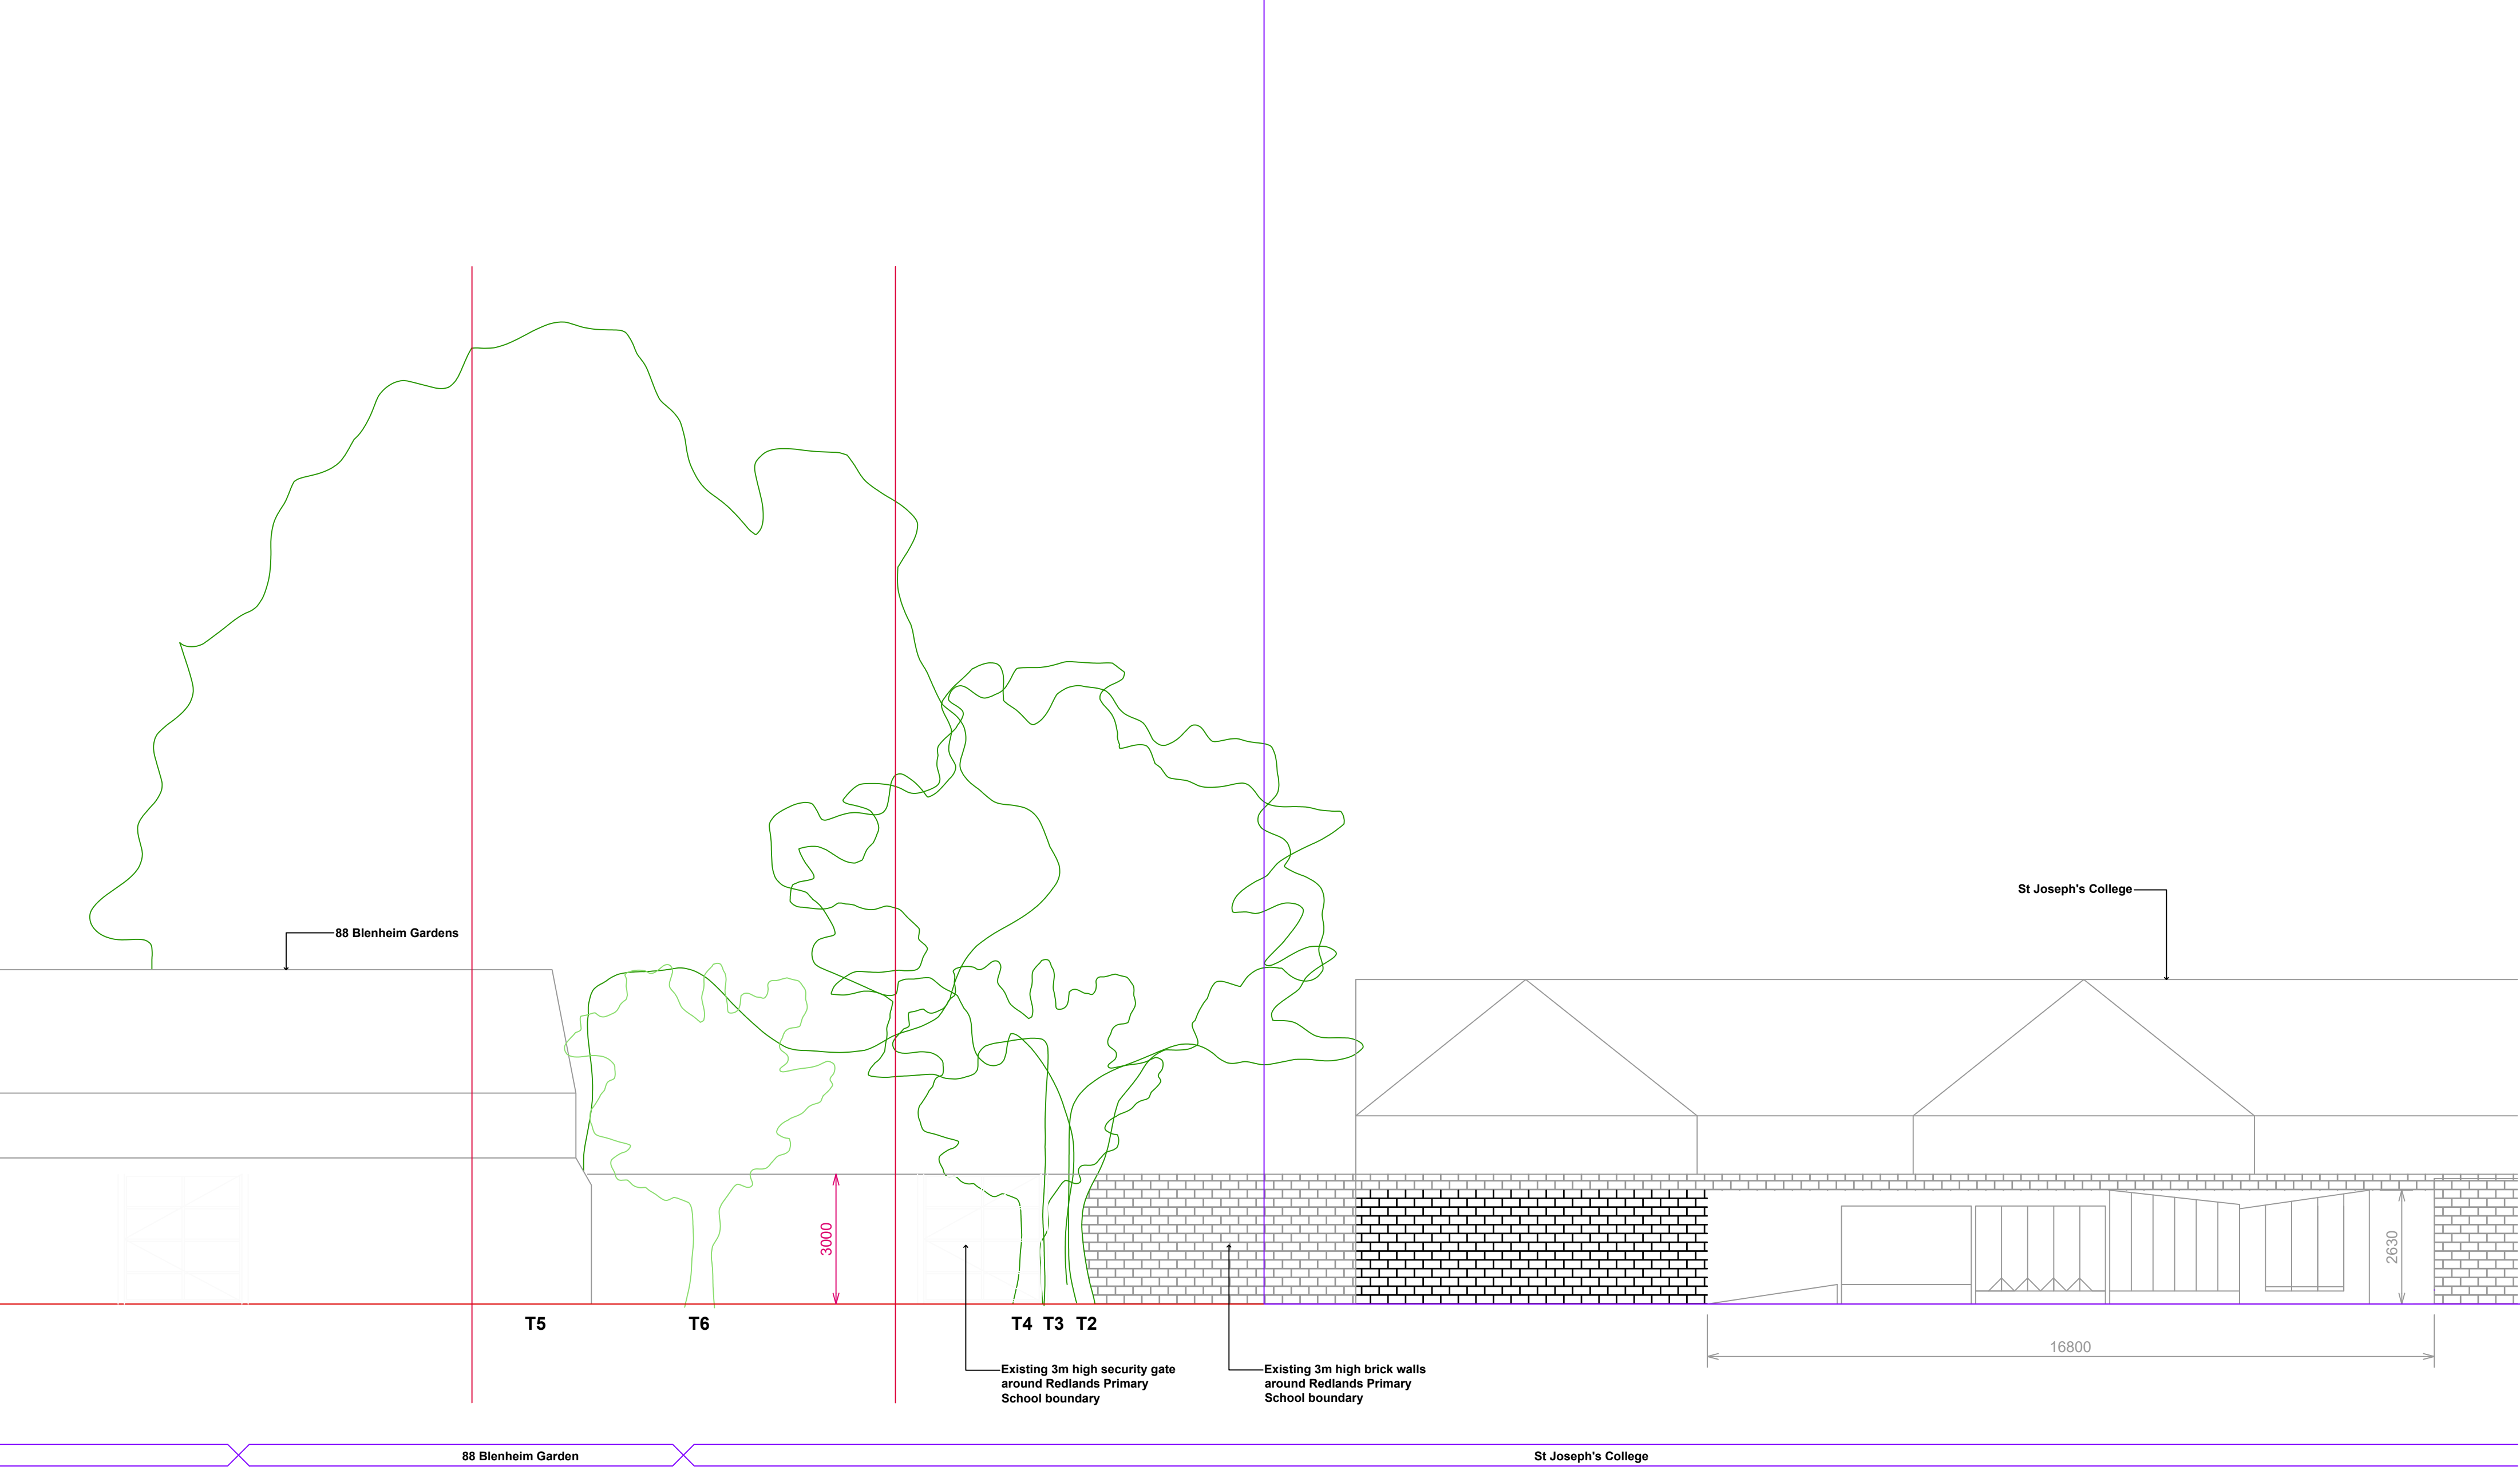


Key:
— site boundary

General Notes:
1. This drawing is © copyright of Reading Borough Council. No unauthorised reproduction permitted. All rights reserved. 2. Dimensions are indicative and not based upon accurate topographic survey info. 3. Any design represented is for information only. 4. This map is reproduced from Ordnance Survey material with the permission of Ordnance Survey on behalf of the controller of Her Majesty's Stationery Office © Crown Copyright. Unauthorised reproduction infringes Crown Copyright and may lead to prosecution or civil proceedings. (100019180), (2011)

Rev	Note	Date
A	Planning Issue	15.04

Reading PROPERTY SERVICES
Civic Offices, Bridge Street, Reading RG1 2LU Tel 0118 937 3980

Redlands Primary School Playground
Proposed Elevation

Drawn by:	Kye Loh
Checked by:	Kye Loh
Date Created:	15-4-2026
Scale:	1:100 @ A2
Drawing No:	2061-2024-SK-13
Revision:	A