


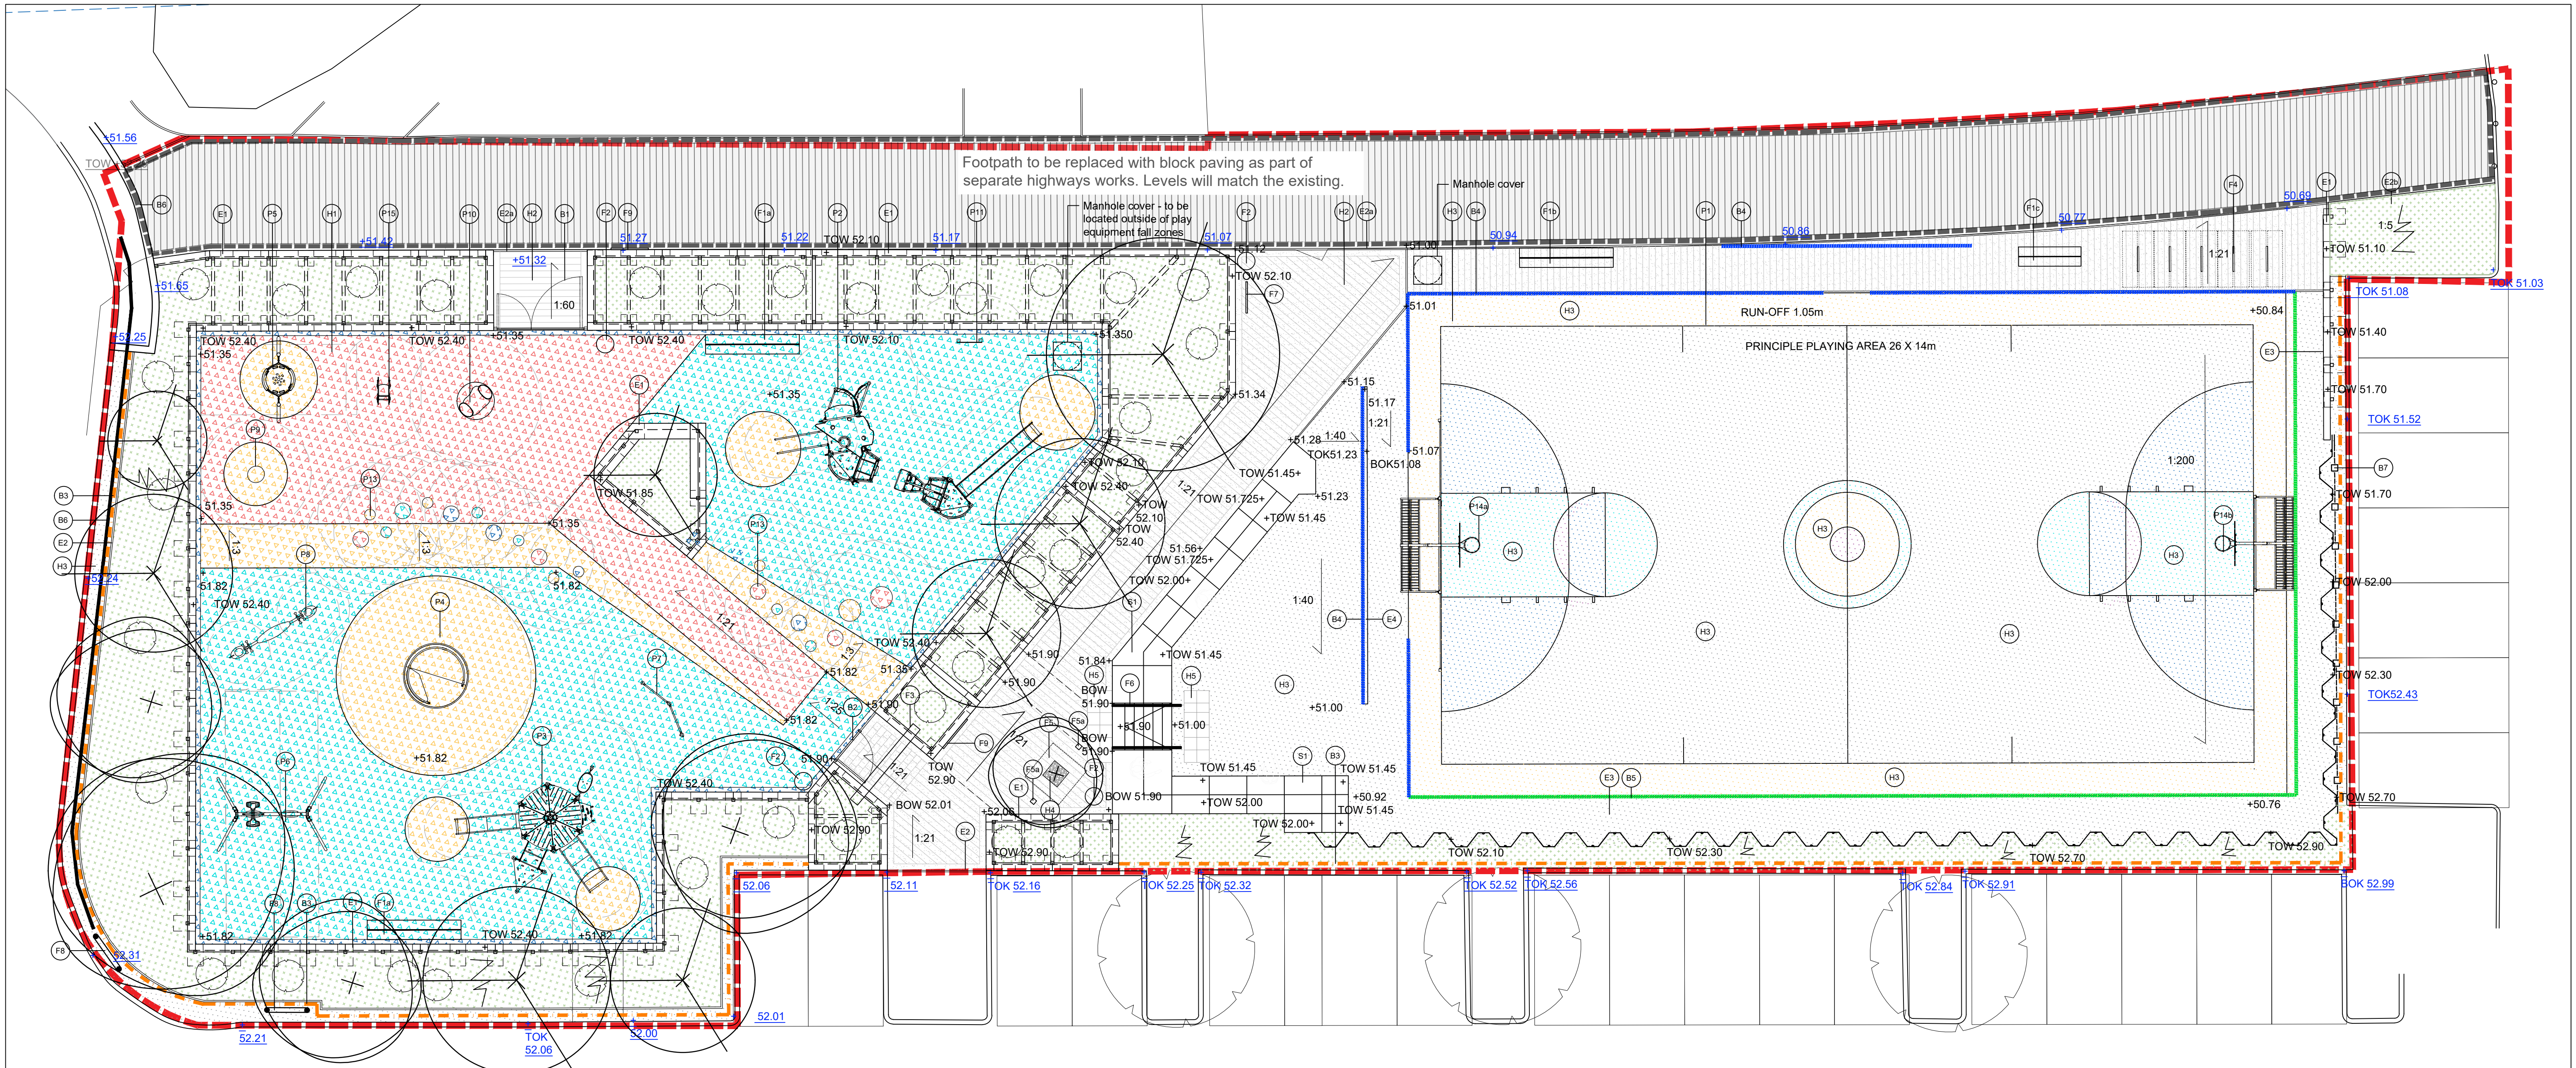

Legend

Site Boundary

Levels

Existing level retained

Proposed level

Proposed fall/ gradient

Surface Finishes & Edges

H1 wetpour surfacing (porous).
NBS ref: Q26/360

H2 Permeable block paving
Hydropave Braemar (colour 'Silver Alto') 300x200x80 mm. 6.5mm joints.
NBS ref: Q24/116

H3 Porous tarmac to ball sports area - thermoplastic markings tbc.
NBS ref: Q22/127

H4 Resin Bound gravel to tree pit aperture.
NBS ref: Q23/20

H5 Tactile Paving
NBS ref: Q25/320

E1 Timber sleeper retaining wall - grade A European Oak, 100X200X2400mm.
NBS ref: Q50/111

E2a Flat Top edging 50mm wide - Flush
NBS ref: Q10/110a

E2b Flat Top edging 50mm wide - 50mm upstand
NBS ref: Q10/110b

E3 Sheet pile retaining wall

E4 BS standard precast kerb
300x150x915mm - Max 150mm upstand

S1 Precast concrete steps
NBS ref: Q10/112

S1 Precast concrete seating steps.
NBS ref: Q50/225

Boundary Treatments

B1 Double metal gate (gate to open outwards from park).
NBS ref: Q50/120

B2 Single metal gate (gate to open outwards from park).
NBS ref: Q50/121

B3 Metal flat top fence to playground 1.1m high.
NBS ref: Q40/340

B4 Rebound fence to ball sports area 3m high.
NBS ref: Q40/125

B5 Rebound fence to ball sports area 4m high.
NBS ref: Q40/126

B6 Knee rail to Eddleston Way - existing/ retained and made good following construction if required.

Play

P1 MUGA - Sport England size for basketball (26 x 14m plus 1.05m run-off). Line markings to be 50mm width in a contrasting colour to playing surface. Markings to Basketball England recommendations.
NBS ref: Q52/140

P2 Cliff-rider extreme, junior climbing structure.
NBS ref: Q52/340

P3 Mega deck with roof, infant climbing structure.
NBS ref: Q52/341

P4 Wheelchair carousel.
NBS ref: Q52/431

P5 Spider nest swing.
NBS ref: Q52/441

P6 Double swing set.
NBS ref: Q52/440

P7 Double somersault bars.
NBS ref: Q52/432

P8 See-saw.
NBS ref: Q52/391

P9 Spinner bowl.
NBS ref: Q52/430

P10 Wetpour tunnel.
NBS ref: Q52/355

P11 Play panel - Maze.
NBS ref: Q52/380

P12 - omitted

P13 Half sphere - various sizes.
3 no large - 695mm dia.
8 no medium - 500mm dia.
10 no small - 345mm dia.
NBS ref: Q52/356

P14 MUGA goal and basketball hoop.
P14a - Multi Goal, 8m. NBS ref: Q52/580
P14b - Multi Goal, 3m. NBS ref: Q52/581

P15 Spring rocker.
NBS ref: Q52/390

Furniture
Refer to Landscape NBS specification for details.

F1 Timber bench - two beam.
F1a - 3m length with back and arm rests.
F1b - 3m length - no back or arm rests.
F1c - 2m length - no back or arm rests.
NBS ref: Q50/220

F2 Litter bin.
NBS ref: Q50/240

F3 Reclaimed metal arch.
NBS ref: Q50/340

F4 Bicycle stands.
Sheffield Cycle Stand with single tapping bar.
NBS ref: Q50/210

F5 Tree grille.
Zeta grille by Greenblue Urban. 1.2m square with 600mm square aperture. F5a - irrigation inlet.
NBS ref: Q50/262

F6 Metal handrail.
NBS ref: Q41/240

F7 Lecturn display board.
NBS ref: N91/540

F8 Street Sign - Existing street sign to be retained and protected during the construction works.

F9 Signage to park entrance - fixed to wall.
NBS ref: N91/575

Planting

Groundcover planting with bulbs.
Refer to Planting Plan and schedule.

Specimen tree - (SF) standard form, clear stem 2m minimum.

Specimen tree - (ms) multi-stem form, height 3m minimum with raised stems.

Specimen shrub

Existing trees to be retained.

Refer to Stage 4 Report RP_0002 and NBS specification SP_0001 for details of paving, edges, boundary treatments, play equipment and furniture.

Refer to Softworks Plan DR_1902, Plant Schedule SH_0001, Stage 4 Report RP_0002 and NBS specification SP_0001 for details of planting.