


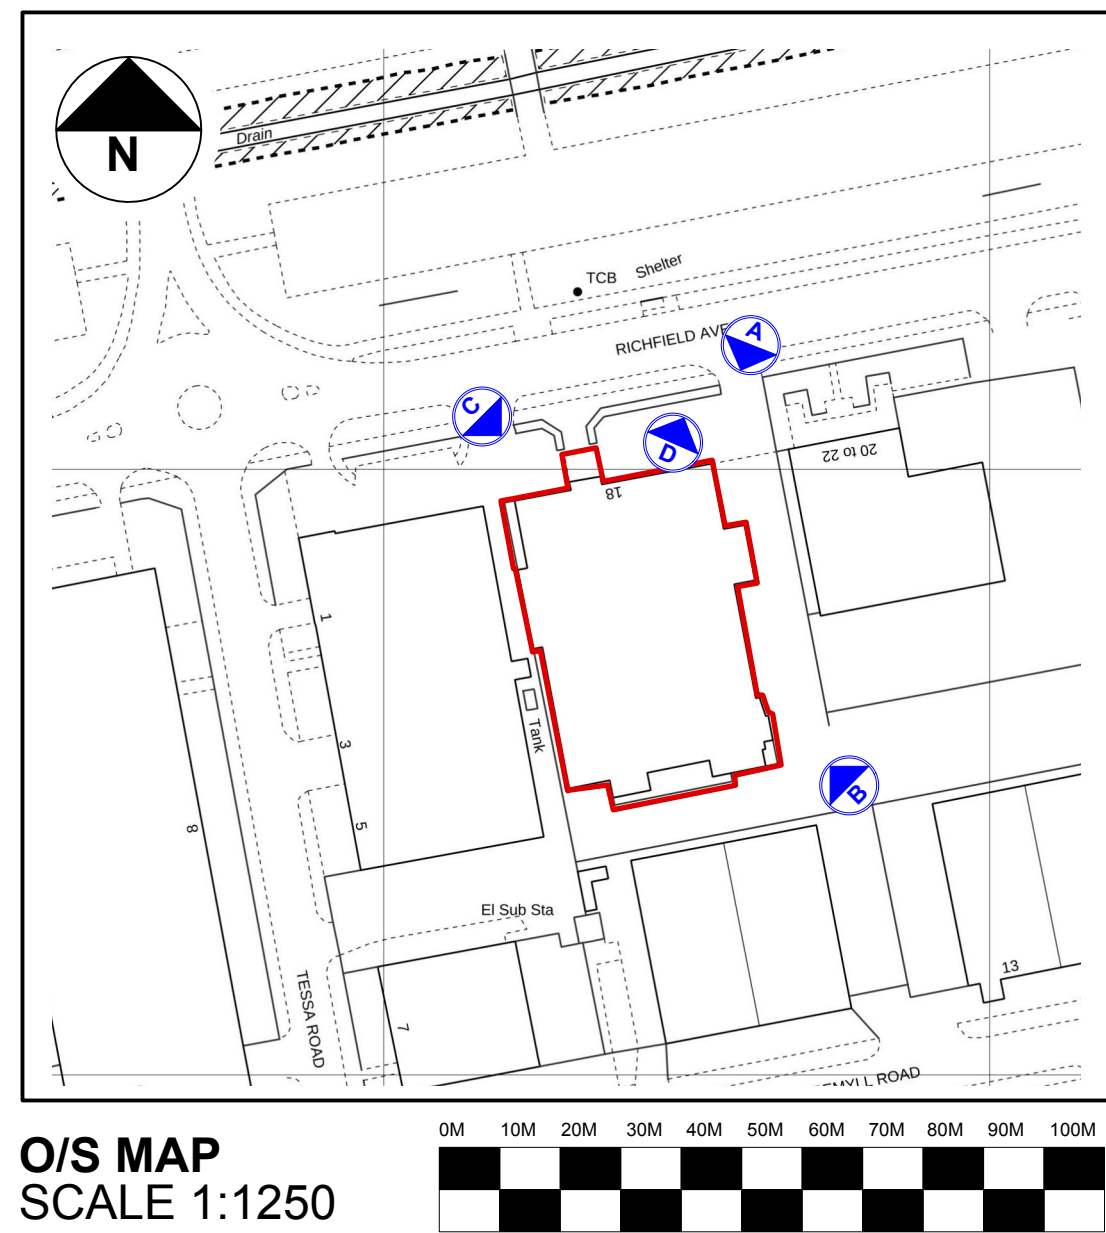

This drawing has been prepared from existing unchecked survey information provided by the client.
All dimensions are to be checked on site and any discrepancies reported to the designer prior to proceeding.
Figured dimensions where given are to take precedence over called or site dimensions.

This drawing is to be used for the express purpose of the Job indicated in the Title Block below and for the express use of the Client indicated in the Title Block, relating to the Job.

any duplication of this drawing, use of this drawing, as a whole, or in part, for uses not relating to the Job (as described above) by another party, without agreement of Design at Source Ltd. will automatically absolve Design at Source Ltd. of any responsibilities including (and not exclusively) Building Regulations, BS or EN Regulations, Environmental Health, or Discrimination Acts and/or regulations.


M 1 2 3 4 5 6 7 8 9



SCALE 1:50 @ A0

CASINO CAR PARK

CASINO CAR PARK

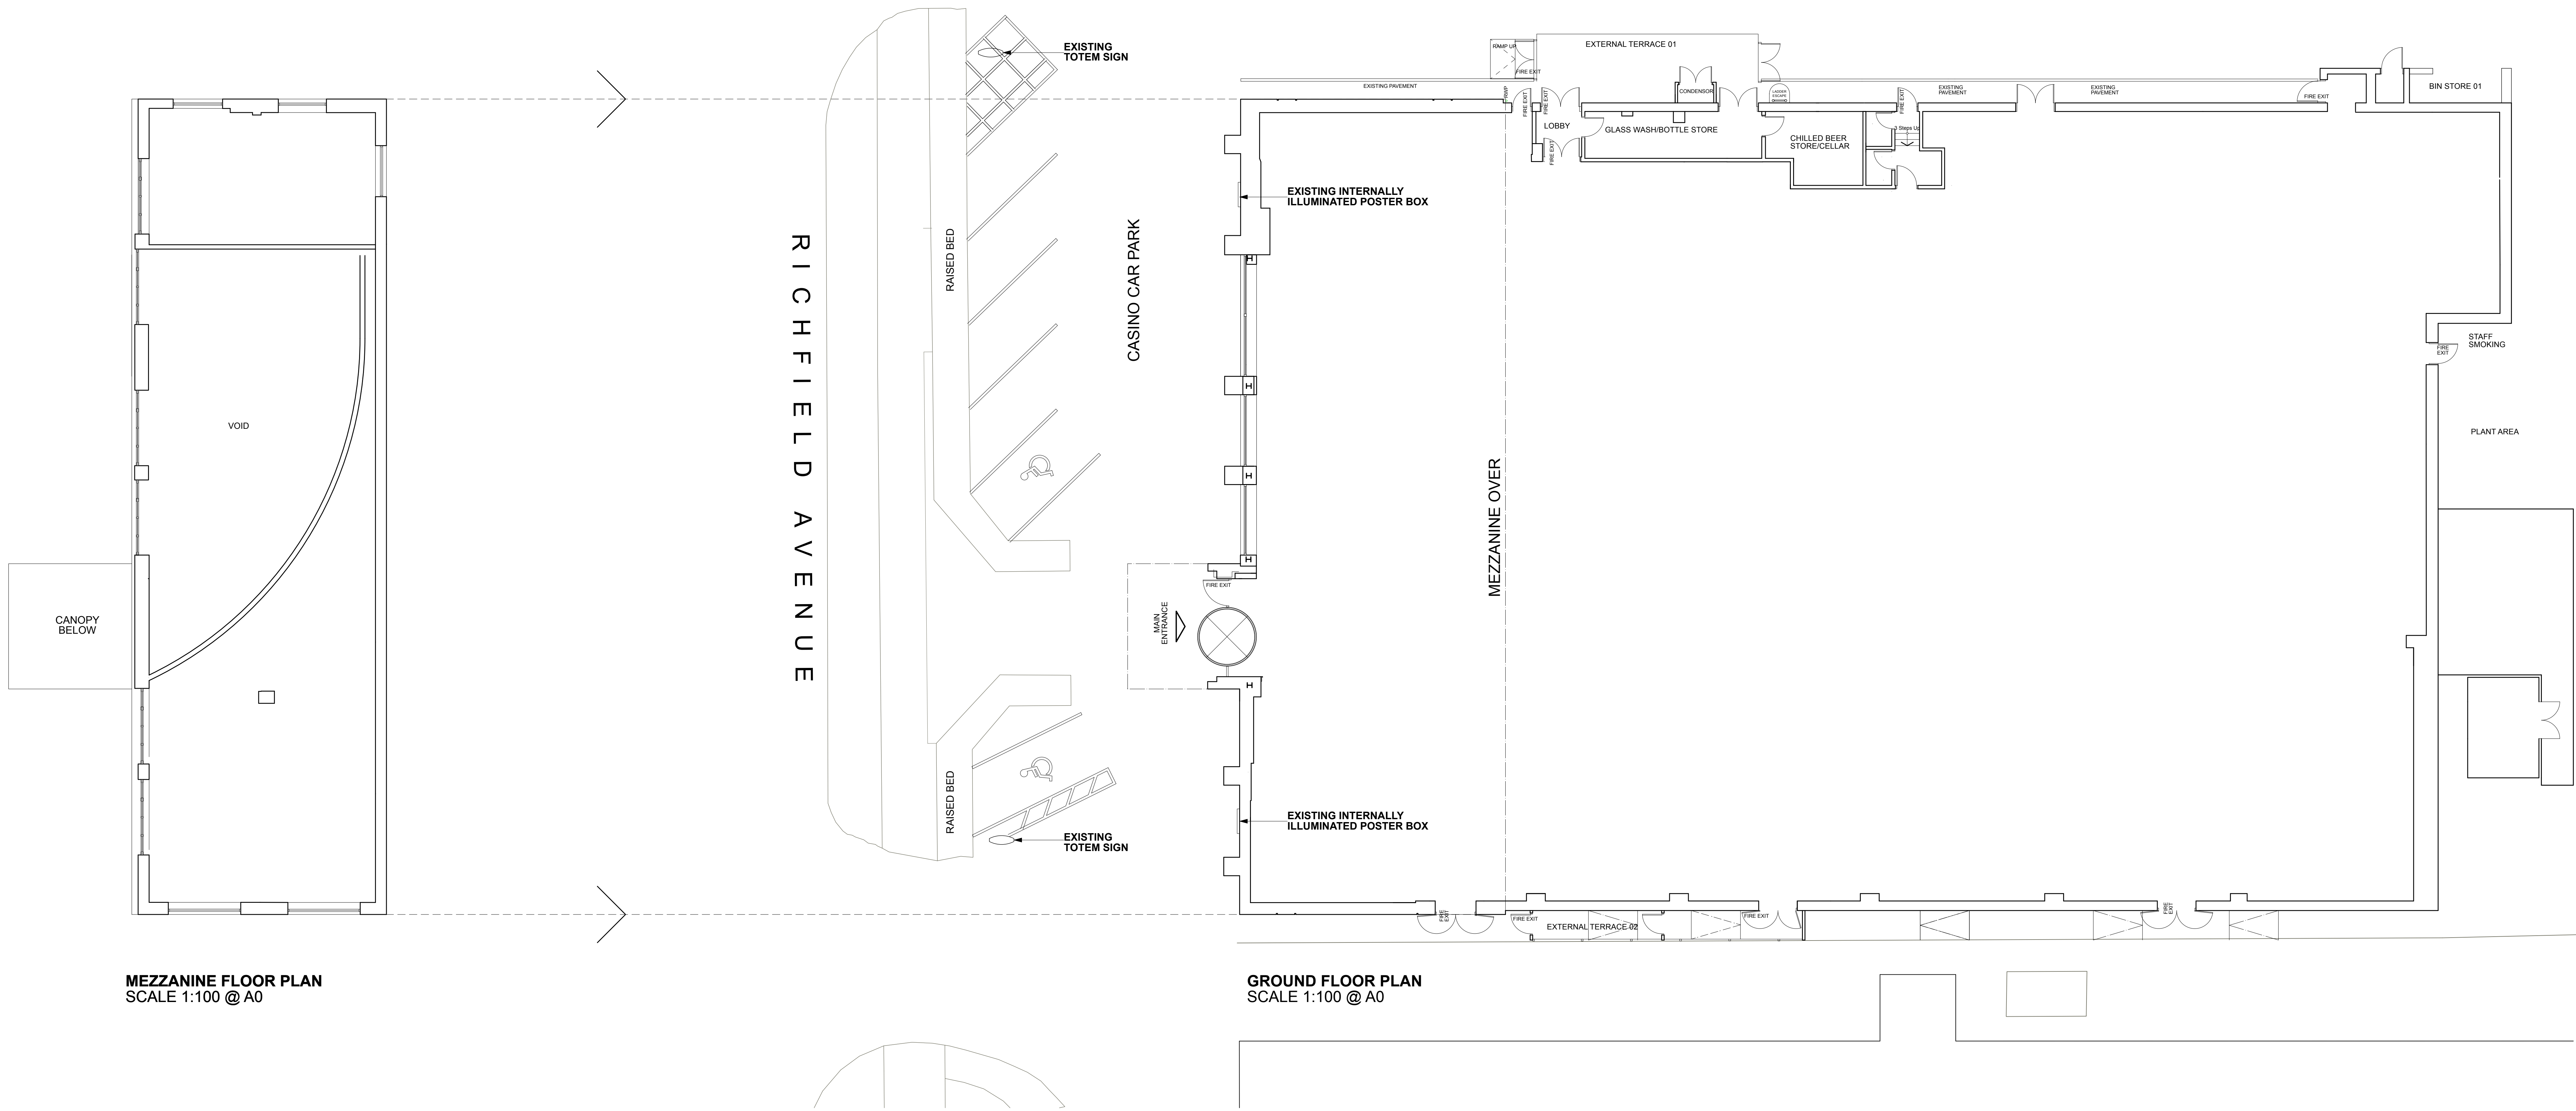

FOR INFORMATION

REVISION	DATE	DESCRIPTION
----------	------	-------------

D E S I G N
A T S O U R C E
INTERIOR DESIGN & ARCHITECTURE

Tel: +44 (0) 138 676 0044 E-mail: hello@designsource.com
Design At Source Ltd, 381 Herbery Courtyard, Blackminster Business Park,
Blackminster, Worcestershire, WR11 7RE

CLIENT: Genting Casinos

OB TITLE: Genting Casino, Reading
DRAWING TITLE: Existing Advertising Plans, Location Plan & Photographs

OB NO: 2437

DRAWING NO: P03 SCALE: A0 - 1:100, 1:1250
REVISION DATE: April 2026

DRAWN BY: JEG CHECKED BY: AGB

Copyright:
 His drawing is the property of Design At Source Ltd. Copyright and intellectual property for all information shown is reserved by them and the drawing is issued on the condition that it is not copied either wholly, or in part, without the consent writing of Design At Source Ltd.
 All dimensions to take preference over those scaled.
 All dimensions to be checked on site before commencement of any work or shop drawings.
 His drawing is to be read in conjunction with the specification when existing.
 Design At Source Limited. Registered in England No. 1488541 VAT No. 755 530 01
 Registered address: 321, Bury Courtyard Business Park, Business Park, Blackthorn,
 Wokingham, Berkshire, RG40 3AB, UK. Tel: 0118 941 1785

GENTING CASINOS

EXISTING ADVERTISING PLANS, LOCATION PLAN & PHOTOGRAPHS

READING


GENTING CASINOS
UNITED KINGDOM