

NOTE:


This drawing has been prepared from existing unchecked survey information provided by the client.
All dimensions are to be checked on site and any discrepancies reported to the designer prior to proceeding.
Figured dimensions where given are to take precedence over scaled or site dimensions.

IMPORTANT NOTE:

This drawing is to be used for the express purpose of the Job indicated in the Title Block below and for the express use of the client indicated in the Title Block, relating to the Job.

Any duplication, or use of this of this drawing, as a whole, or in part, for uses not relating to the Job (as described above) by another party, without agreement of Design at Source Ltd, will automatically absolve Design at Source Ltd, of any responsibilities, including (and not exclusively) Building Regulations, BS or EN Regulations, Environmental Health, or Discrimination Acts and/or regulations.

Any duplication of this drawing, use of this drawing, as a whole, or in part, for uses not relating to the Job (as described above) by another party, without agreement of Design at Source Ltd, will automatically absolve Design at Source Ltd, of any responsibilities, including (and not exclusively) Building Regulations, BS or EN Regulations, Environmental Health, or Discrimination Acts and/or regulations.

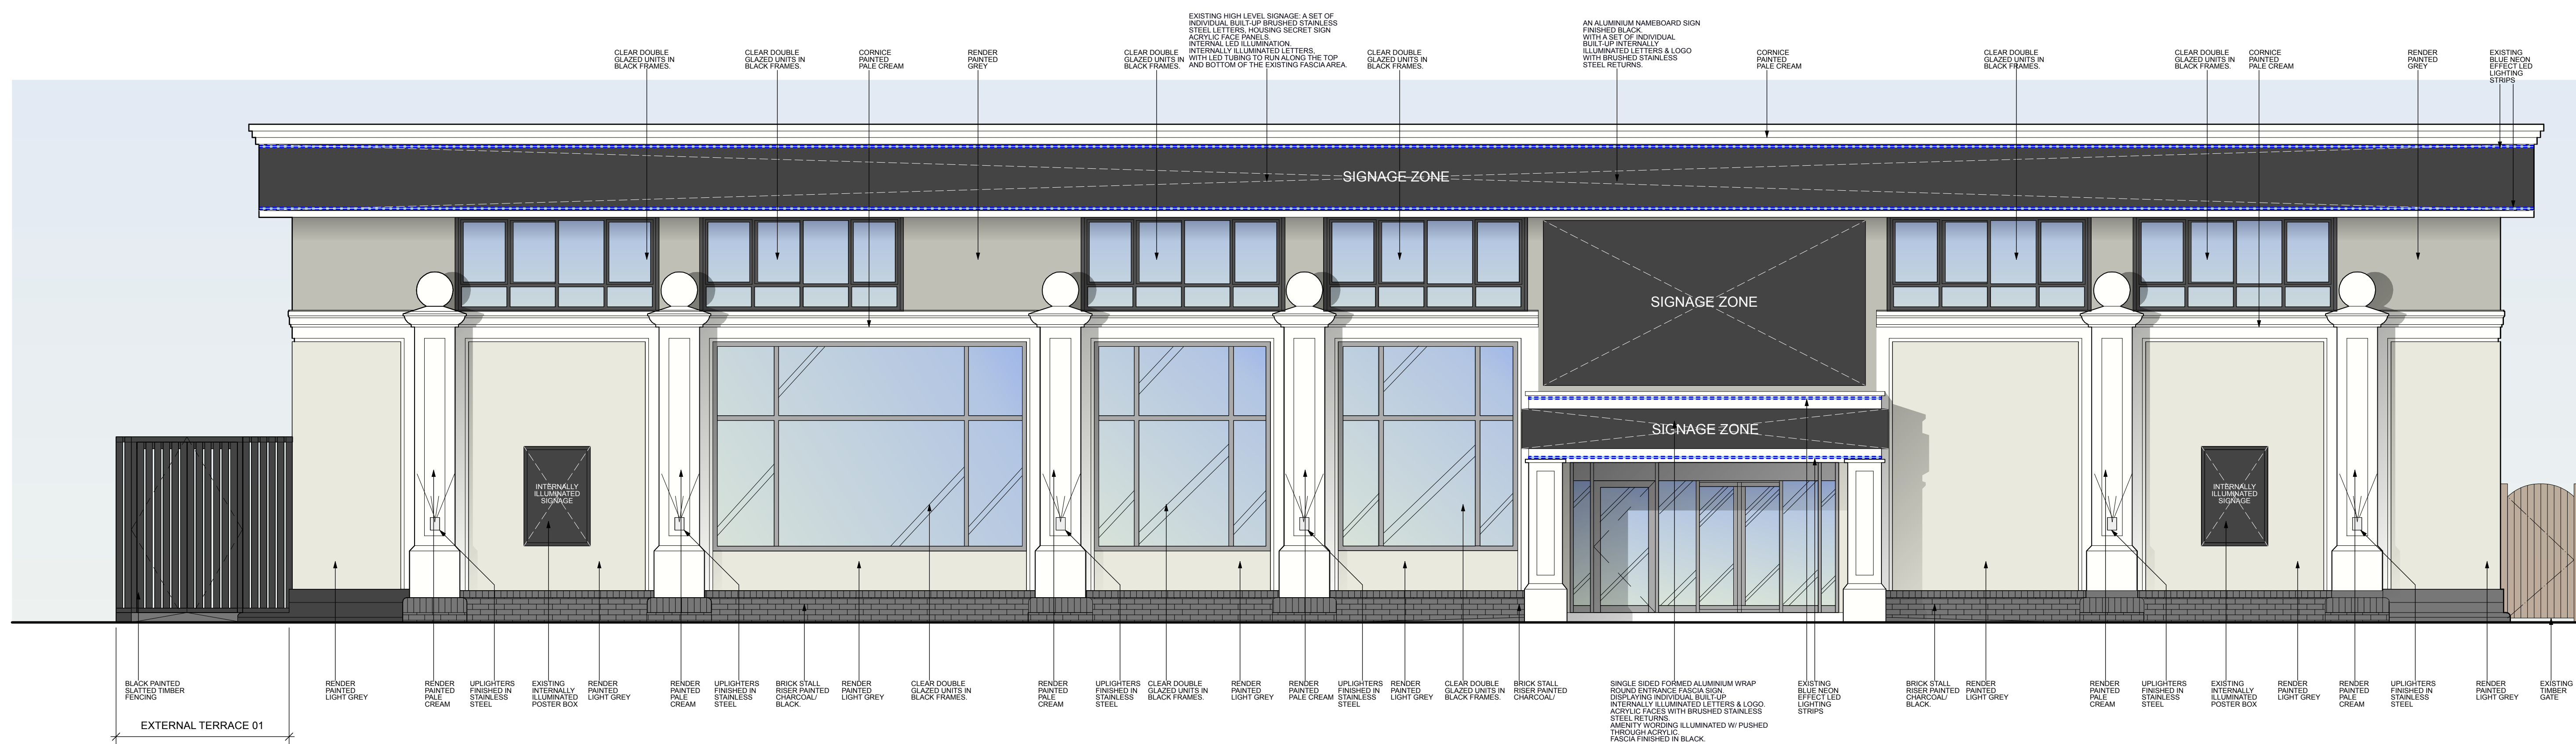

FRONT (NORTH FACING ELEVATION)
SCALE 1:50 @ A1



SIDE (EAST FACING ELEVATION)
SCALE 1:50 @ A1



SIDE (WEST FACING ELEVATION)
SCALE 1:50 @ A1

FOR INFORMATION

REVISION	DATE	DESCRIPTION
----------	------	-------------

DESIGN
AT SOURCE
INTERIOR DESIGN & ARCHITECTURE

Tel: +44 (0) 138 875 0044 E-mail: hello@designatsource.com
Design at Source Ltd, 381 Market Court, Blackmore Business Park, Blackmore, Worcester, WR11 7BE

CLIENT: Genting Casinos

JOB TITLE: Genting Casino, Reading

DRAWING TITLE: Existing External Advertising Elevations

JOB NO: 2437

DRAWING NO: P05 SCALE: A0 - 1:50

REVISION DATE: April 2028

DRAWN BY: JEG CHECKED BY: AGB

© Copyright
This drawing is the property of Design at Source Ltd. Copyright and intellectual property in all information shown is reserved by them and the drawing is issued on the condition that it is not copied either wholly, or in part, without the consent in writing of Design at Source Ltd.
Figured dimensions to take precedence over those scaled.
All components to be checked on site before commencement of any work or shop.
This drawing is to be read in conjunction with the specification when existing.
Design at Source Limited Registered in England No. 1185244 and No. 703 5356 01.
Registered address: 381, Market Court, Blackmore Business Park, Blackmore, Worcester, WR11 7BE.