


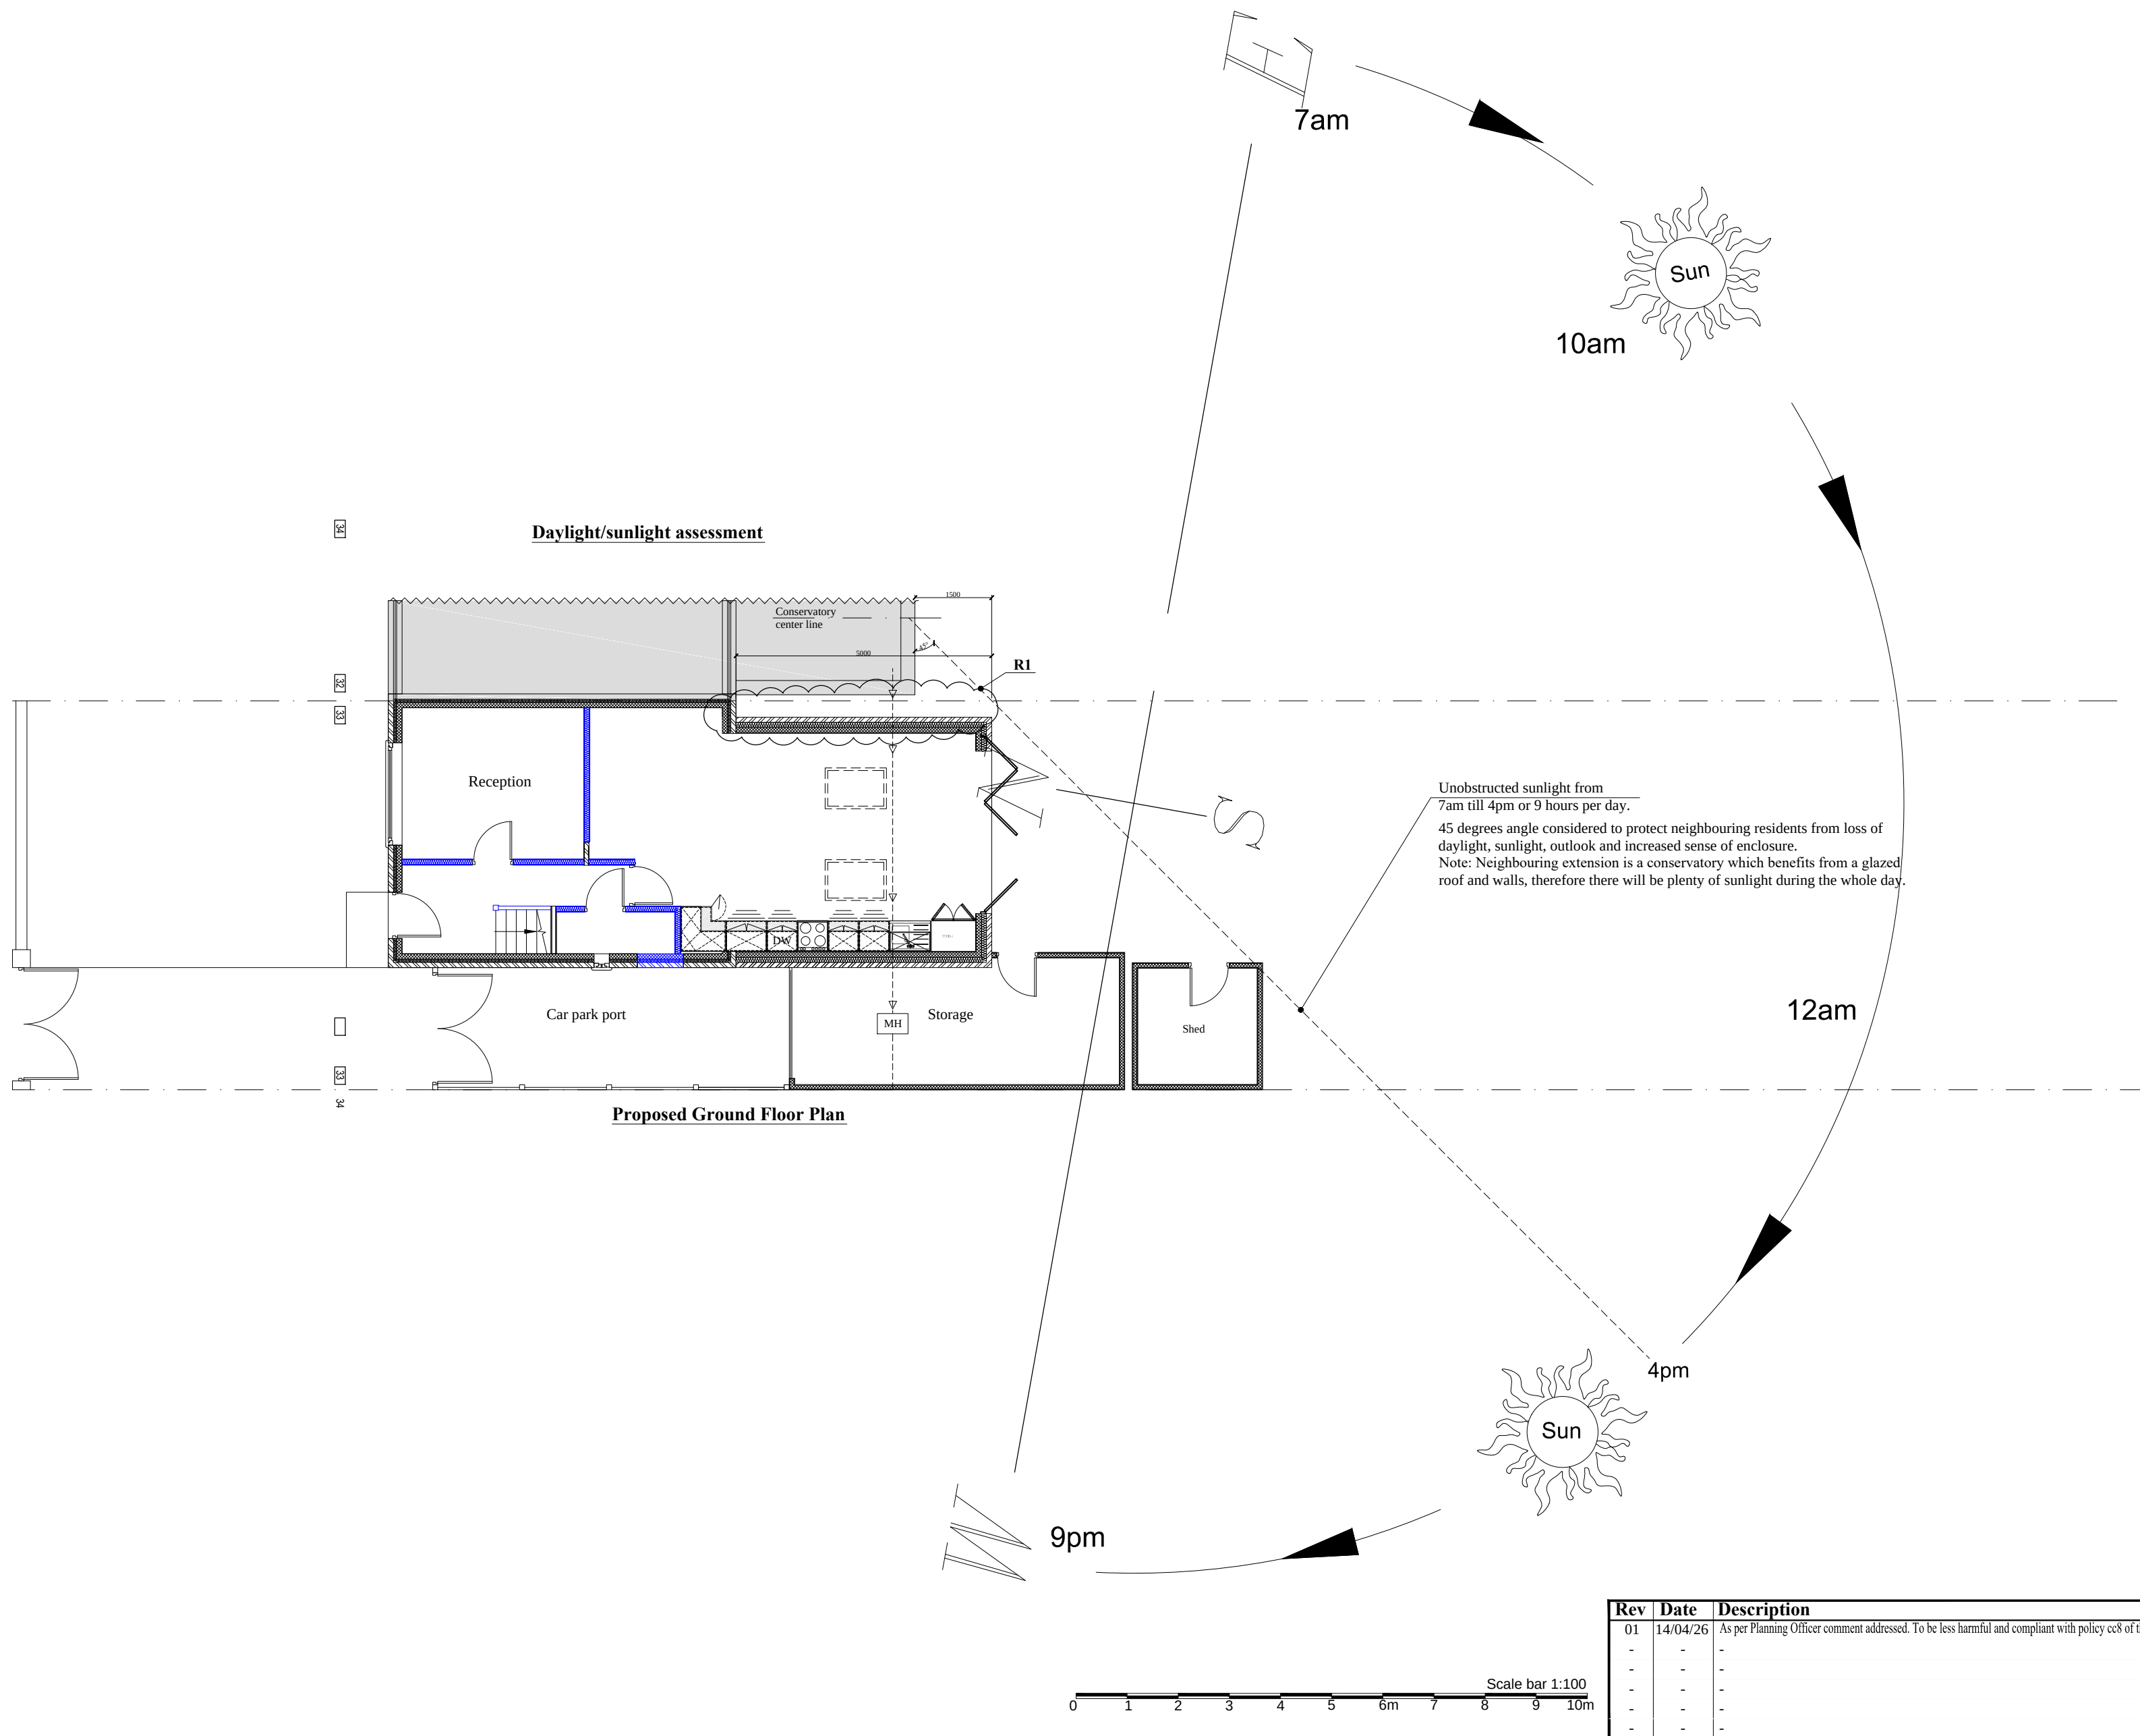

Rev	Date	Description
01	14/04/26	As per Planning Officer comment addressed. To be less harmful and compliant with policy cck of the RBLP2019, extension moved away from the shared boundary
-	-	-
-	-	-
-	-	-
-	-	-

Client	Margarint V.
Project	Single storey Rear extension
Address	33, Birdhill Avenue, Reading, RG2 7JT
Drwg. title	Site Levels & Sections Daylight/sunlight assessment

Scale @	A1	1:100
Drawn by	IS	
Checked by	AS	
Date	14/04/26	

Job No.	D000535	Drawing No.	A-7	Rev	01
Status of drawing	Planning	Design Stage			
Application					3