


Crown copyright and database rights 2025 Ordnance Survey 0100031673



LOCATION PLAN 1:1250@A1



SITE PLAN 1:500@A1

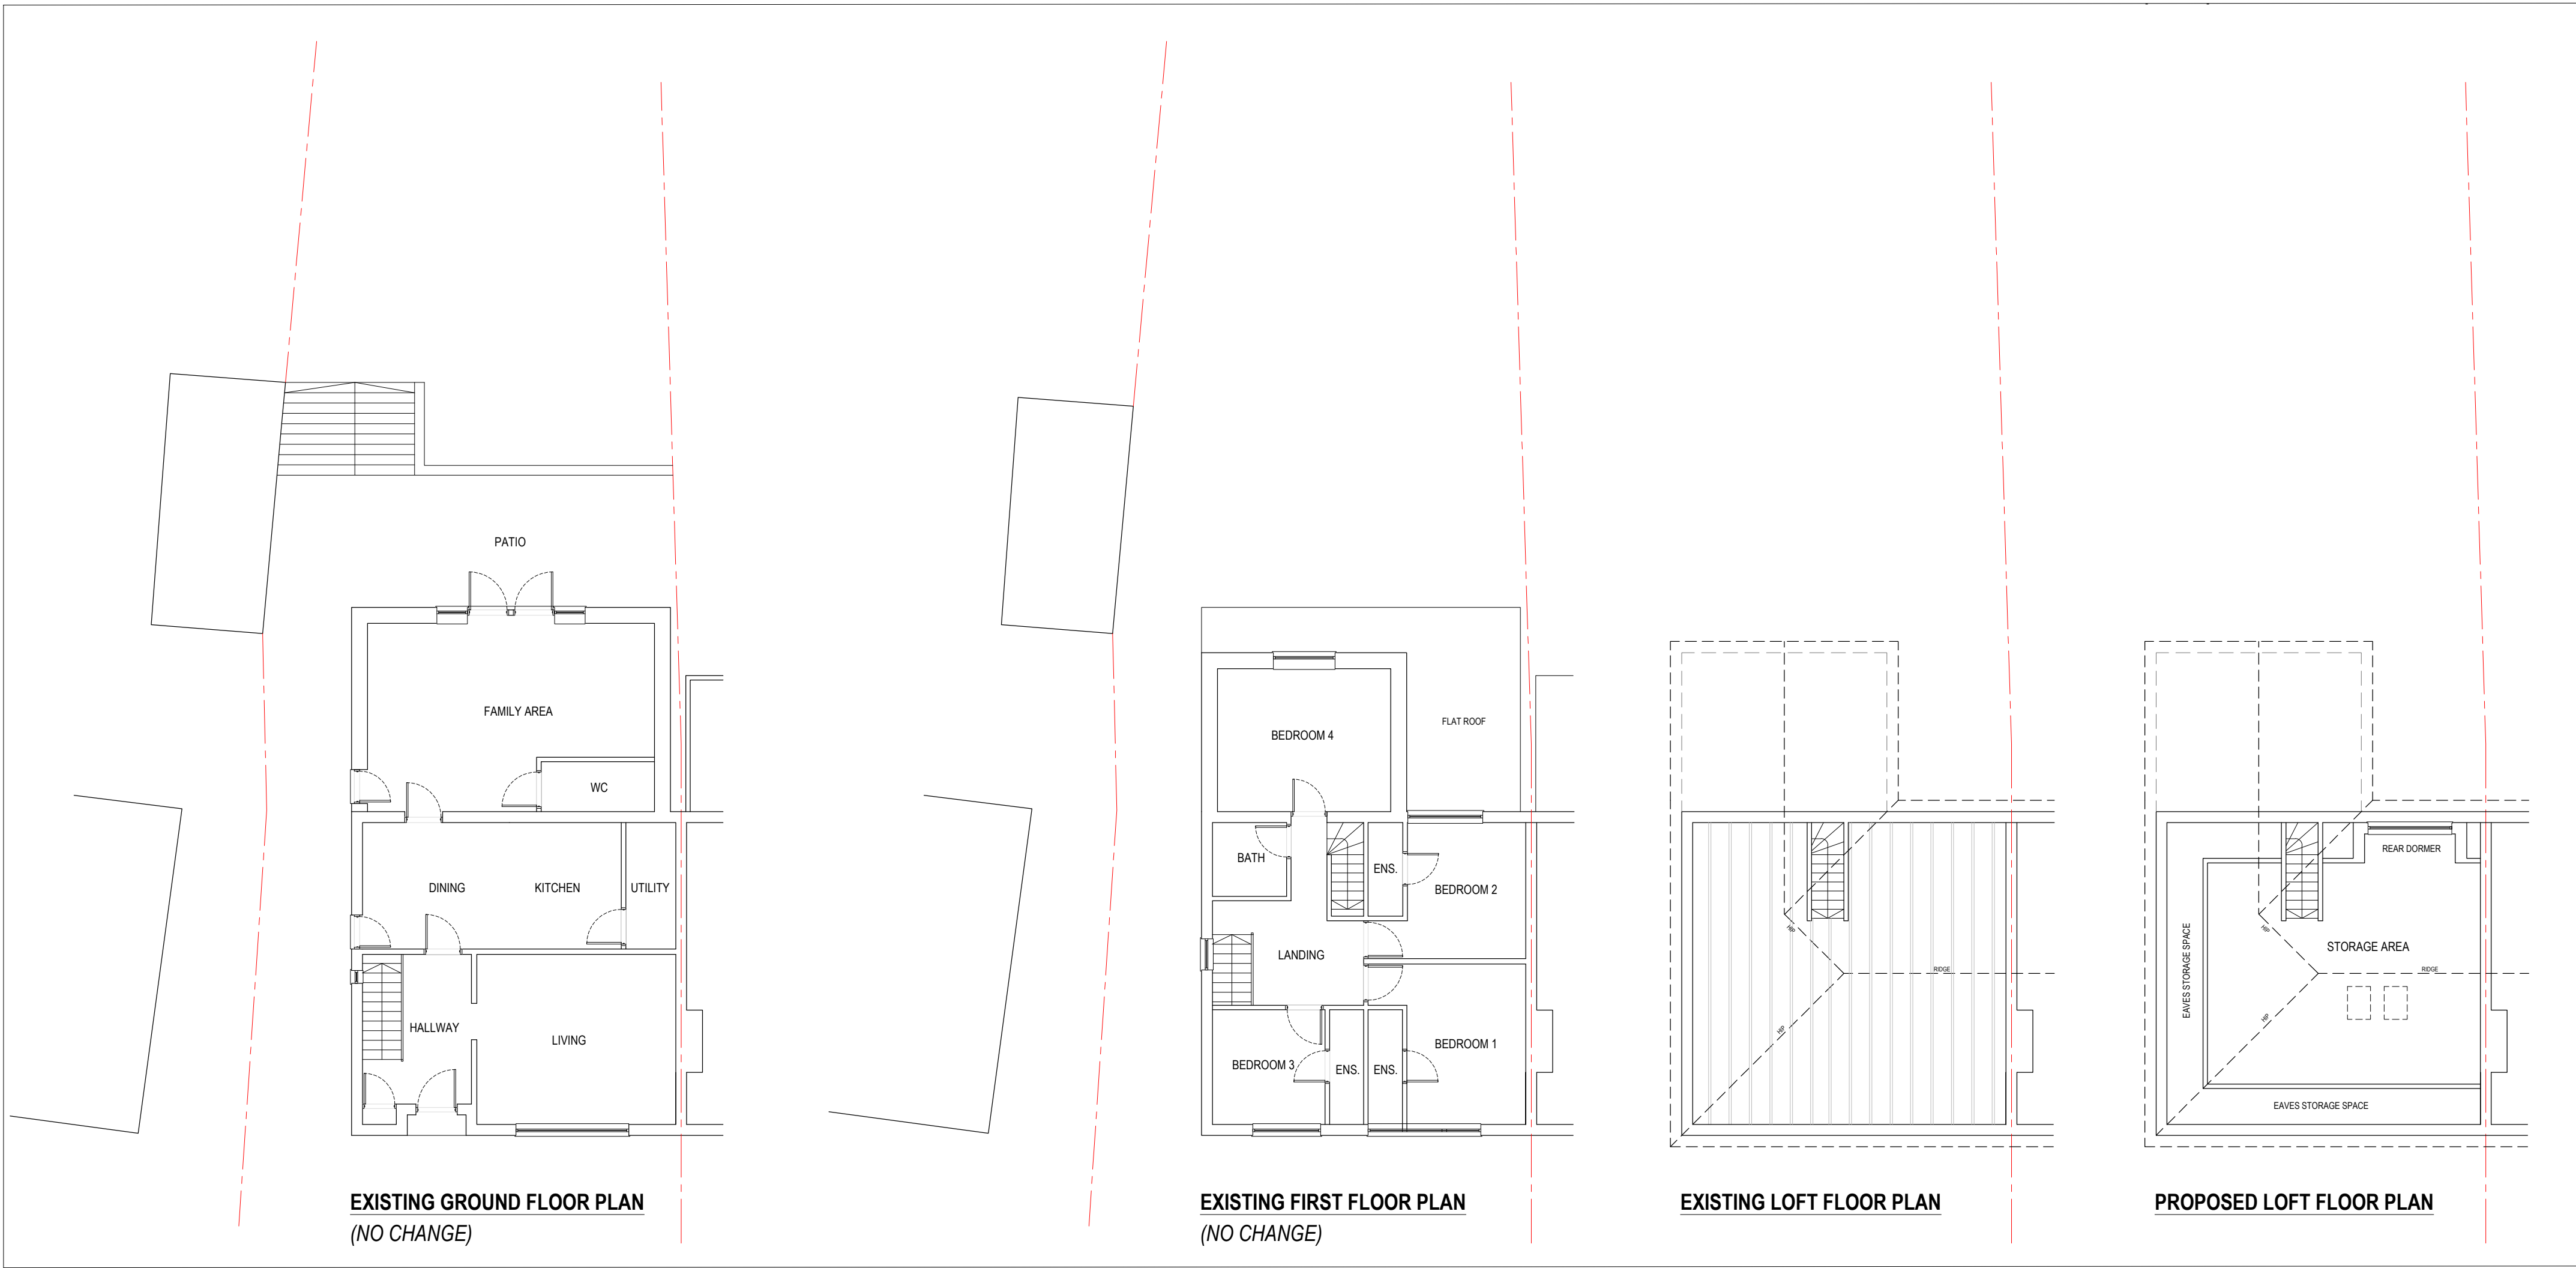

EXISTING GROUND FLOOR PLAN
(NO CHANGE)


EXISTING FIRST FLOOR PLAN
(NO CHANGE)

EXISTING LOFT FLOOR PLAN

PROPOSED LOFT FLOOR PLAN




EXISTING FRONT ELEVATION

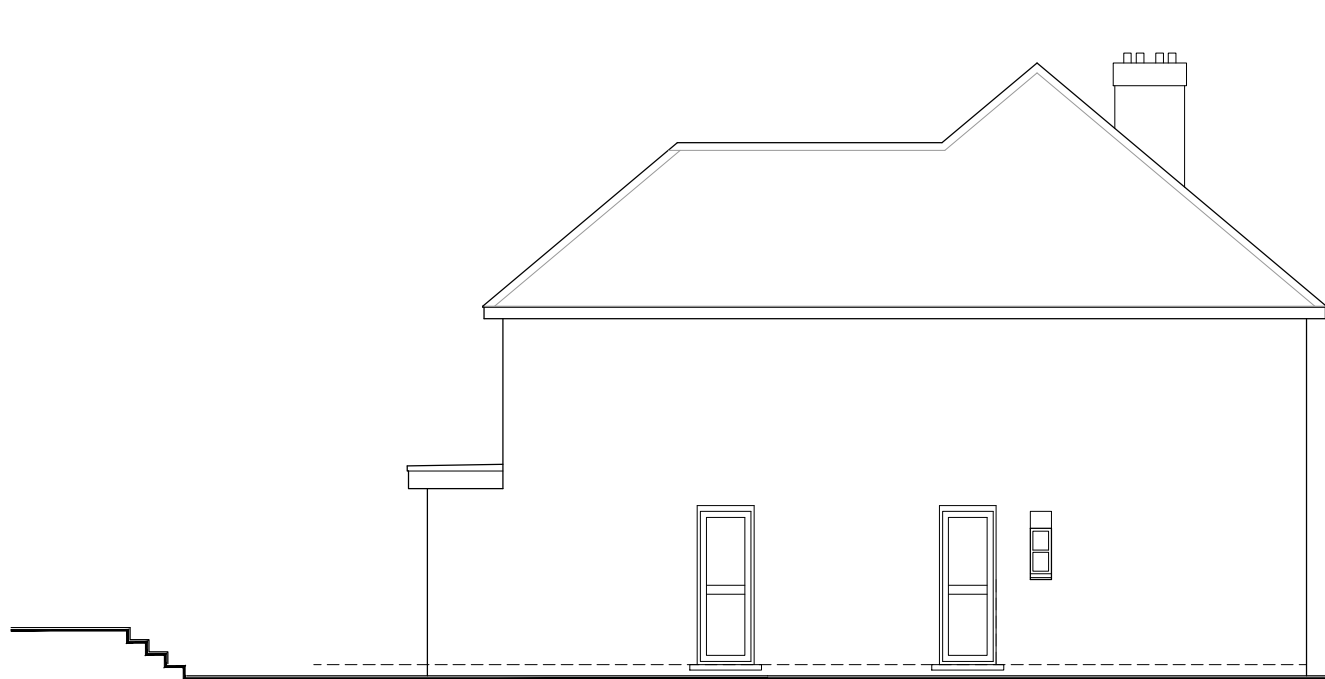

EXISTING SIDE ELEVATION




EXISTING REAR ELEVATION

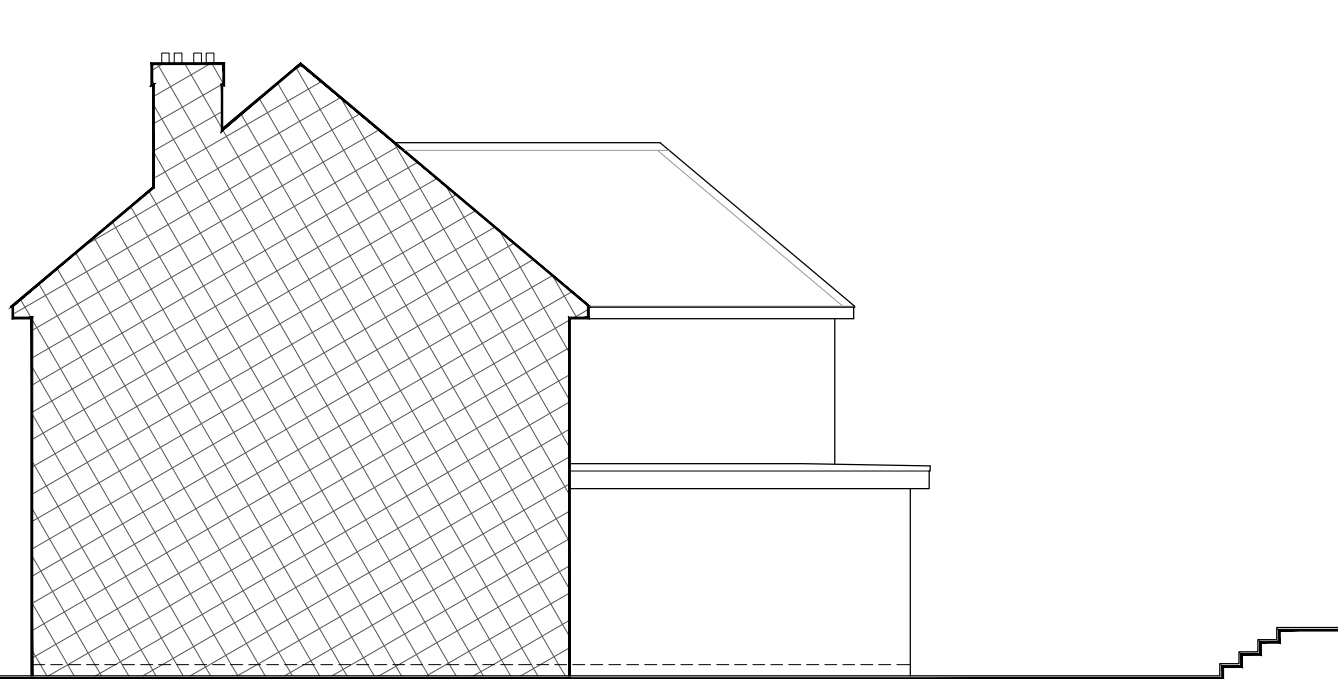

EXISTING PARTY WALL ELEVATION




PROPOSED FRONT ELEVATION

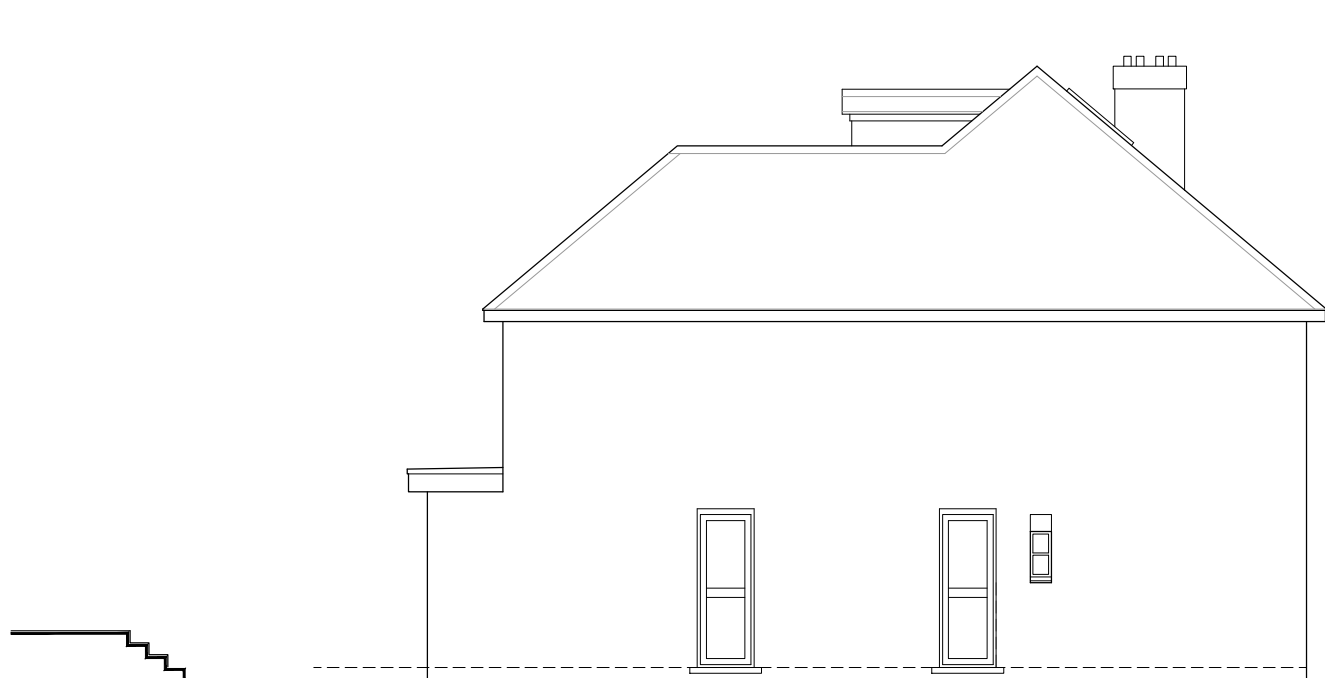

PROPOSED SIDE ELEVATION



PROPOSED REAR ELEVATION

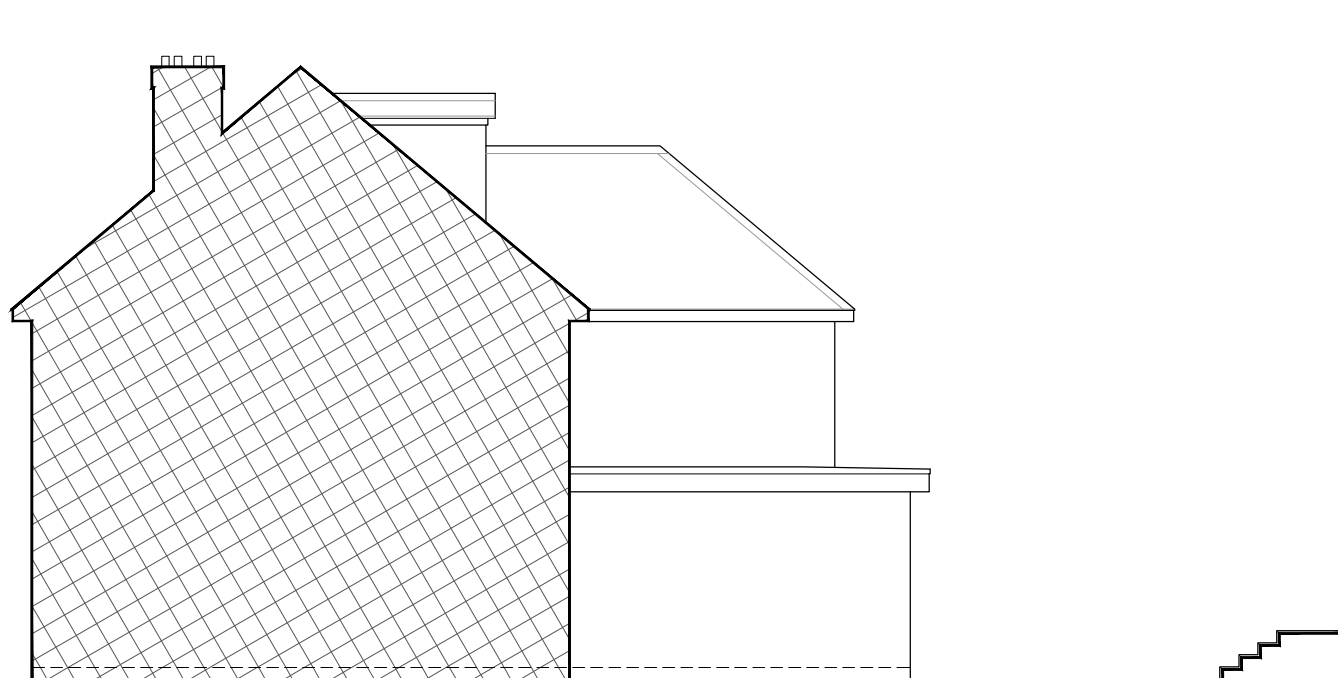

PROPOSED PARTY WALL ELEVATION

