


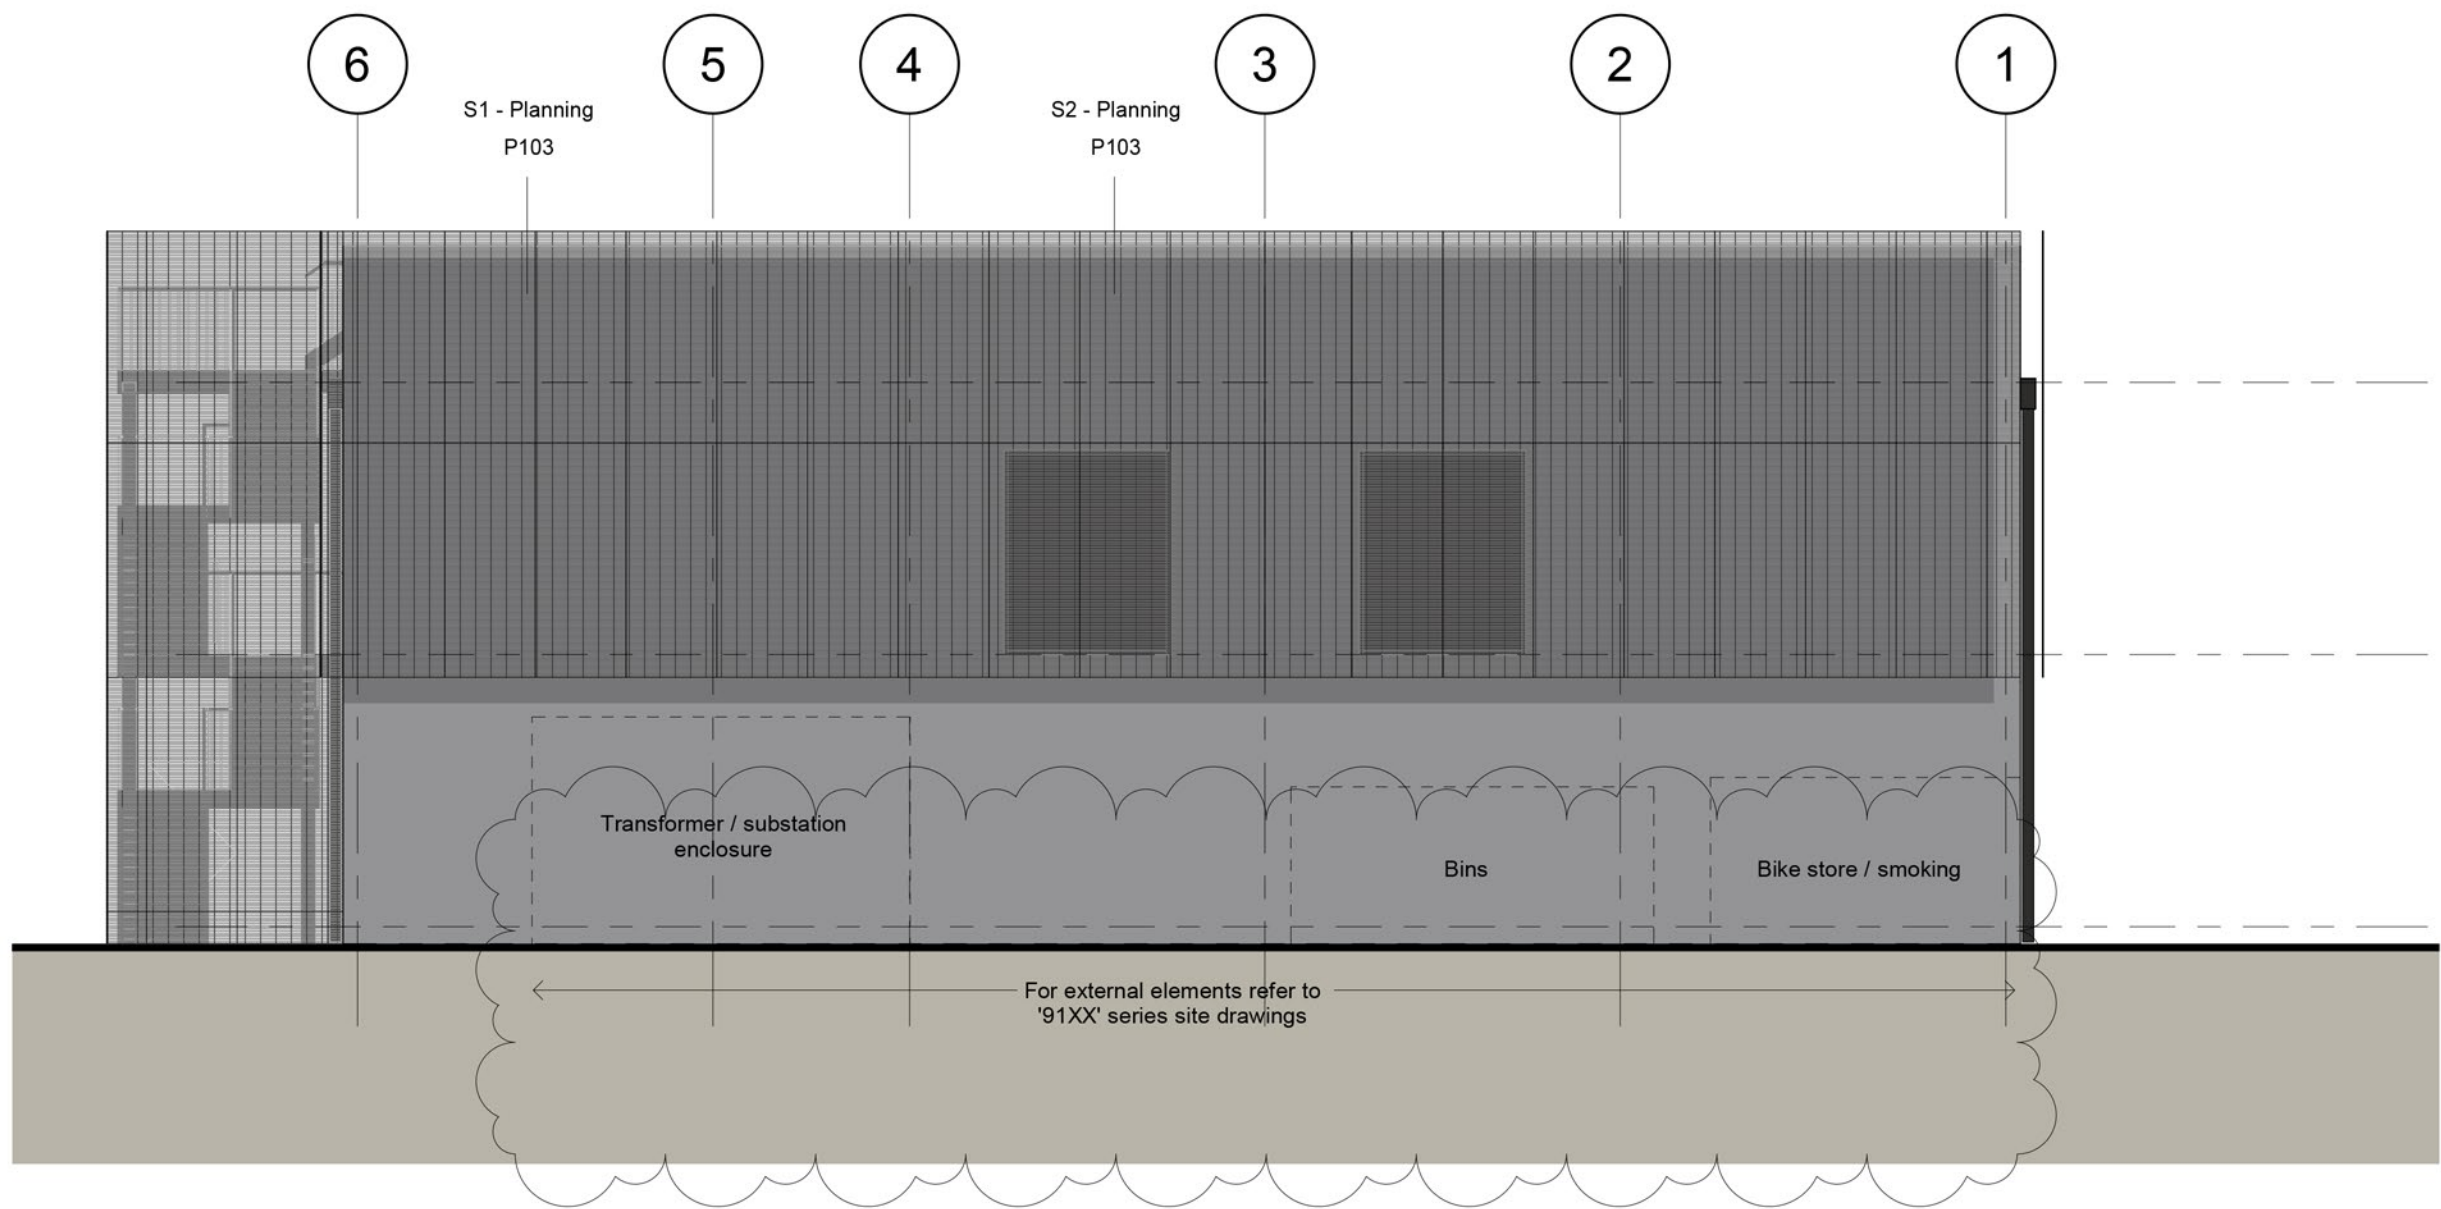


E1 - Planning
scale 1 : 100



E2 - Planning
scale 1 : 100



E3 - Planning
scale 1 : 100

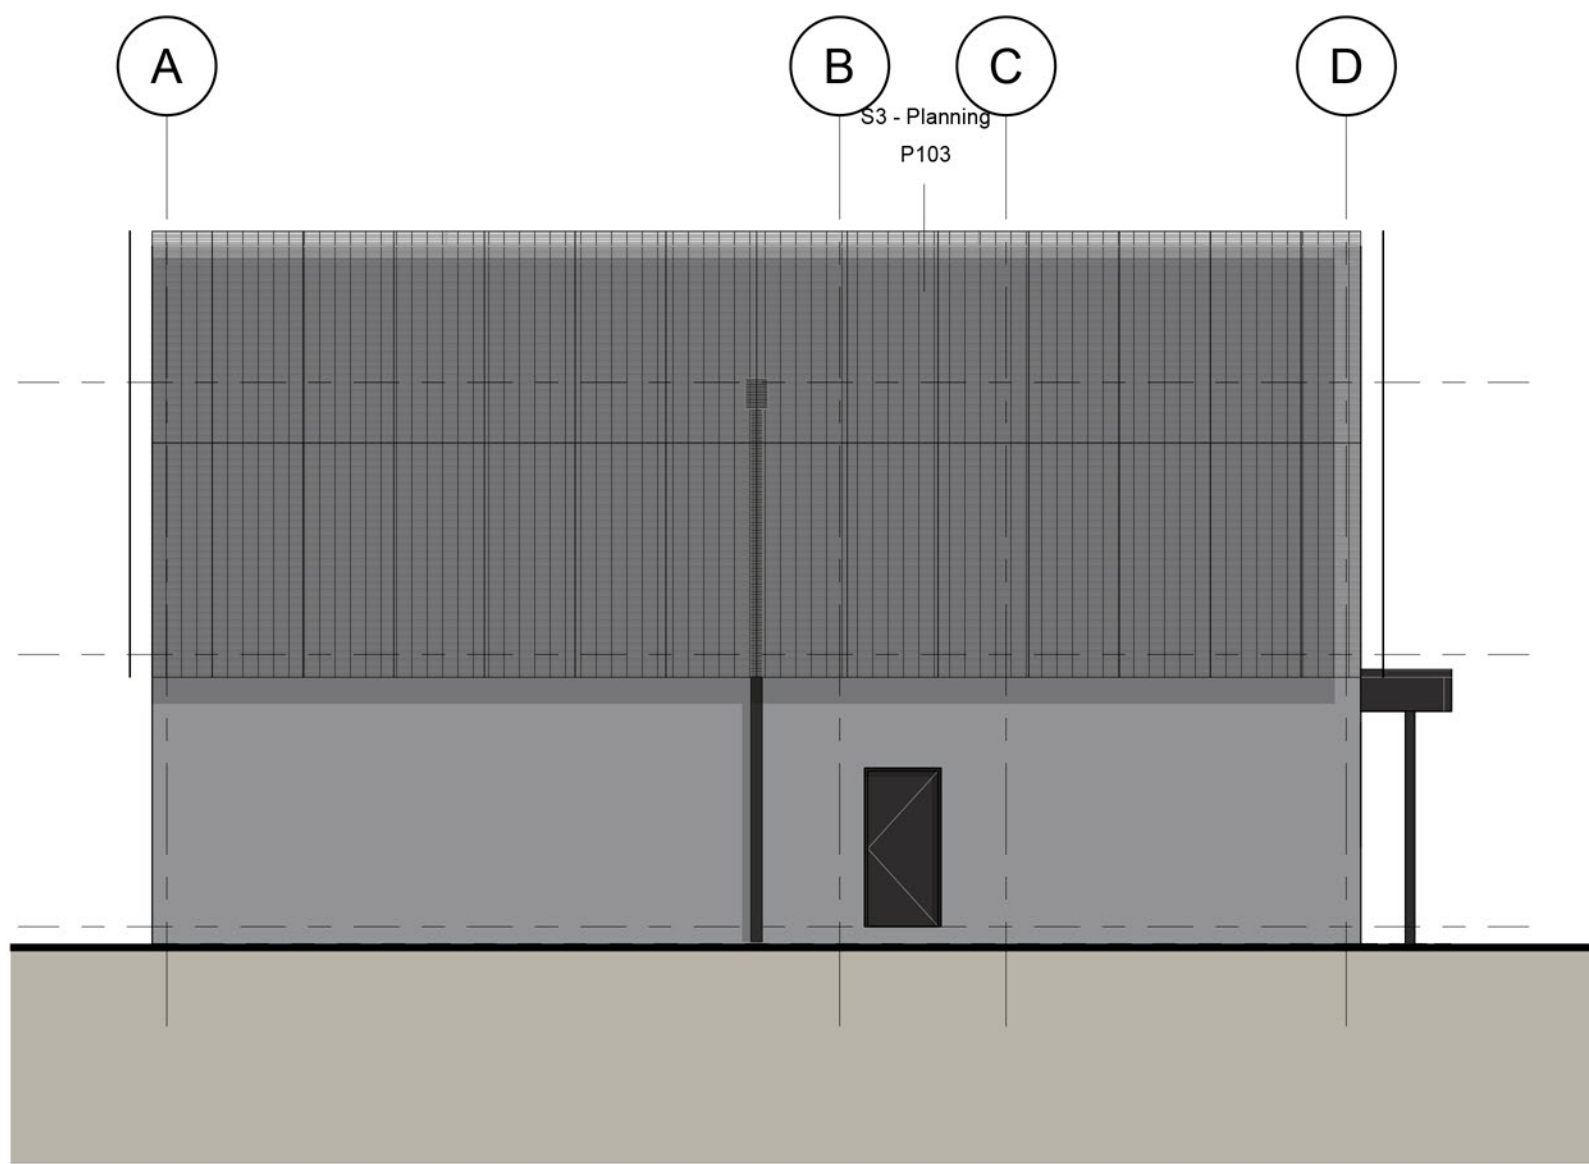

E4 - Planning
scale 1 : 100

