


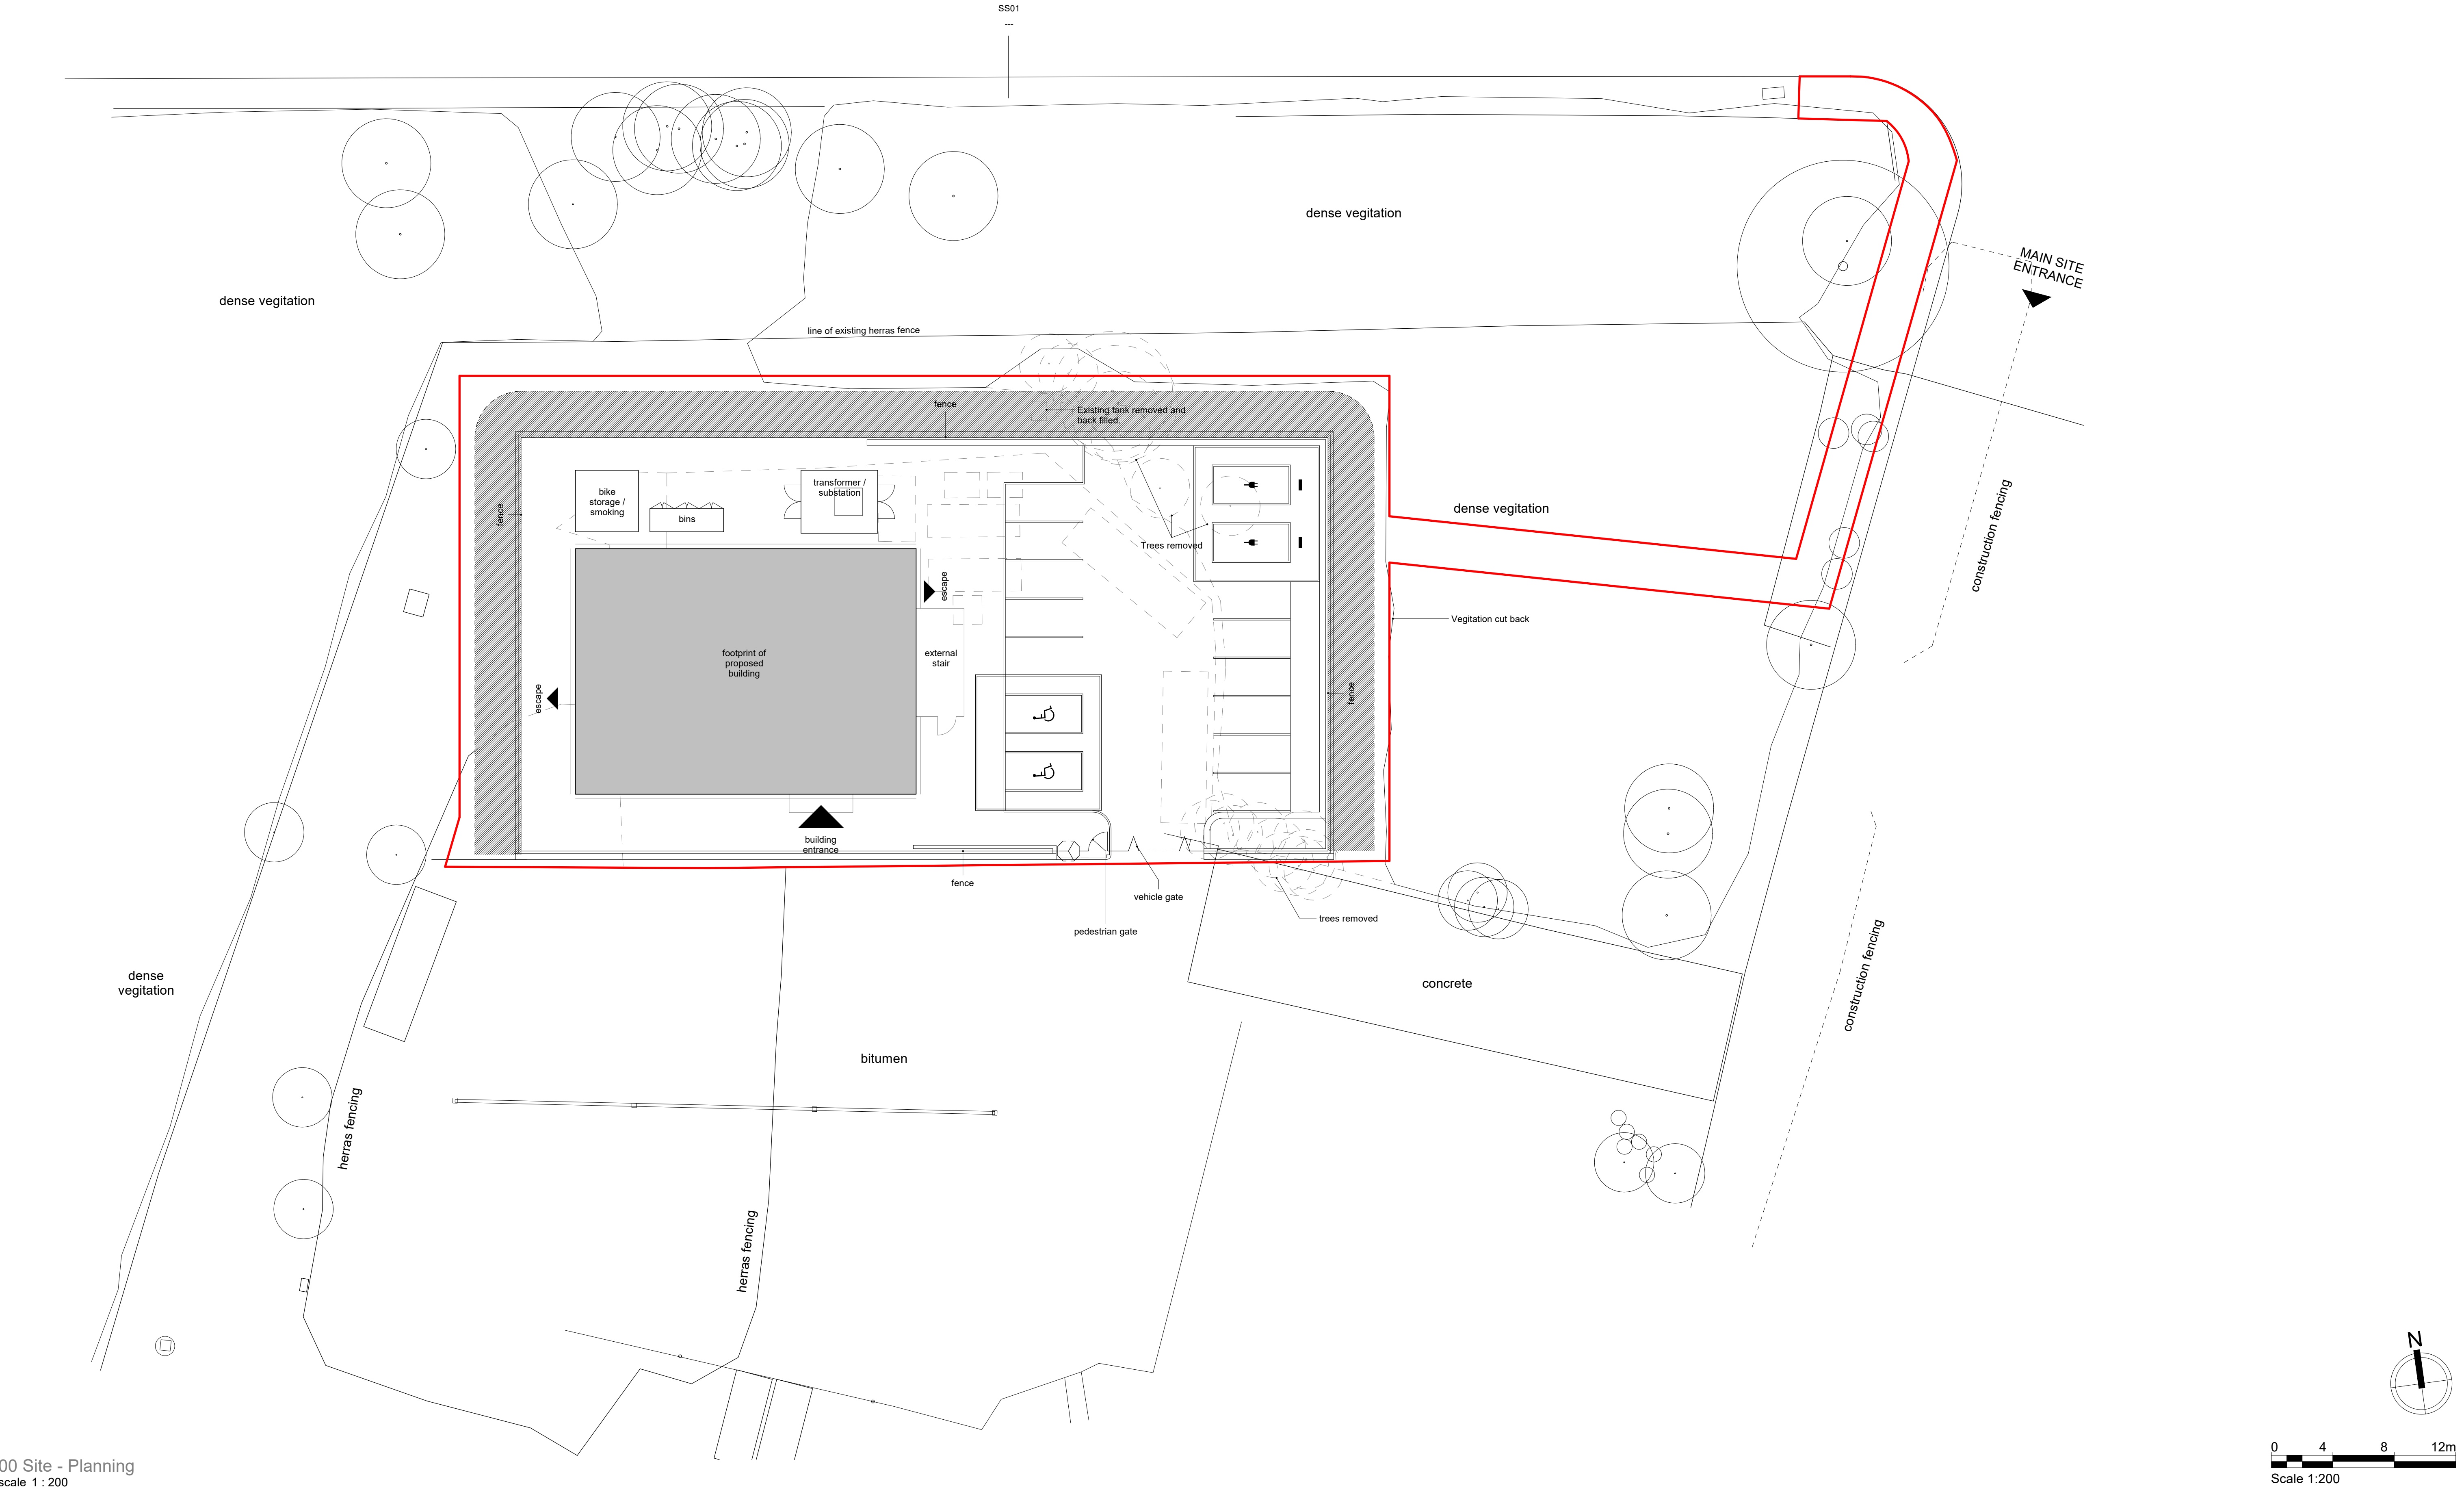

00 Site - Planning
scale 1 : 200