

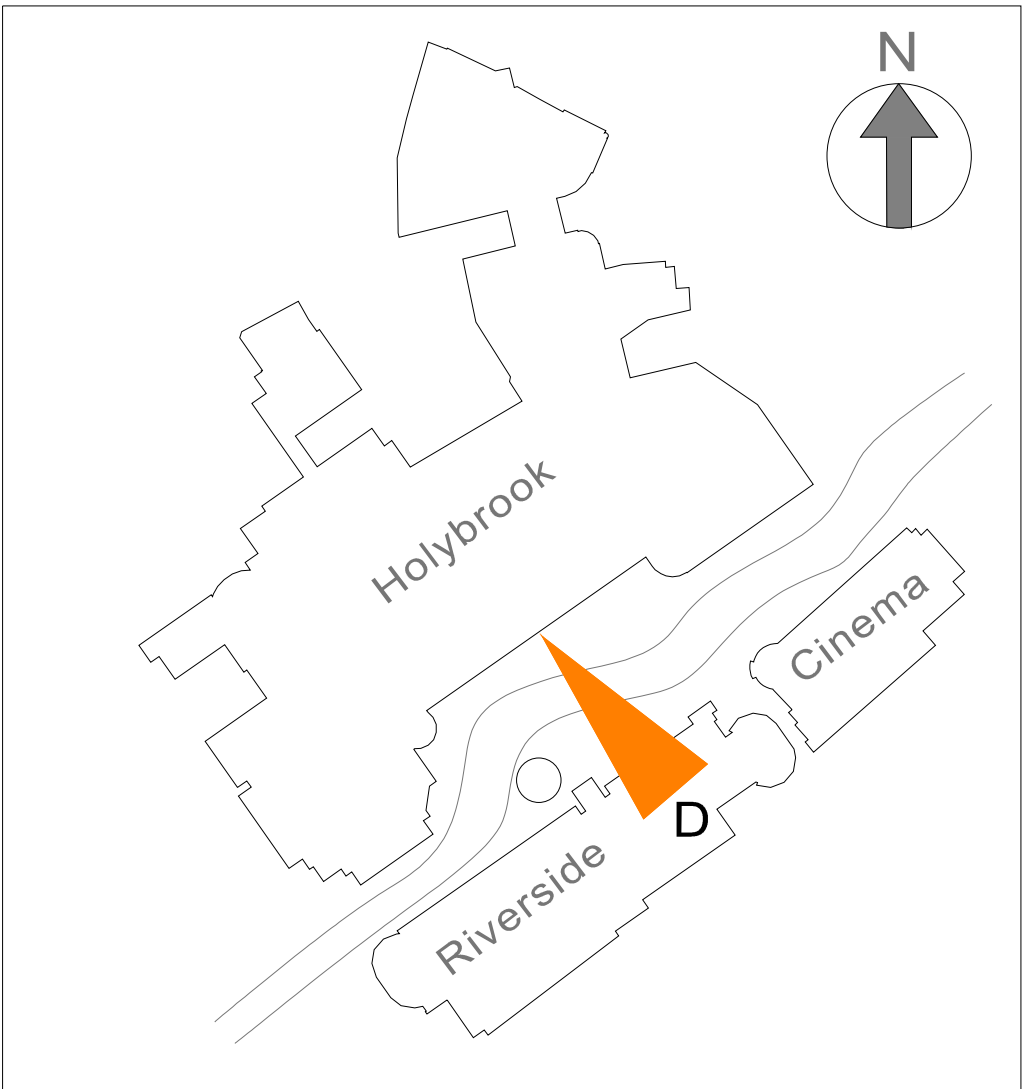


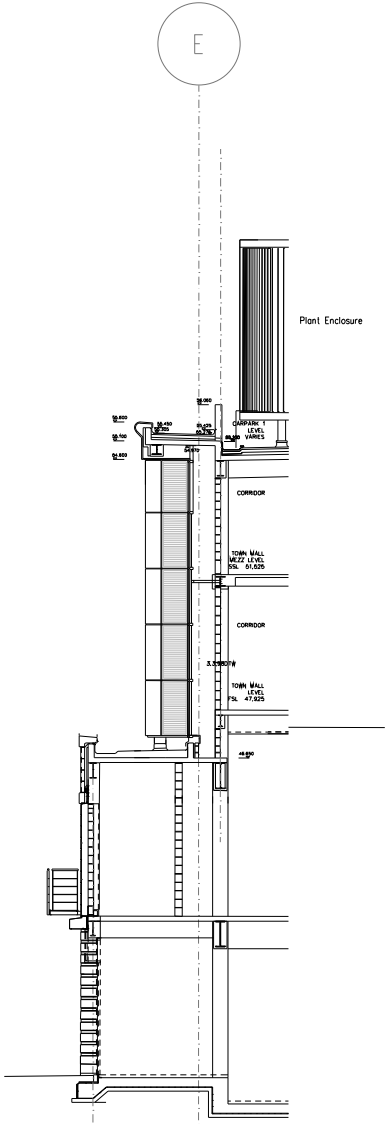

KEY PLAN ELEVATION VIEW POINT

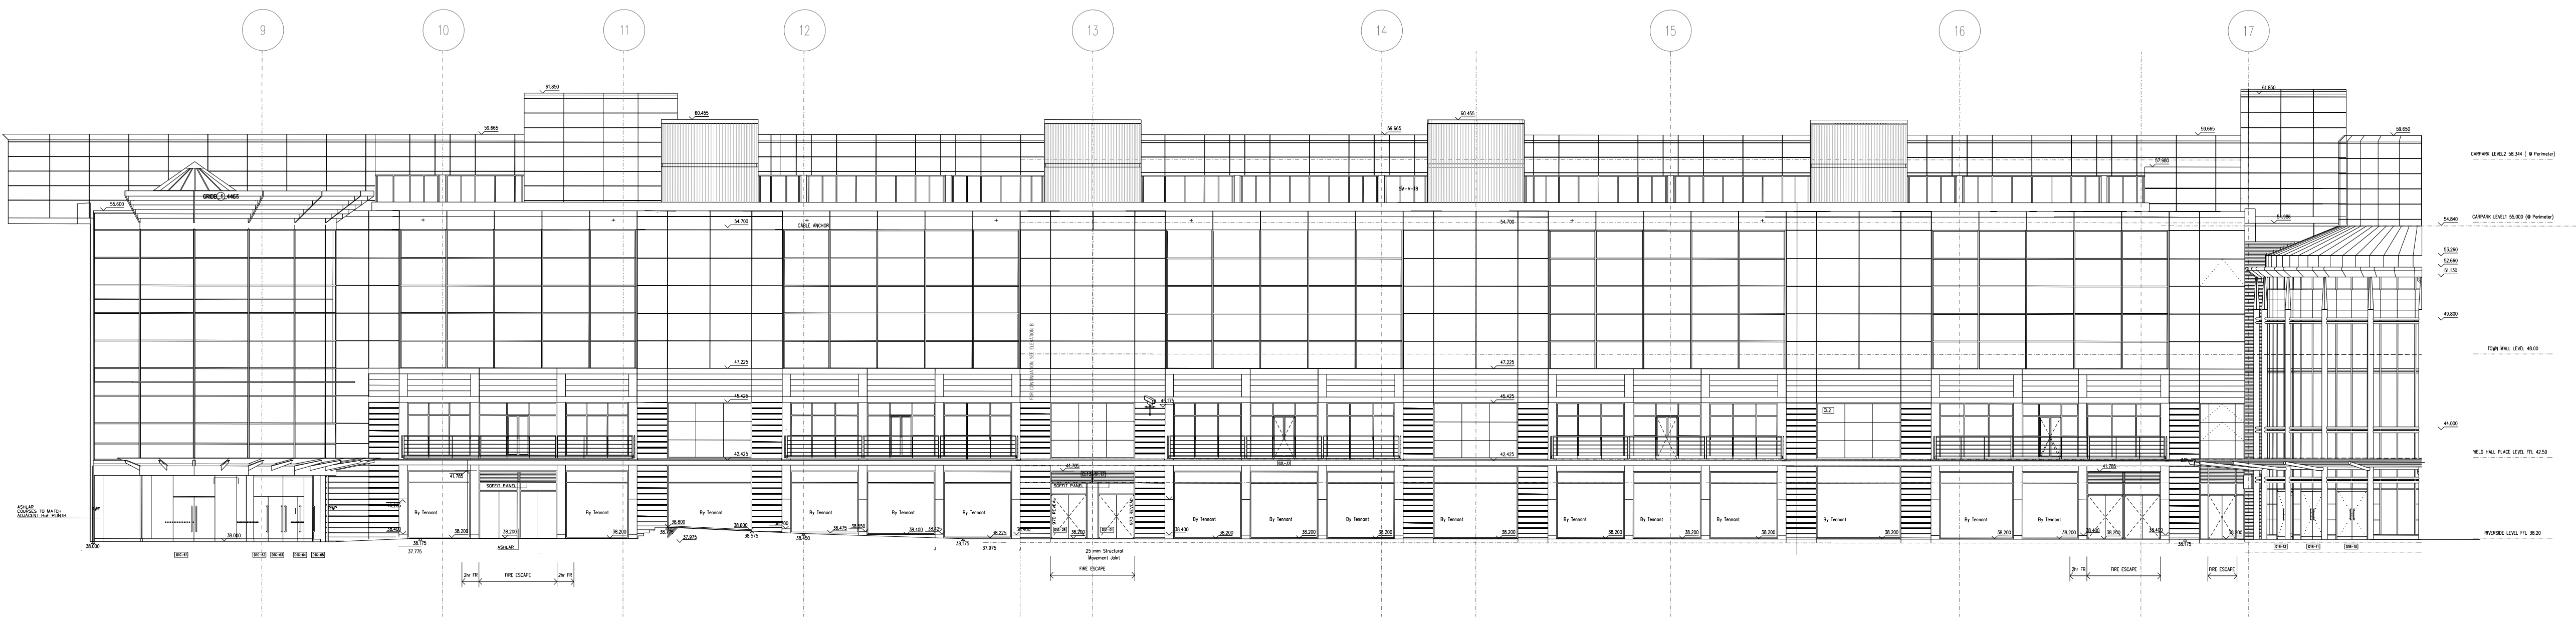

TYPICAL SECTION

ELEVATION D Riverside Elevations

NOTES

EXISTING SAFETY WIRE SYSTEMS
ARE LOCATED OUT OF PUBLIC VIEW
BEHIND THE LEVEL OF THE ADJACENT
PARAPET.

Rev A Revised to include PC's comments 16.03.26 pj.

Rev	Description	Date	By	Chk'd
-----	-------------	------	----	-------



Real value in a changing world

4 Longwalk
Stockley Park
Uxbridge
Middlesex UB11 1FE

T +44 (0)20 8759 4141
F +44 (0)20 8897 4731

www.joneslanglasalle.com

Client Hammerson UK Properties Ltd.	Scale 1:200 @ A1 Detail
--	----------------------------

Project The Oracle Shopping Centre Reading	Date 23.01.26
--	------------------

By P.J.	Checked
------------	---------

Description EDGE PROTECTION ELEVATIONS	Job Oracle SC. Edge Protection
--	--------------------------------------

EXISTING	Drg OSC.EP.EX.02.A
----------	-----------------------

THIS DRAWING IS PROTECTED BY COPYRIGHT. IT MAY NOT BE REPRODUCED IN ANY FORM OR BY ANY MEANS FOR ANY PURPOSE, WITHOUT GAINING PRIOR WRITTEN PERMISSION FROM JONES LANG LASALLE

THE ORACLE SHOPPING CENTRE
EDGE PROTECTION WORKS 1:200 @ A1

EXISTING ELEVATIONS