

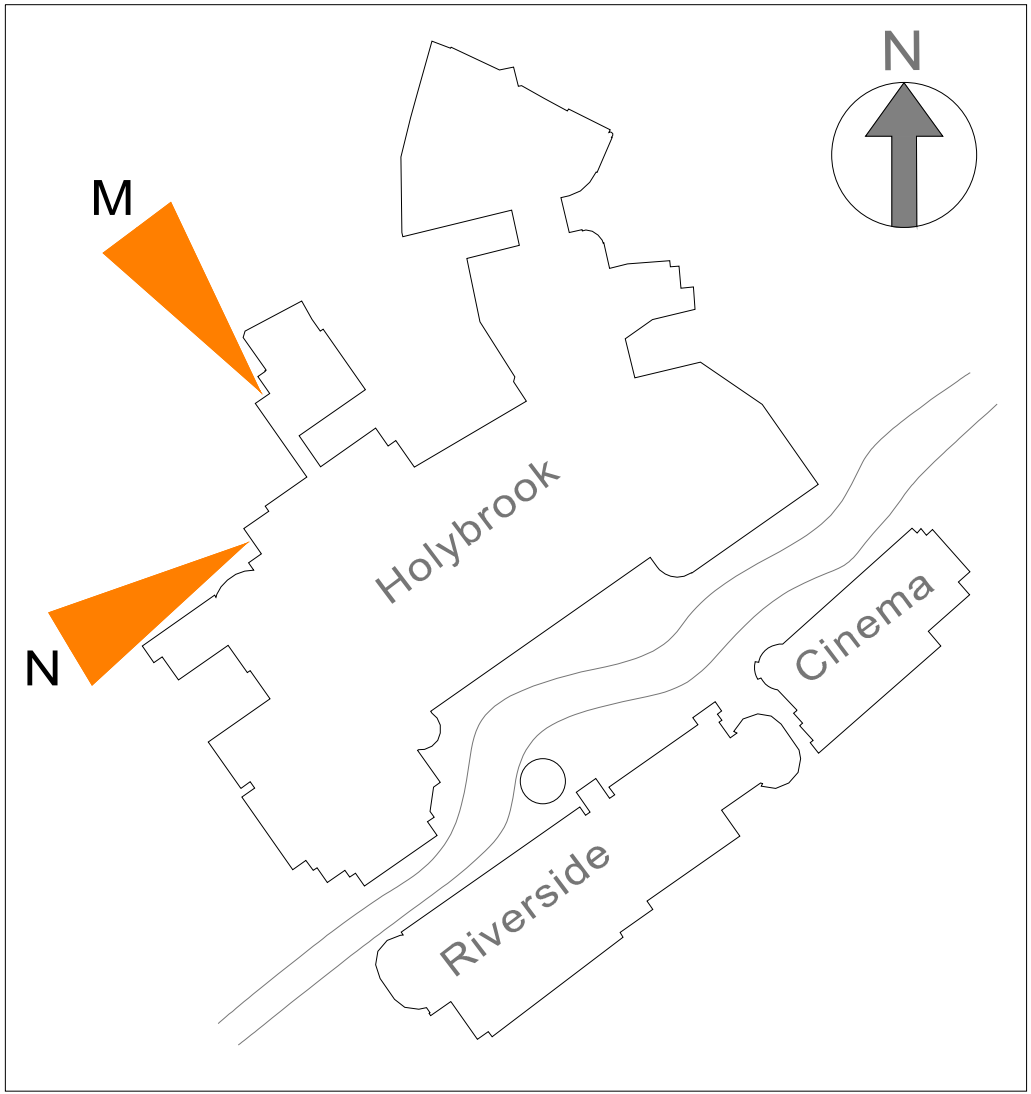


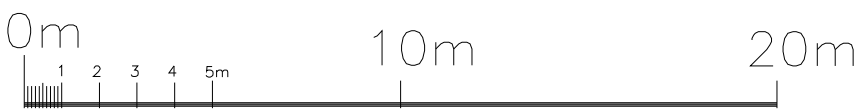

KEY PLAN ELEVATION VIEW POINT

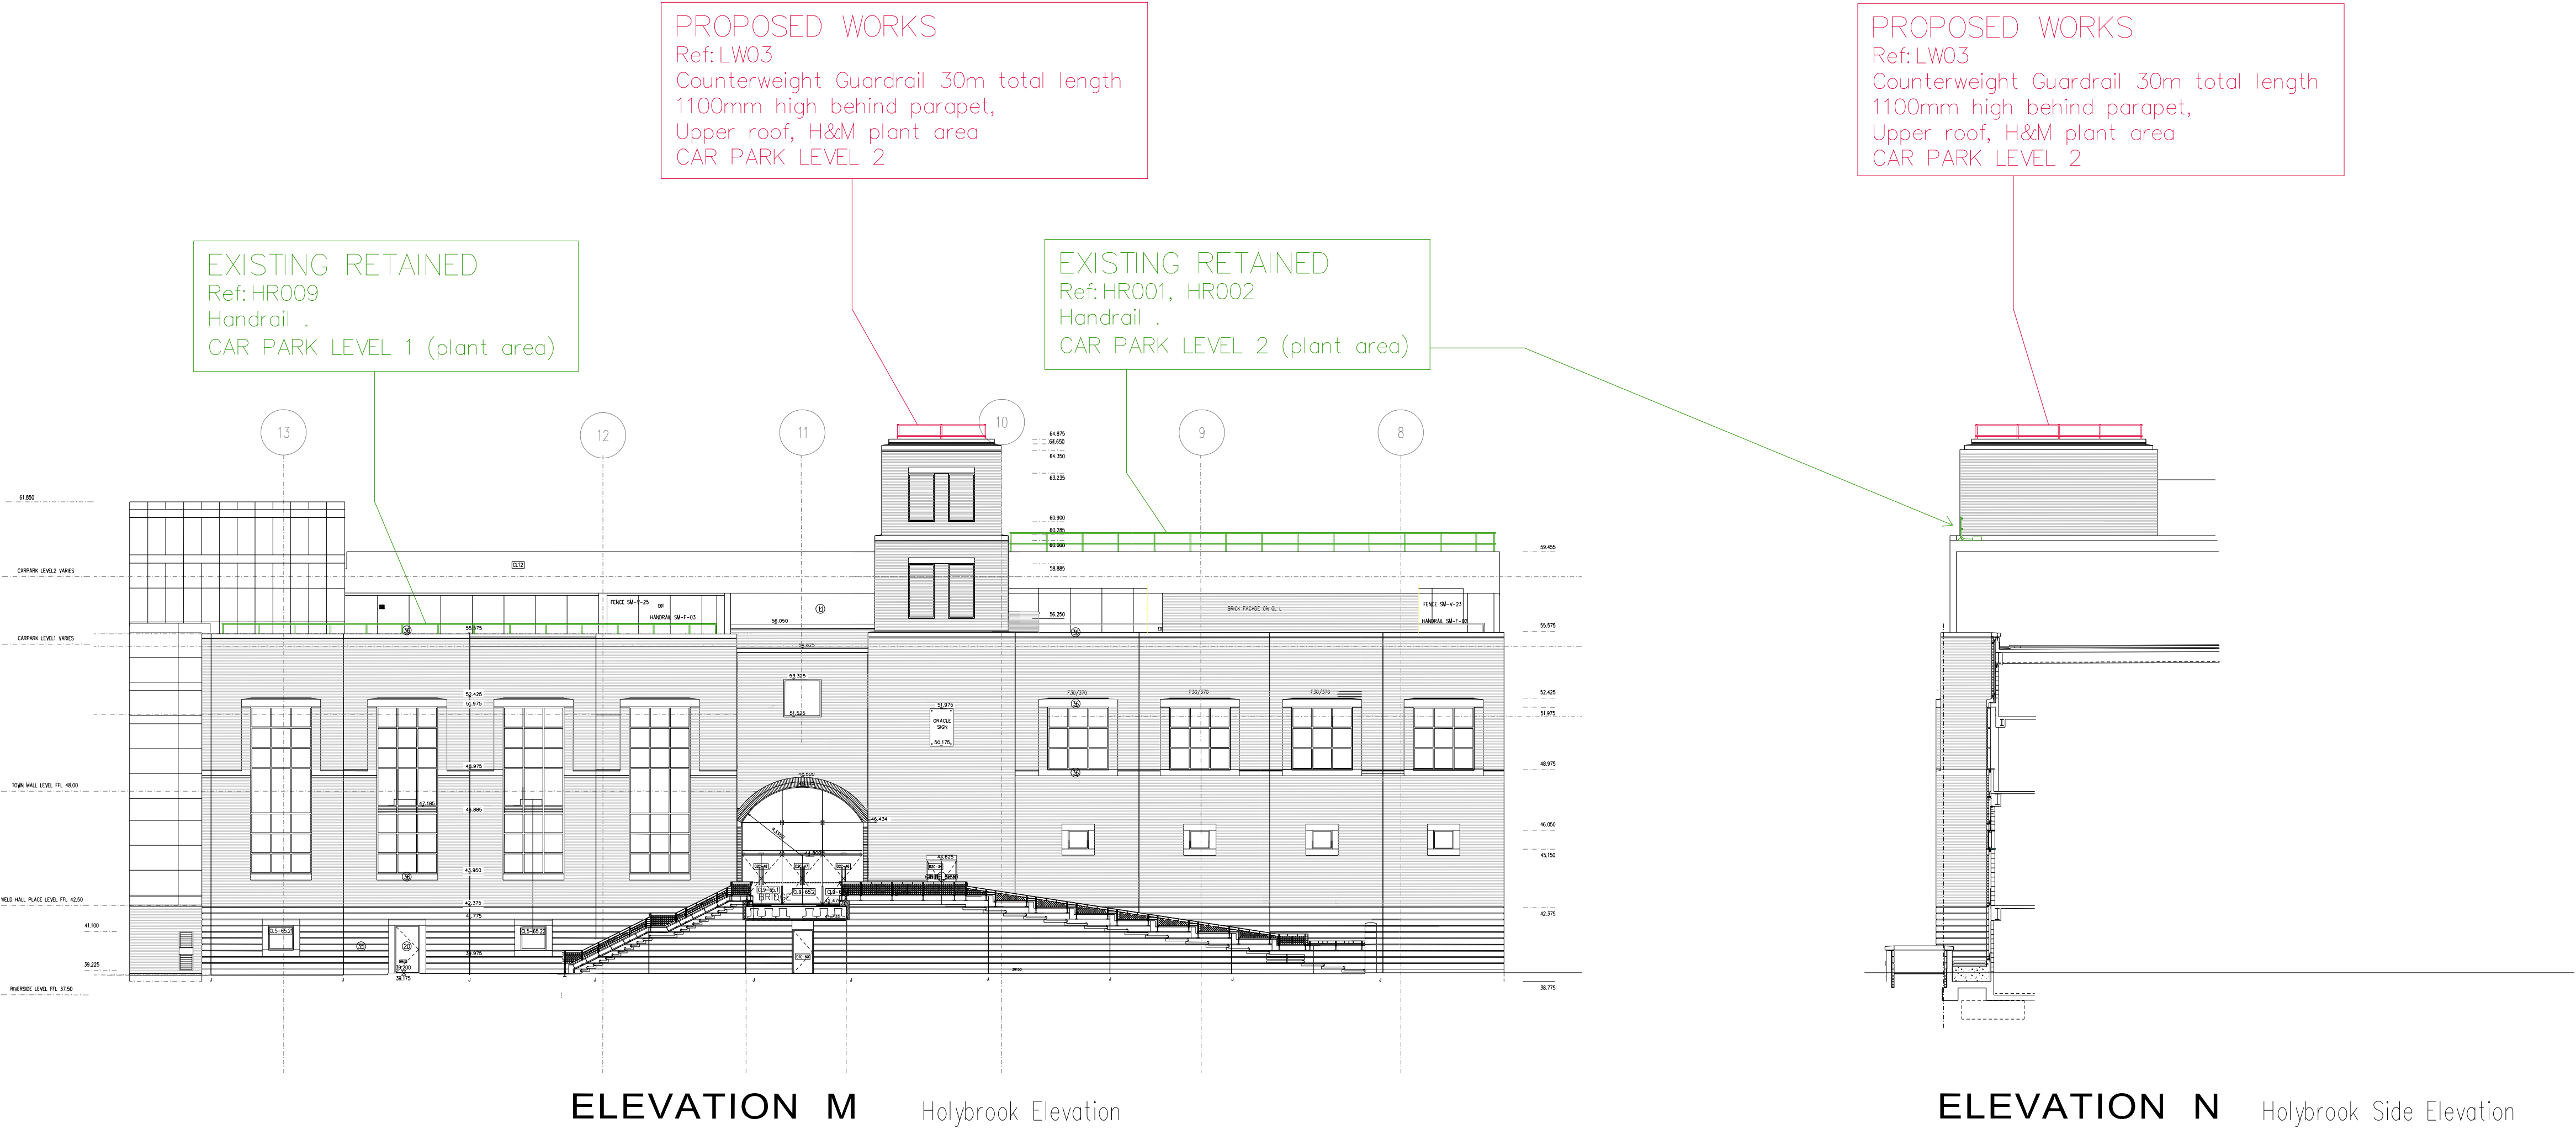

NOTES

EXISTING SAFETY WIRE SYSTEMS
ARE LOCATED OUT OF PUBLIC VIEW
BEHIND THE LEVEL OF THE ADJACENT
PARAPET.

'DE-COMMISSIONED DO NOT USE'
RIGID PLASTIC SIGNS TO BE FITTED
TO ALL REDUNDANT FIXTURES

Rev	Description	Date	By	Chk'd

Real value in a changing world

4 Longwalk
Stockley Park
Uxbridge
Middlesex UB11 1FE

T +44 (0)20 8759 4141
F +44 (0)20 8897 4731

www.joneslanglasalle.com

Client Hammerson UK Properties Ltd.	Scale 1:200 @ A1 Detail
Project The Oracle Shopping Centre Reading	Date 23.01.26
Description EDGE PROTECTION ELEVATION PROPOSED	By P.J.
	Checked
	Job Oracle SC. Edge Protection
	Drg OSC.EP.PRO.55.A