

NOTES

- Existing Access Ladders not shown
- Existing Traveling Gantry systems not shown
- 'De-commissioned Do Not Use' rigid plastic signs to be fitted to all redundant fixtures
- New works to be installed to meet BS-13700 Unless noted

- Latchway safety wire systems are located out of public view behind the level of the adjacent parapet.
- Handrail. Counter weight guardrail System 1100mm high
- Handrail, EXISTING various fixings


RED - PROPOSED NEW WORKS

GREEN - EXISTING to be RETAINED

BLUE - DE-COMMISSIONED

EXISTING SAFETY WIRE SYSTEMS ARE LOCATED OUT OF PUBLIC VIEW BEHIND THE LEVEL OF THE ADJACENT PARAPET.

'DE-COMMISSIONED DO NOT USE' RIGID PLASTIC SIGNS TO BE FITTED TO ALL REDUNDANT FIXTURES

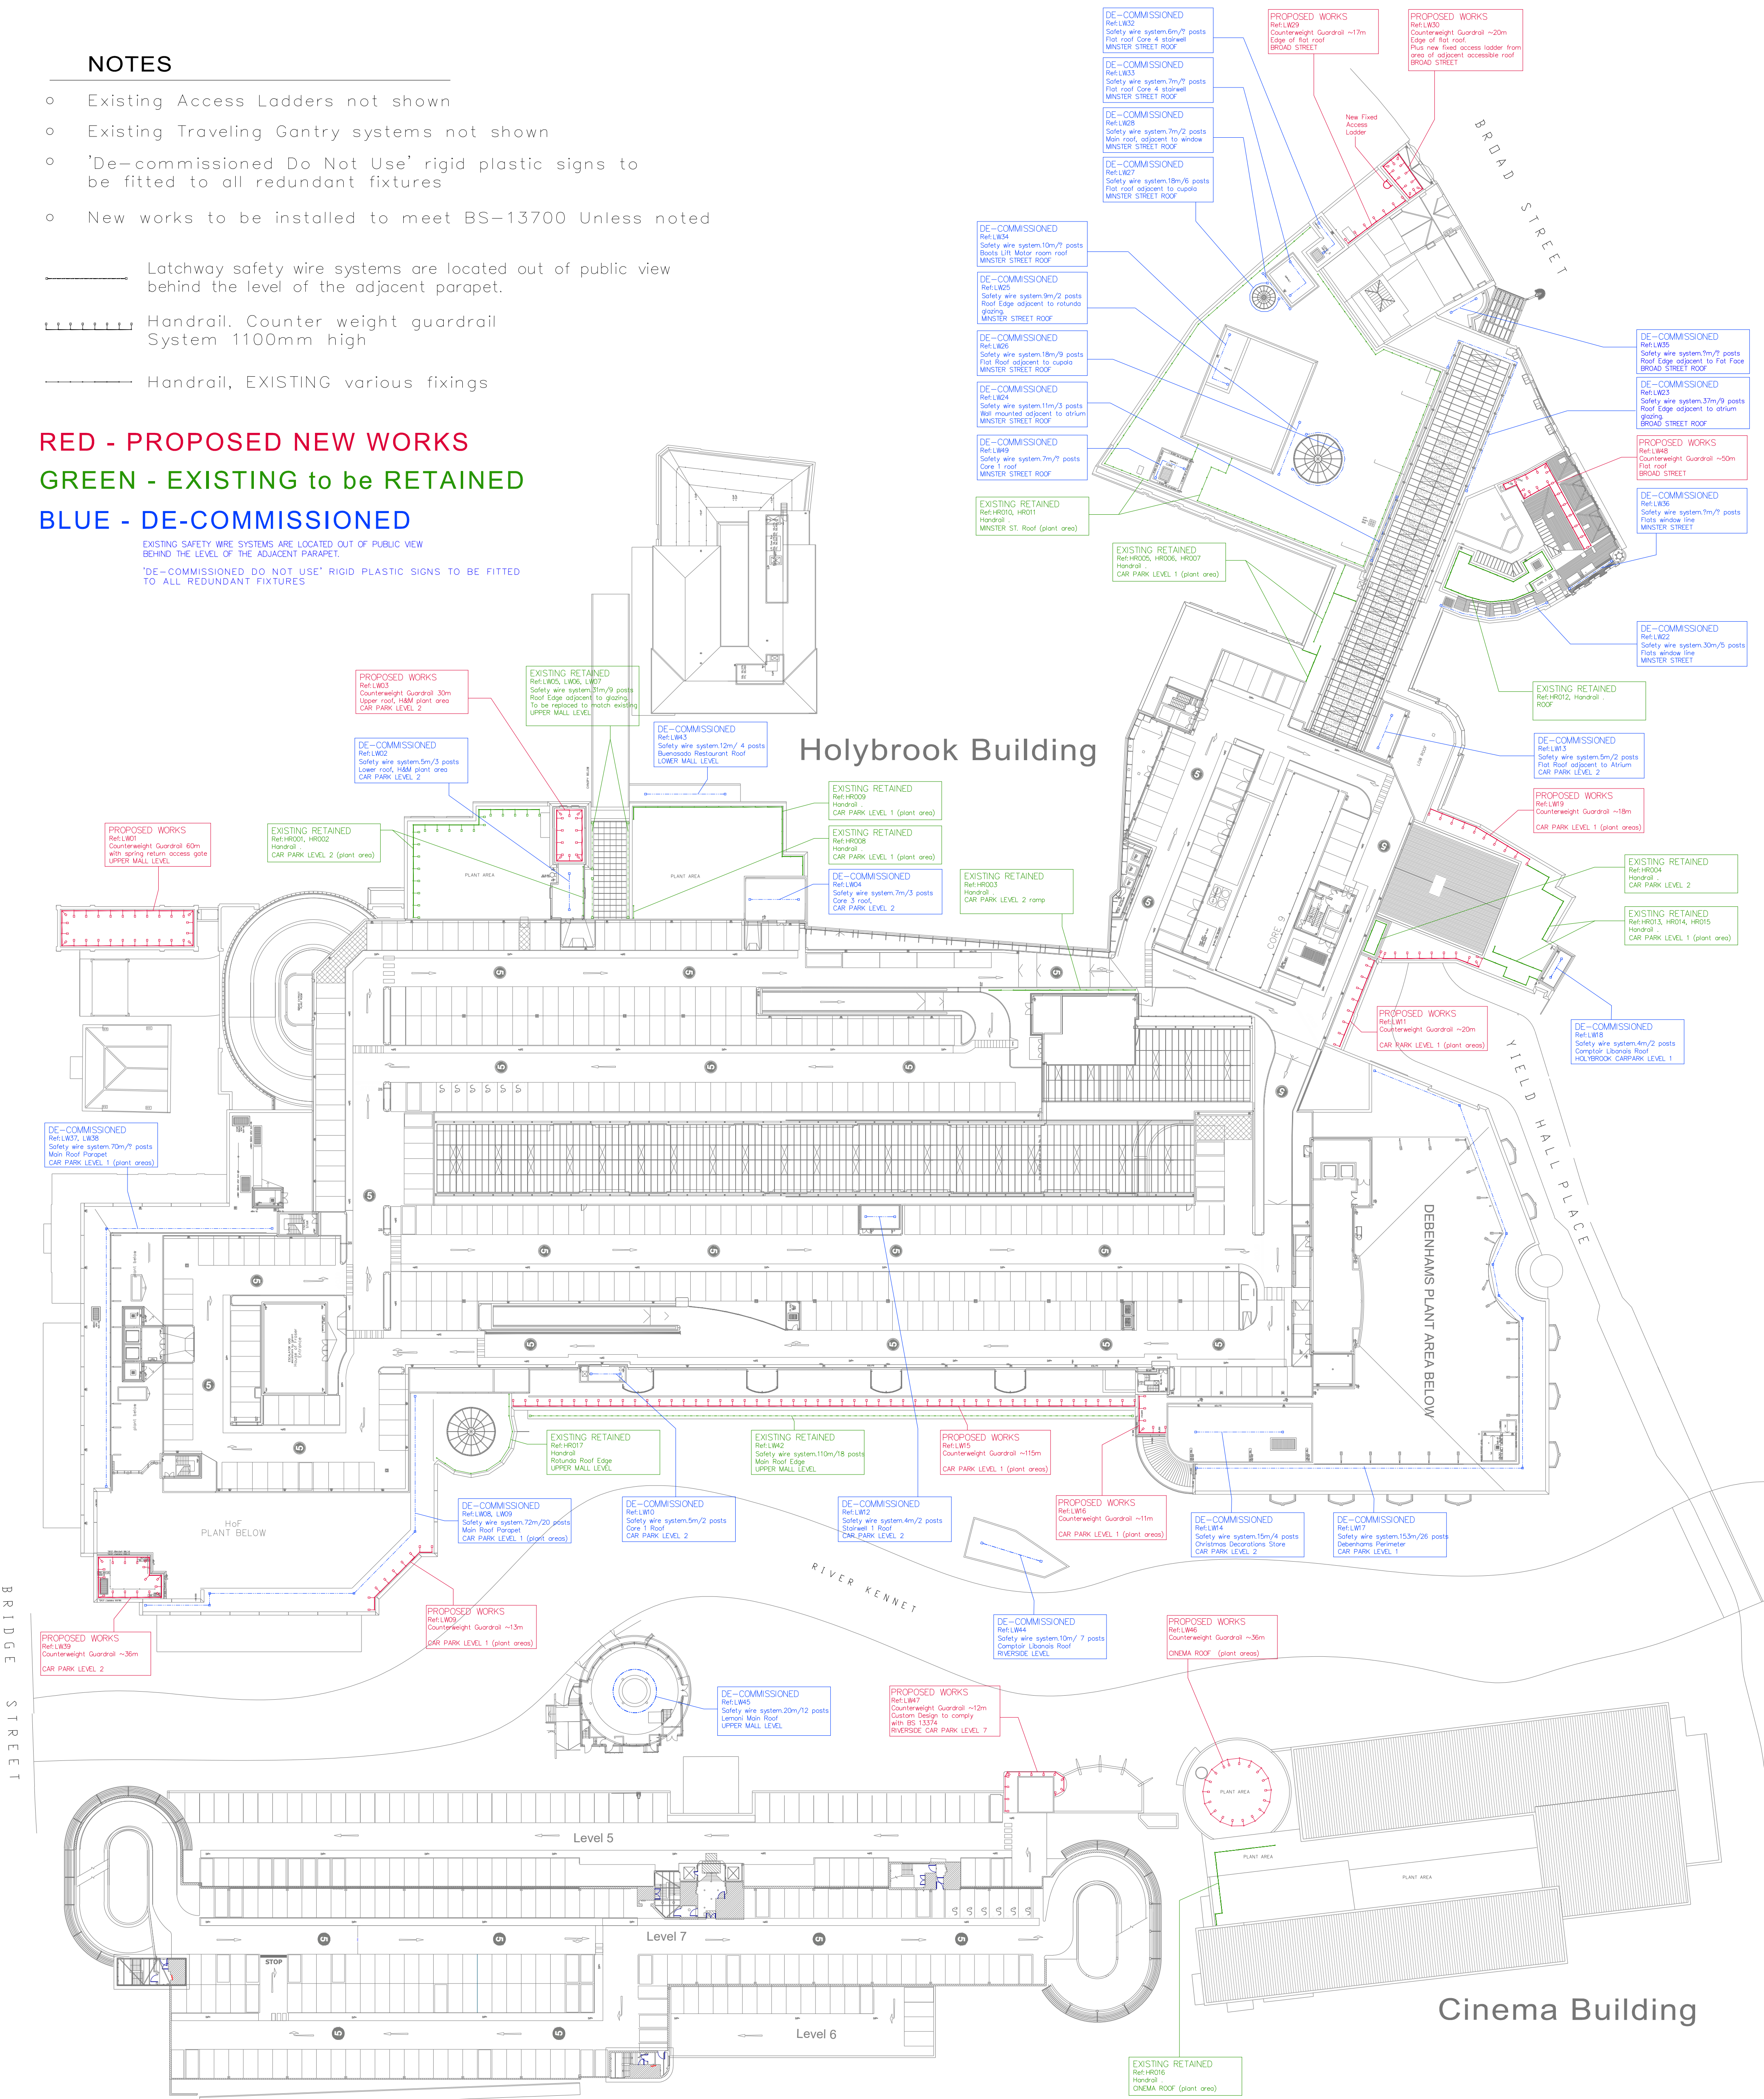

Riverside Building

PROPOSED NEW WORKS
EXISTING-RETAINED ITEMS
DE-COMMISSIONED ITEMS

THE ORACLE SHOPPING CENTRE
SITE PLAN . 1:500 @ A1

Rev B Revised to include PC's comments 16.03.26 pj.
Rev A Updated to match current project scope 23.01.26 pj.

Rev	Description	Date	By	Chkd
-----	-------------	------	----	------

4 Longwalk
Stockley Park
Uxbridge
Middlesex UB11 1FE
T +44 (0)20 8759 4141
F +44 (0)20 8897 4731
www.joneslanglasalle.com

Client
Hammerson UK Properties Ltd.

Project
The Oracle Shopping Centre
Reading

Description
EDGE PROTECTION
PROPOSED ROOF PLAN

Scale
1:500 @ A1 Detail
Date
23.01.26
By
P.J.
Checked
Job
Oracle SC.
Edge Protection
Drg
THE ORACLE SC.
EP PRO RP 100.B

THIS DRAWING IS PROTECTED BY COPYRIGHT. IT MAY NOT BE REPRODUCED IN ANY FORM OR BY ANY MEANS FOR ANY PURPOSE, WITHOUT GAINING PRIOR WRITTEN PERMISSION FROM JONES LANG LASALLE