
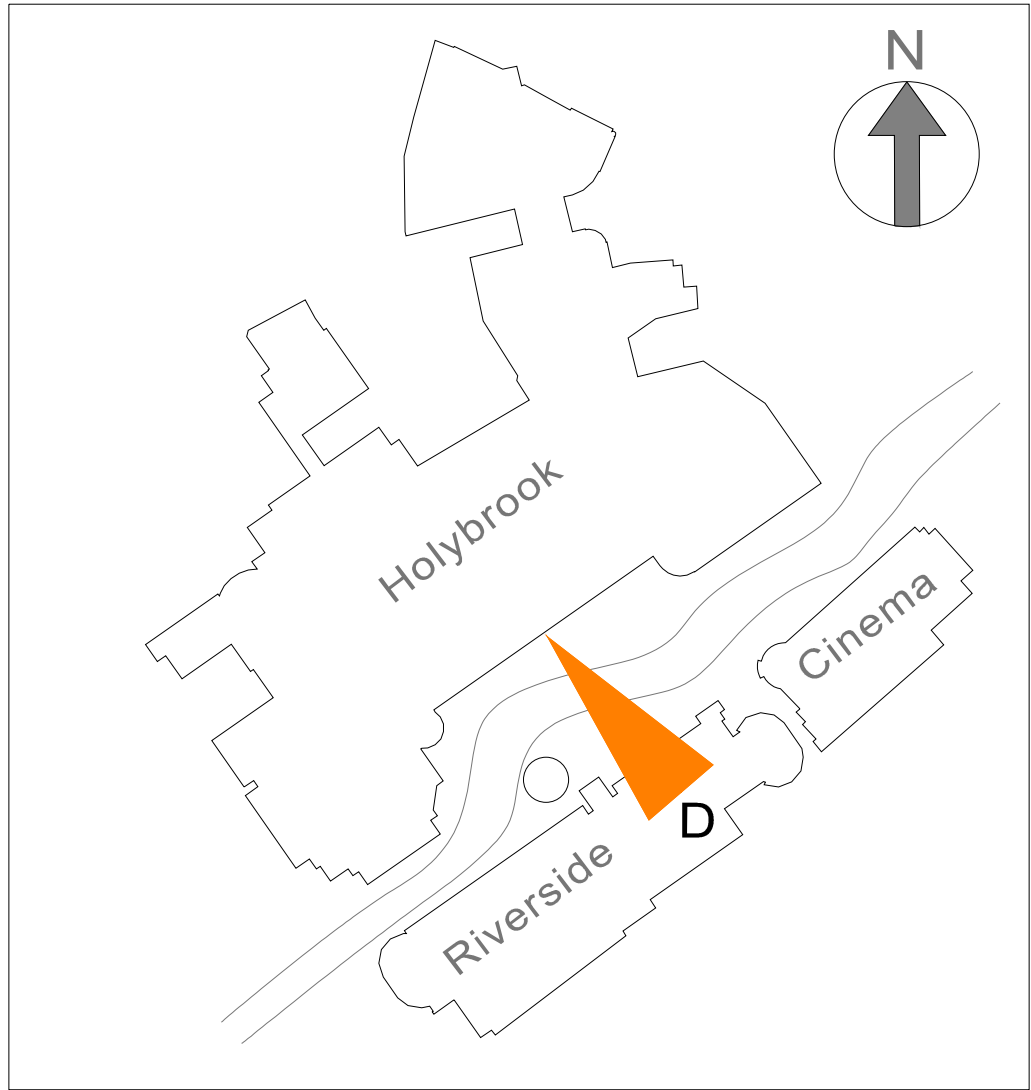


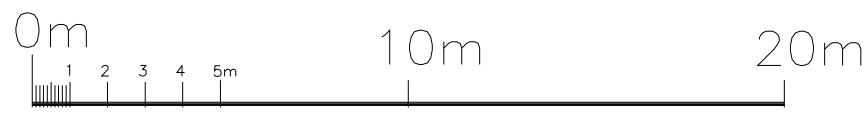


KEY PLAN ELEVATION VIEW POINT

PROPOSED WORKS
Ref: LW15
Counterweight Guardrail ~115m total length
1100mm high behind parapet
CAR PARK LEVEL 1 (plant areas)

PROPOSED WORKS
Ref: LW16
Counterweight Guardrail ~11m total length
1100mm high behind Parapet
CAR PARK LEVEL 1 (plant areas)

PROPOSED WORKS
Counterweight Guardrail
1100mm high behind parapet

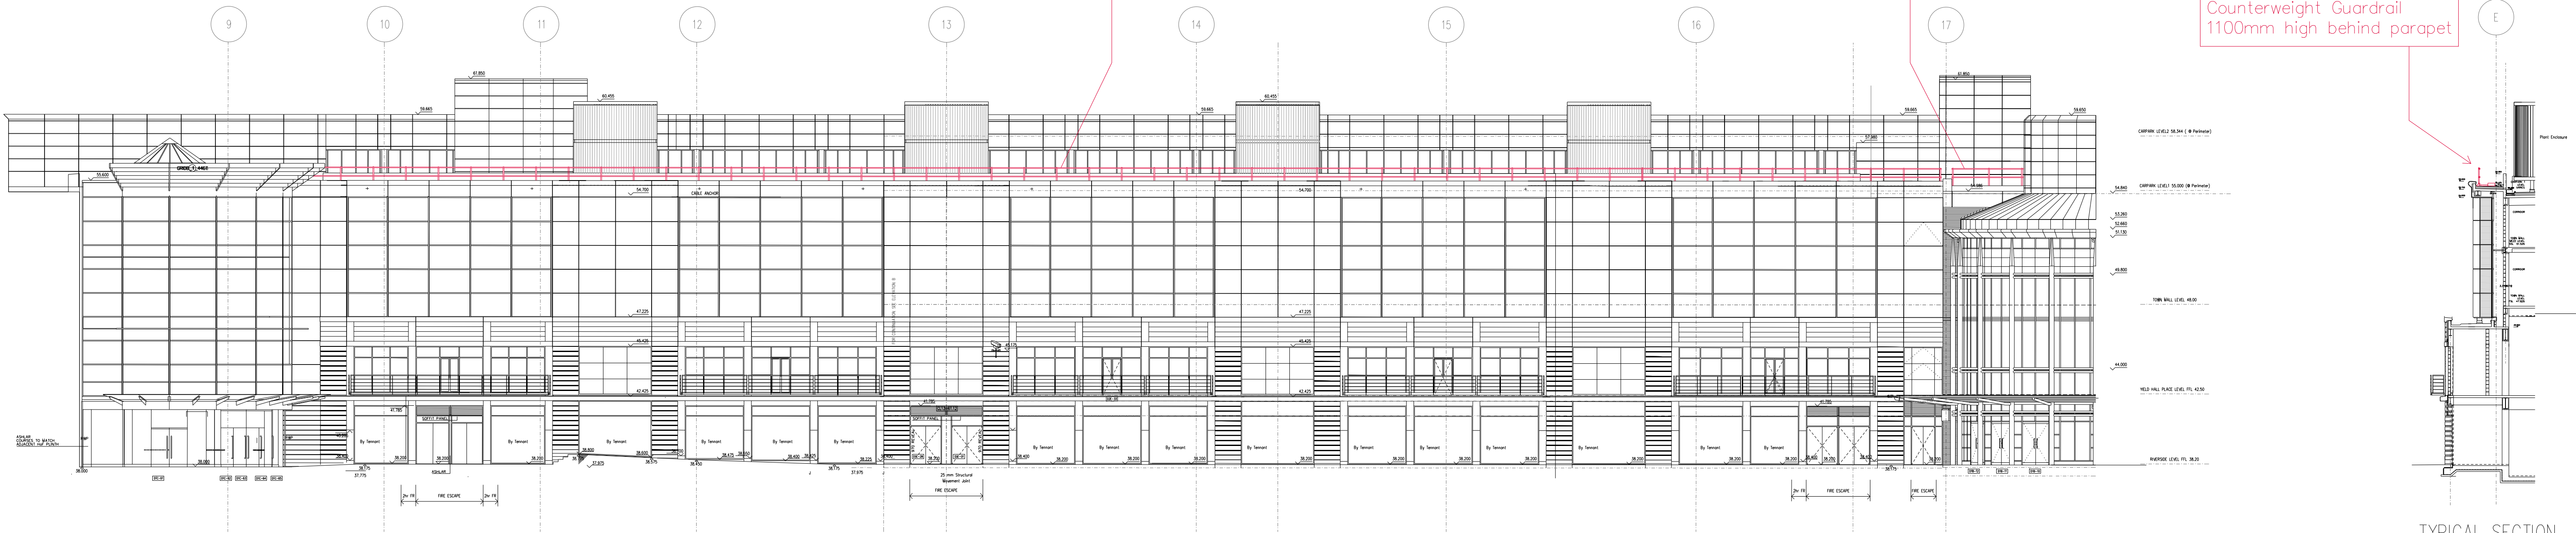

ELEVATION D Riverside Elevations

NOTES

EXISTING SAFETY WIRE SYSTEMS
ARE LOCATED OUT OF PUBLIC VIEW
BEHIND THE LEVEL OF THE ADJACENT
PARAPET.

'DE-COMMISSIONED DO NOT USE'
RIGID PLASTIC SIGNS TO BE FITTED
TO ALL REDUNDANT FIXTURES

THE ORACLE SHOPPING CENTRE
EDGE PROTECTION WORKS 1:200 @ A1

PROPOSED ELEVATIONS

Rev A Revised to include PC's comments 16.03.26 pj.

Rev	Description	Date	By	Chk'd
	 Real value in a changing world Client Hammerson UK Properties Ltd. Project The Oracle Shopping Centre Reading Description EDGE PROTECTION ELEVATIONS PROPOSED	4 Longwalk Stockley Park Uxbridge Middlesex UB11 1FE T +44 (0)20 8759 4141 F +44 (0)20 8897 4731 www.joneslanglasalle.com	Scale 1:200 @ A1 Detail Date 23.01.26 By PJ Checked Job Oracle SC. Edge Protection Org OSC.EP.PRO.52.A rev	

4 Longwalk
Stockley Park
Uxbridge
Middlesex UB11 1FE

T +44 (0)20 8759 4141
F +44 (0)20 8897 4731

www.joneslanglasalle.com

THIS DRAWING IS PROTECTED BY COPYRIGHT. IT MAY NOT BE REPRODUCED IN ANY FORM OR BY ANY MEANS FOR ANY PURPOSE, WITHOUT GAINING PRIOR WRITTEN PERMISSION FROM JONES LANG LASALLE