


CONSTRUCTION: It is considered that the proposed works are within the scope of a competent Contractor and as such no structural alterations have been identified, and to proceed with the proposed works.

0 4 8 12.0m

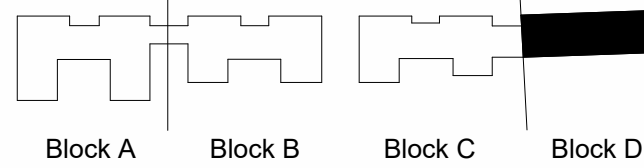


All Internal Layouts Shown Indicatively. All Amenity Roof Layouts Shown Indicatively.

To be Read and Printed in Colour.
To be Read in Conjunction with Drawing Series:
010000: Existing Site
010100: Demolition
010200: Proposed Masterplan
022000: Proposed Plans
042200: Proposed Elevations
043200: Proposed Elevation Details
052200: Proposed Sections

To be Read in Conjunction with Landscape Drawing Pack. All Landscape Proposals shown outside of Red Line Boundary are Indicative

Existing Site Information is taken from 3D Survey Data provided by Greenhatch Group from a survey dated June 2023. Drawing Number: 41656_01-06_PE

All Mechanical and Electrical Equipment shown Indicatively

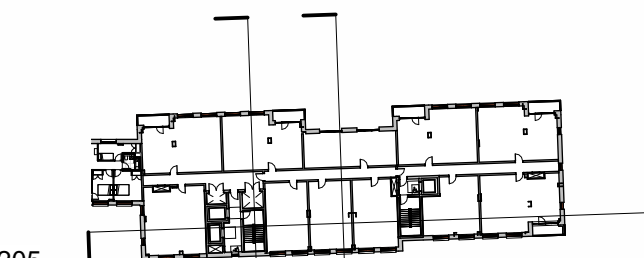

2 | 052205 3 | 052205

- One Bedroom Apartment Type
- One Bedroom Accessible Apartment Type
- Two Bedroom Apartment Type
- Two Bedroom Accessible Apartment Type
- Three Bedroom Apartment Type
- Amenity
- Plant / Back of House

P18	21/04/26	Adjusted Landscape on plans only. Full planning drawing set revised including elevations and sections for completeness.
P17	30/10/25	Planning Issue
P16	19/09/25	Updated Planning Set Drawings for Review
P15	19/07/24	Stage 3 Issue
P14	31/05/24	Updates for Planning
P13	29/05/24	Updates to Kitchens and Apartment Layouts
P12	20/05/24	General Updates
P11	17/05/24	Updates for Planning
P10	16/05/24	Updates for Planning

PEVERIL SECURITIES

5plus

Manchester: 0161 226 0211
Fourth Floor, The Hive, 47 Lever Street,
Manchester, M1 1FN

London: 0207 253 7644
The Leather Market, Weston Street,
London, SE1 3ER

5plusarchitects.com

PROJECT:
Napier Road Reading

TITLE:
Proposed Sections - Block D

SCALE:
As indicated @ A1


DRAWN: AC
CHECKED: JB

STATUS:
S2 - For Information - Planning


DRAWING NO:
READ-SPA-DD-ZZ-DR-A-052205

REV:
P18

CLASSIFICATION:
PM_40_40_34

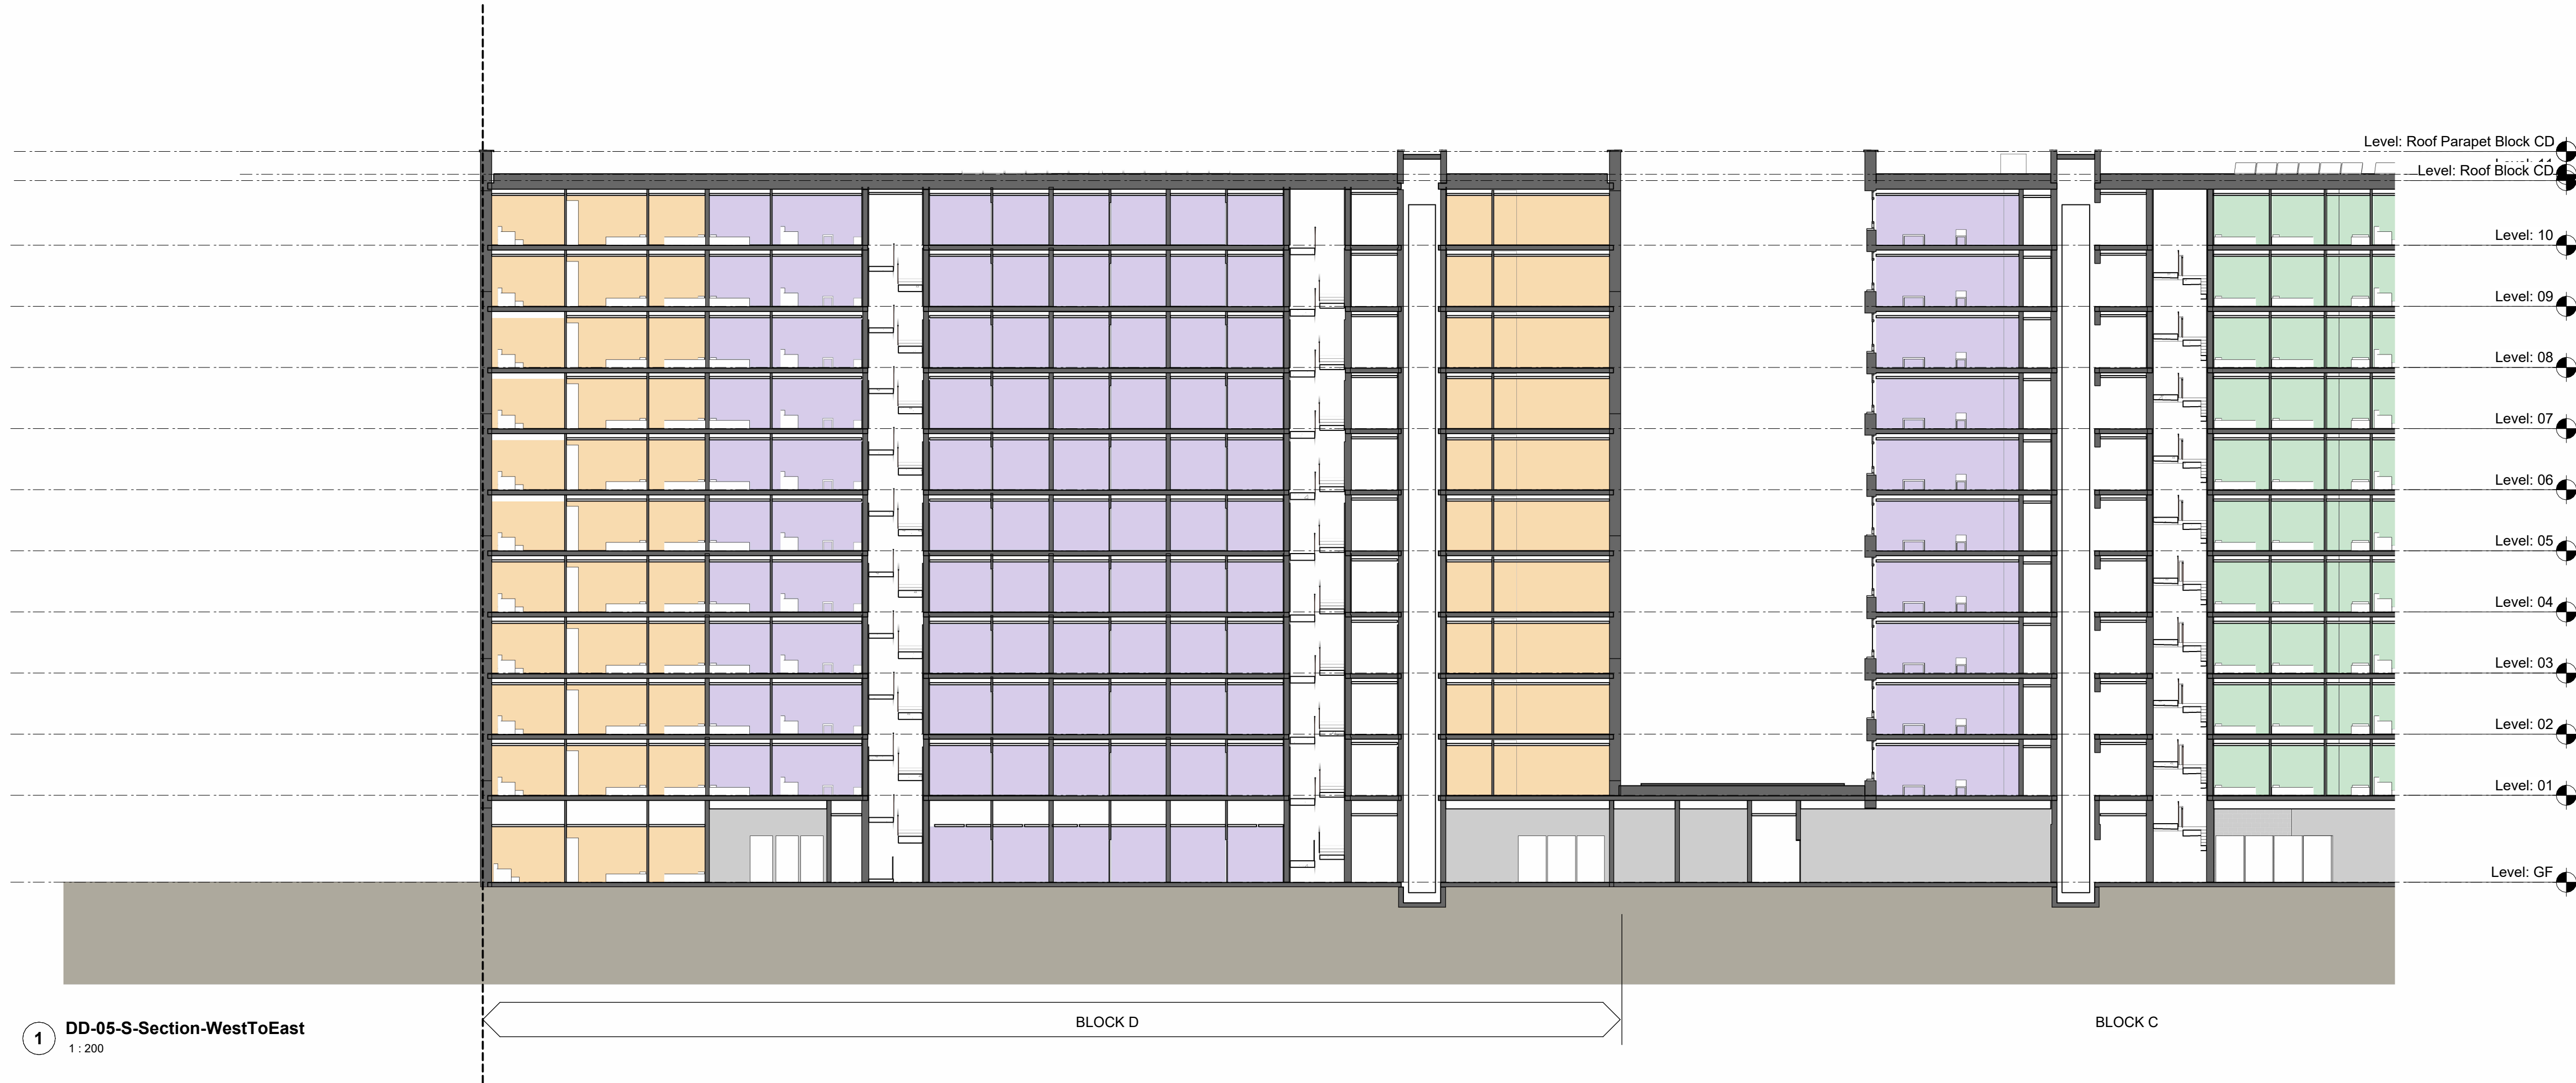

1 DD-05-S-Section-WestToEast
1 : 200

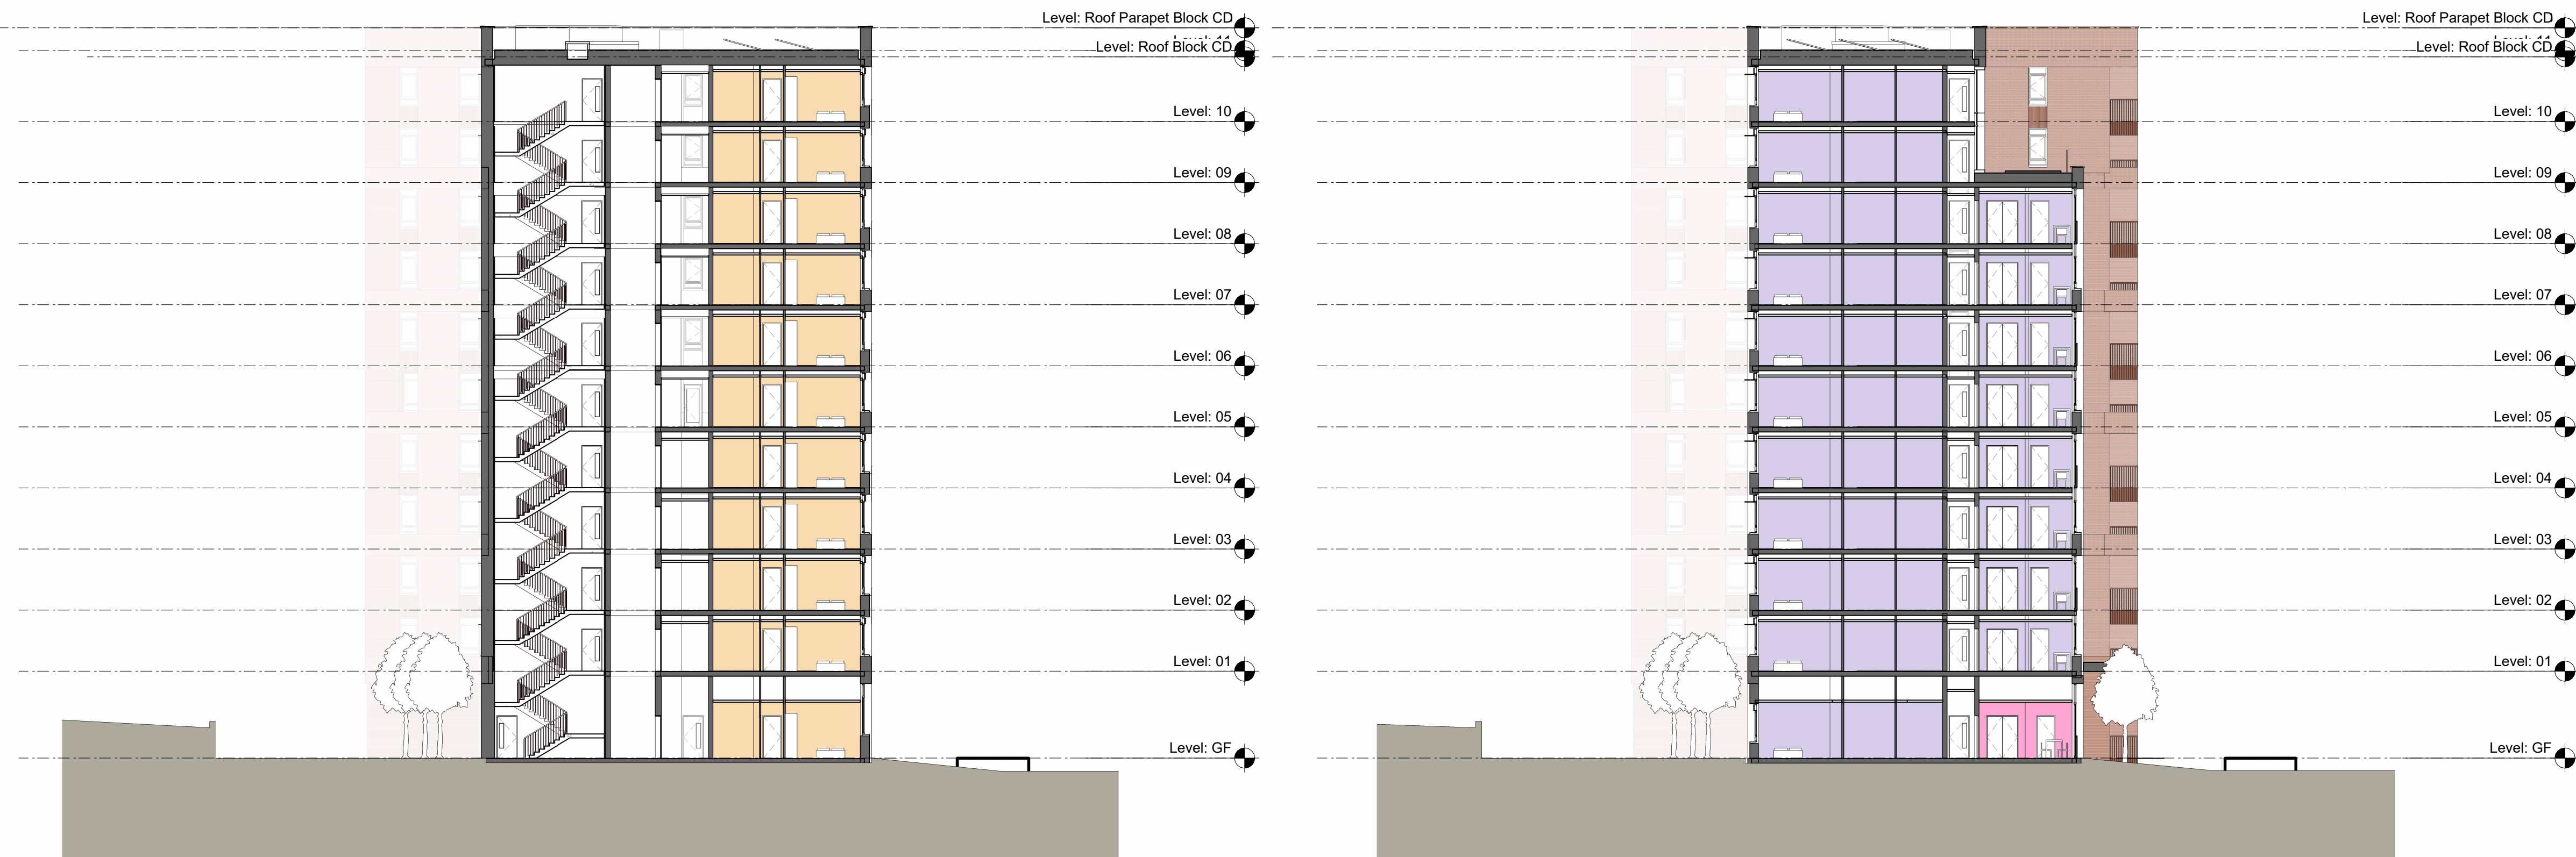

2 DD-05-S-Section-SouthToNorth-2
1 : 200

3 DD-05-S-Section-SouthToNorth-3
1 : 200