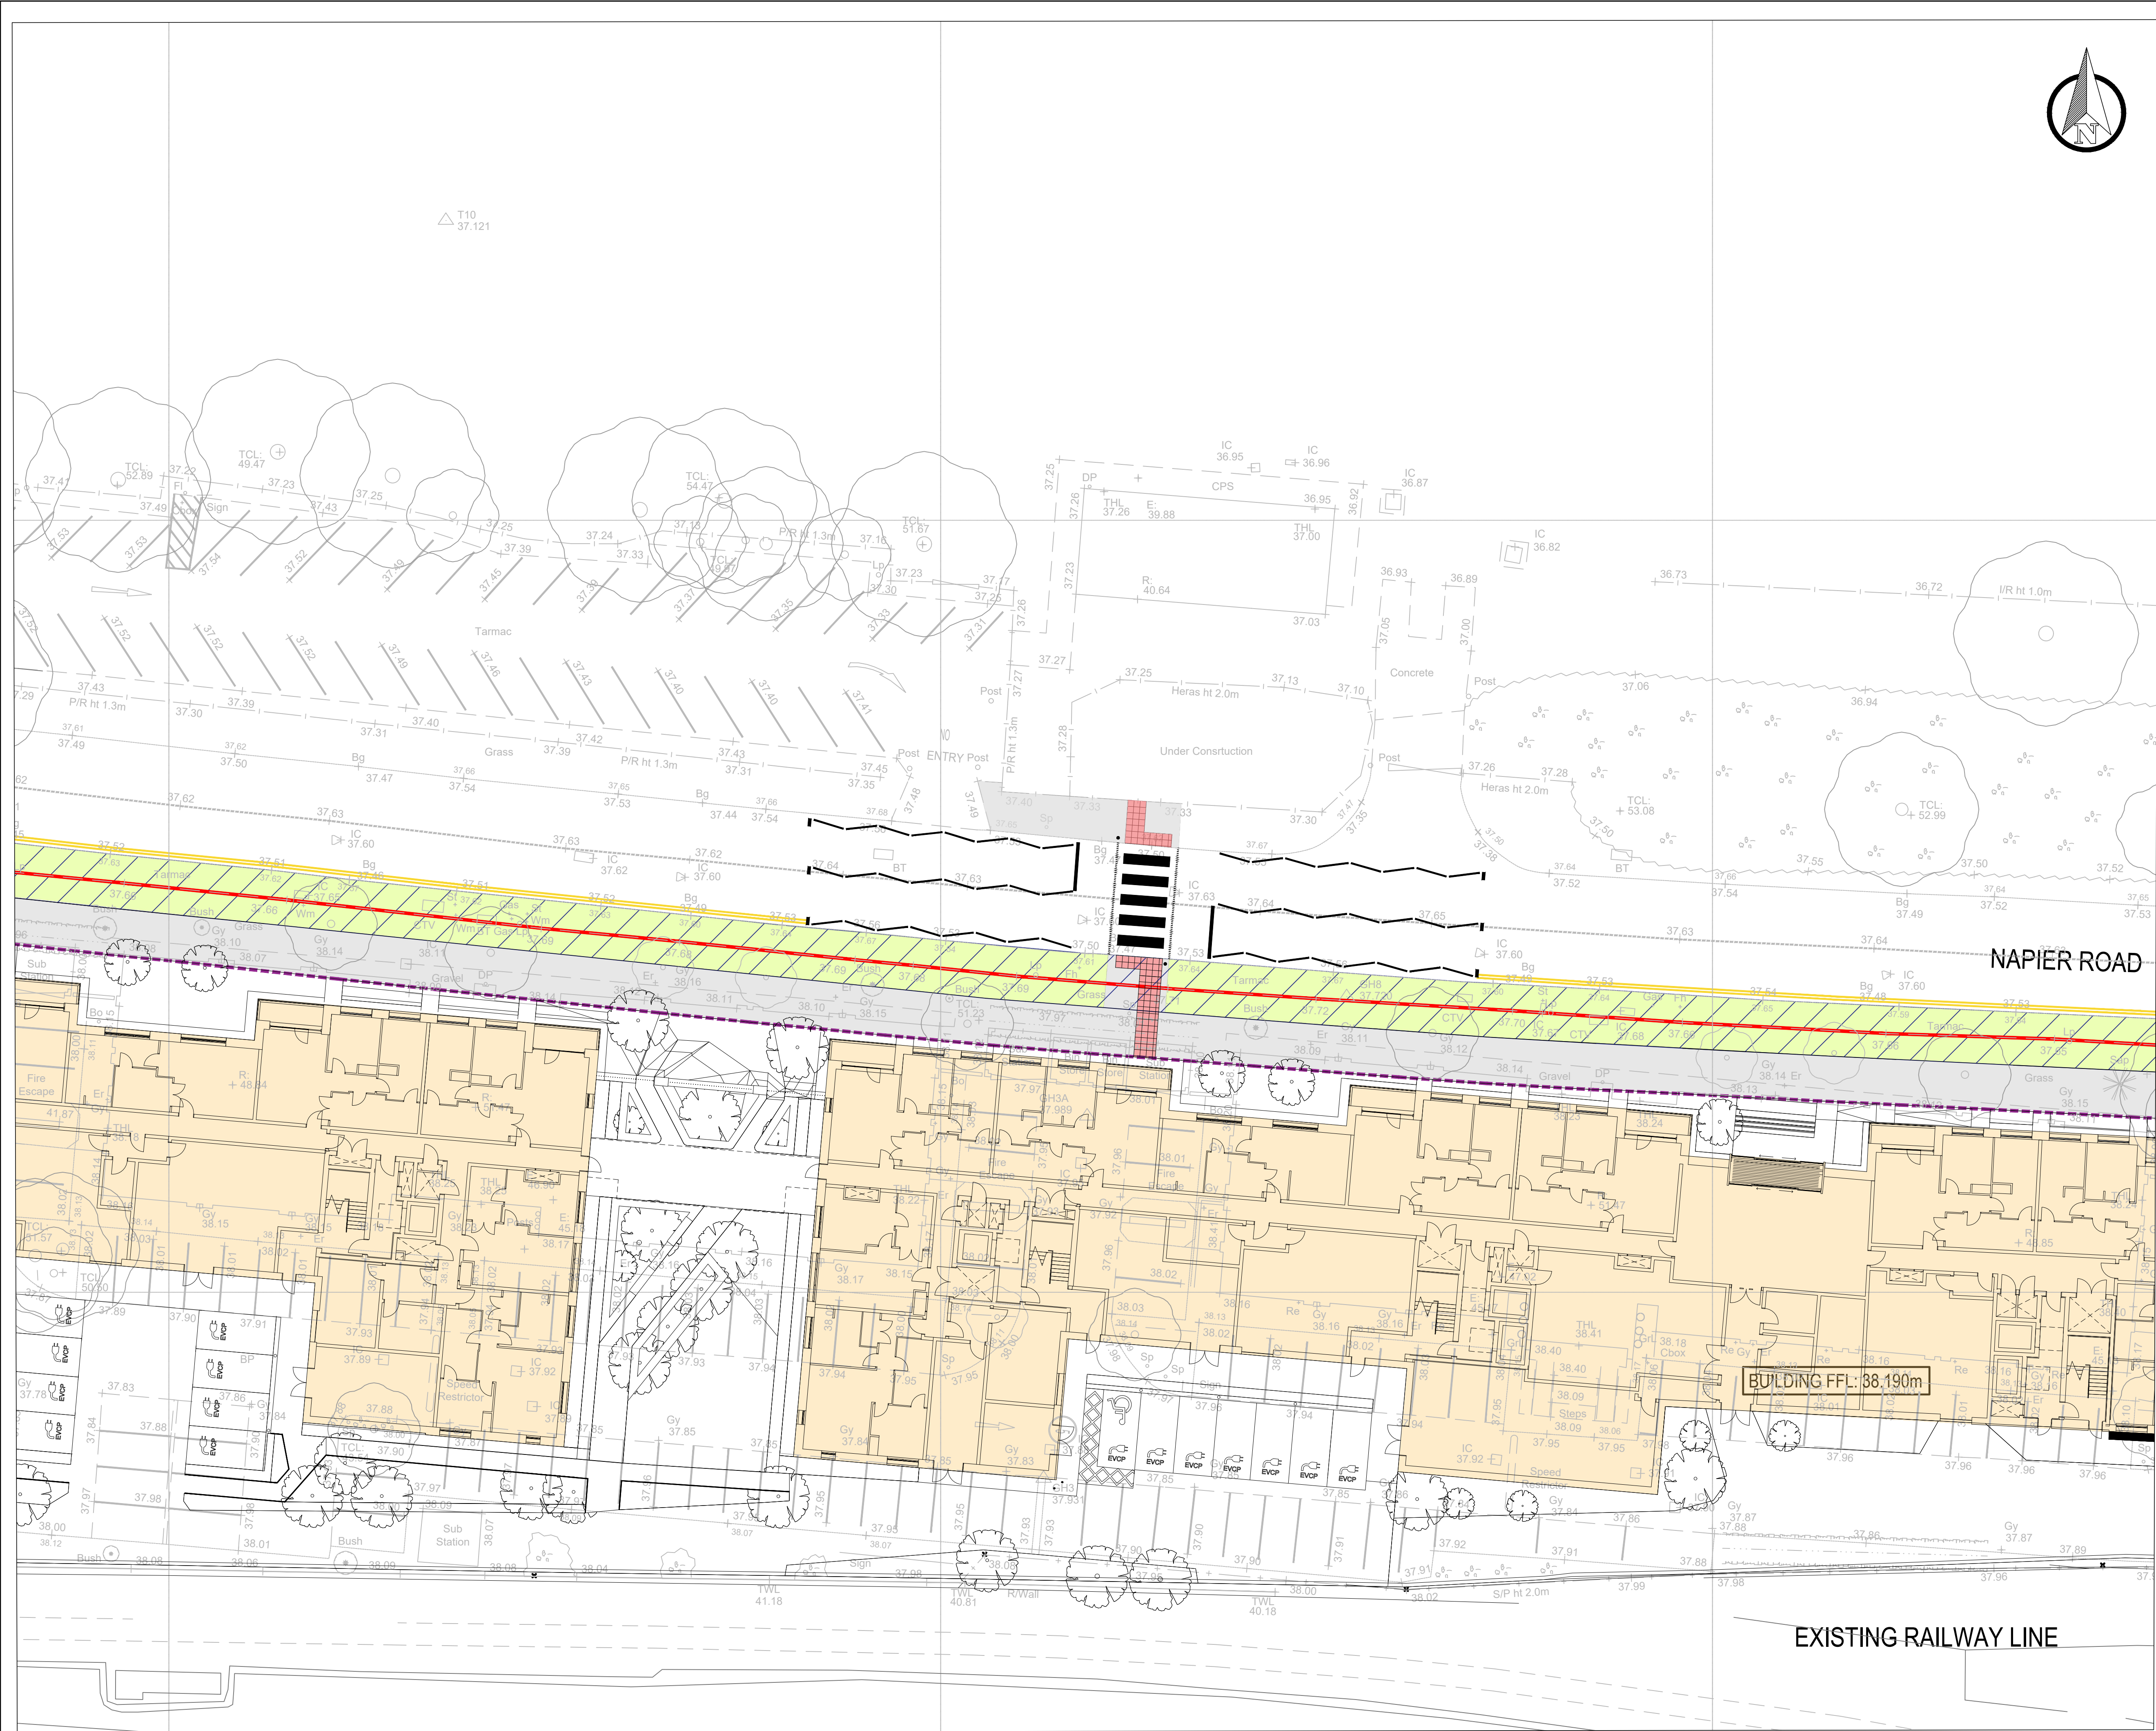


GENERAL NOTES:

NOTES

- 1. THIS DRAWING IS TO BE READ IN CONJUNCTION WITH ALL OTHER RELEVANT DRAWINGS AND SPECIFICATIONS.
- 2. DO NOT SCALE FROM THIS DRAWING. ANY AMBIGUITIES, OMISSIONS AND ERRORS ON THIS DRAWING SHALL BE BROUGHT TO THE ENGINEERS ATTENTION IMMEDIATELY. ALL DIMENSIONS MUST BE VERIFIED ON SITE.
- 3. ALL LEVELS ARE IN METRES ABOVE ORDINANCE DATUM UNLESS NOTED OTHERWISE.
- 4. ALL DIMENSIONS ARE IN METRES UNLESS NOTED OTHERWISE.

KEY:

PLAN

- EXISTING HIGHWAY BOUNDARY
- PROPOSED HIGHWAY BOUNDARY
- FUTURE MRT ZONE
- PROPOSED FOOTWAY
- PROPOSED LAYBY
- PROPOSED LANDSCAPING
- RED TACTILE PAVING

THE DESIGN IS COMPLIANT WITH LTN 1/20,
FOOTWAY WIDTH 3m, FOOTWAY CROSSFALLS 1/60

P01	FIRST ISSUE	16/04/26	HS	HS
Rev:	Description:	Date:	By:	Chkd:

Curtins

Merchant Exchange 17-19 Whitworth Street West Manchester M1 5WG
0161 236 2384
manchester@curtins.com
www.curtins.com

Civils & Structures • Transport Planning • Environmental • Infrastructure • Geotechnical • Conservation & Heritage • Principal Designer
Birmingham • Bristol • Cambridge • Cardiff • Douglas • Dublin • Edinburgh • Glasgow • Kendal • Leeds • Liverpool • London • Manchester • Nottingham

Status:	STAGE 3
---------	---------

Project:	NAPIER ROAD, READING
----------	----------------------

Dwg Title:	ZEBRA CROSSING LAYOUT
------------	-----------------------

Drawn By	KS	Designed By	HS	Checked By	HS
80908		16/04/26		Scales @ A1	1:100 / 1:500

Project No • Originator • Function • Spatial • Form • Discipline • Number	Revision
READ - CUR - XX - XX - DR - C - 090045	P01

\\ms-fs1\Projects\080001 - 161000080908 - Napier Road Reading\04 Production\A Mode\Drawings\02 CAD\0908