



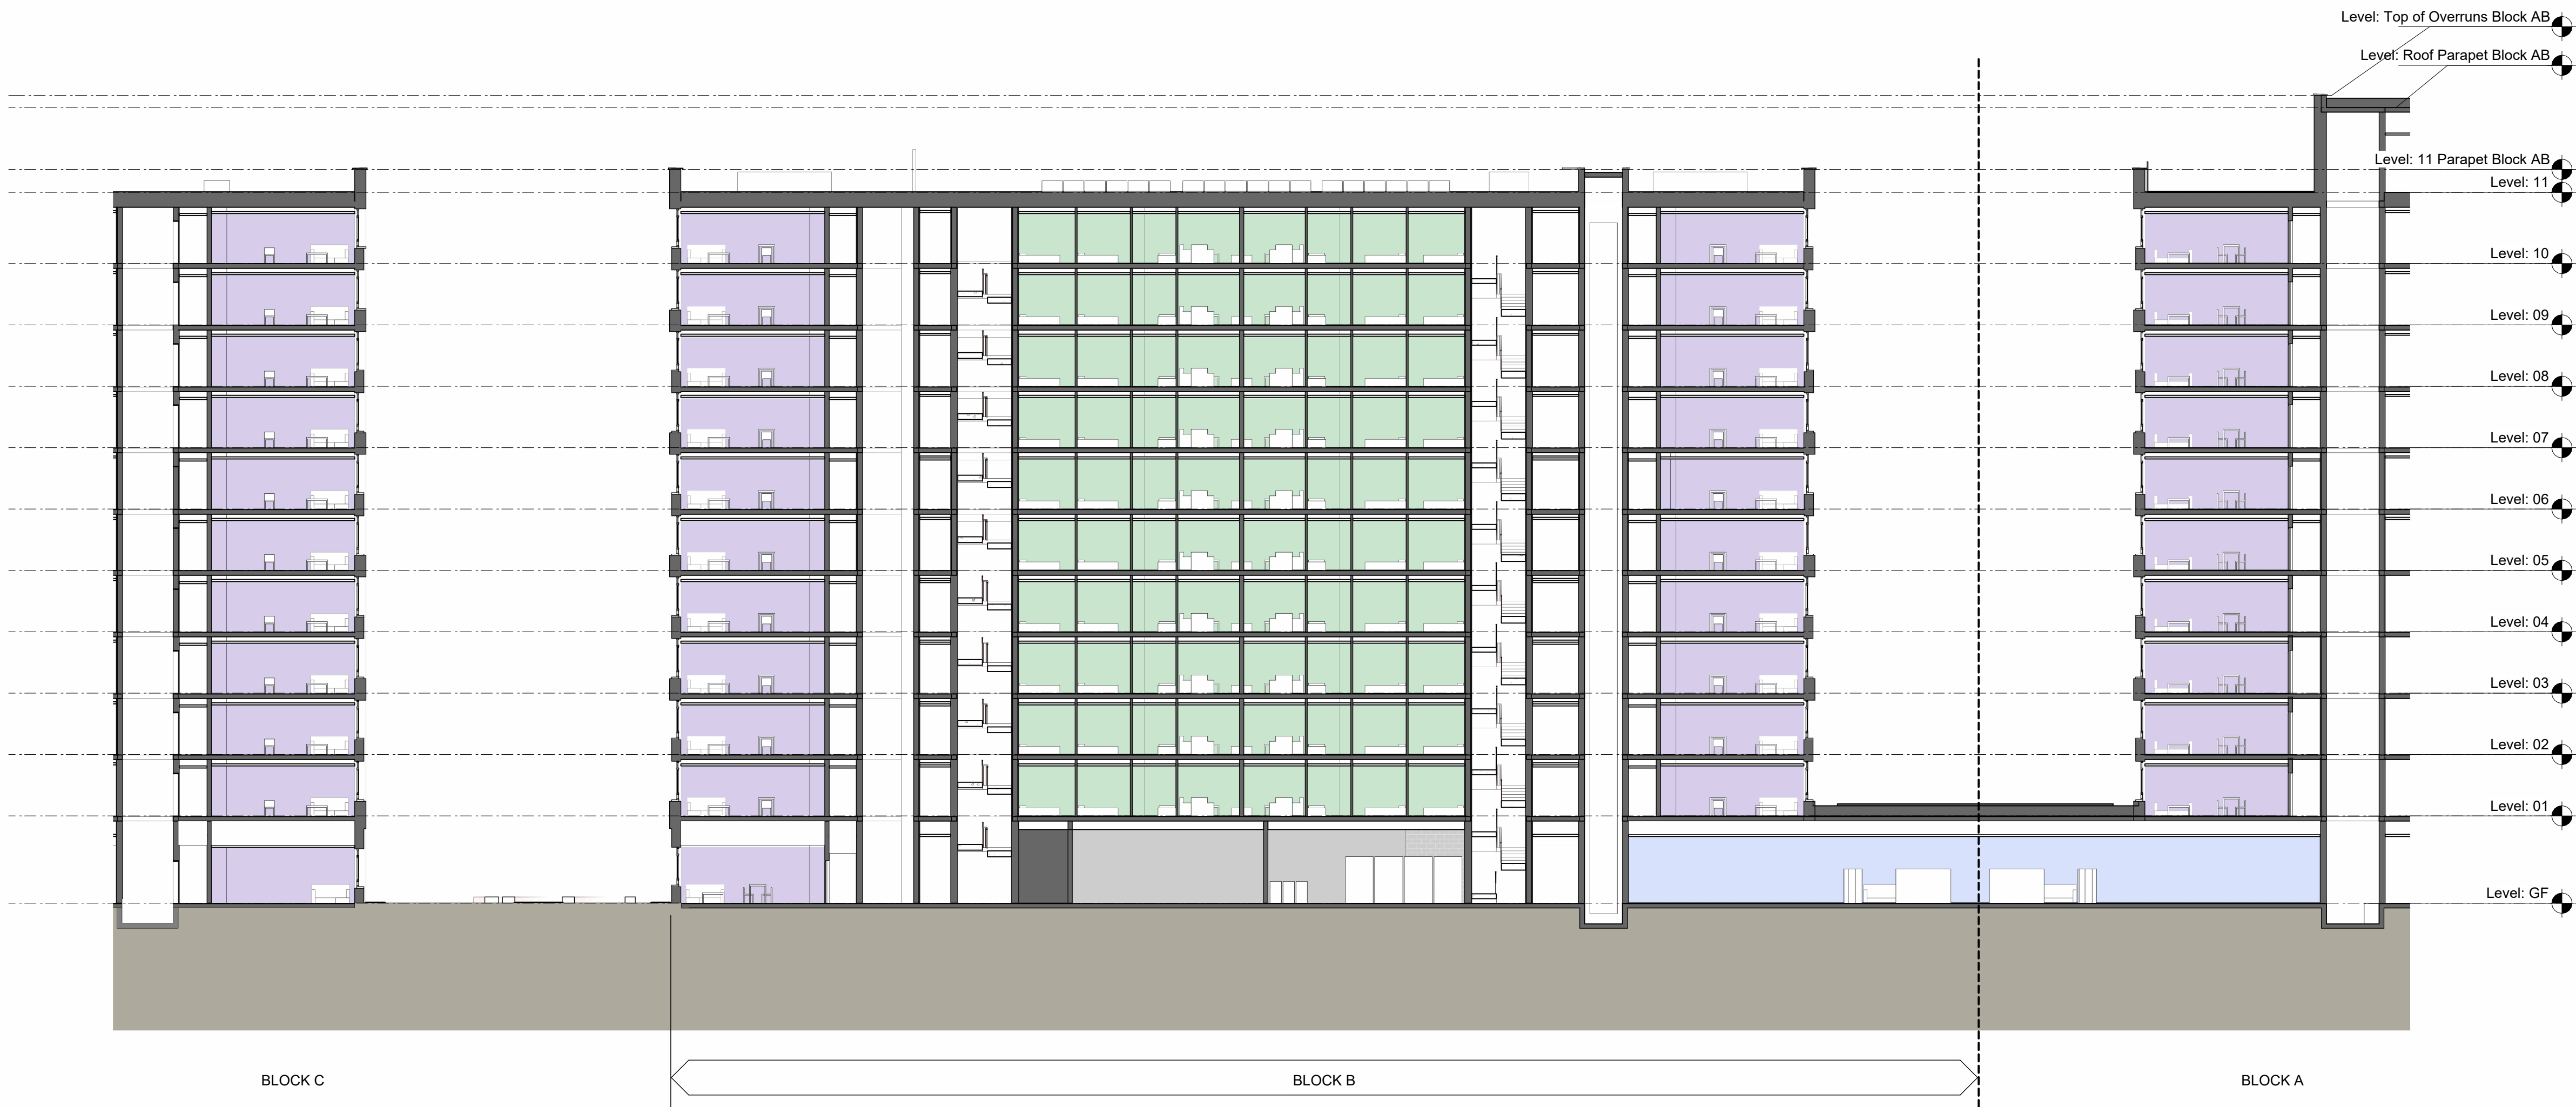


1 BB-05-S-Section-WestToEast  
1:200

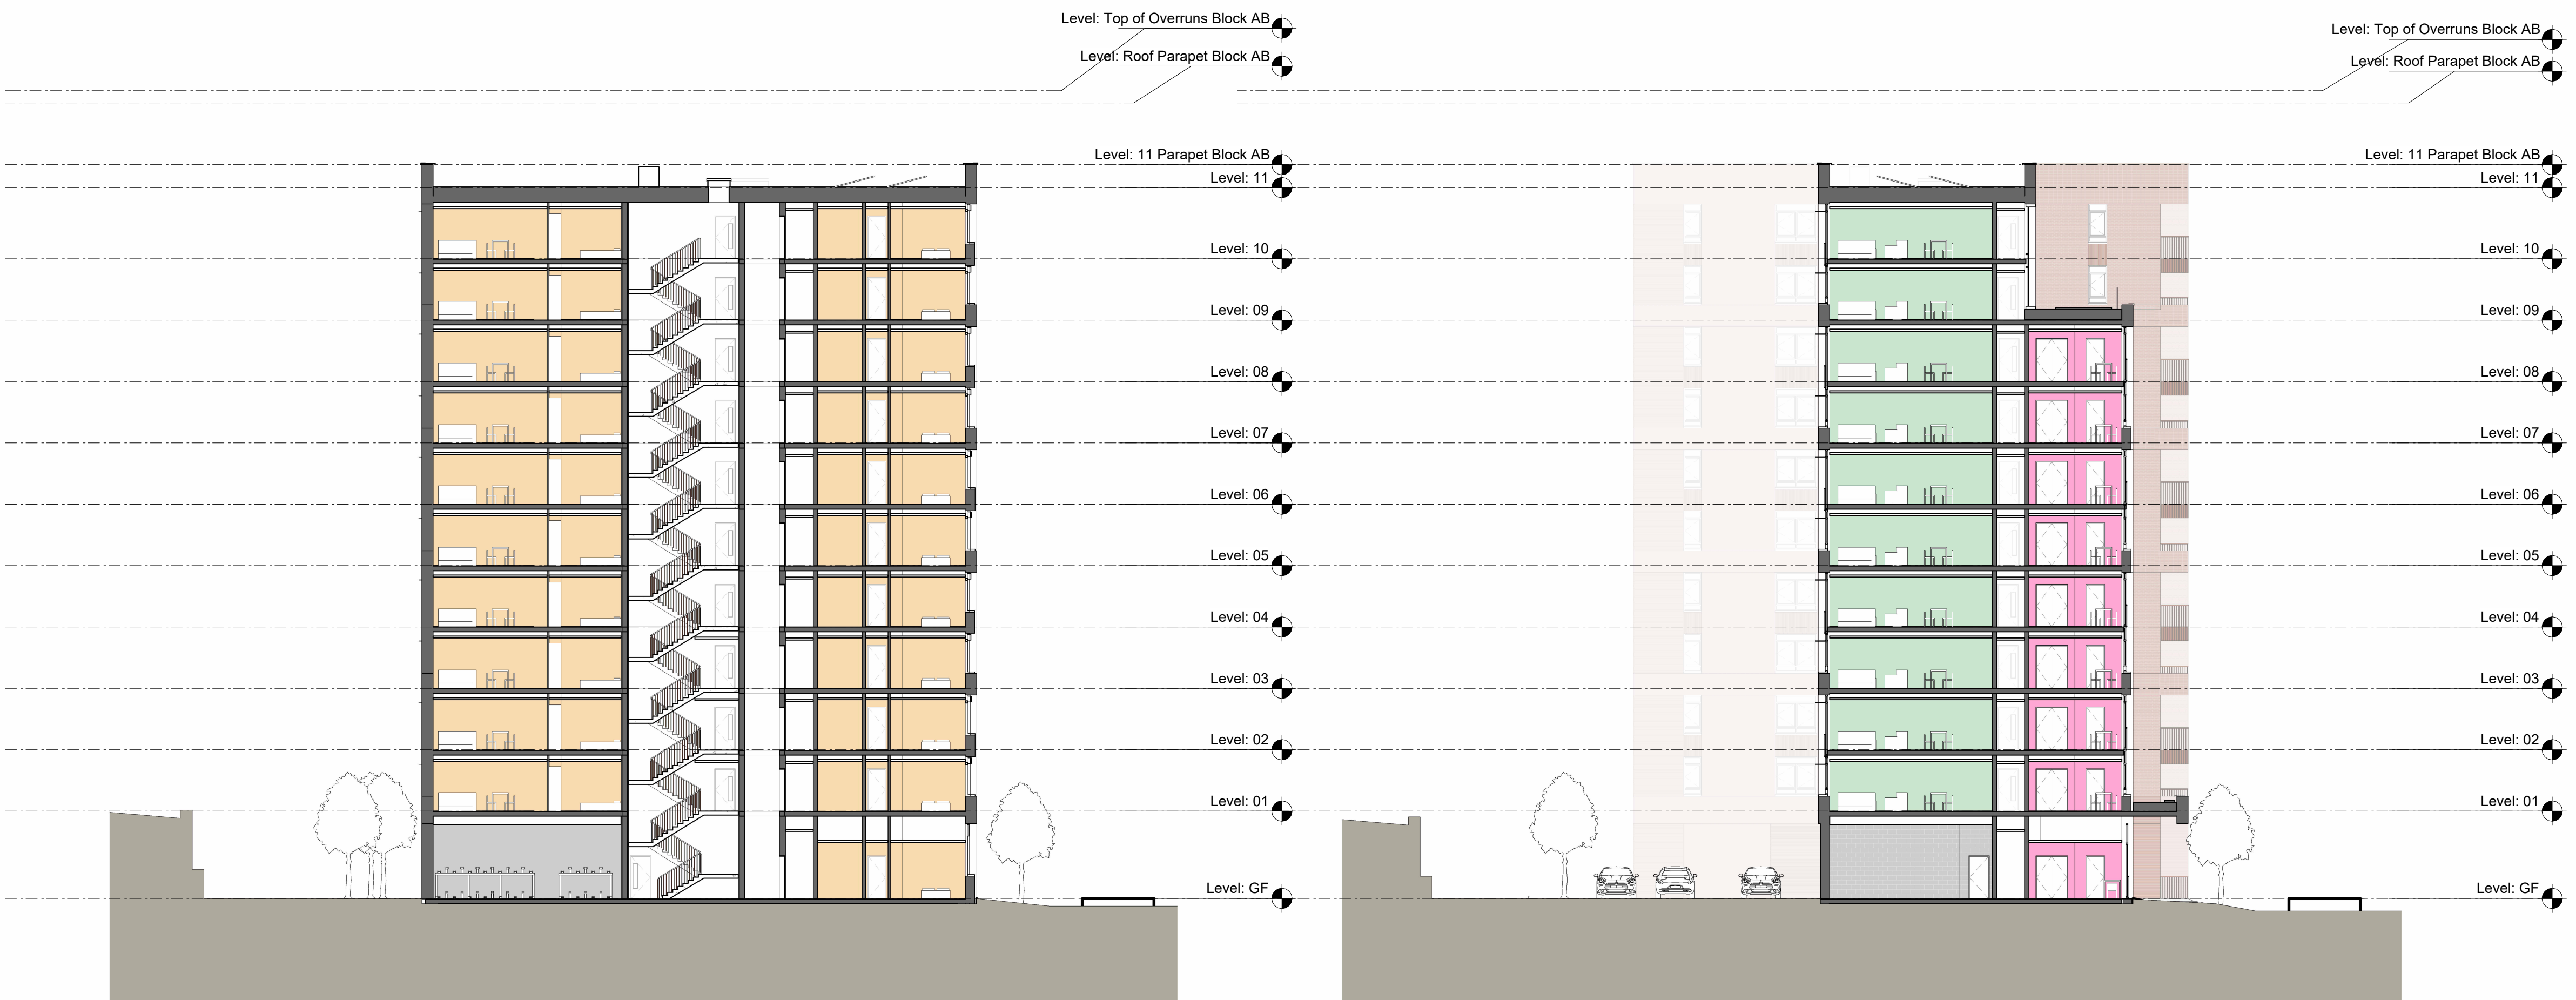

2 BB-05-S-Section-SouthToNorth-2  
1:200

3 BB-05-S-Section-SouthToNorth-3  
1:200

CONSTRUCTION: It is considered that the proposed works are within the scope of a competent Contractor and as such no external experts have been identified, who to review Key Structural Design Risk Assessment.

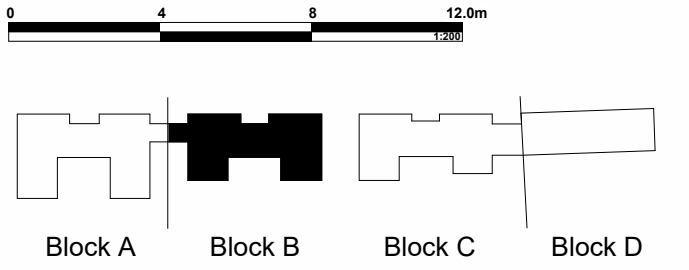

All Internal Layouts Shown Indicatively. All Amenity Roof Layouts Shown Indicatively.

To be Read and Printed in Colour.


To be Read in Conjunction with Drawing Series:

- 010000: Existing Site
- 010100: Demolition
- 010200: Proposed Masterplan
- 022000: Proposed Plans
- 042200: Proposed Elevations
- 043200: Proposed Elevation Details
- 052200: Proposed Sections

To be Read in Conjunction with Landscape Drawing Pack. All Landscape Proposals shown outside of Red Line Boundary are Indicative

Existing Site Information is taken from 3D Survey Data provided by Greenhatch Group from a survey dated June 2023. Drawing Number: 41656\_01-08\_PE

All Mechanical and Electrical Equipment shown Indicatively

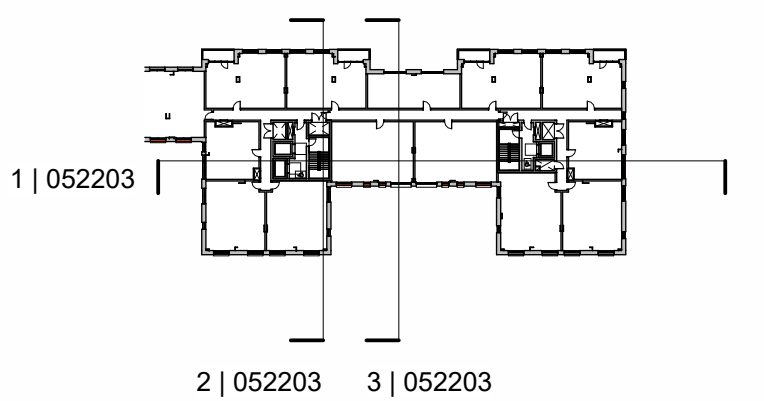

- One Bedroom Apartment Type
- One Bedroom Accessible Apartment Type
- Two Bedroom Apartment Type
- Two Bedroom Accessible Apartment Type
- Three Bedroom Apartment Type
- Amenity
- Plant / Back of House

|     |          |   |
|-----|----------|---|
| P18 | 21/04/26 | Adjusted Landscape on plans only. Full planning drawing set revised including elevations and sections for completeness. |
| P17 | 30/10/25 | Planning Issue   |
| P16 | 19/09/25 | Updated Planning Set Drawings for Review                                                                                |
| P15 | 19/07/24 | Stage 3 Issue   |
| P14 | 31/05/24 | Updates for Planning   |
| P13 | 29/05/24 | Updates to Kitchens and Apartment Layouts                                                                               |
| P12 | 20/05/24 | General Updates   |
| P11 | 17/05/24 | Updates for Planning   |
| P10 | 16/05/24 | Updates for Planning   |

**PEVERIL SECURITIES**

**5plus**

Manchester: 0161 226 0211  
Fourth Floor, The Hive, 47 Lever Street,  
Manchester, M1 1FN

London: 0207 253 7644  
The Leather Market, Weston Street,  
London, SE1 3ER

5plusarchitects.com

PROJECT:  
Napier Road Reading

TITLE:  
Proposed Sections - Block B

SCALE:  
As indicated @ A1

STATUS:  
S2 - For Information - Planning

DRAWING NO:  
READ-5PA-BB-ZZ-DR-A-052203

CLASSIFICATION:  
PM\_40\_40\_34

DRAWN:  
AC

CHECKED:  
JB

REV:  
P18