



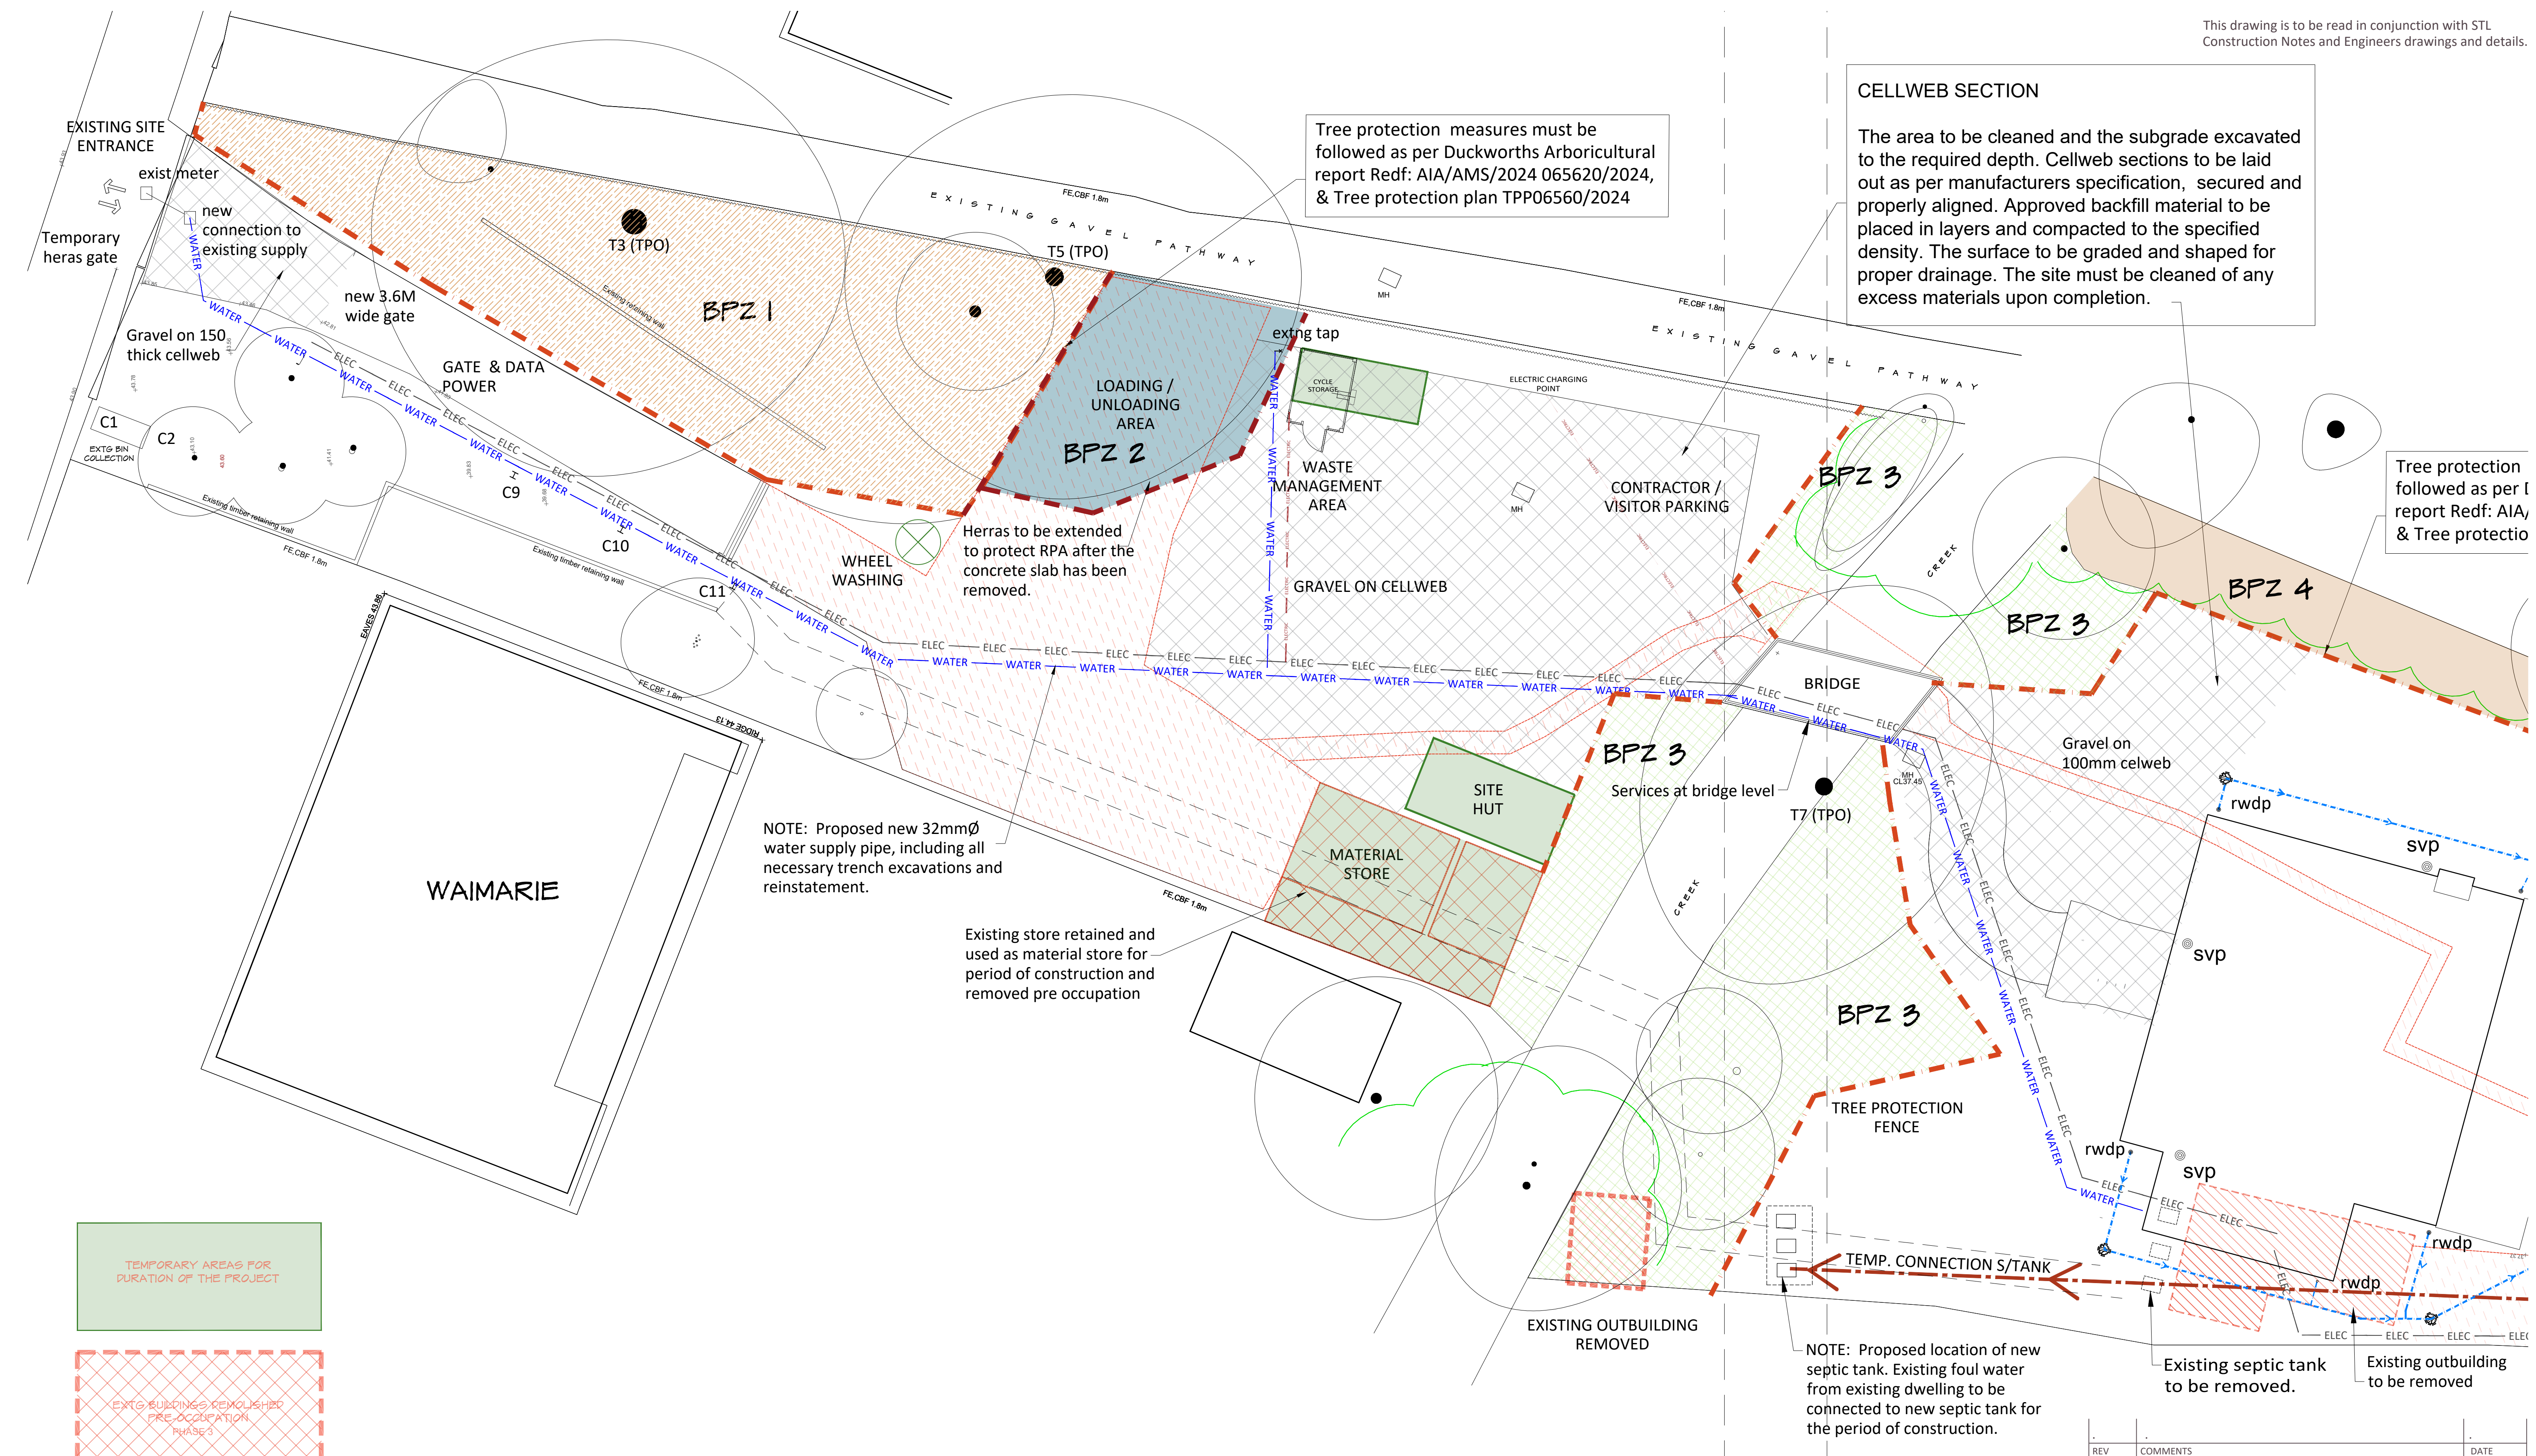

SHEET 2 - 3863 - 306

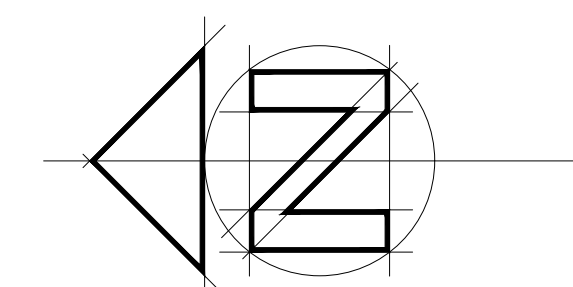

REV	COMMENTS	DATE
-----	----------	------



CLIENT Mr R. Arnold
PROJECT Warren Creek, The Warren.
Caversham, Reading RG4 7TQ
DRAWING Construction Management Plan - Sheet 2 off 3

STATUS planning DATE Feb 2020
 SCALE 1:200 @ A1 DRAWN CHECKED NO 3863/306 REV -

THIS DRAWING MUST NOT BE SCALED UNLESS ISSUED FOR PLANNING PURPOSES. ALL DIMENSIONS ARE TO BE VERIFIED PRIOR TO SETTING OUT, COMMENCING WORK, OR PRODUCTION OF FABRICATION DRAWINGS. REPORT ANY DISCREPANCIES TO THE SUPERVISING OFFICER IMMEDIATELY. ©