

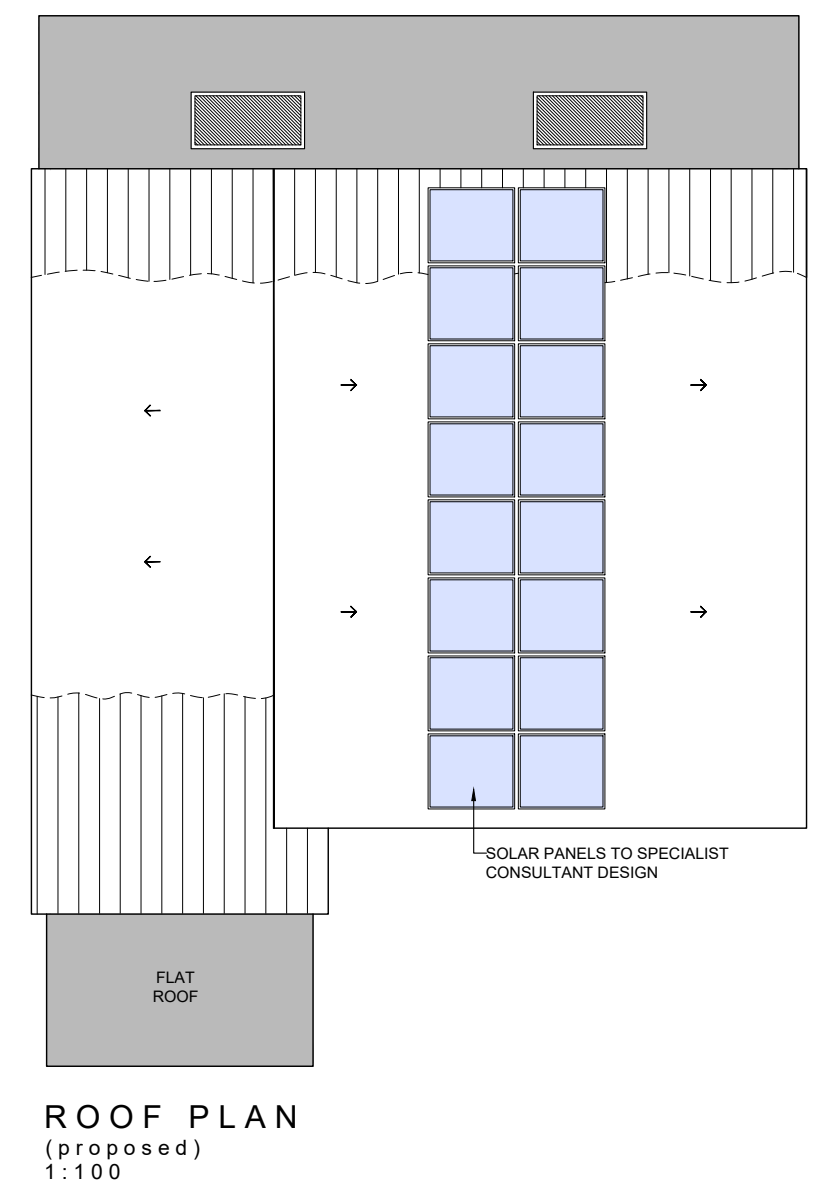
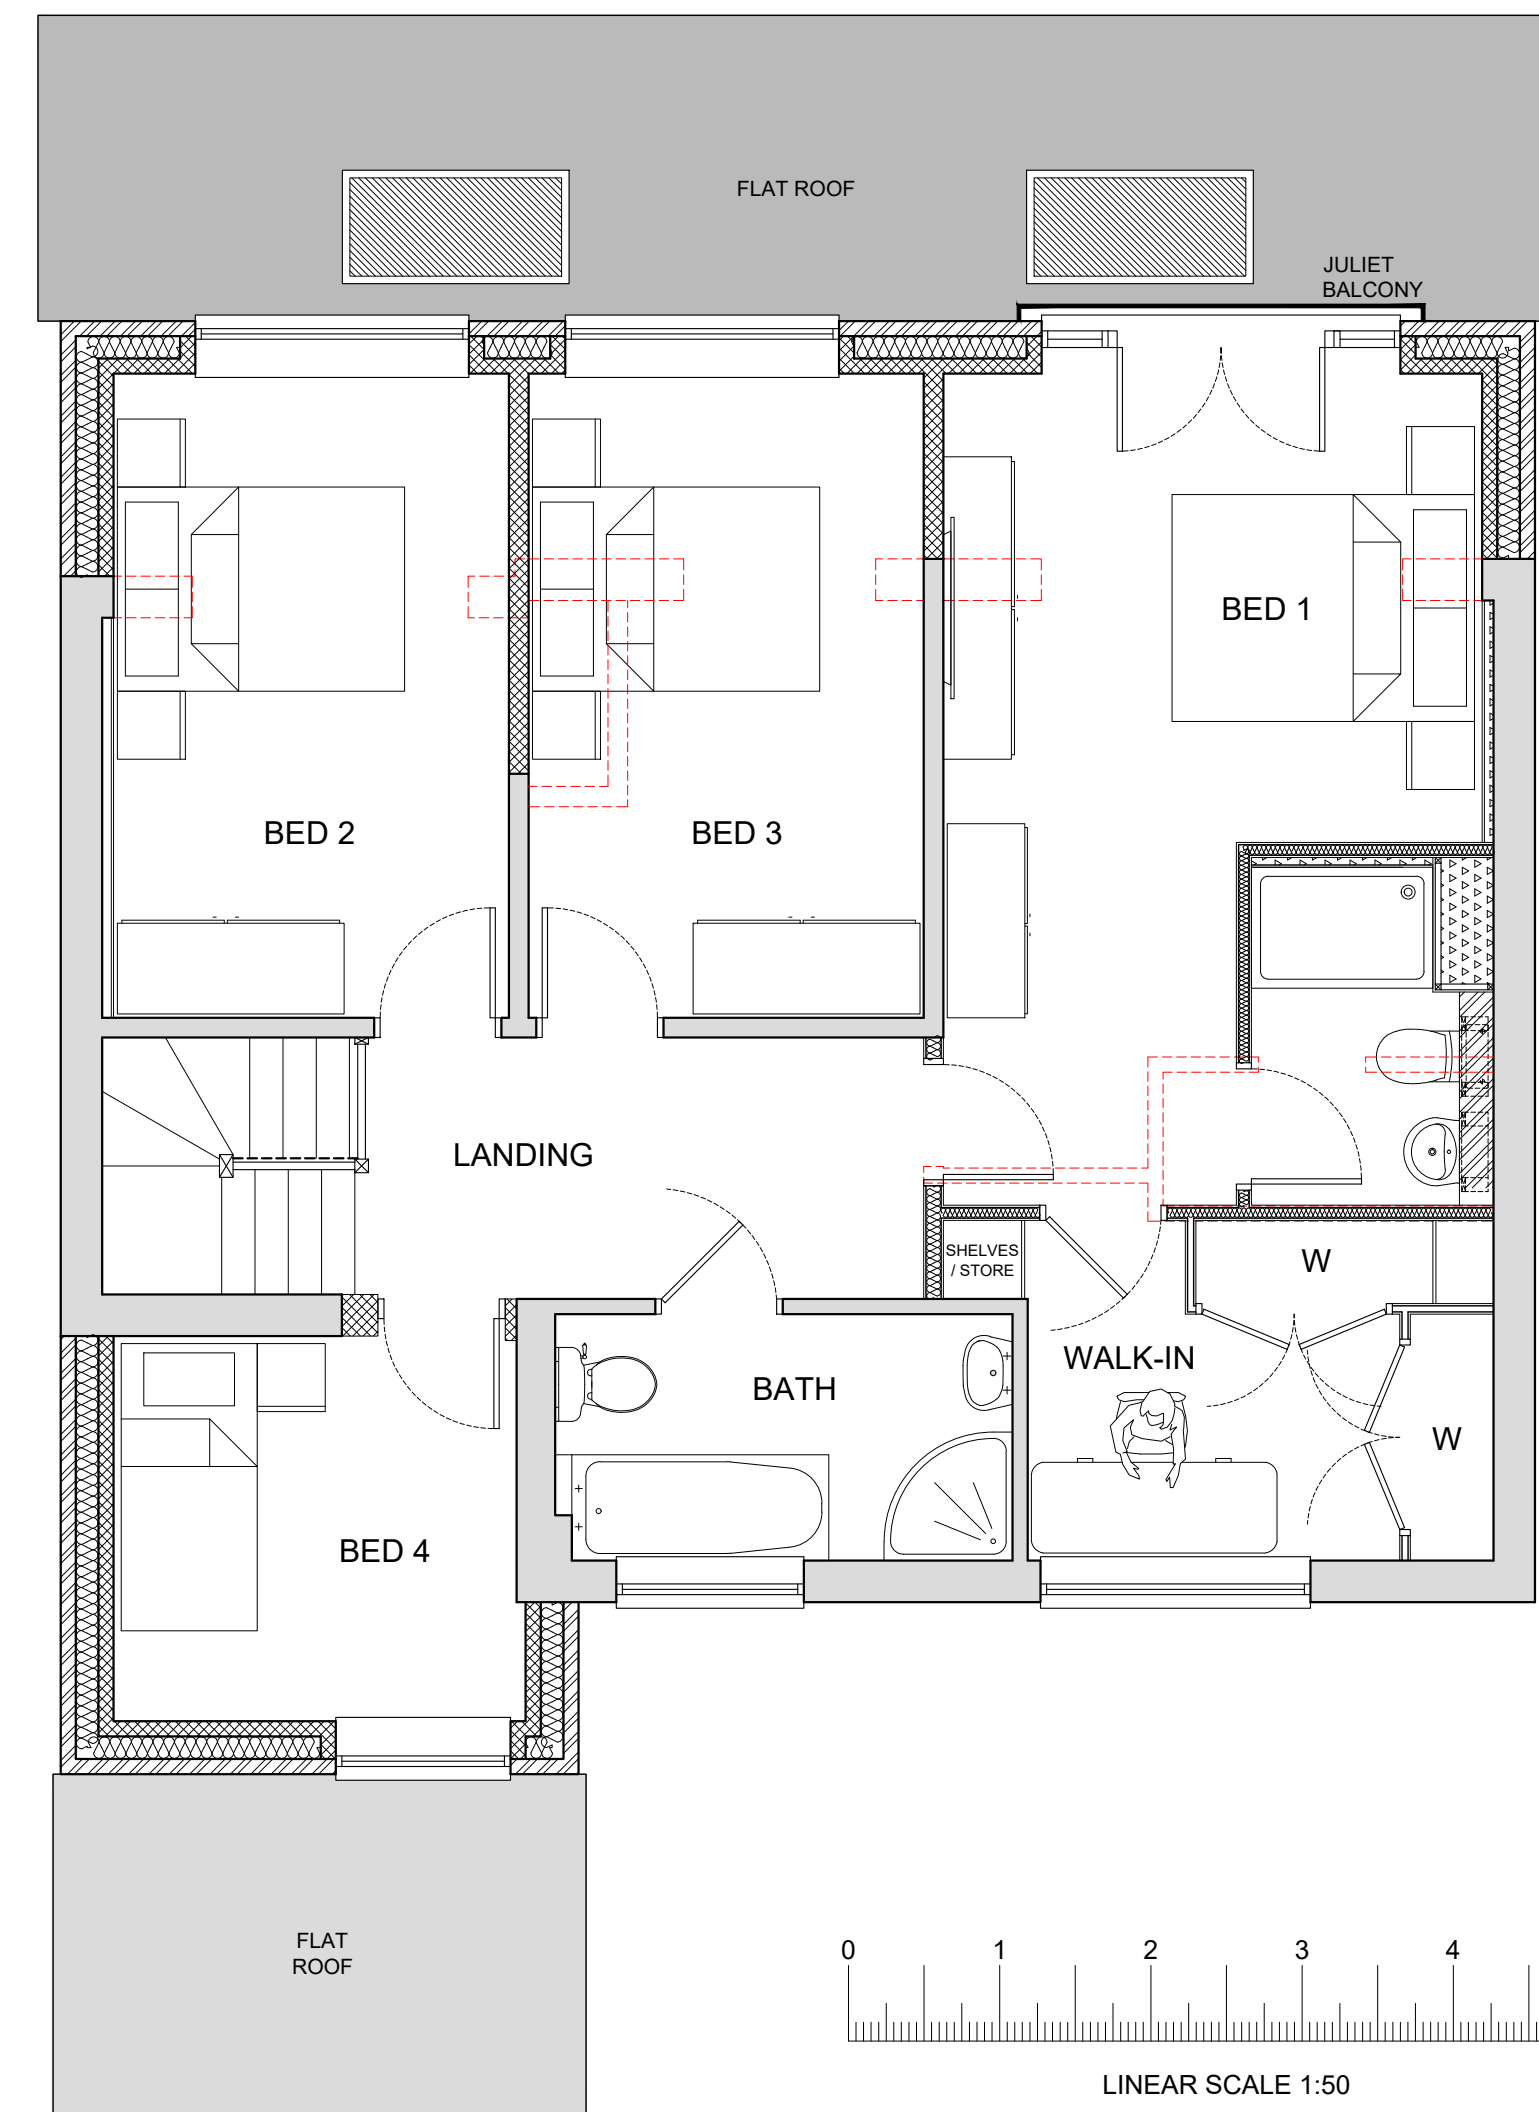


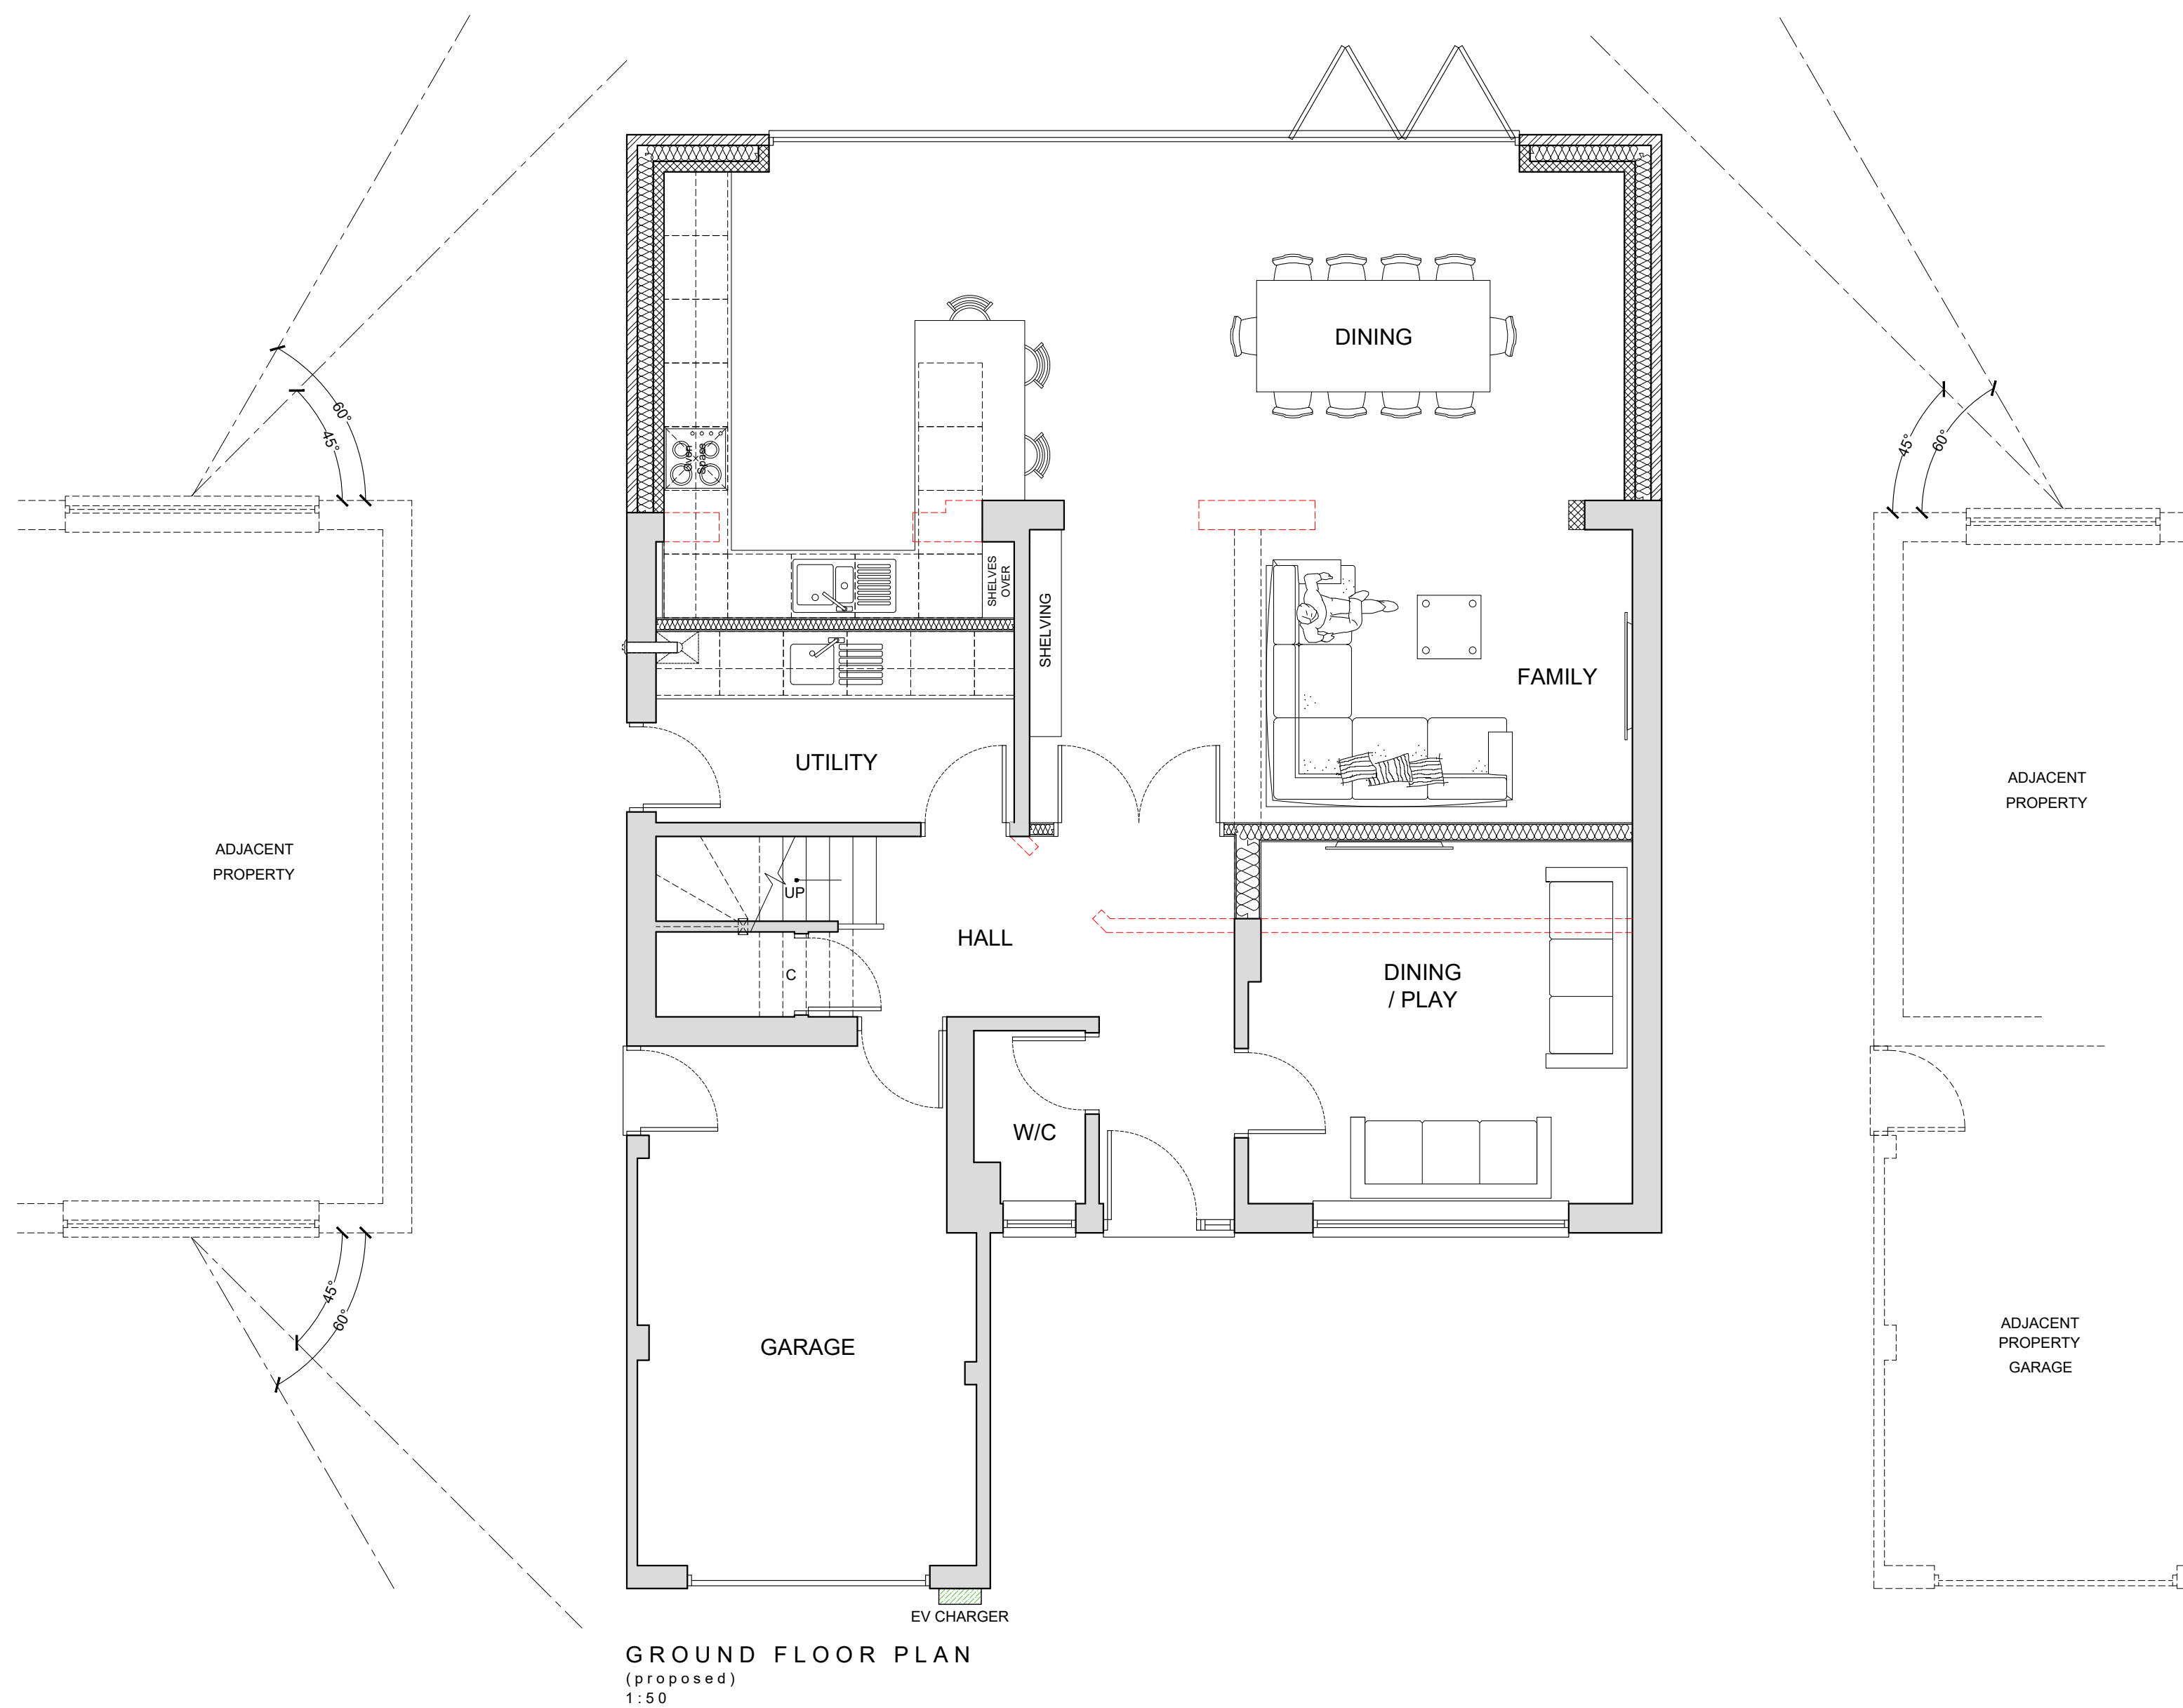

PLANS/ELEVATIONS KEY		
	Existing Masonry	
	New Brickwork	
	New Blockwork	
	New Roof	
	Insulation	
	Stud Partition	
	Demolition	
	Fence	
	Low Level Boxing	
	Full Height Boxing	
	EV Charger	

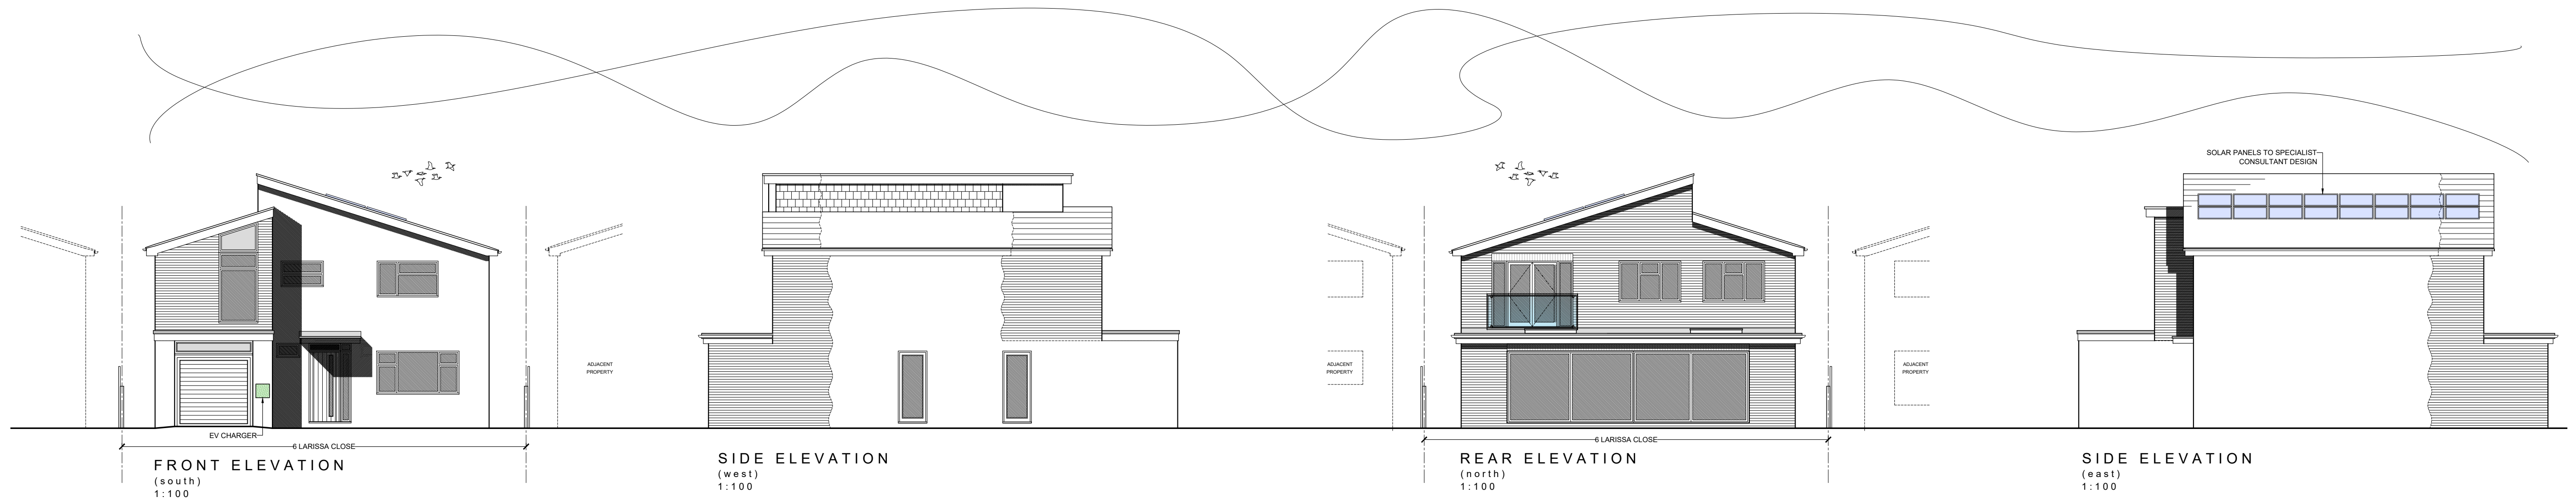

Client: Mr & Mrs J & C Knights		
Address: 6 Larissa Close Tilehurst Reading RG31 6LE		
Drawing Title: Proposed Plans & Elevations		
Date March 2026		Scale @ A1 1:50 / 1:100 / 1:500
Rev:	Date	Description
#	14.03.26	FIRST PLANNING ISSUE
A	29.04.26	Room over garage updated to PO's request (plan and elevation).
Drawing No PL-002.A		